




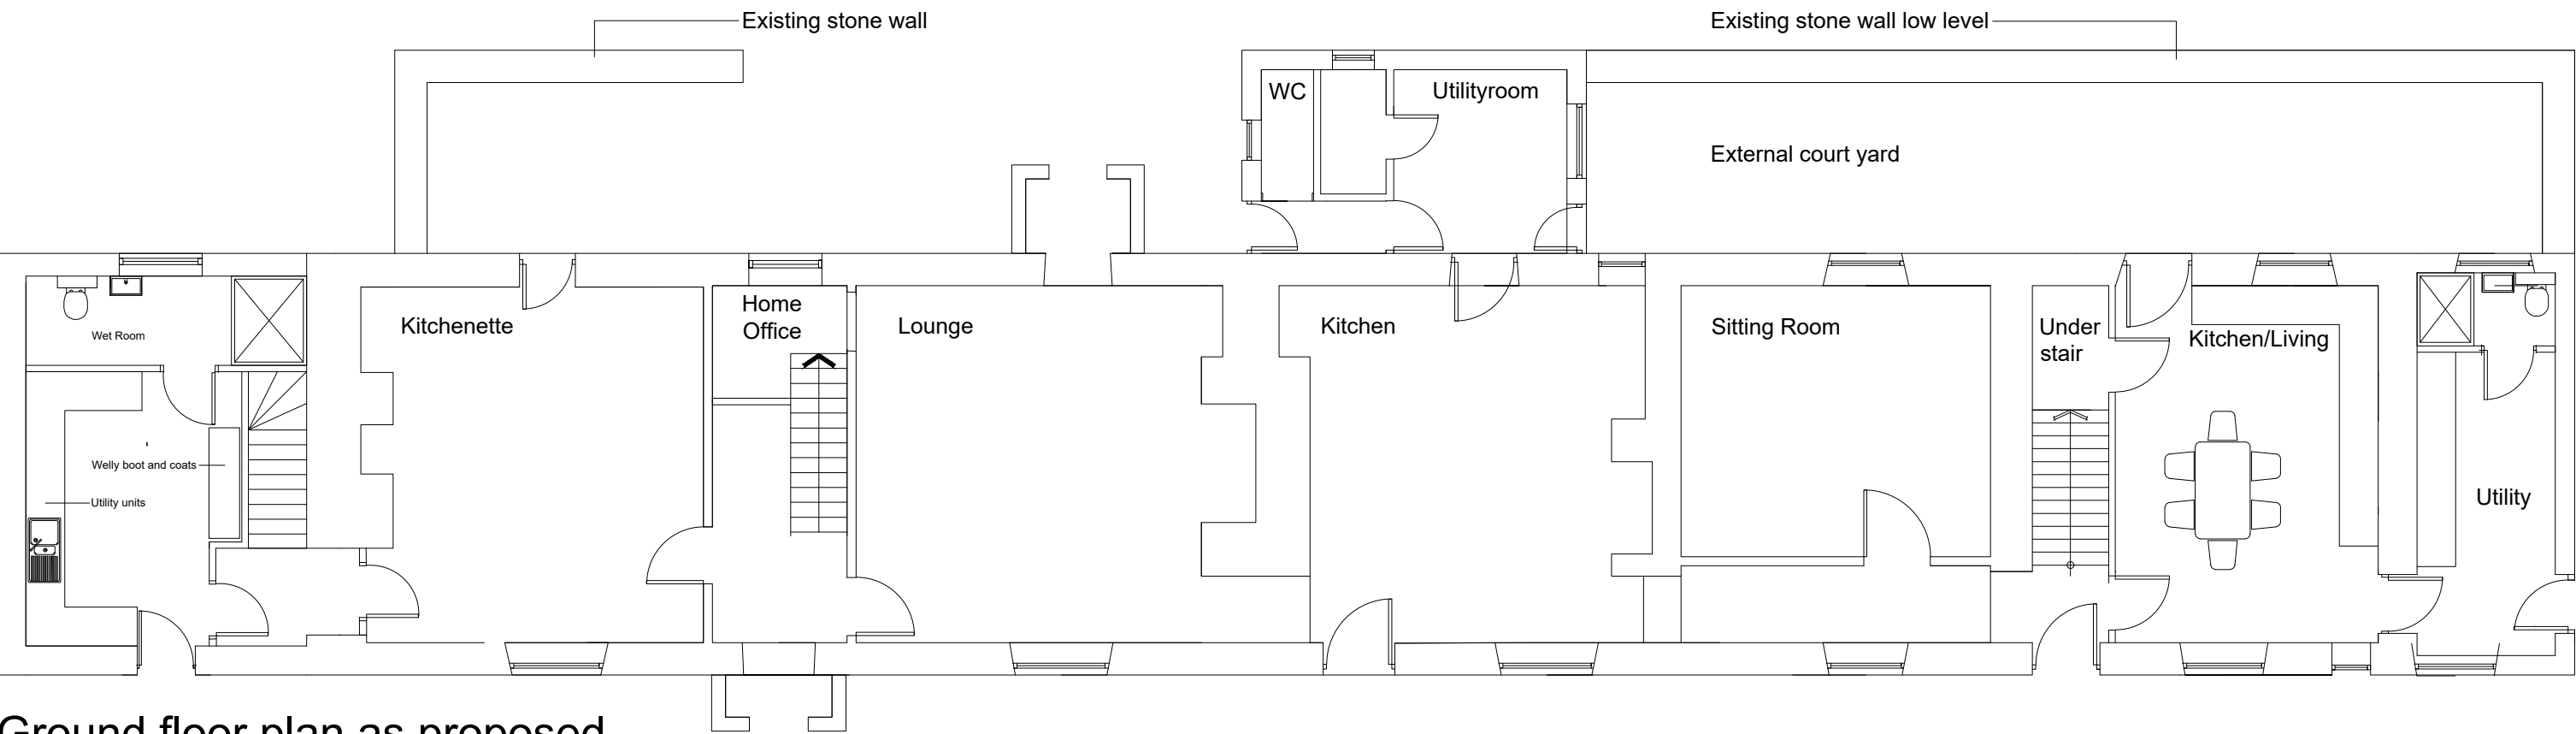

Ground floor plan as proposed

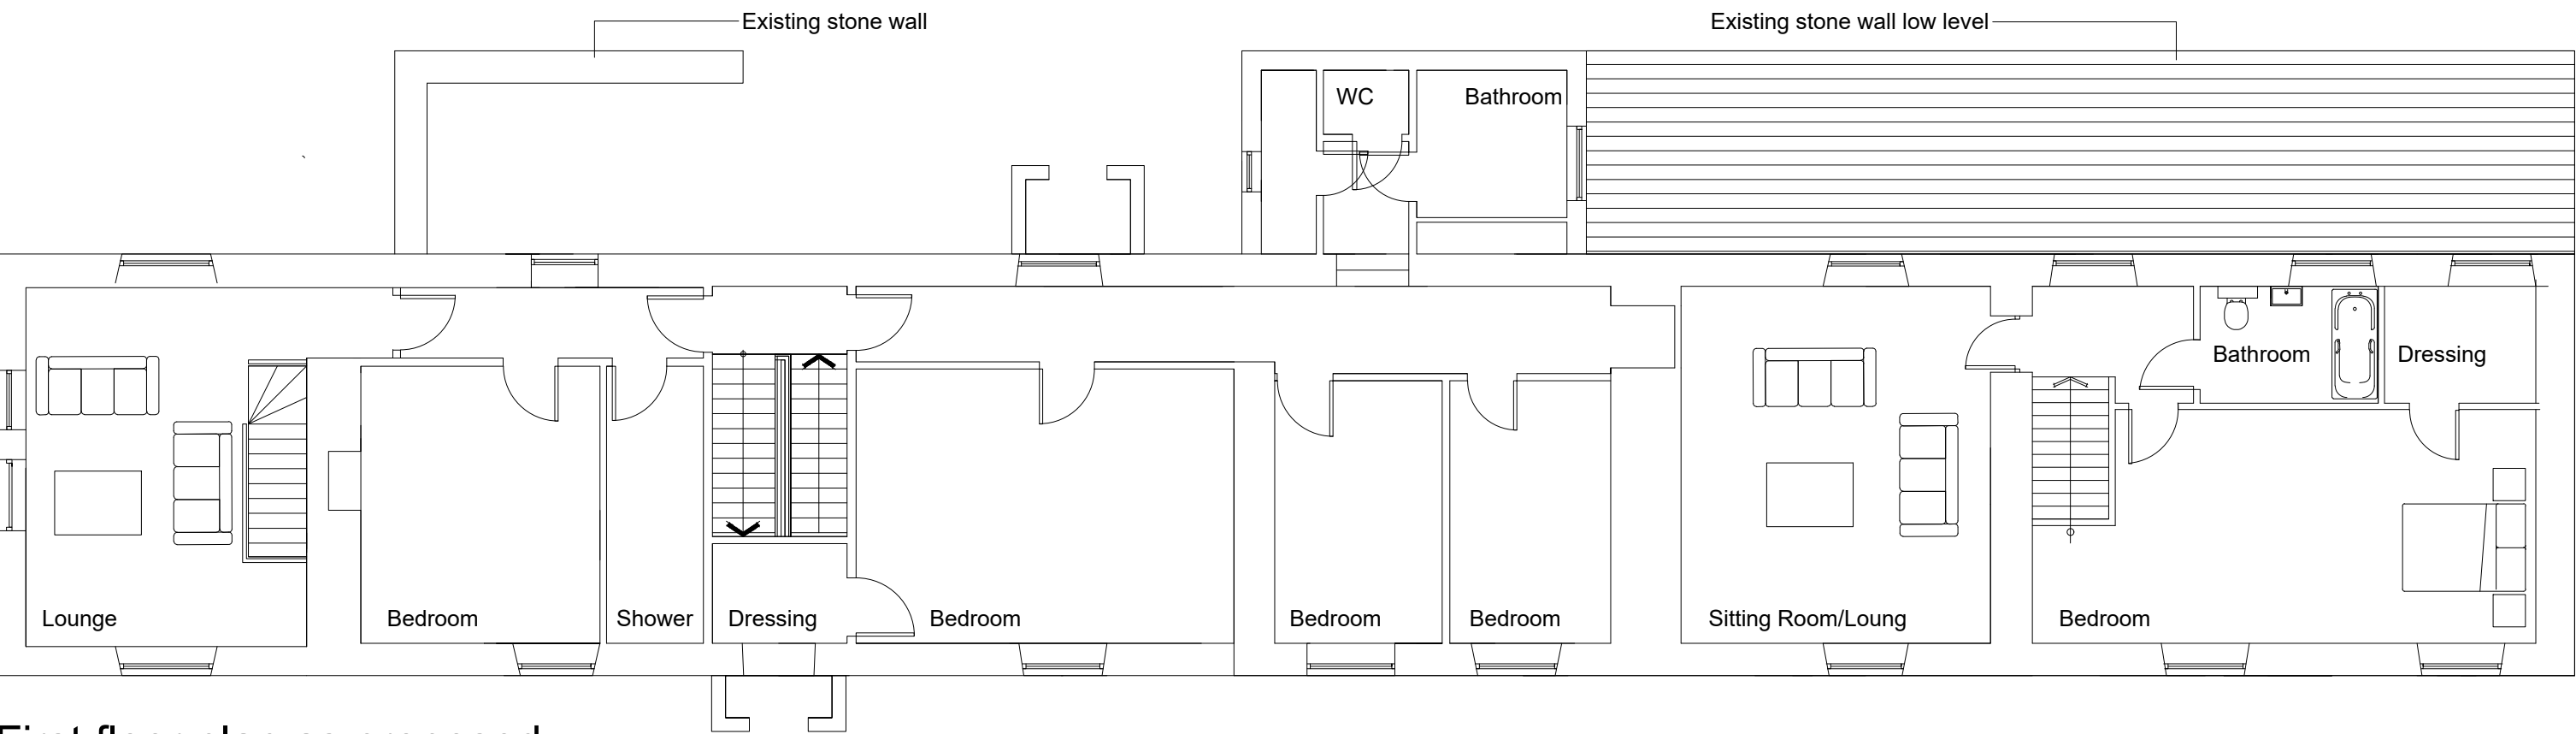


First floor plan as proposed

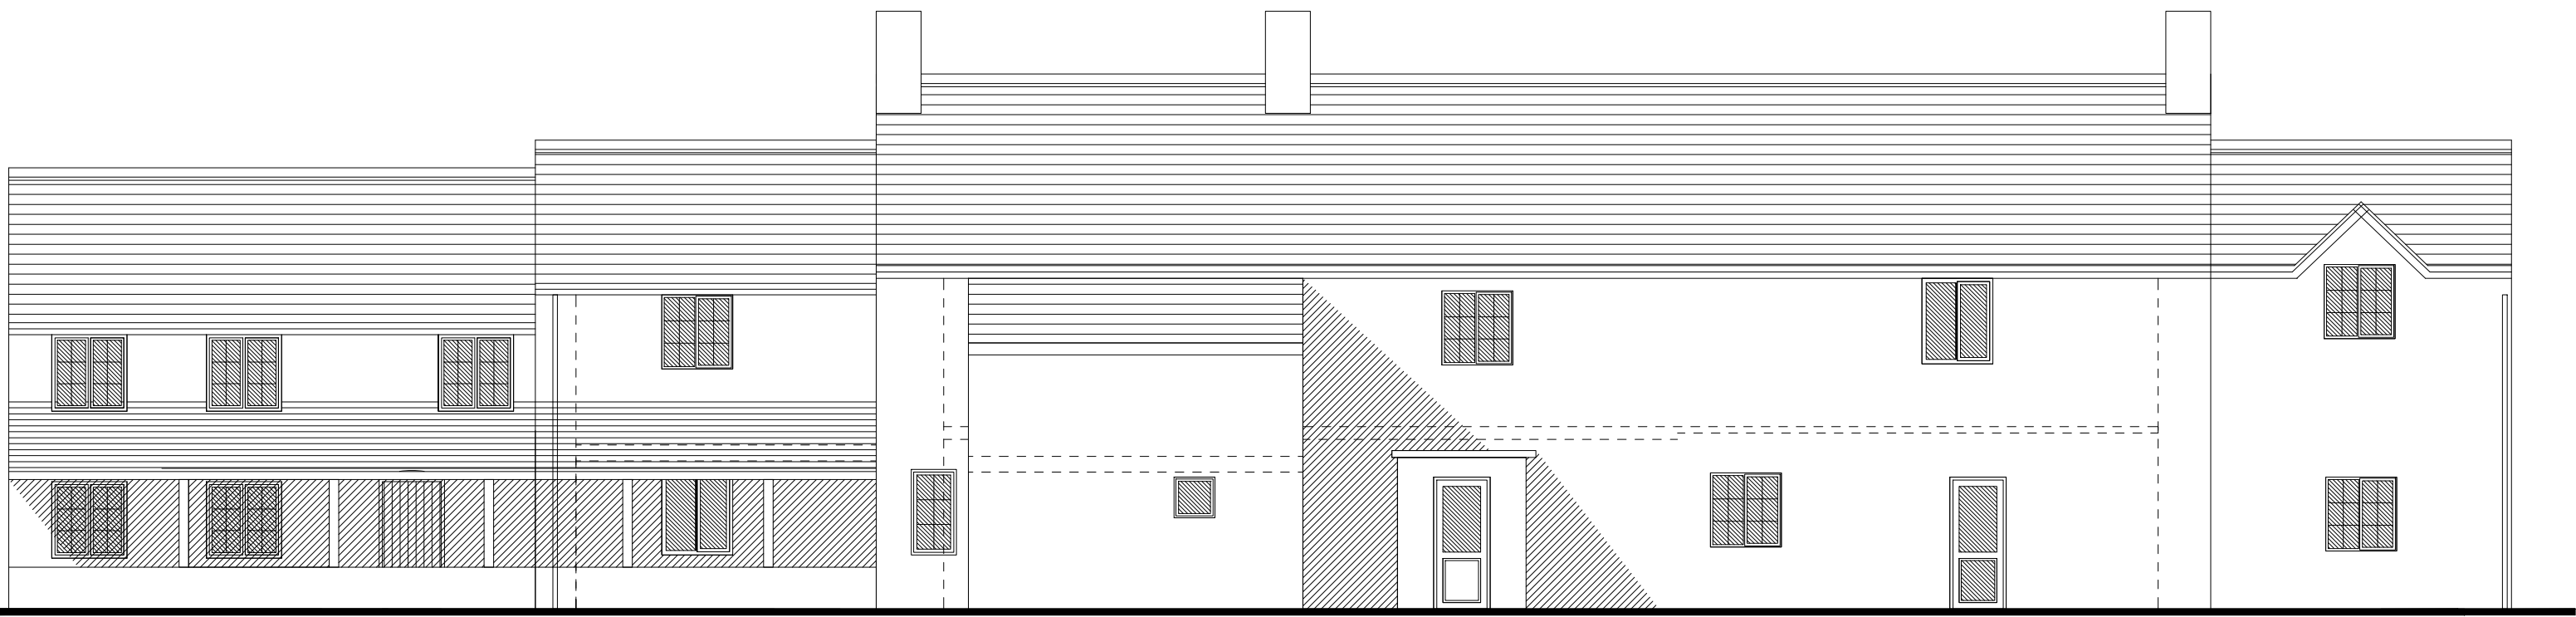


North West elevation as proposed




South West elevation as proposed

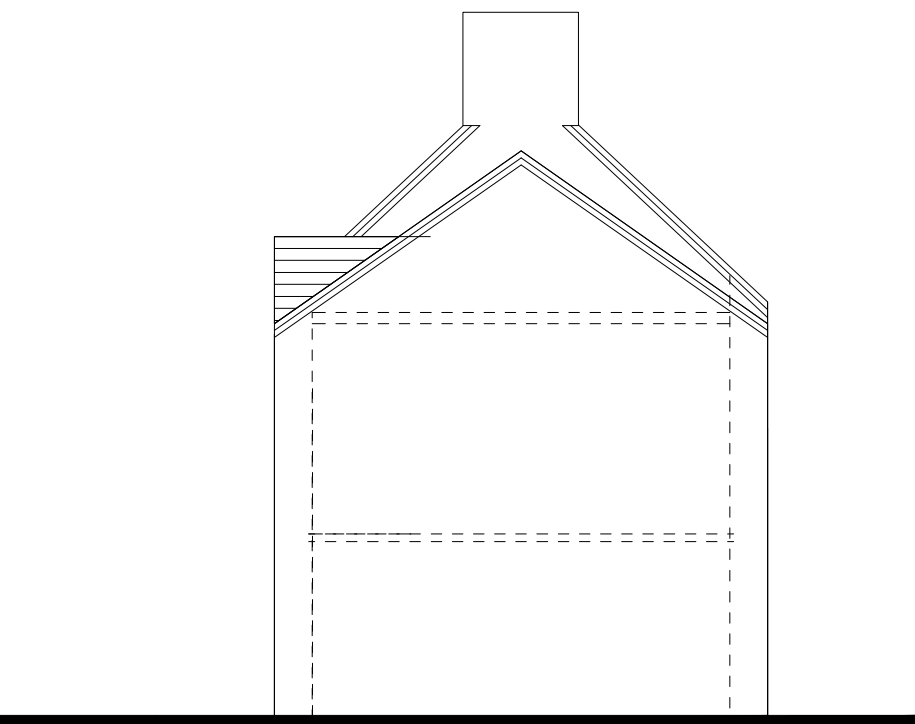

South West elevation as proposed

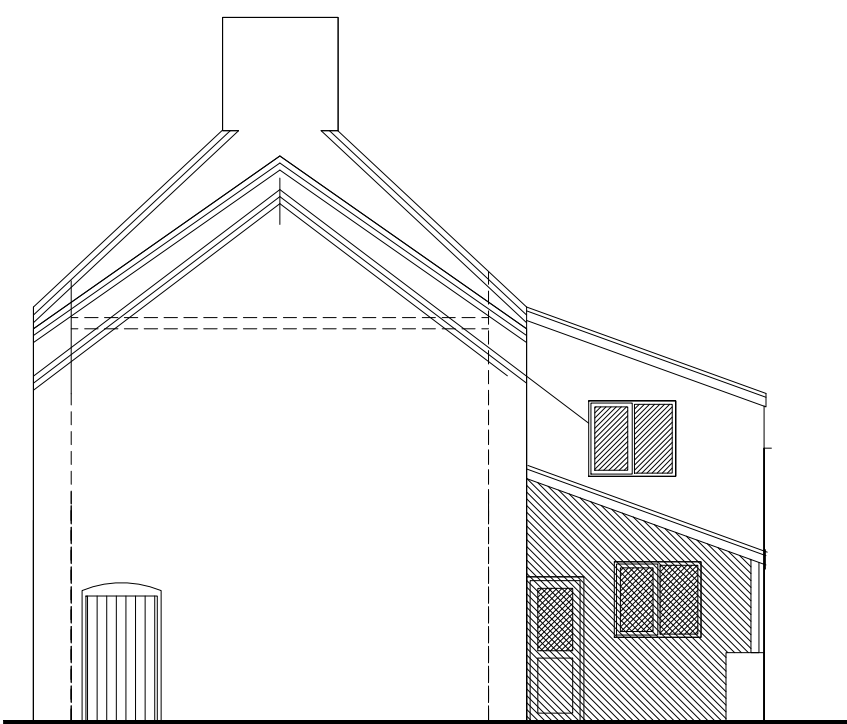

North East elevation as proposed

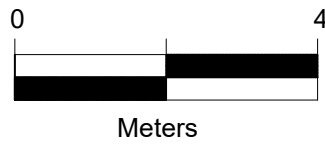

GriffithsDesign Architectural Technologists. Tel: 07969446621 Email: griffithsdesign@outlook.com			
Client		S.W.N Waters & Sons	
Project		Proposed alterations at; Cross Farm, Goldcliff, Newport NP18 2AT	
Drawing		Proposed elevations and floor plans	
Date		June 2022	
Scale		1:100 @ A1	
Drawn by		JG	
Checked by		***	
Revision		[PP] 02D	