




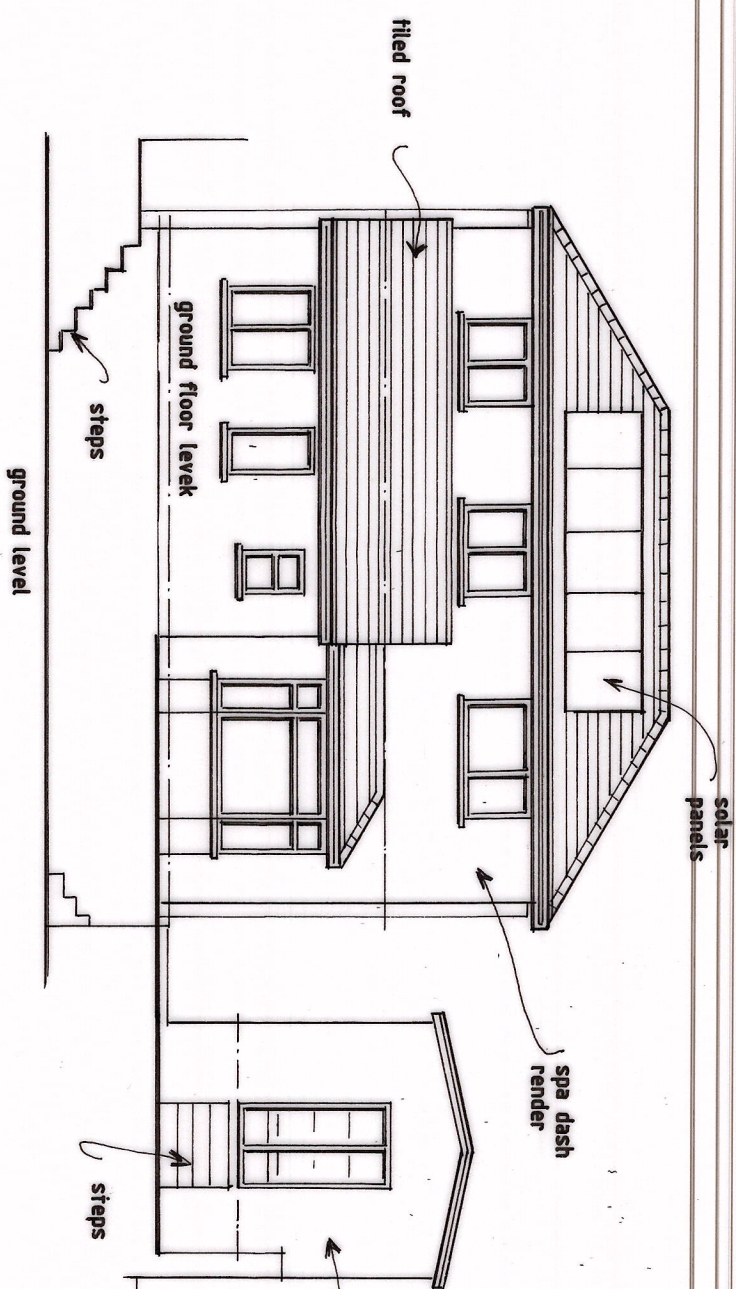


EXISTING REAR ELEVATION

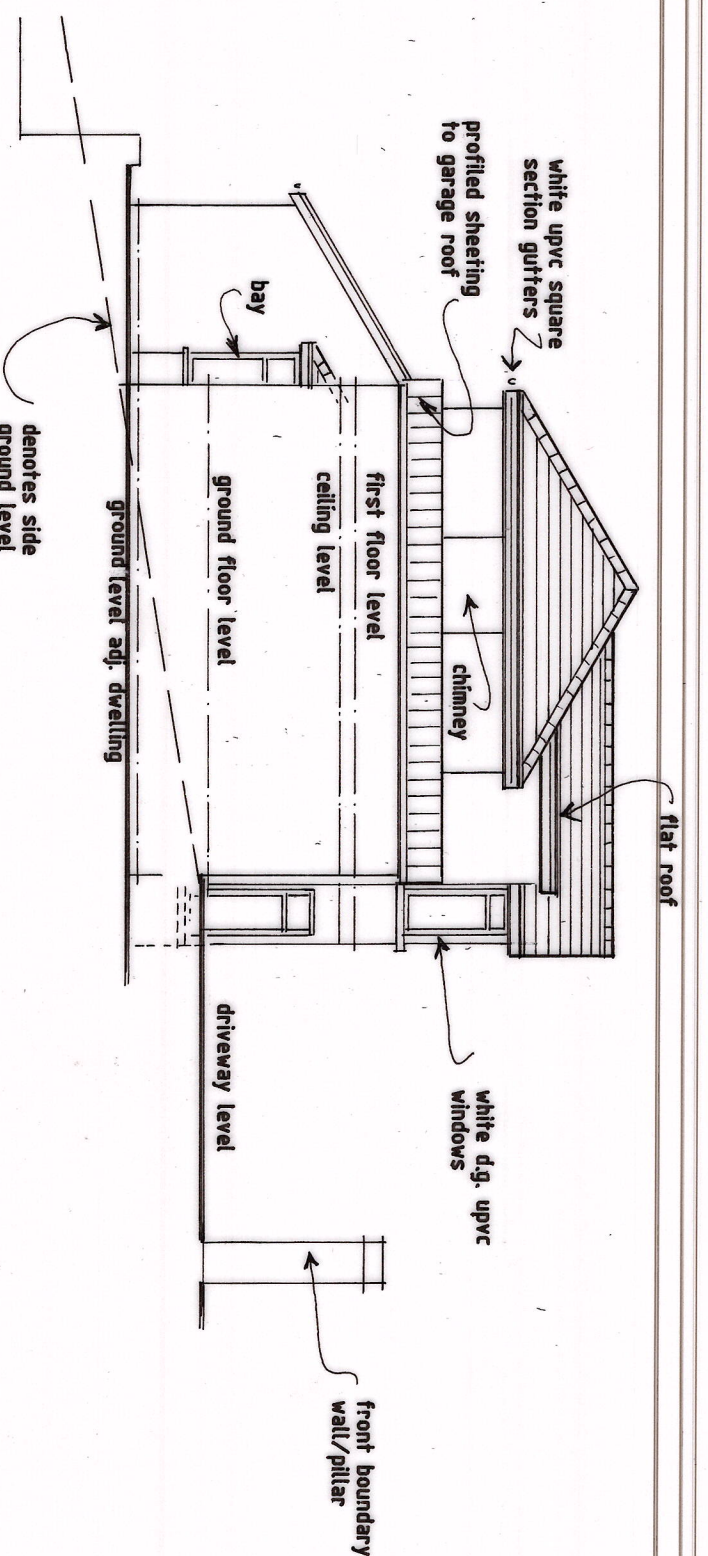



EXISTING SIDE ELEVATION
SCALE - 1:100

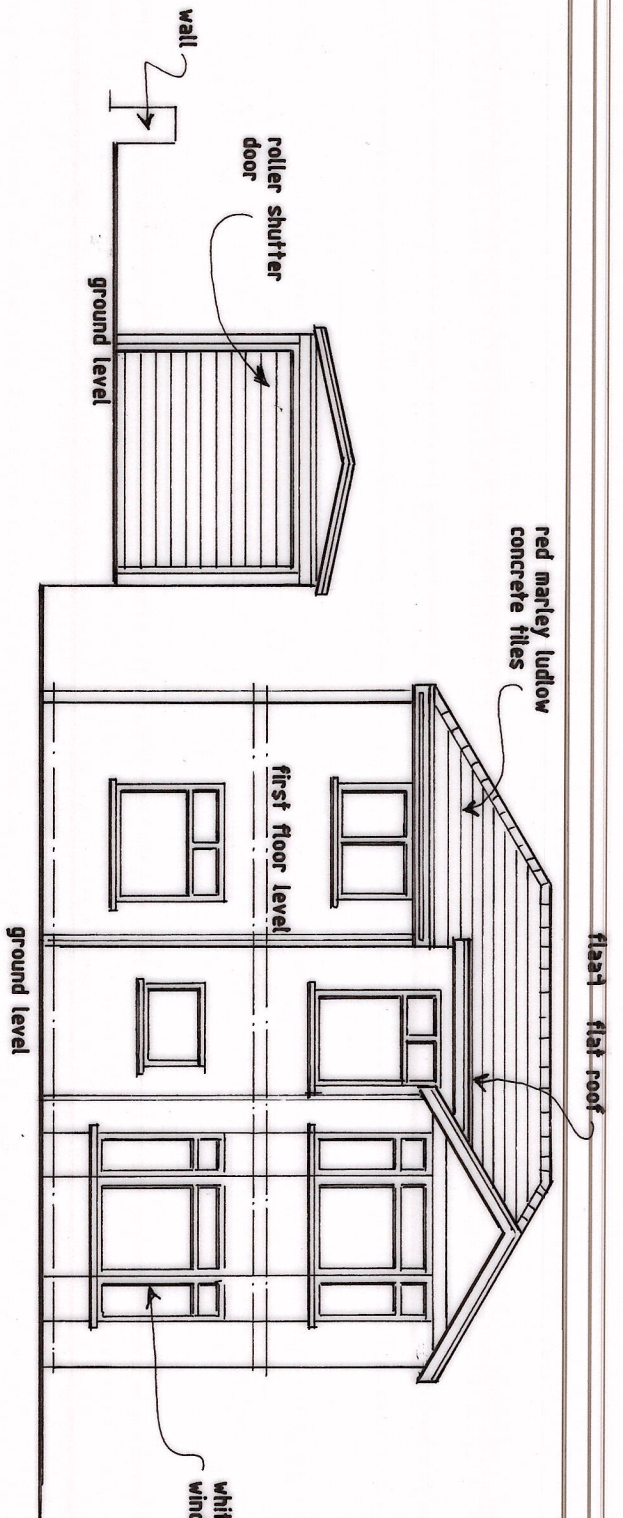


EXISTING FRONT ELEVATION

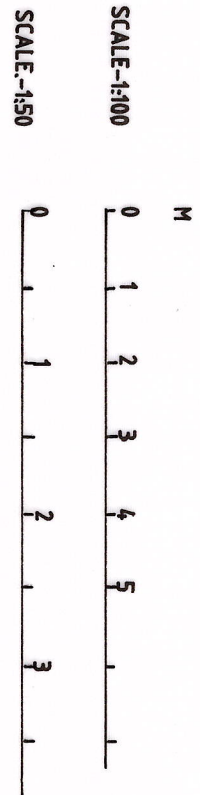

EXISTG GATES ELEVATION
SCALE - 1:100

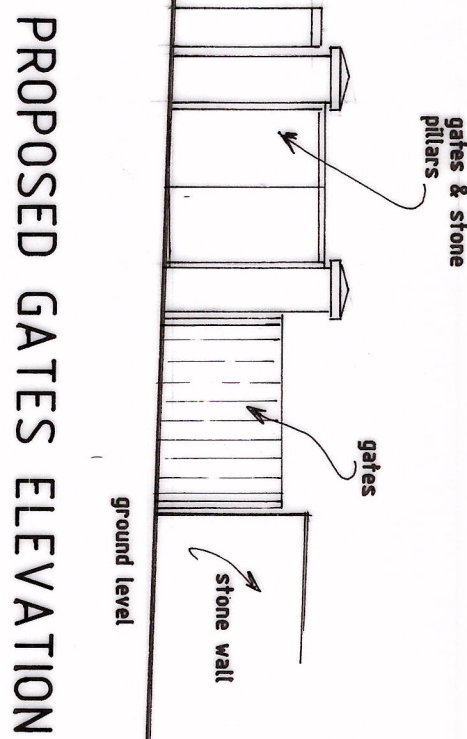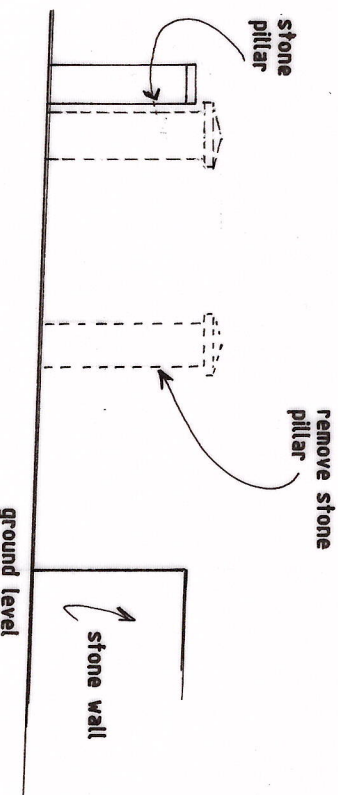


PROPOSED GATES ELEVATION

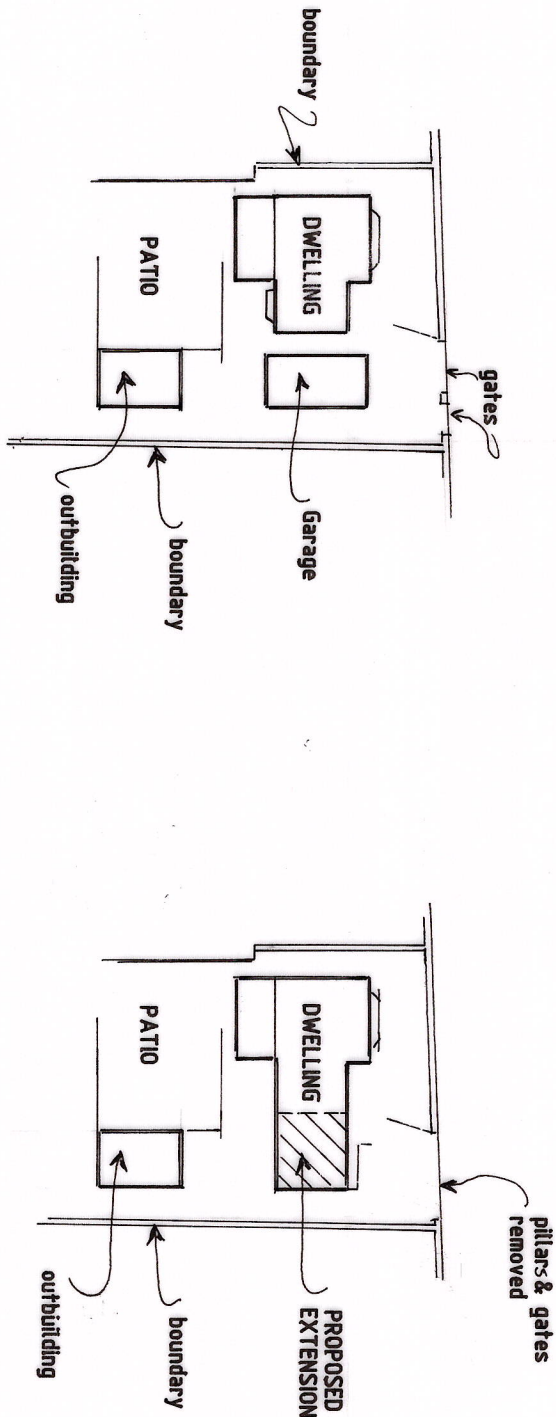

EXISTG PART SITE PLAN
SCALE - 1:500

PROPOSED PART SITE PLAN

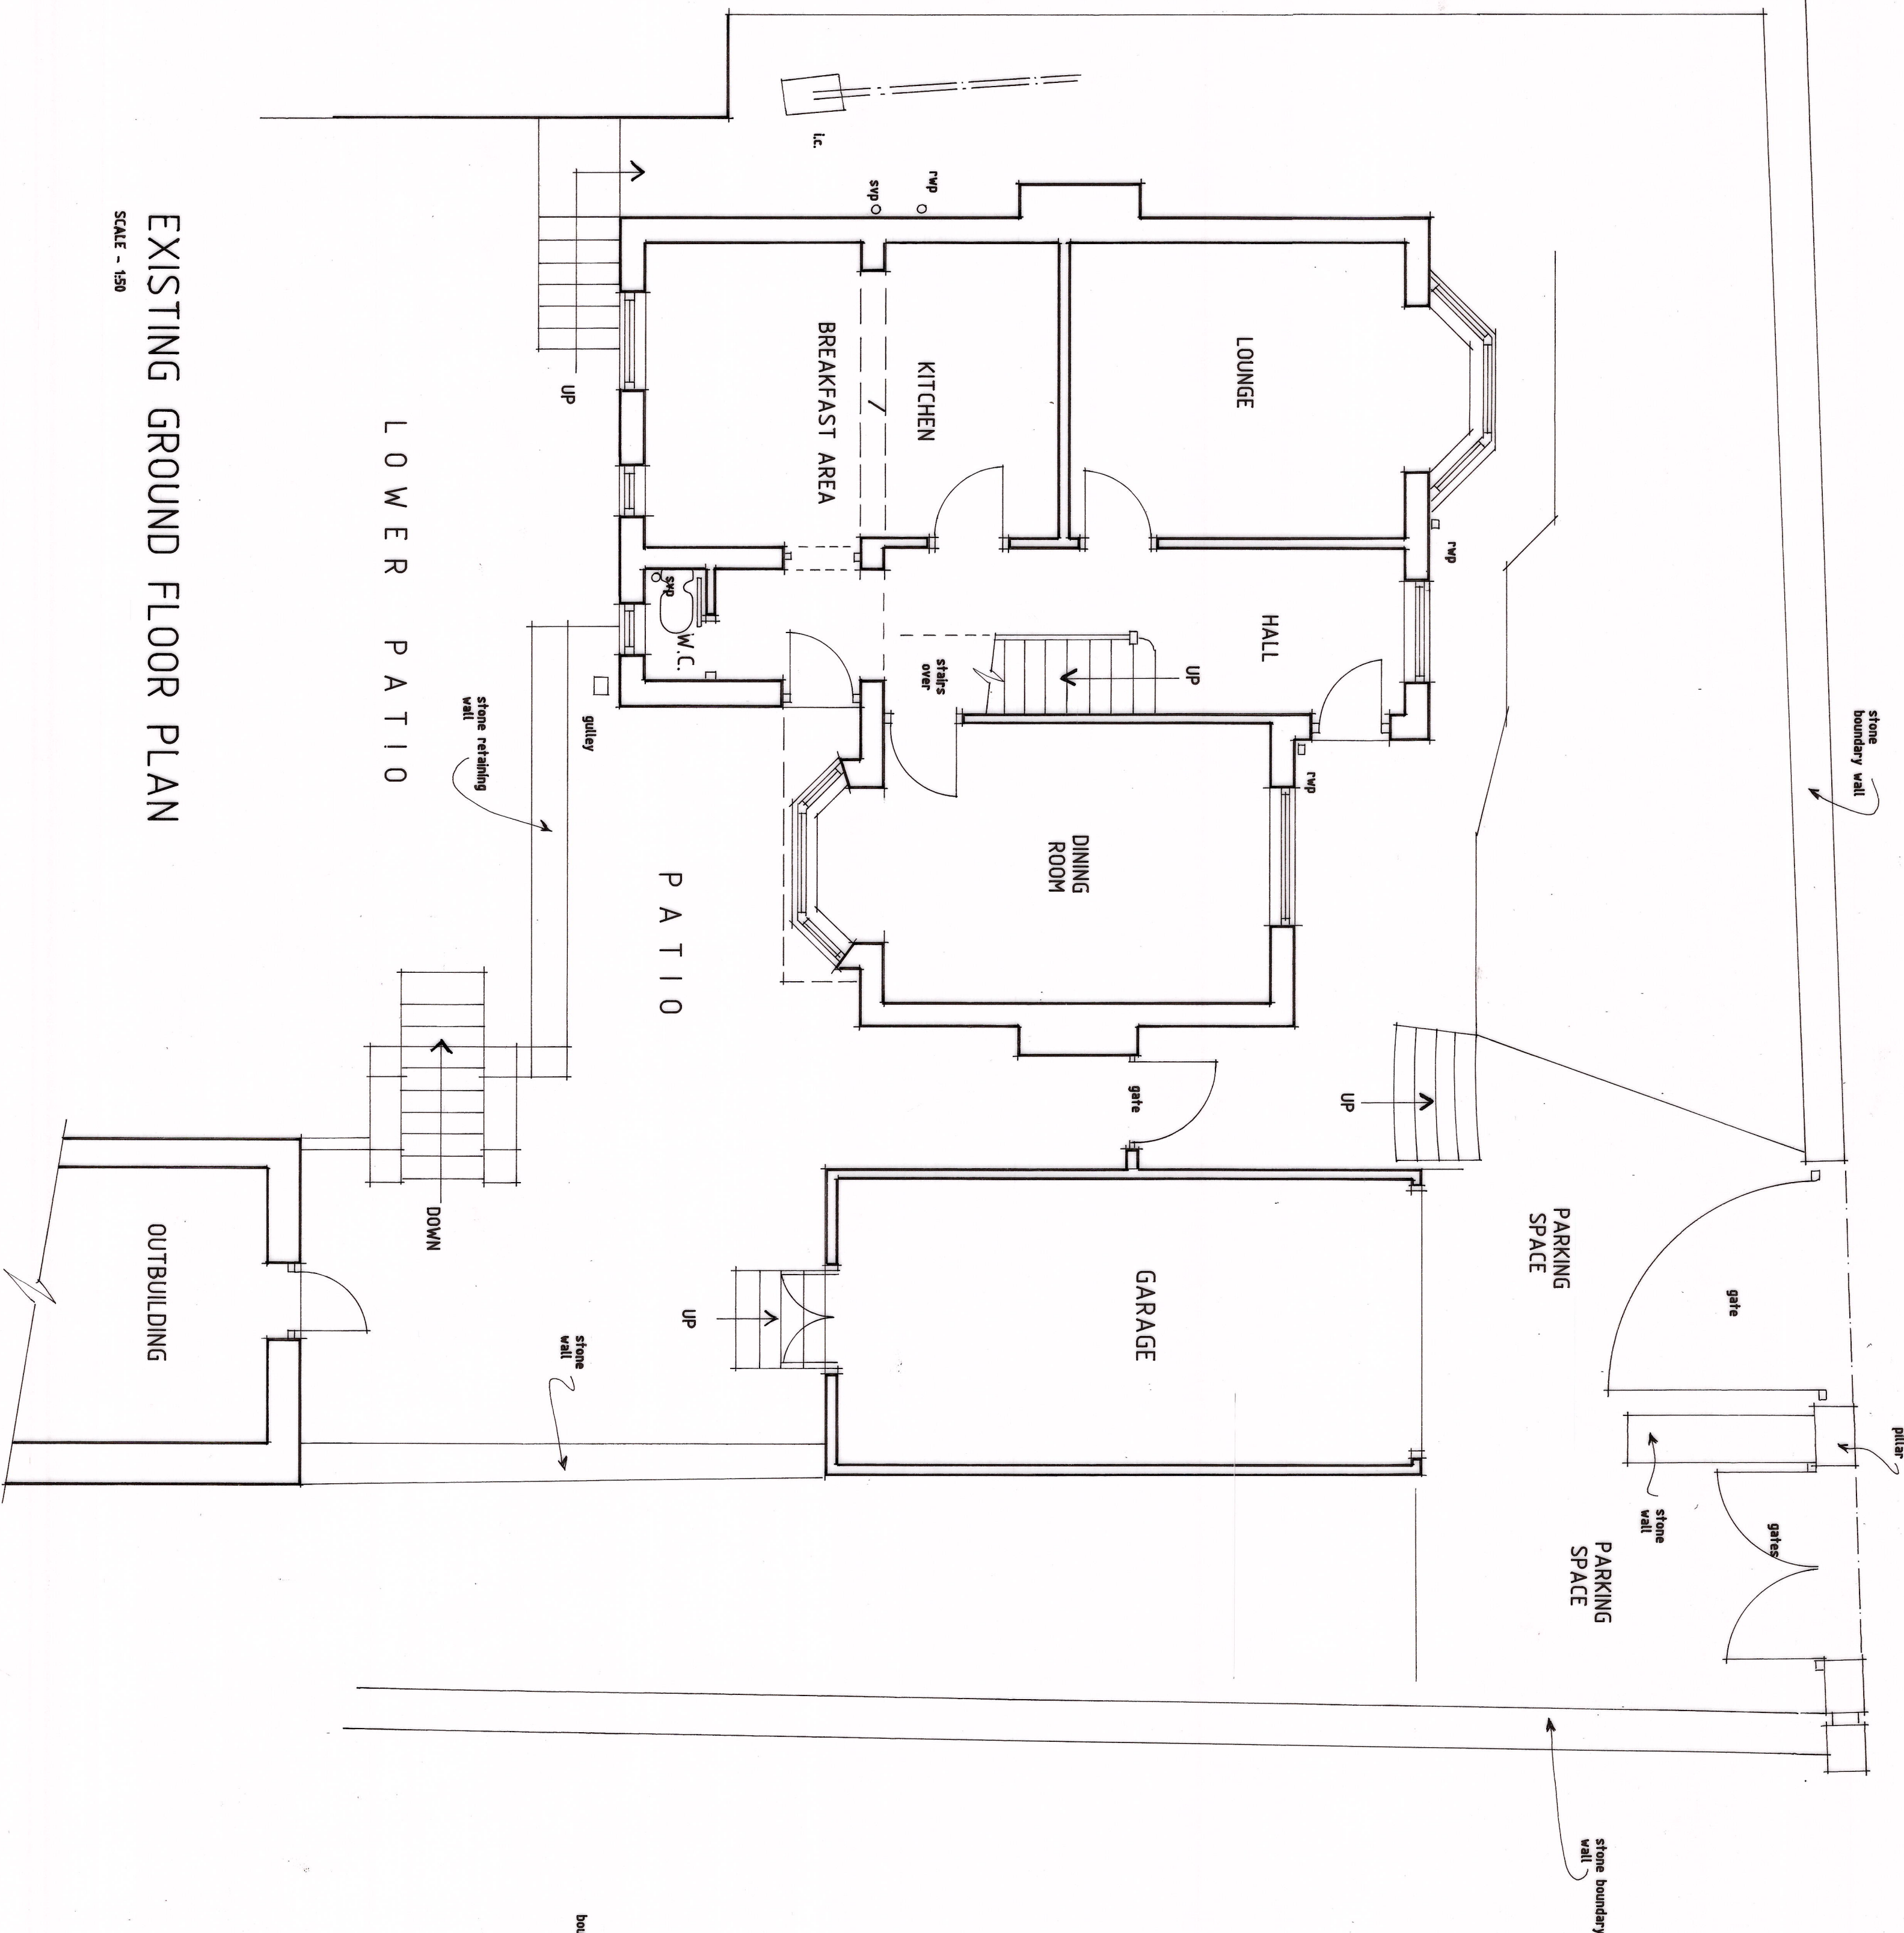

EXISTING GROUND FLOOR PLAN

SCALE - 1:50

Revisions	
Ref	Description

K.W. DORRINGTON
ARCHITECTURAL ASSOCIATES
Tel:01633) 857566

PROPOSED SINGLE STOREY EXTENSION TO
SIDE & REVISED PARKING ARRANGEMENT -
81A, VICTORIA AVENUE, NEWPORT,
SOUTH WALES. NP19 8LR.

EXISTING

date: AUGUST 2026

scale: PLANS-1:50 & ELEVATIONS-1:100 AT A1

drawing number:
KD2080/1