




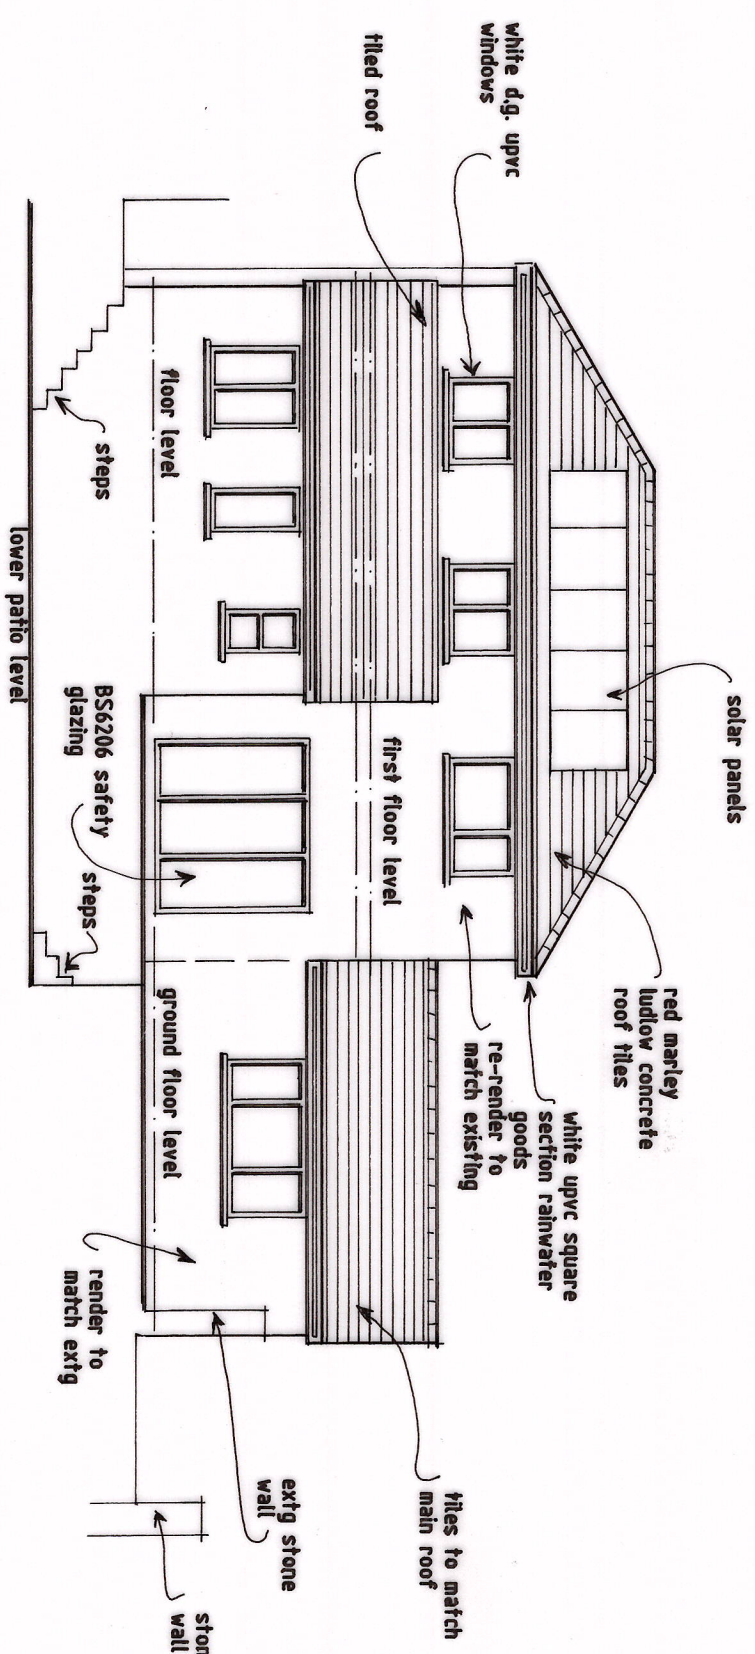


PROPOSED REAR ELEVATION

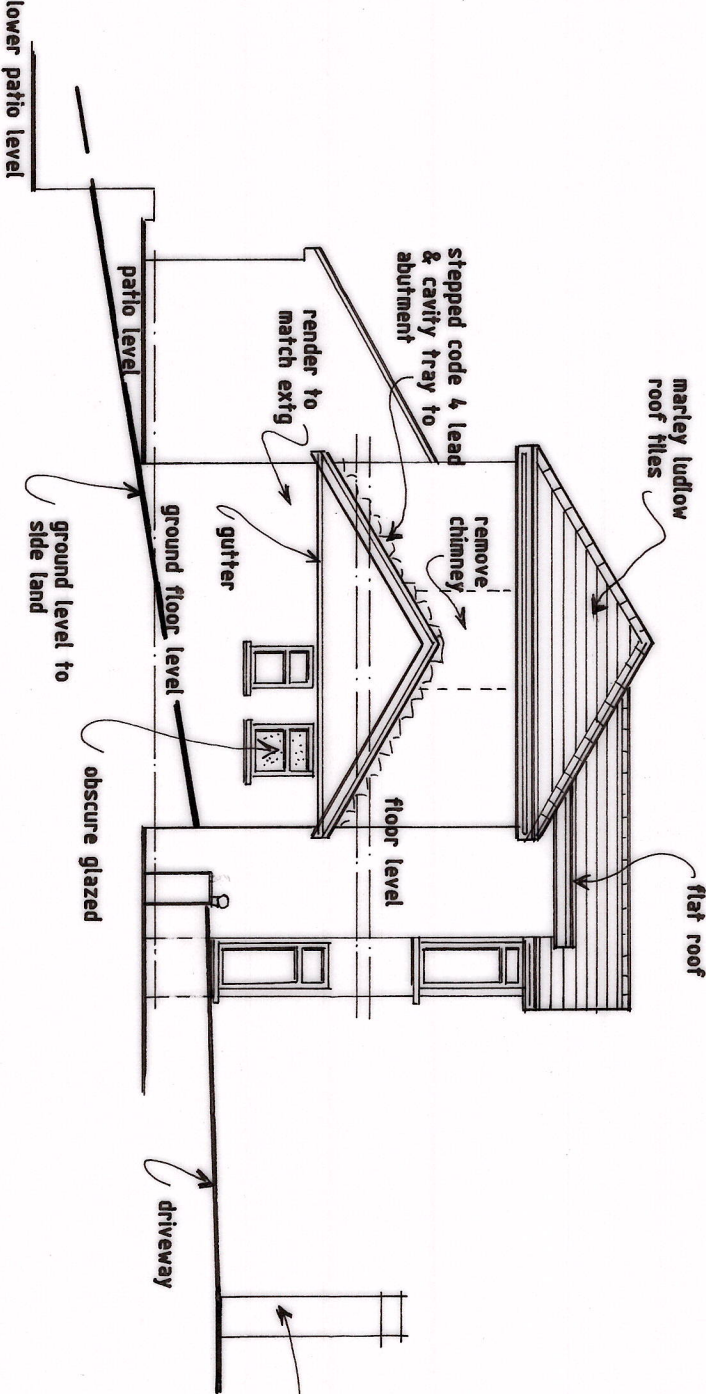


PROPOSED SIDE ELEVATION
SCALE - 1:100

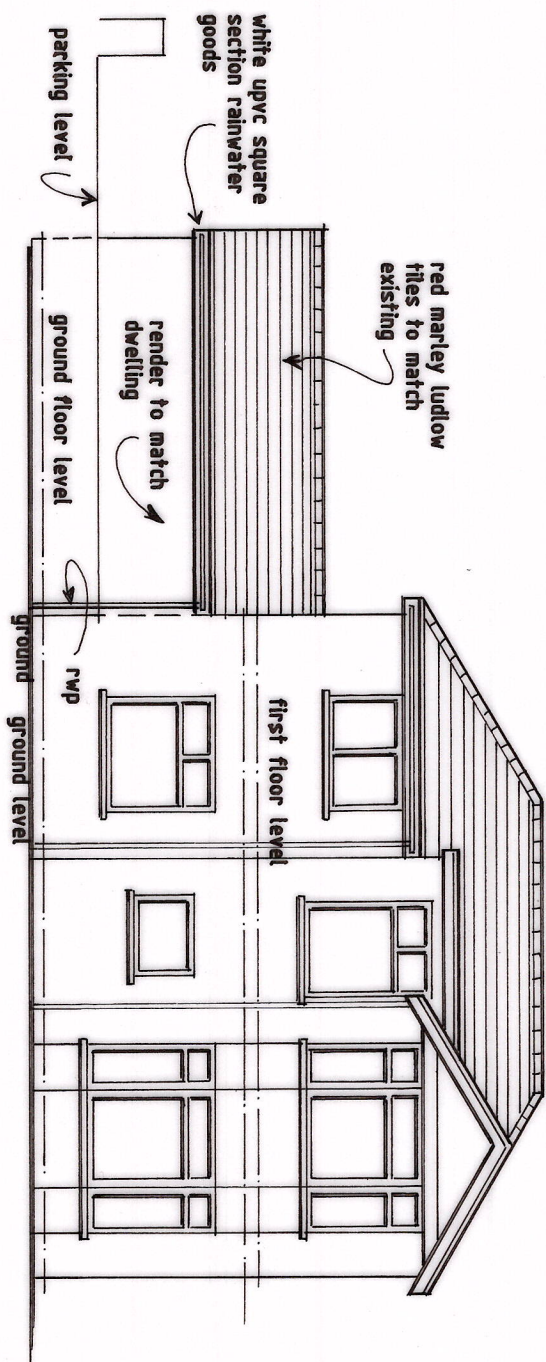


PROPOSED FRONT ELEVATION

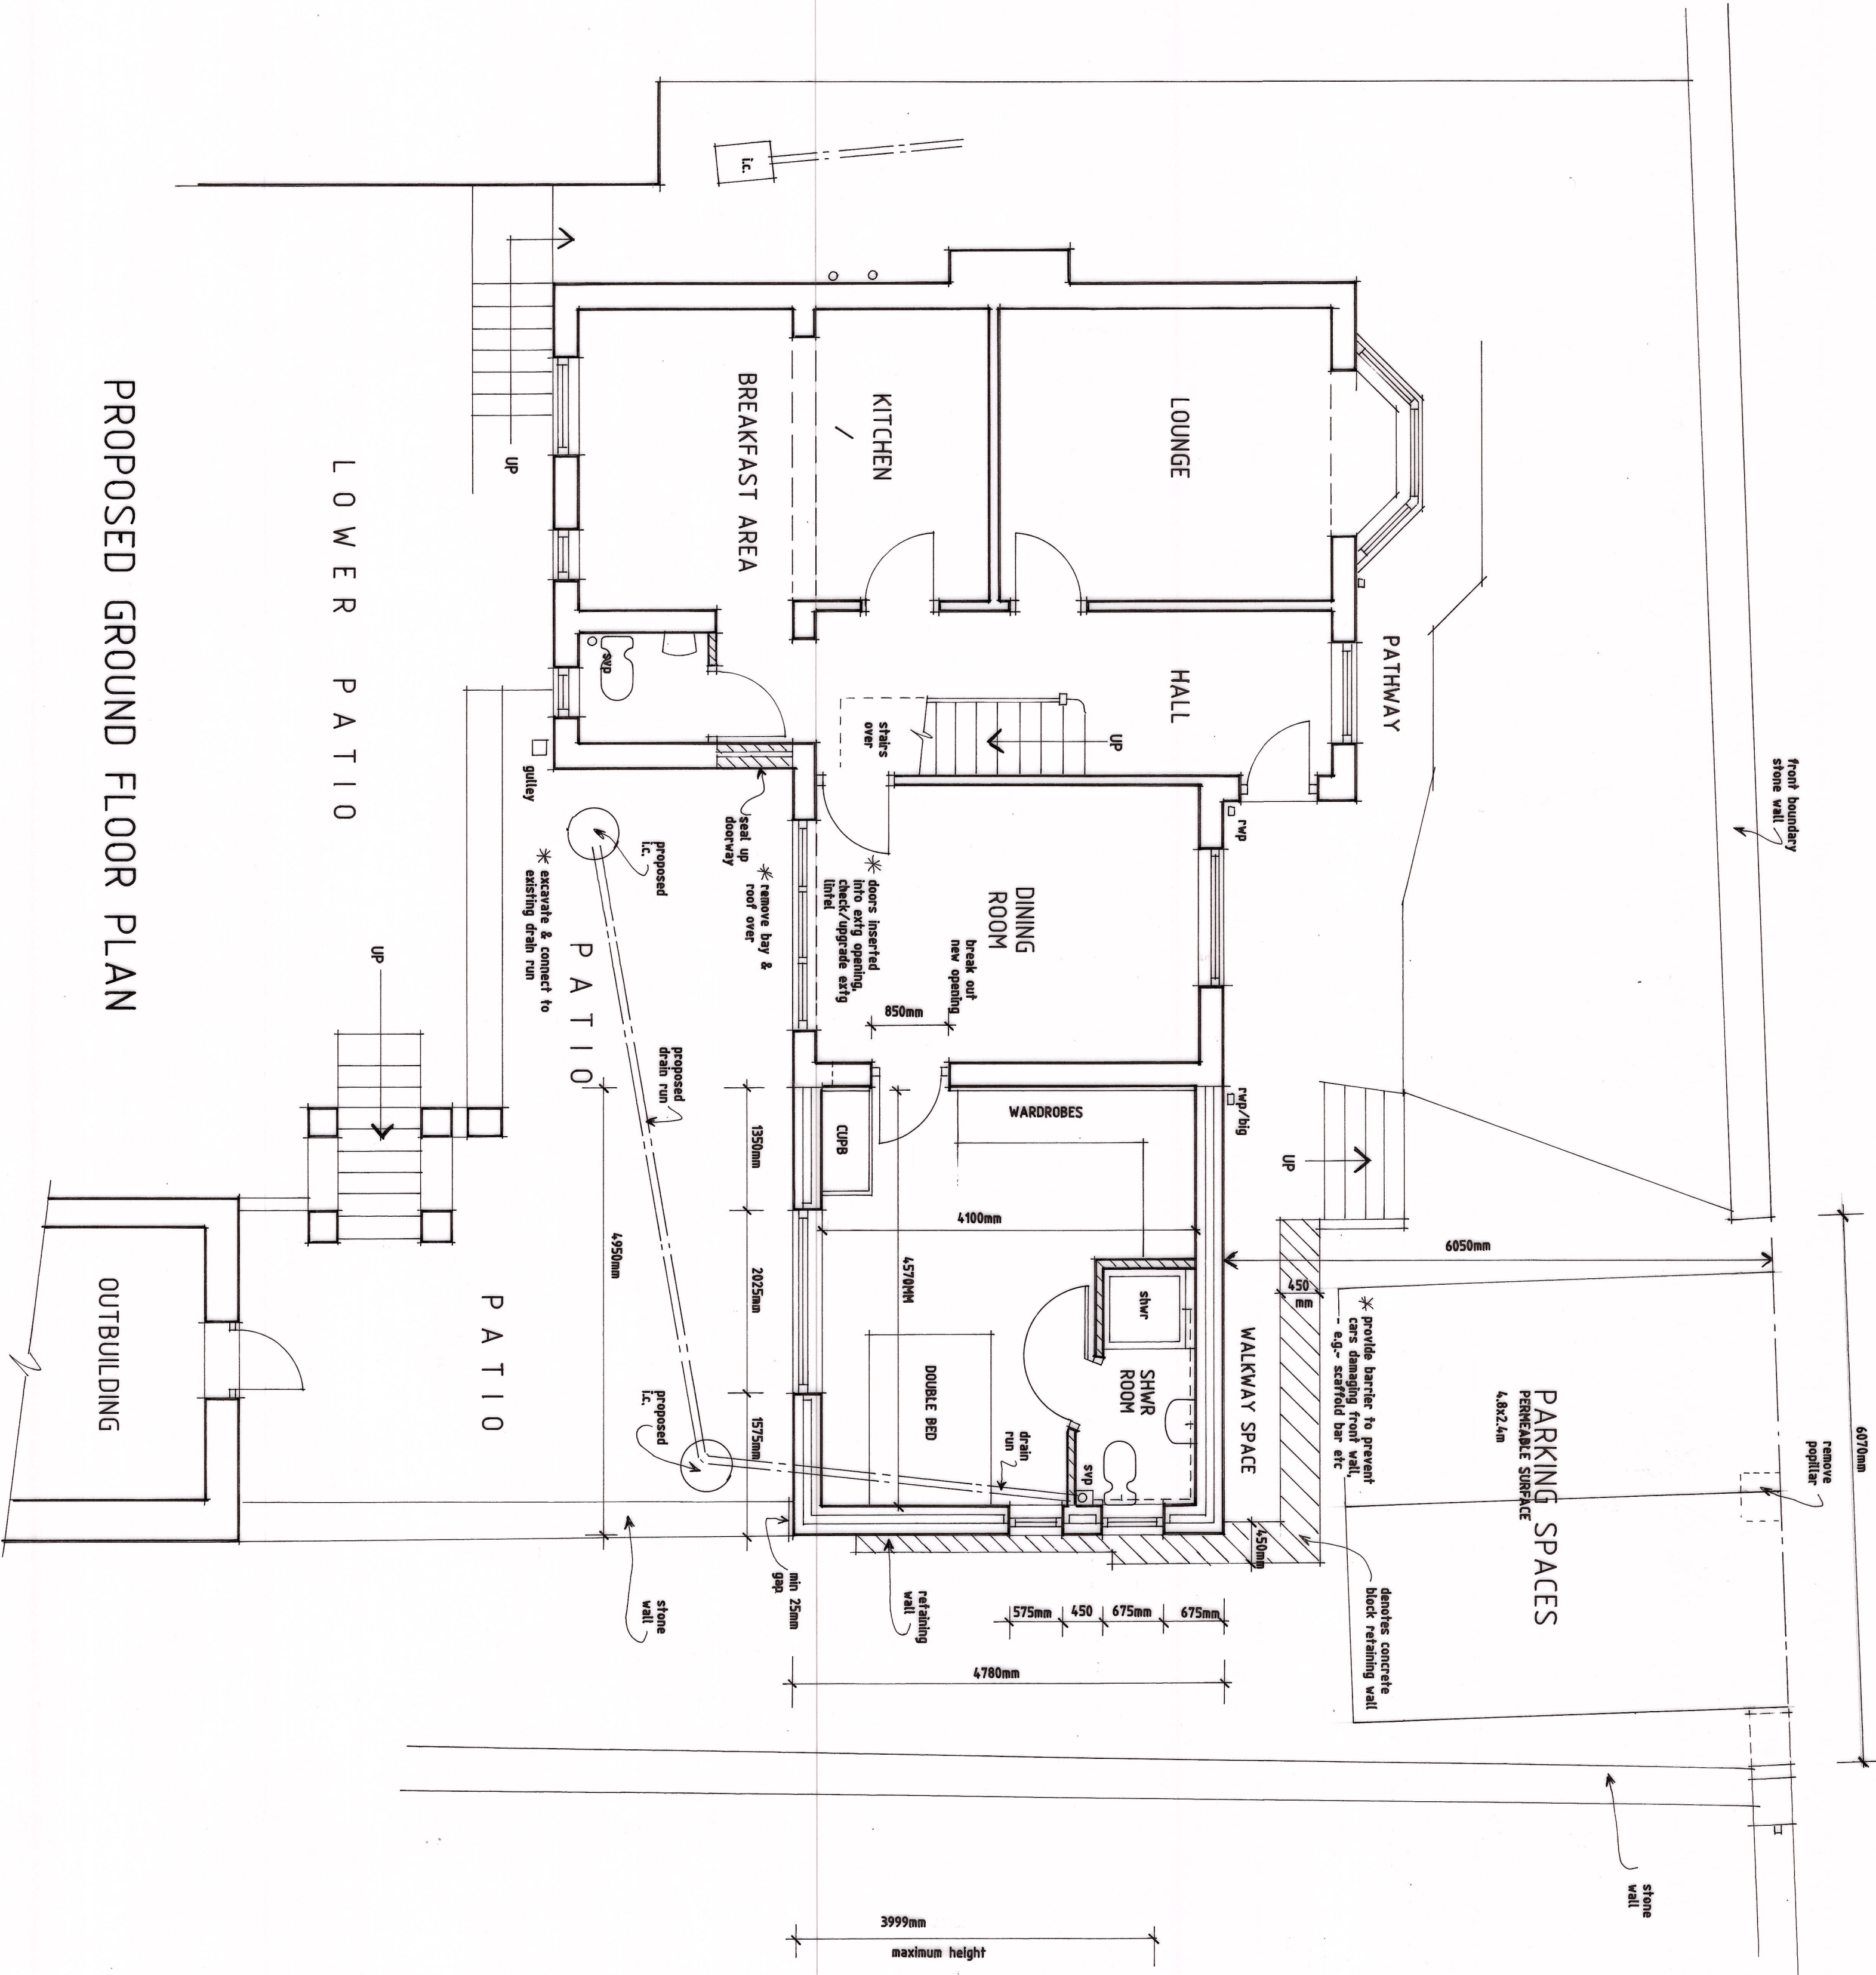

PROPOSED GROUND FLOOR PLAN

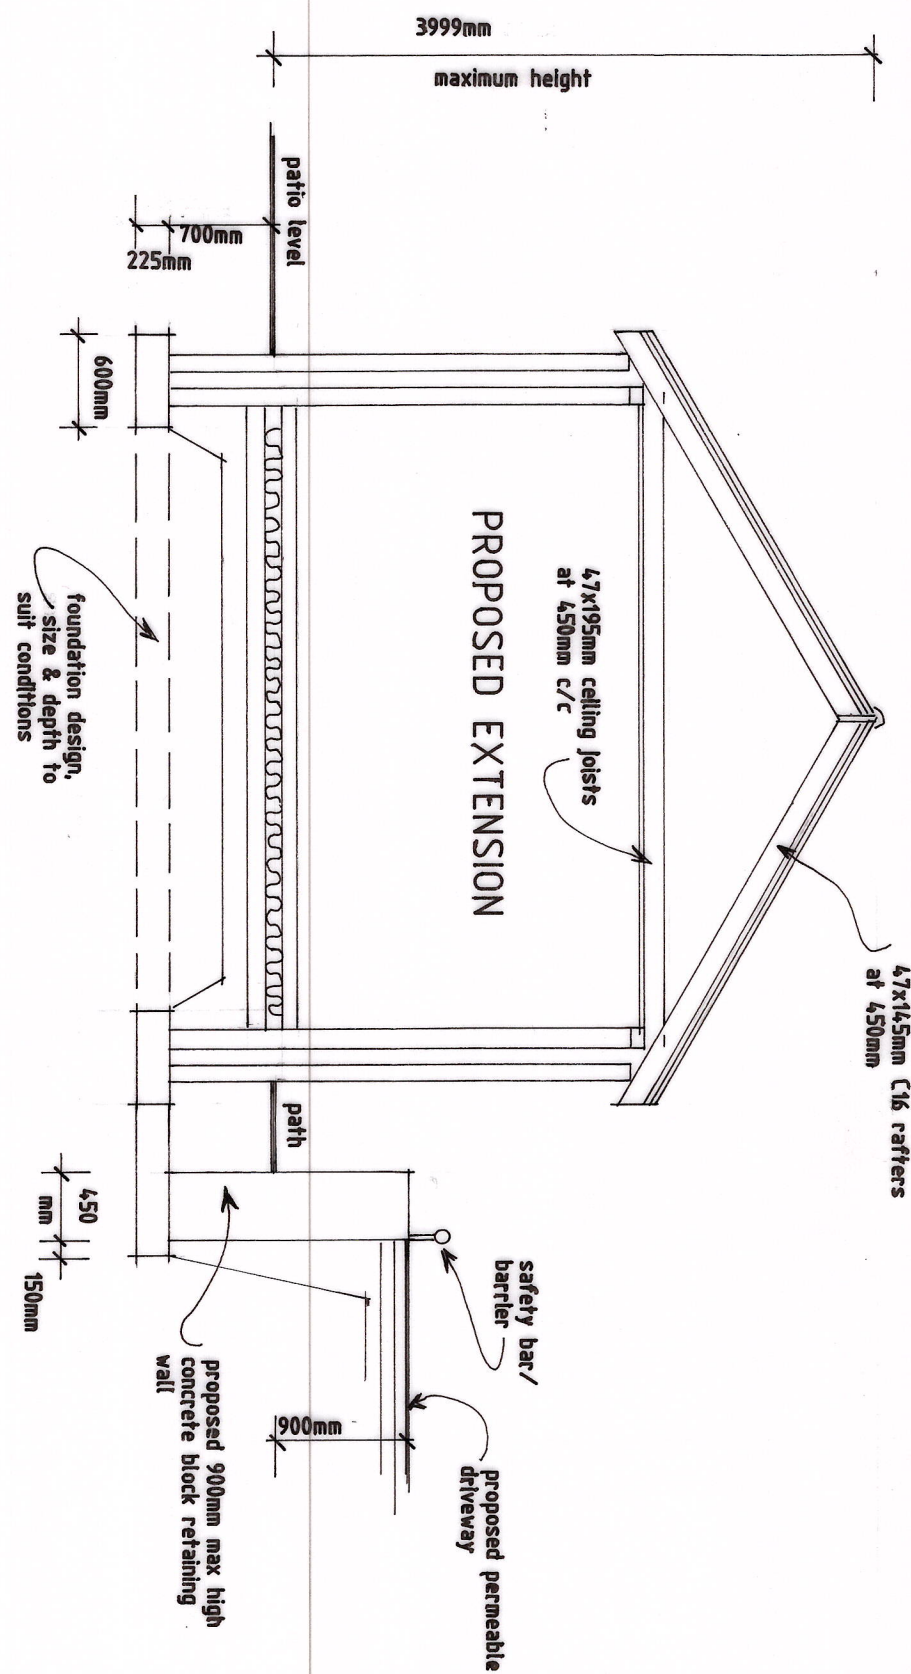

PROPOSED SECTION
SCALE - 1:50

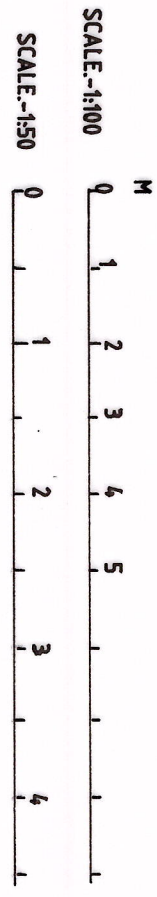

Revisions	
Ref	Description

K.W. DORRINGTON
ARCHITECTURAL ASSOCIATES
Tel:(01633) 857566

PROPOSED SINGLE STOREY EXTENSION TO
SIDE & REVISED PARKING ARRANGEMENT -
81A, VICTORIA AVENUE, NEWPORT,
SOUTH WALES. NP19 8LR.

PROPOSED

date: AUGUST 2026

scale: PLANS-1:50 & ELEVATIONS-1:100 AT A1

drawing number:
KD2080/2