




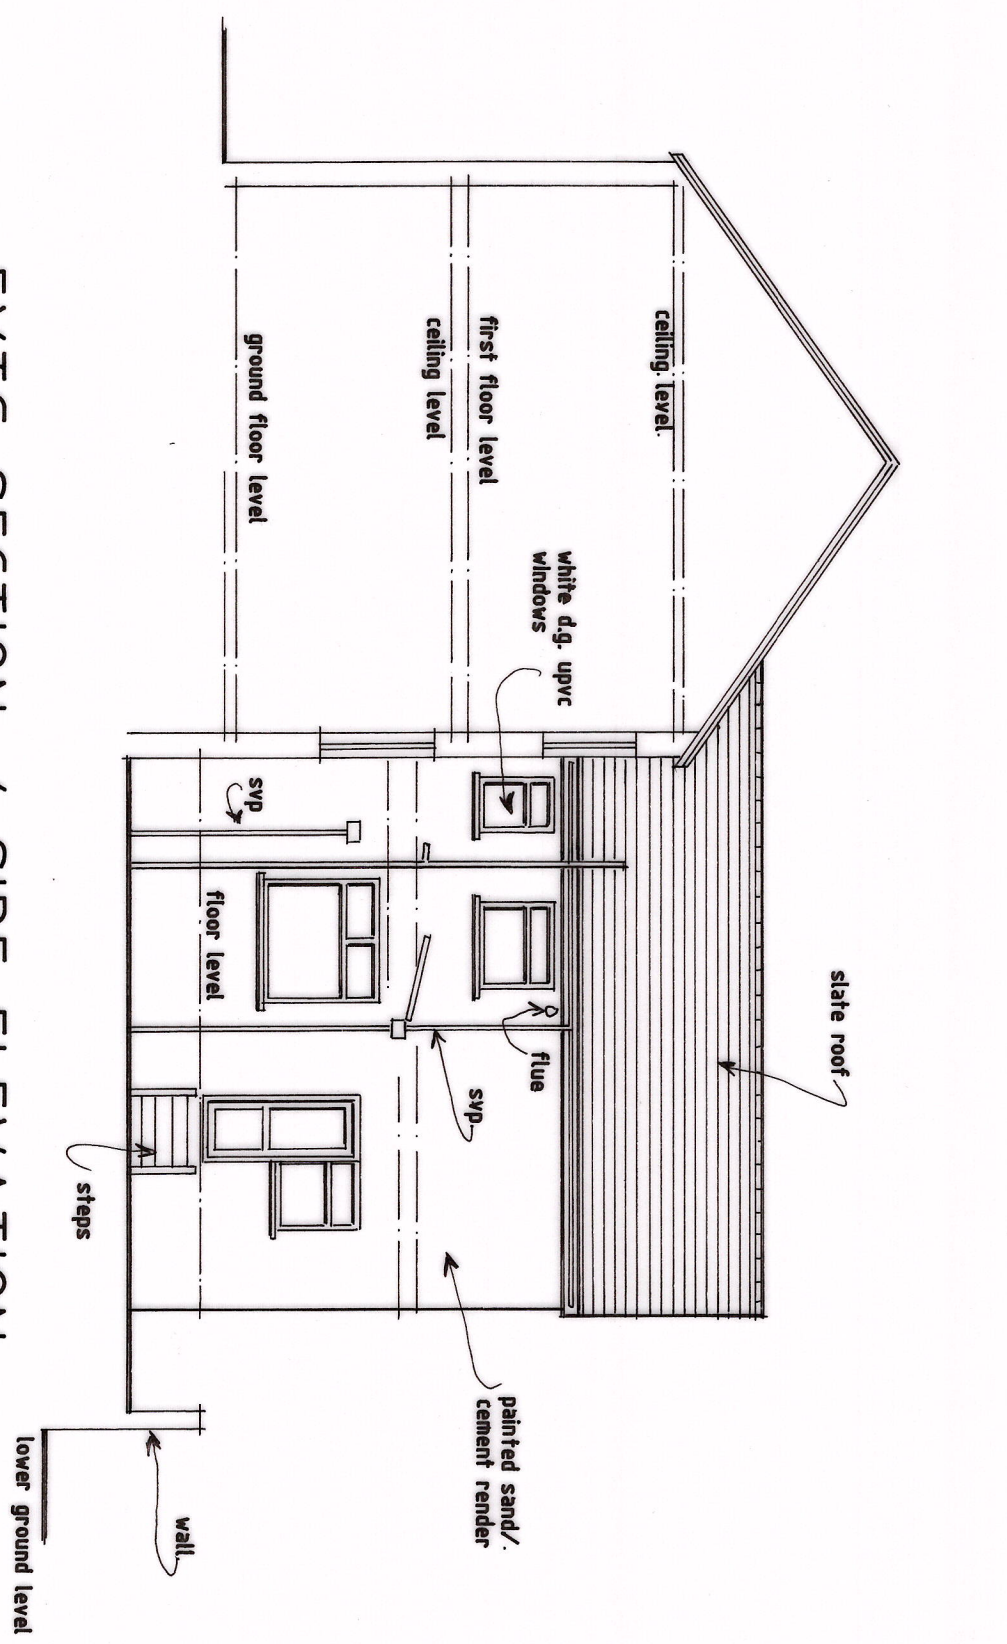


EXTG SECTION / SIDE ELEVATION

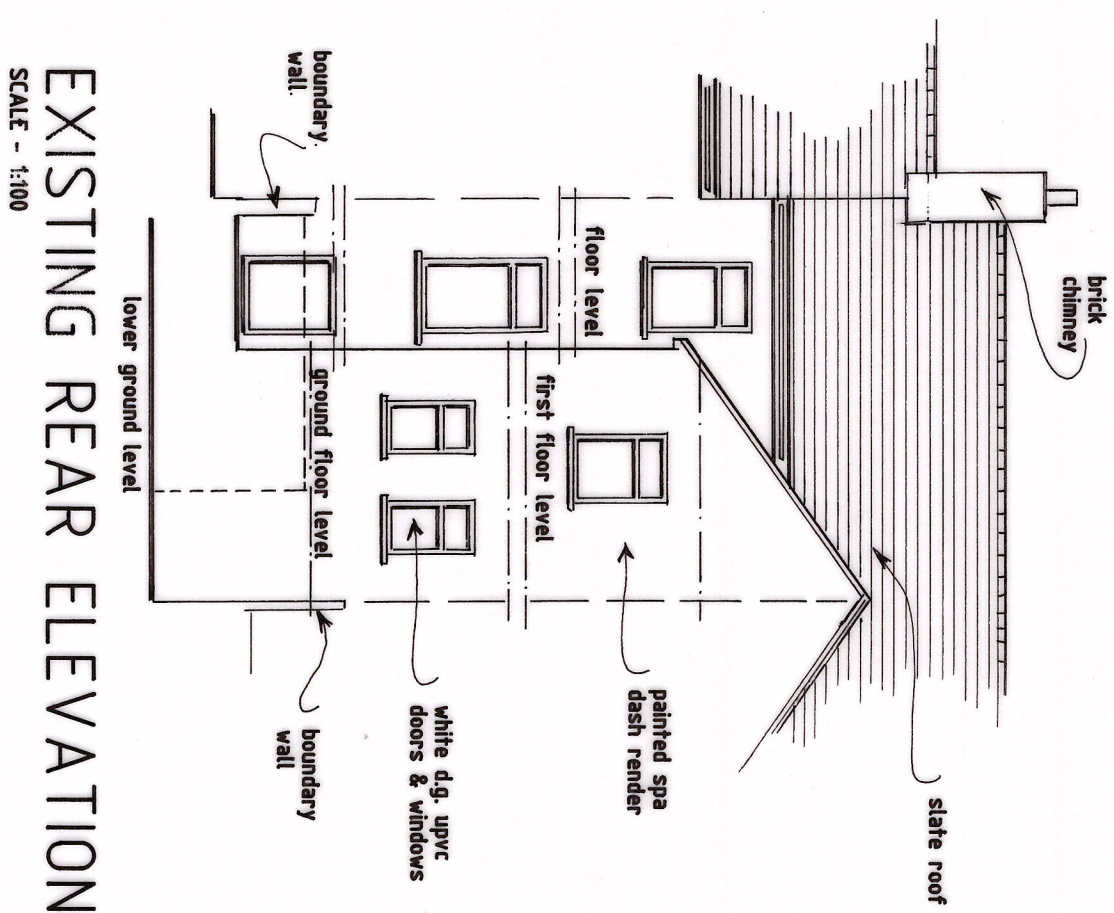


EXISTING REAR ELEVATION
SCALE - 1:100

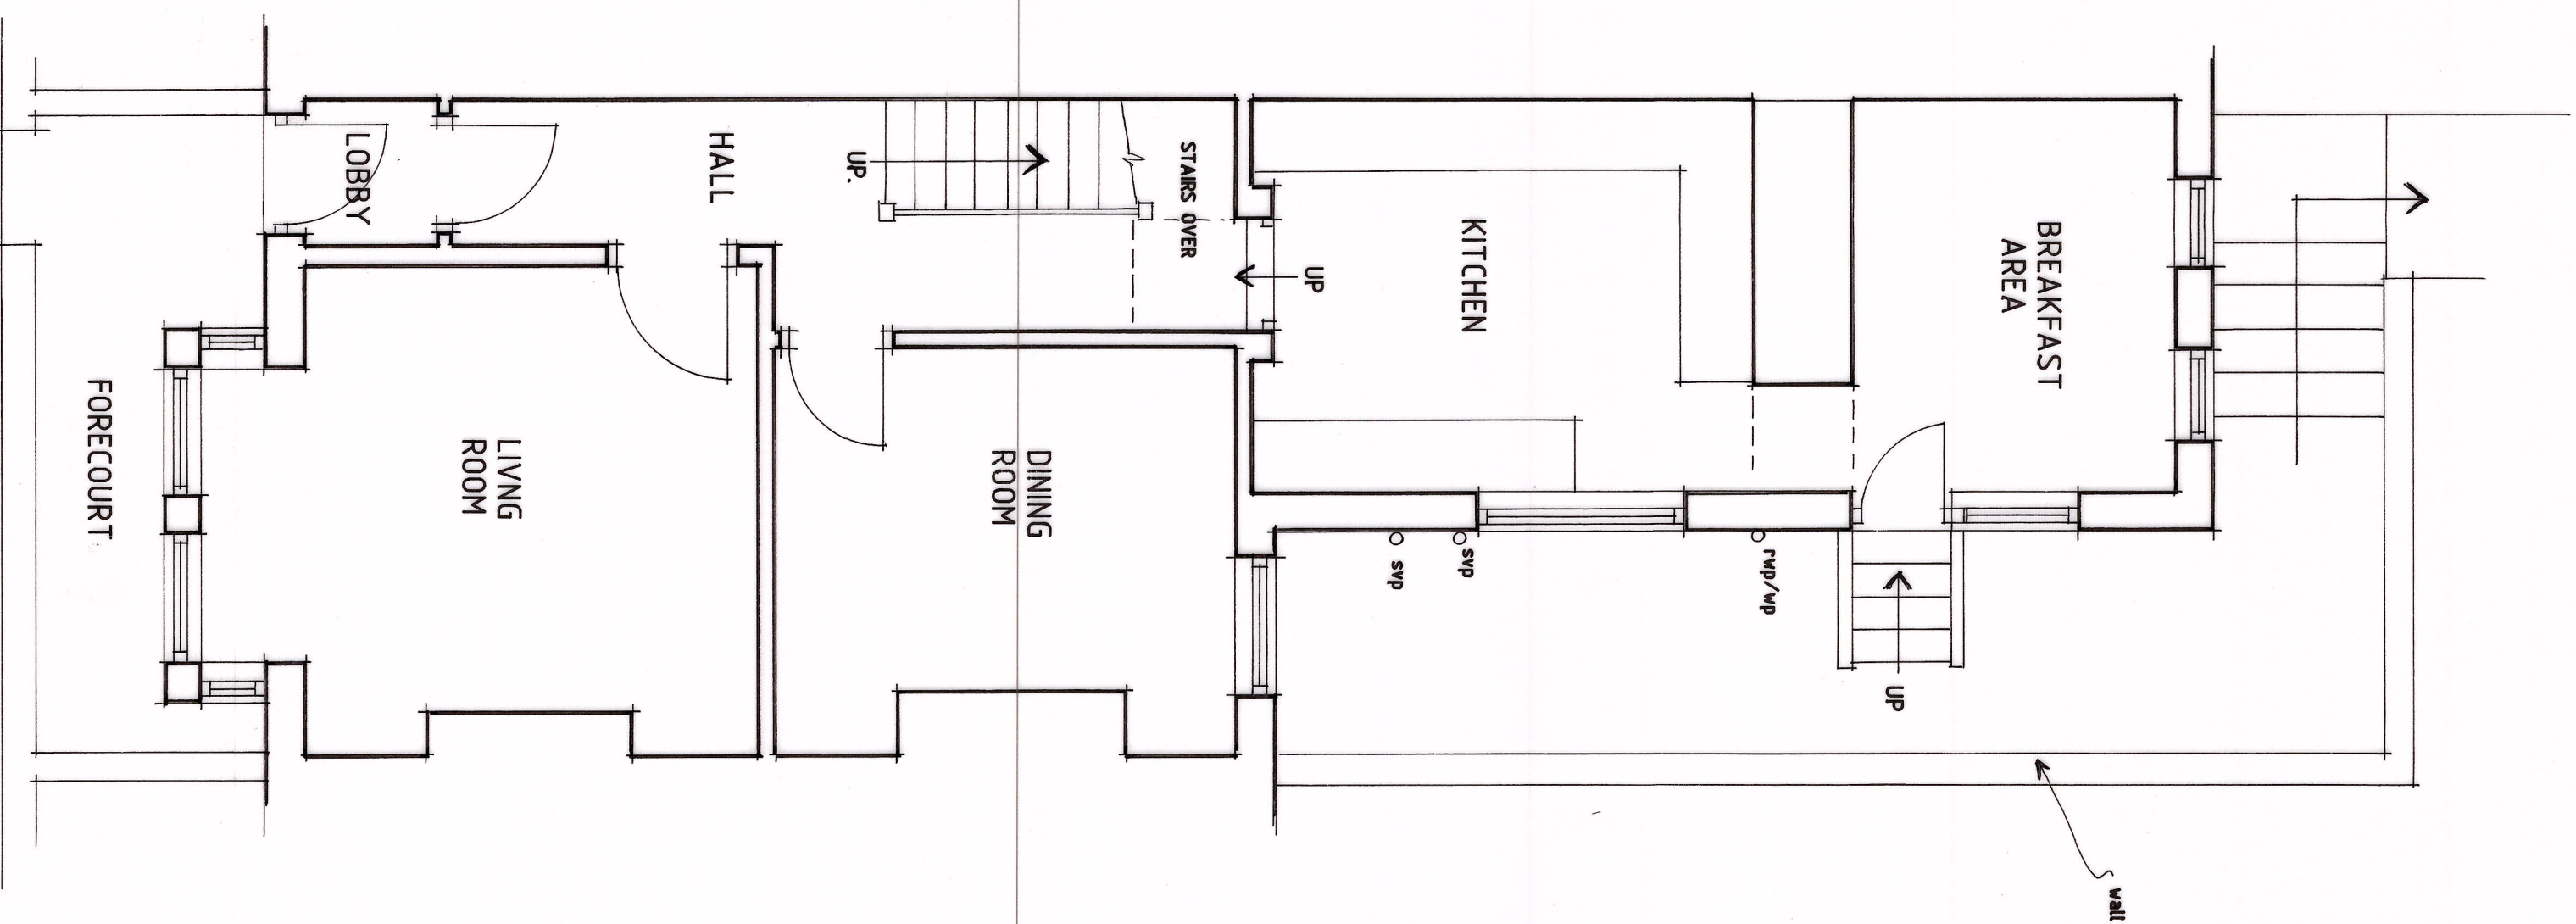


EXISTING GROUND FLOOR PLAN

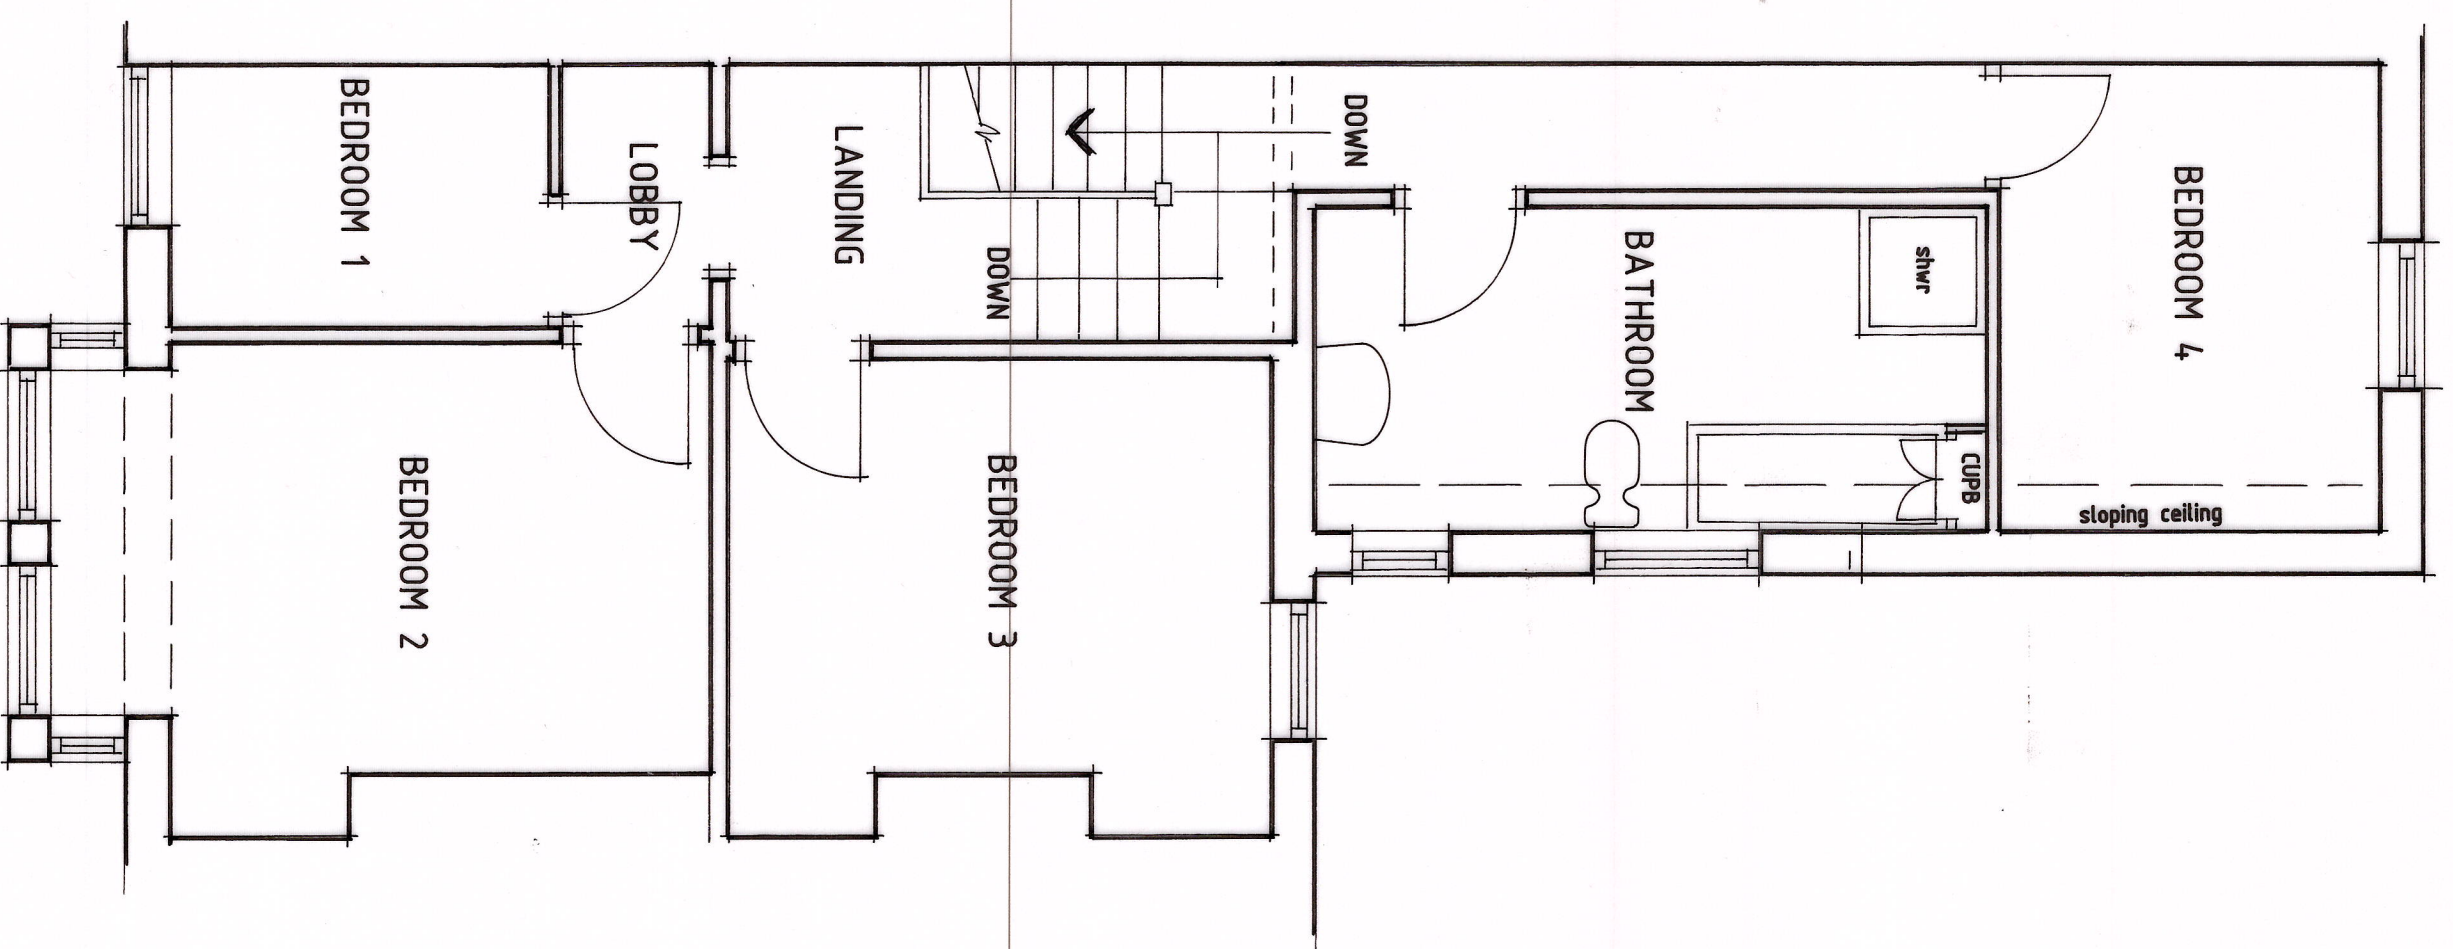


EXISTING FIRST FLOOR PLAN

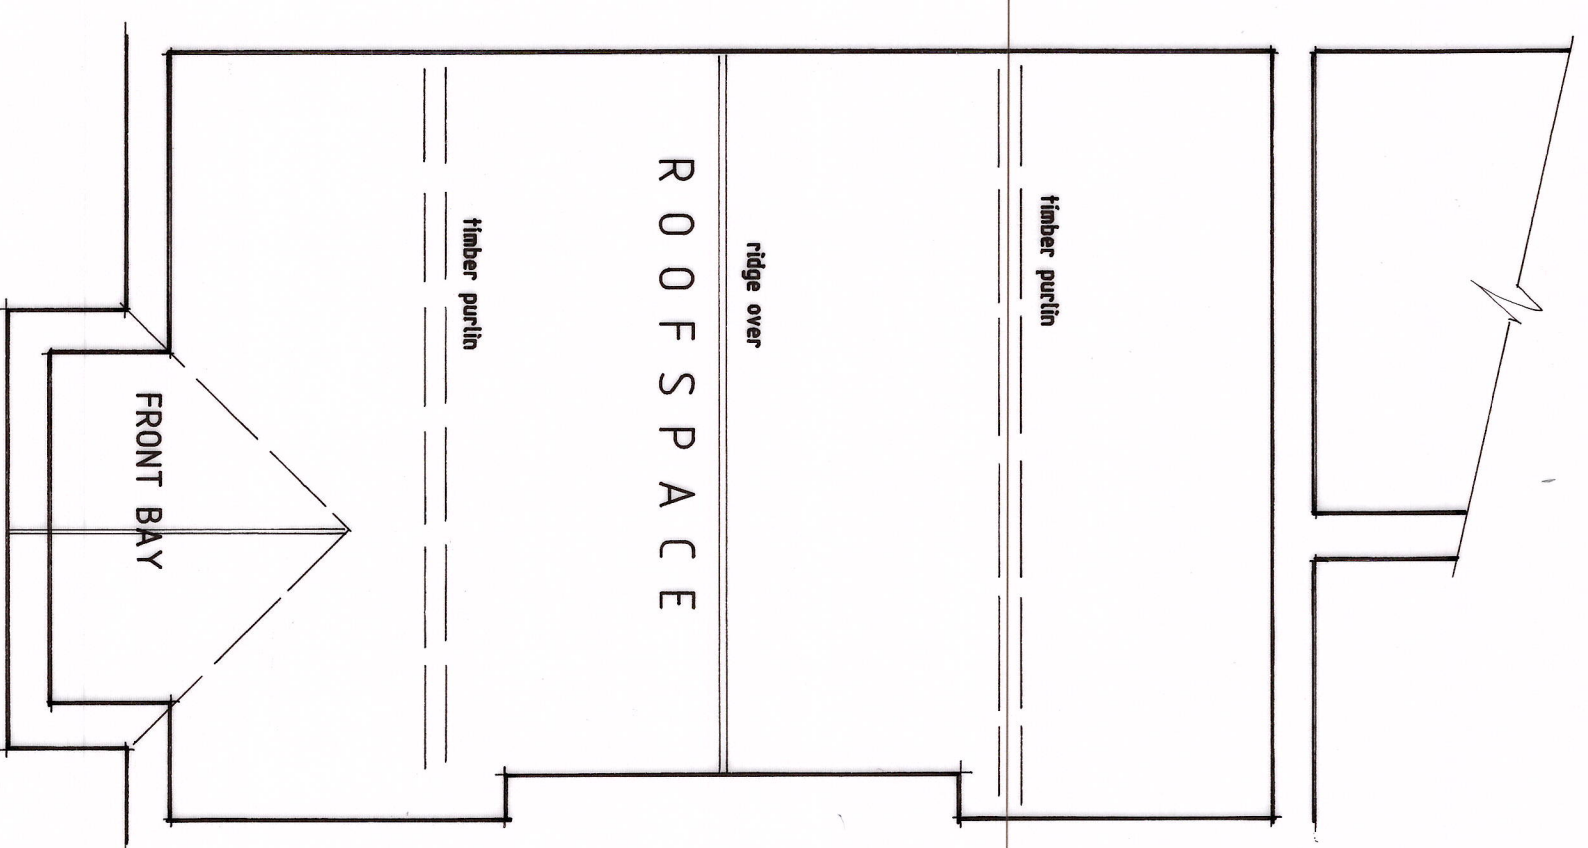

EXISTING ATTIC PLAN
SCALE - 1:50

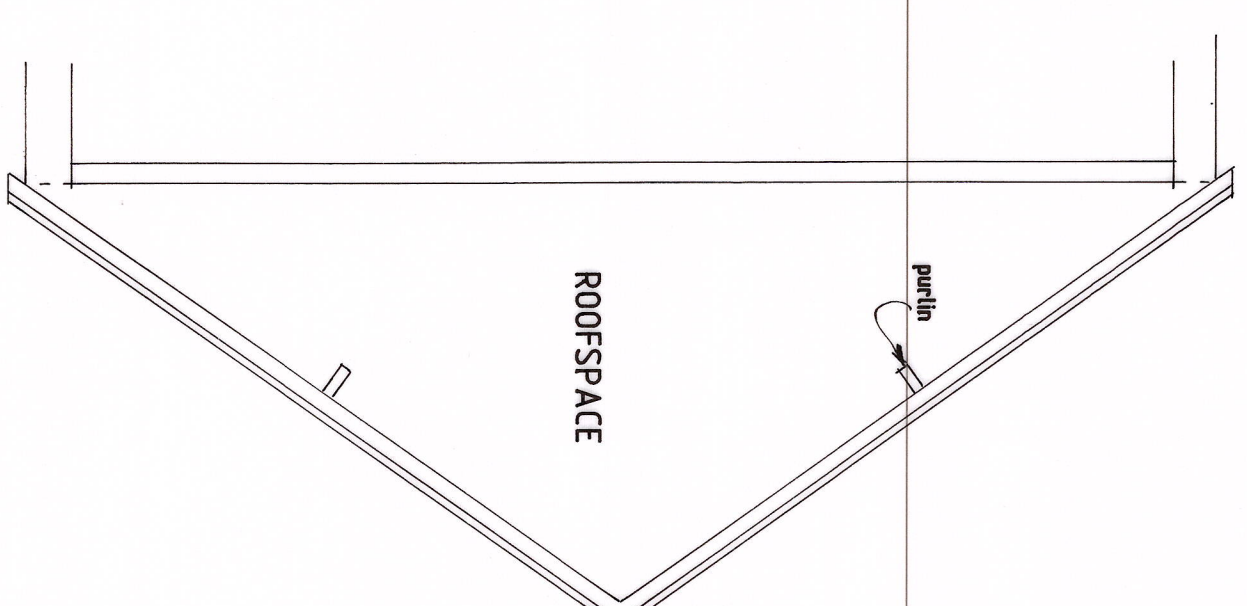

EXISTING SECTION

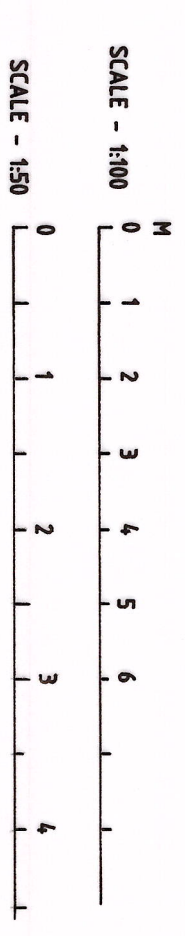

Revisions

Ref	Date	Description

K.W. DORRINGTON MCAI MCABE
ARCHITECTURAL ASSOCIATES
Tel: (01633) 857566

PROPOSED ATTIC CONVERSION WITH
REAR DORMER AT -
63, MORDEN ROAD, NEWPORT,
SOUTH WALES. NP19 7EL.

EXISTING

date: SEPTEMBER 2026

date: PLANS-1:150 & ELEVATIONS-1:100 AT A1

drawing number:

KD2082/1