




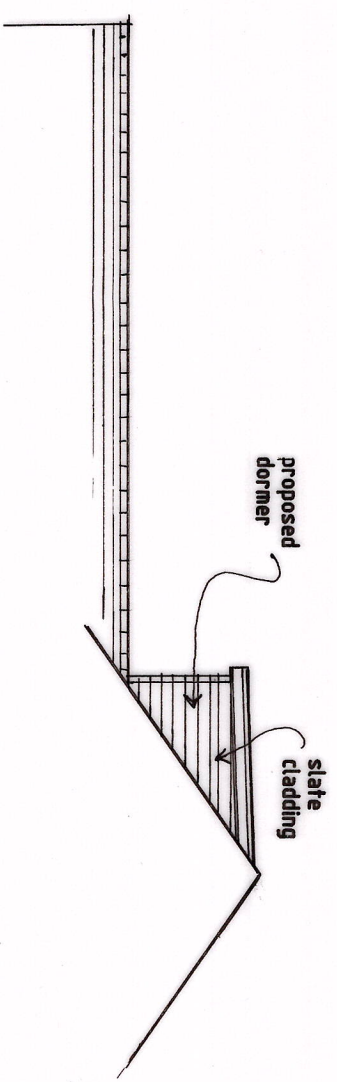


PROPOSED SIDE ELEV.

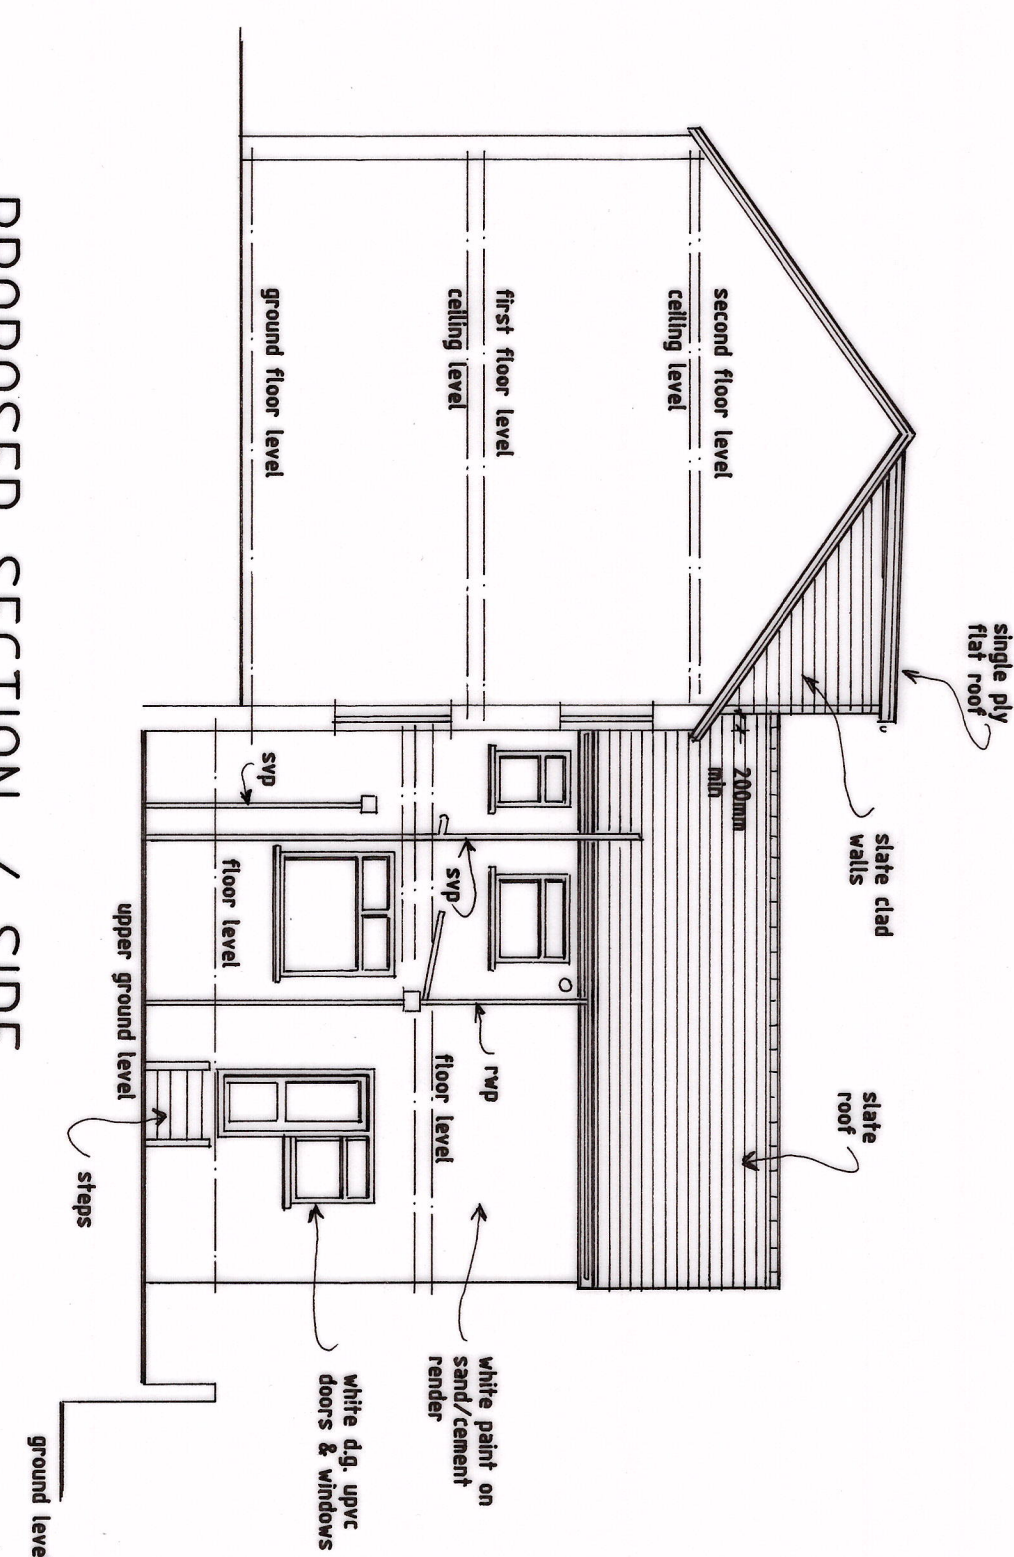


PROPOSED SECTION / SIDE ELEVATION

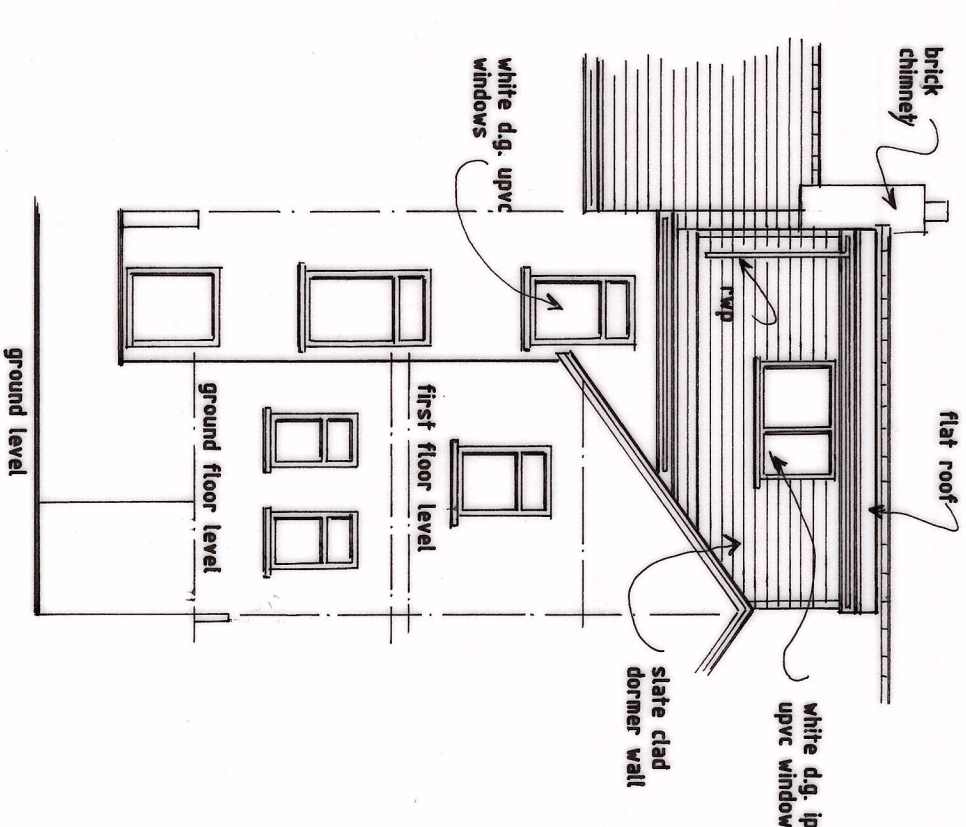


PROPOSED REAR ELEVATION

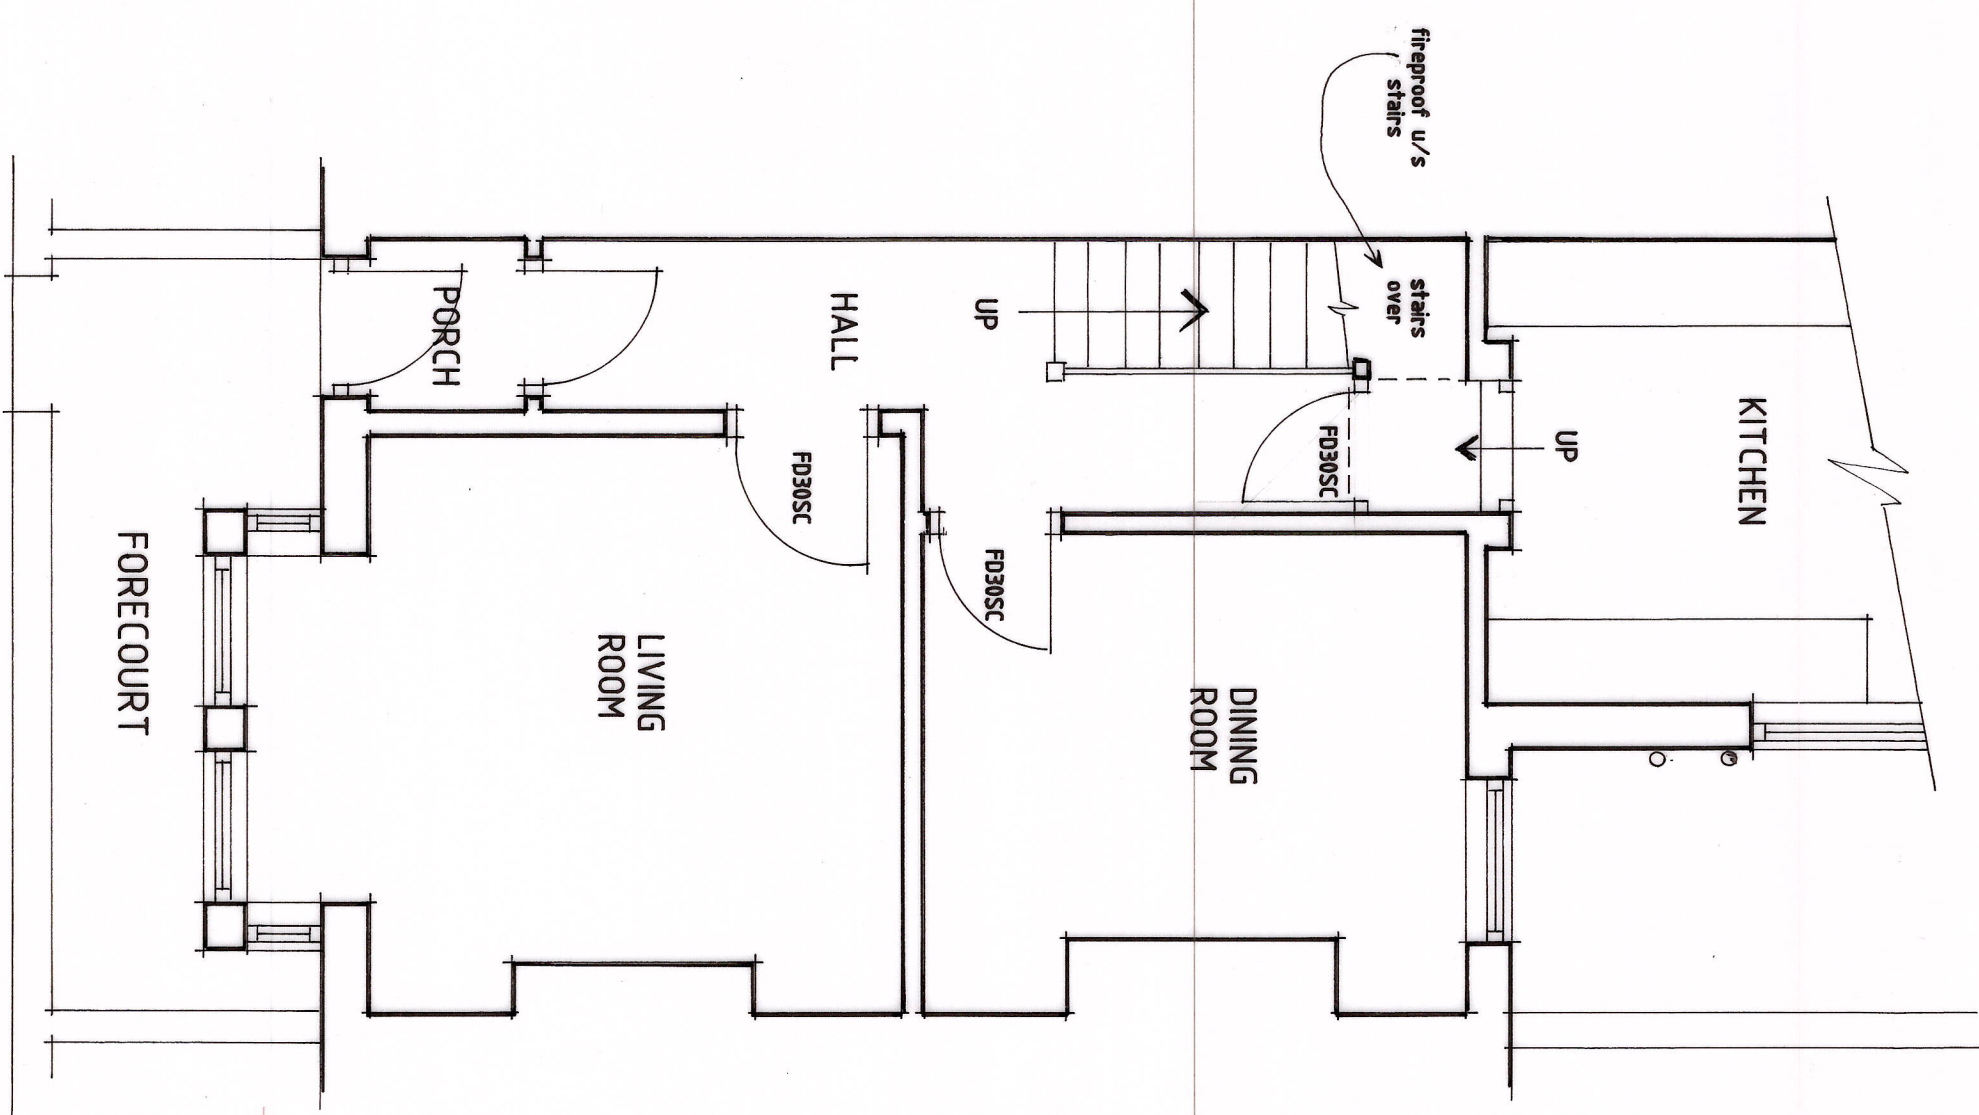


PROPOSED GROUND FLOOR PLAN

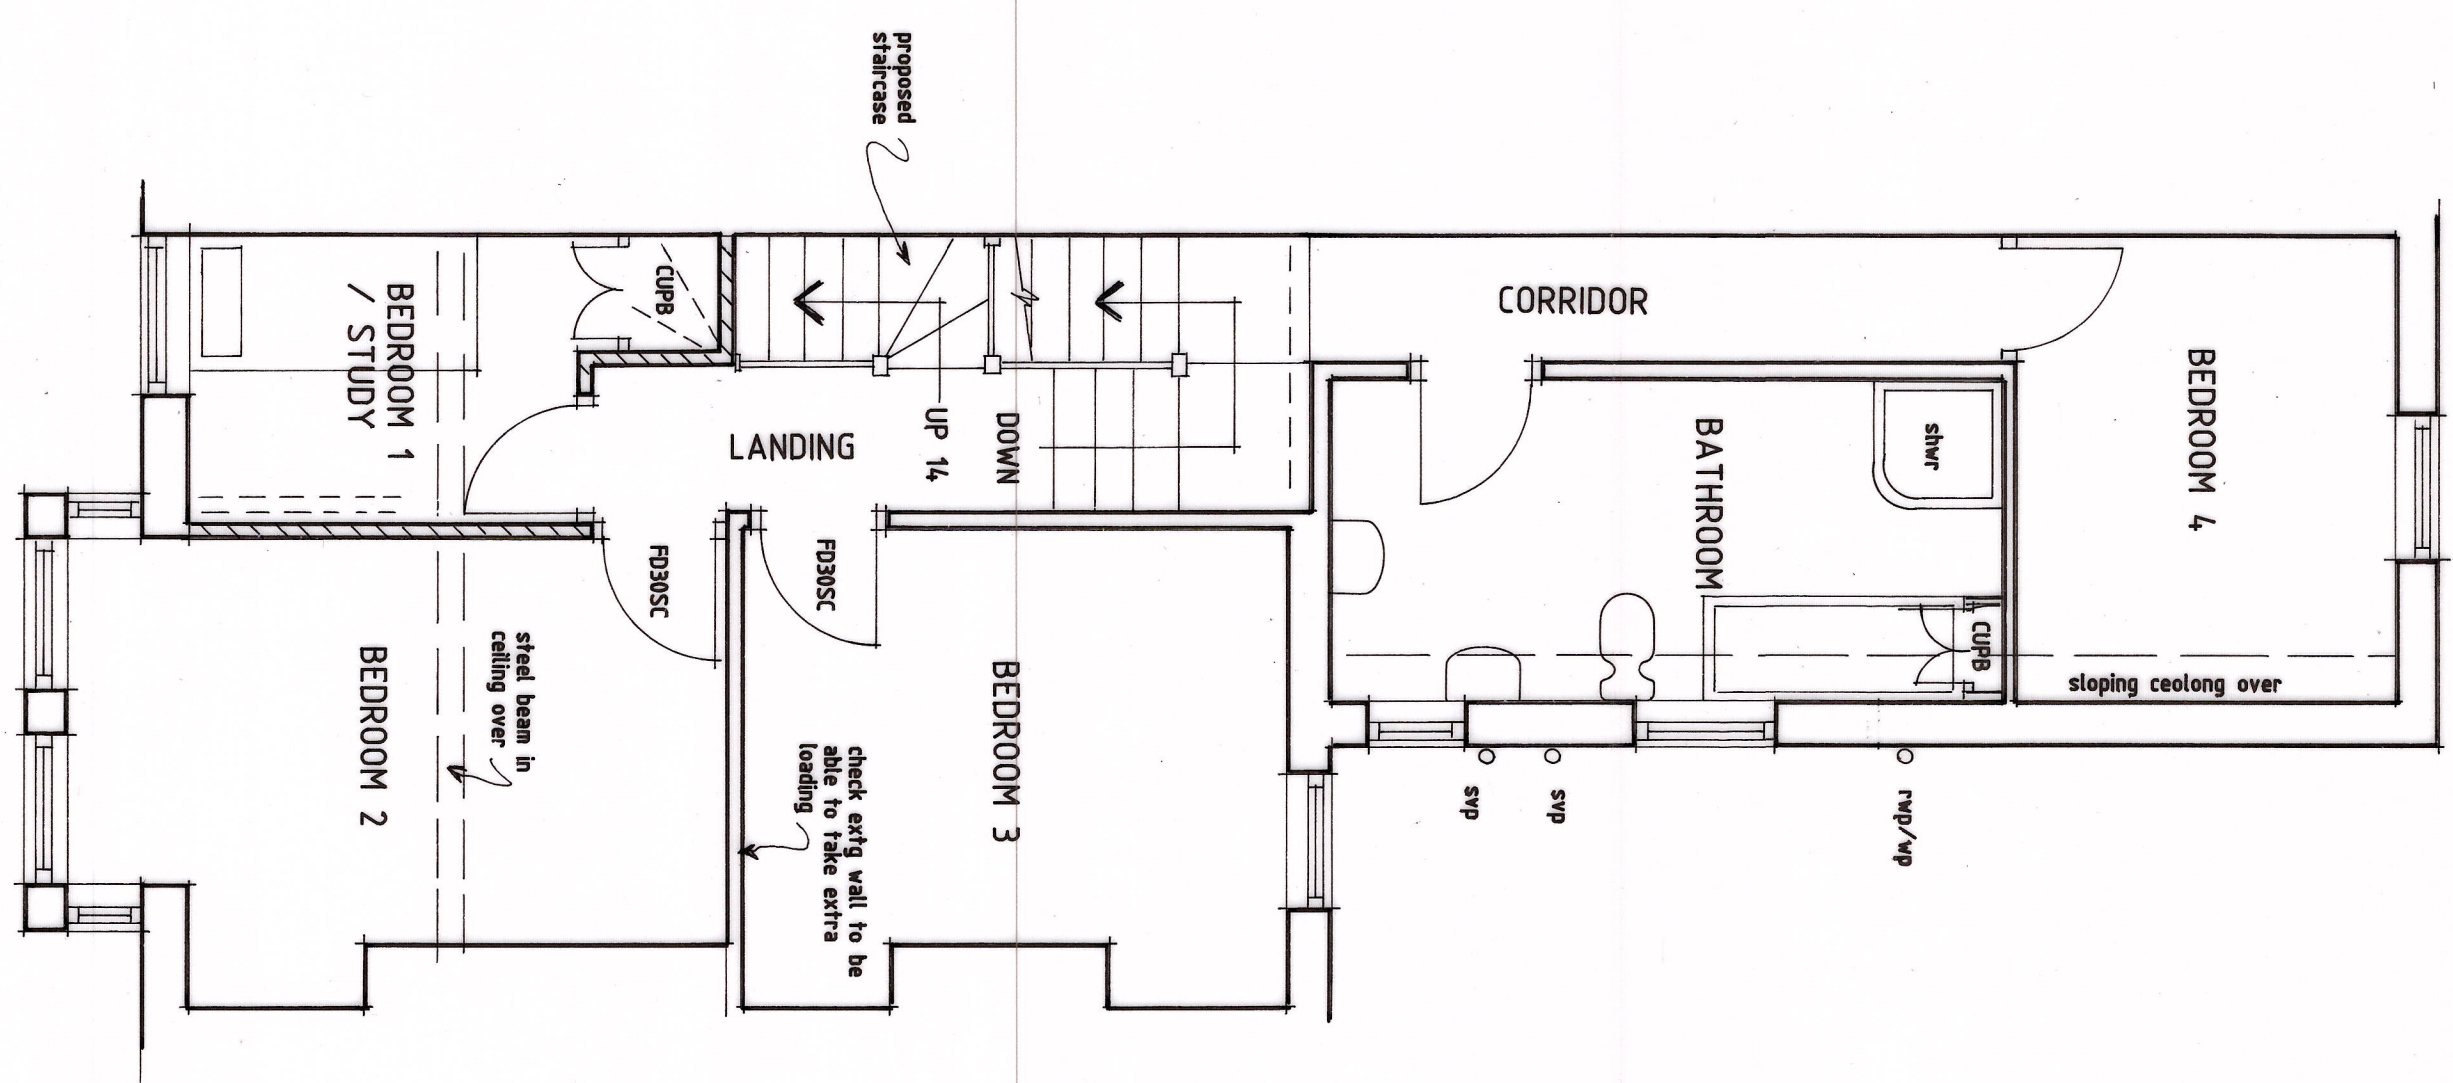


PROPOSED FIRST FLOOR PLAN

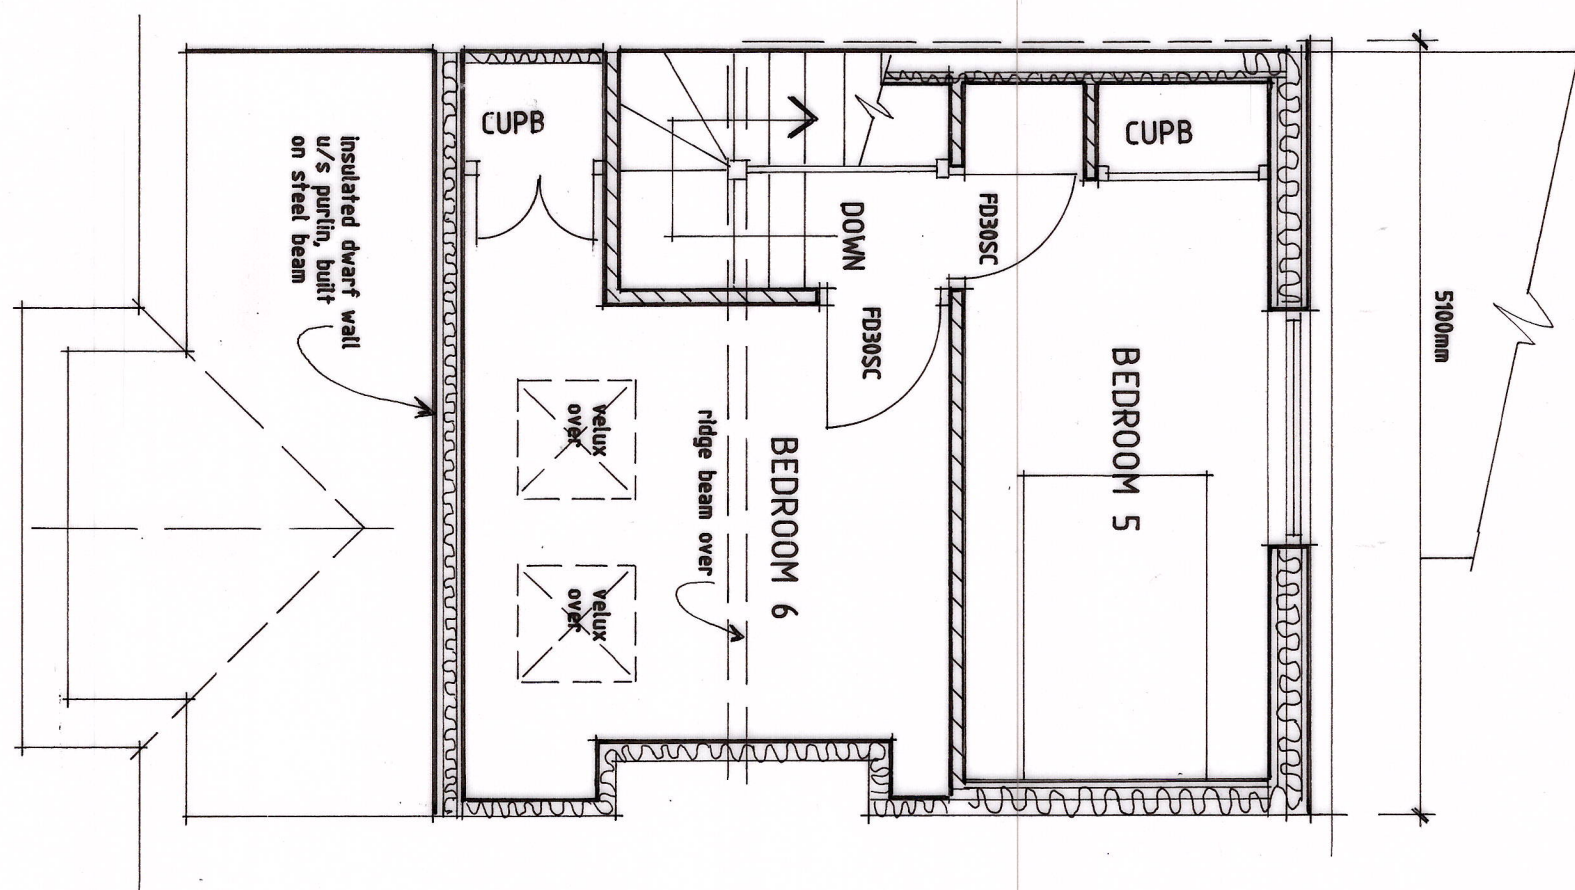

PROPOSED ATTIC PLAN

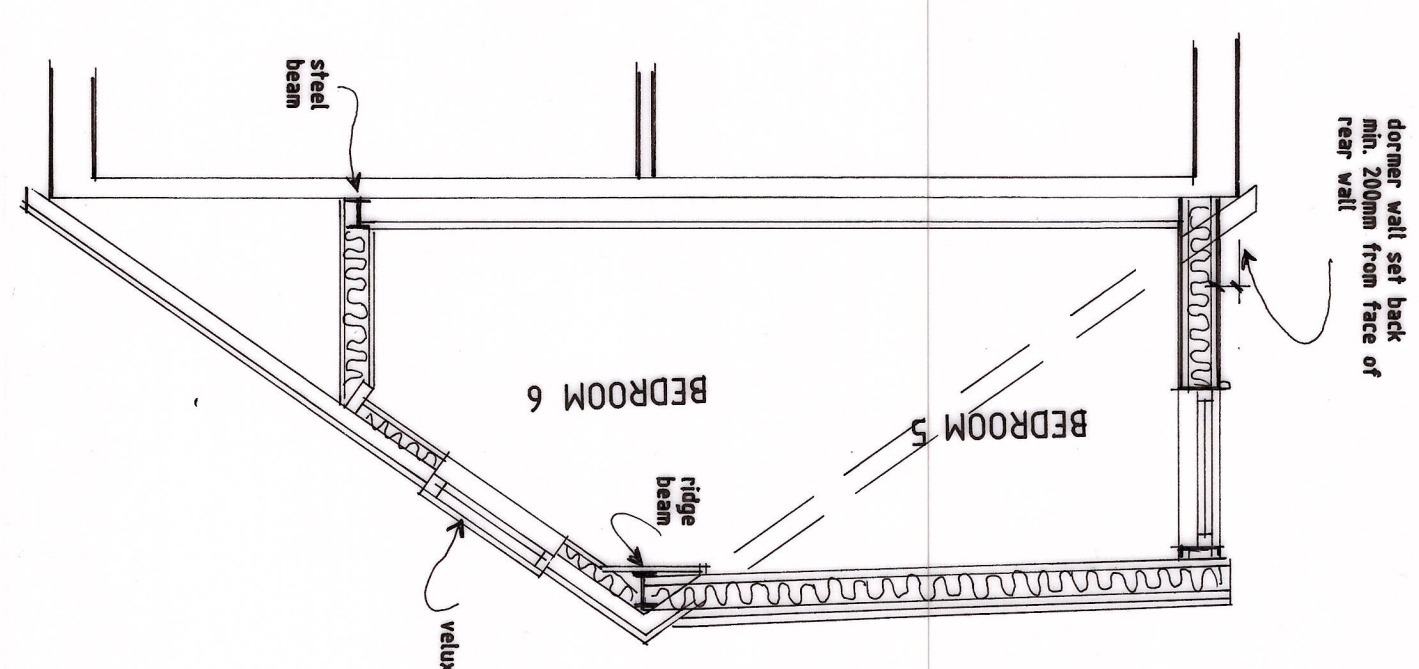

PROPOSED SECTION

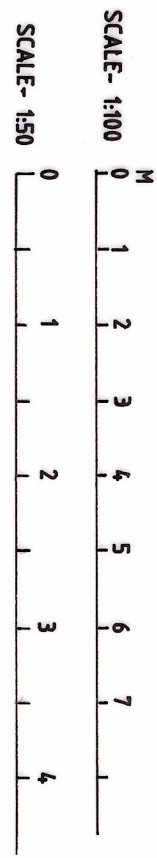

Revisions

Ref	Date	Description

K.W. DORRINGTON MCAE
ARCHITECTURAL ASSOCIATES
Tel:01633) 857566

PROPOSED ATTIC CONVERSION
WITH REAR DORMER AT -
63, MORDEN ROAD, NEWPORT,
SOUTH WALES. NP19 7EU.

PROPOSED

date: SEPTEMBER 2026

Scale: PLANS-1:50 & ELEVATIONS-1:100 AT A1

drawing number: KD2082/2