


This drawing must not be scaled, figured dimensions, levels etc. only are to be used.
Any inaccuracies etc. must be notified to the architect.
Detail drawings and larger scale drawings take precedence over smaller scale drawings.
All survey drawings are a record only, a report on the structural integrity of the property shall not be deemed to have been included in such surveys.

This drawing is copyright.

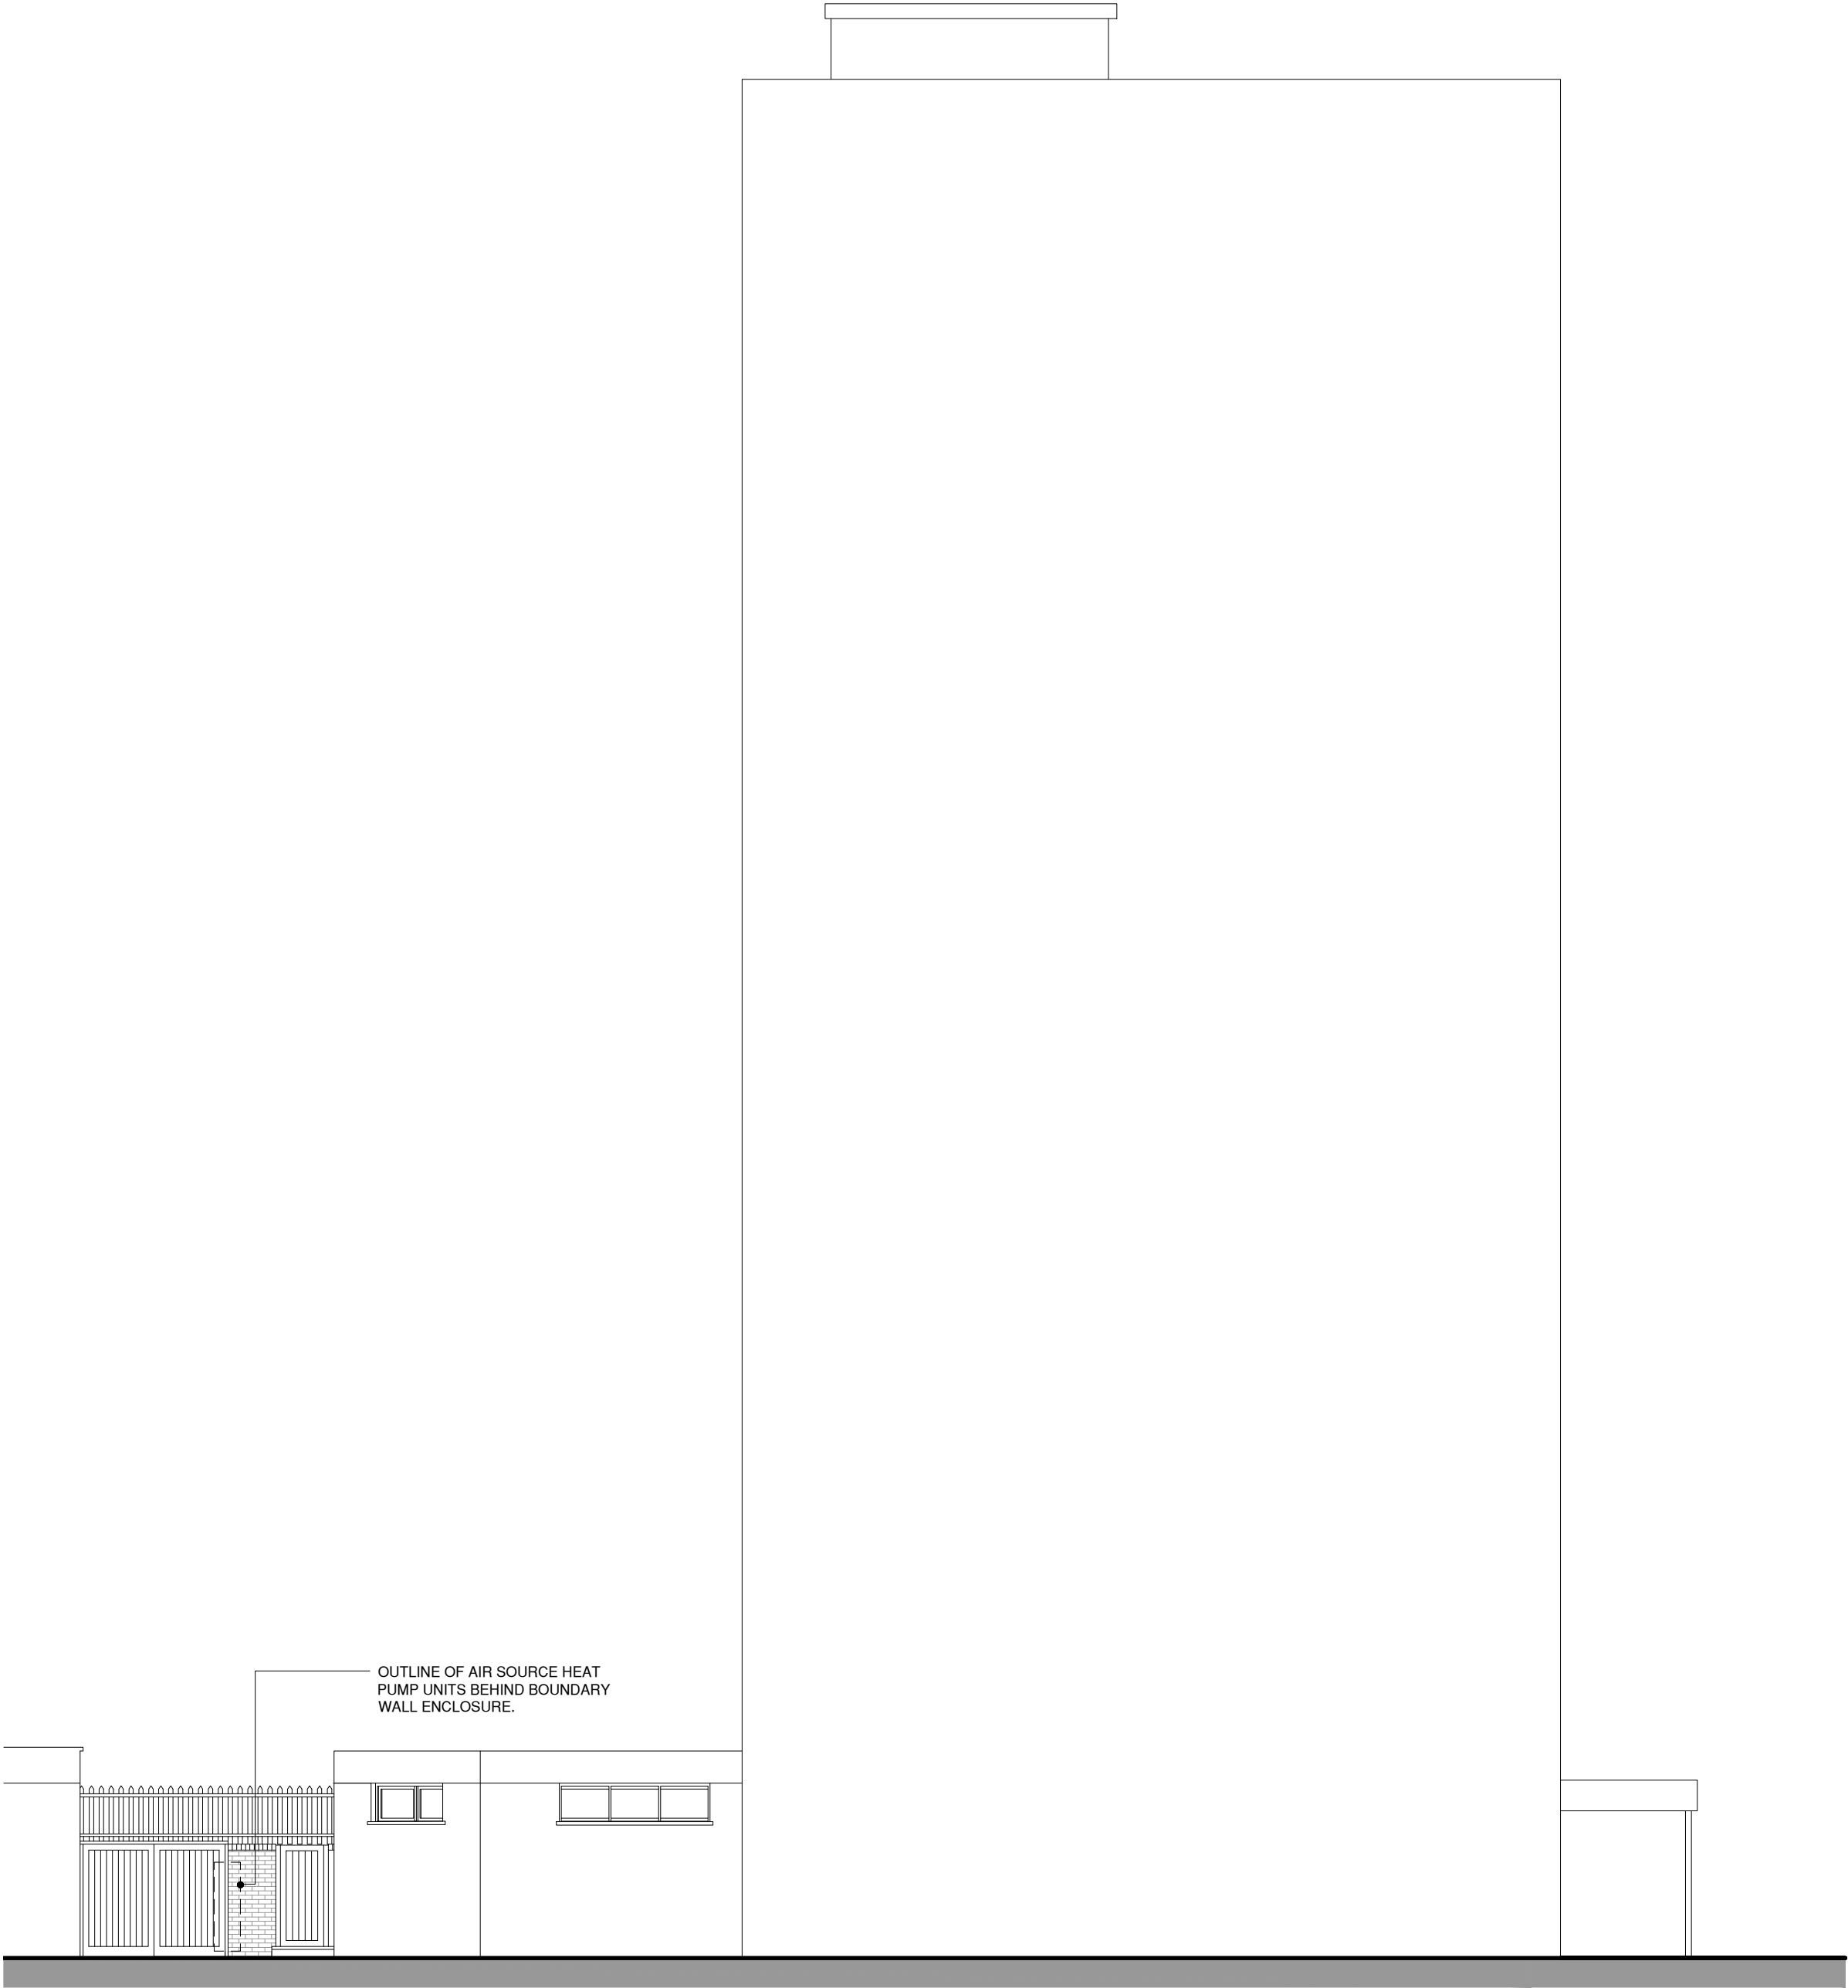

NORTH EAST ELEVATION - *VIEW C*
SCALE 1:100

Revision	Description	Drawn/Checked by
-	-	-
MILTON COURT, RINGLAND, NEWPORT NP19 9HF		
Drawing No. 2581 - 02		
Title NORTH EAST ELEVATION		
Scale AS SHOWN @ A2	Date MAY 2025	Drawn/Checked by JCL / LTM