


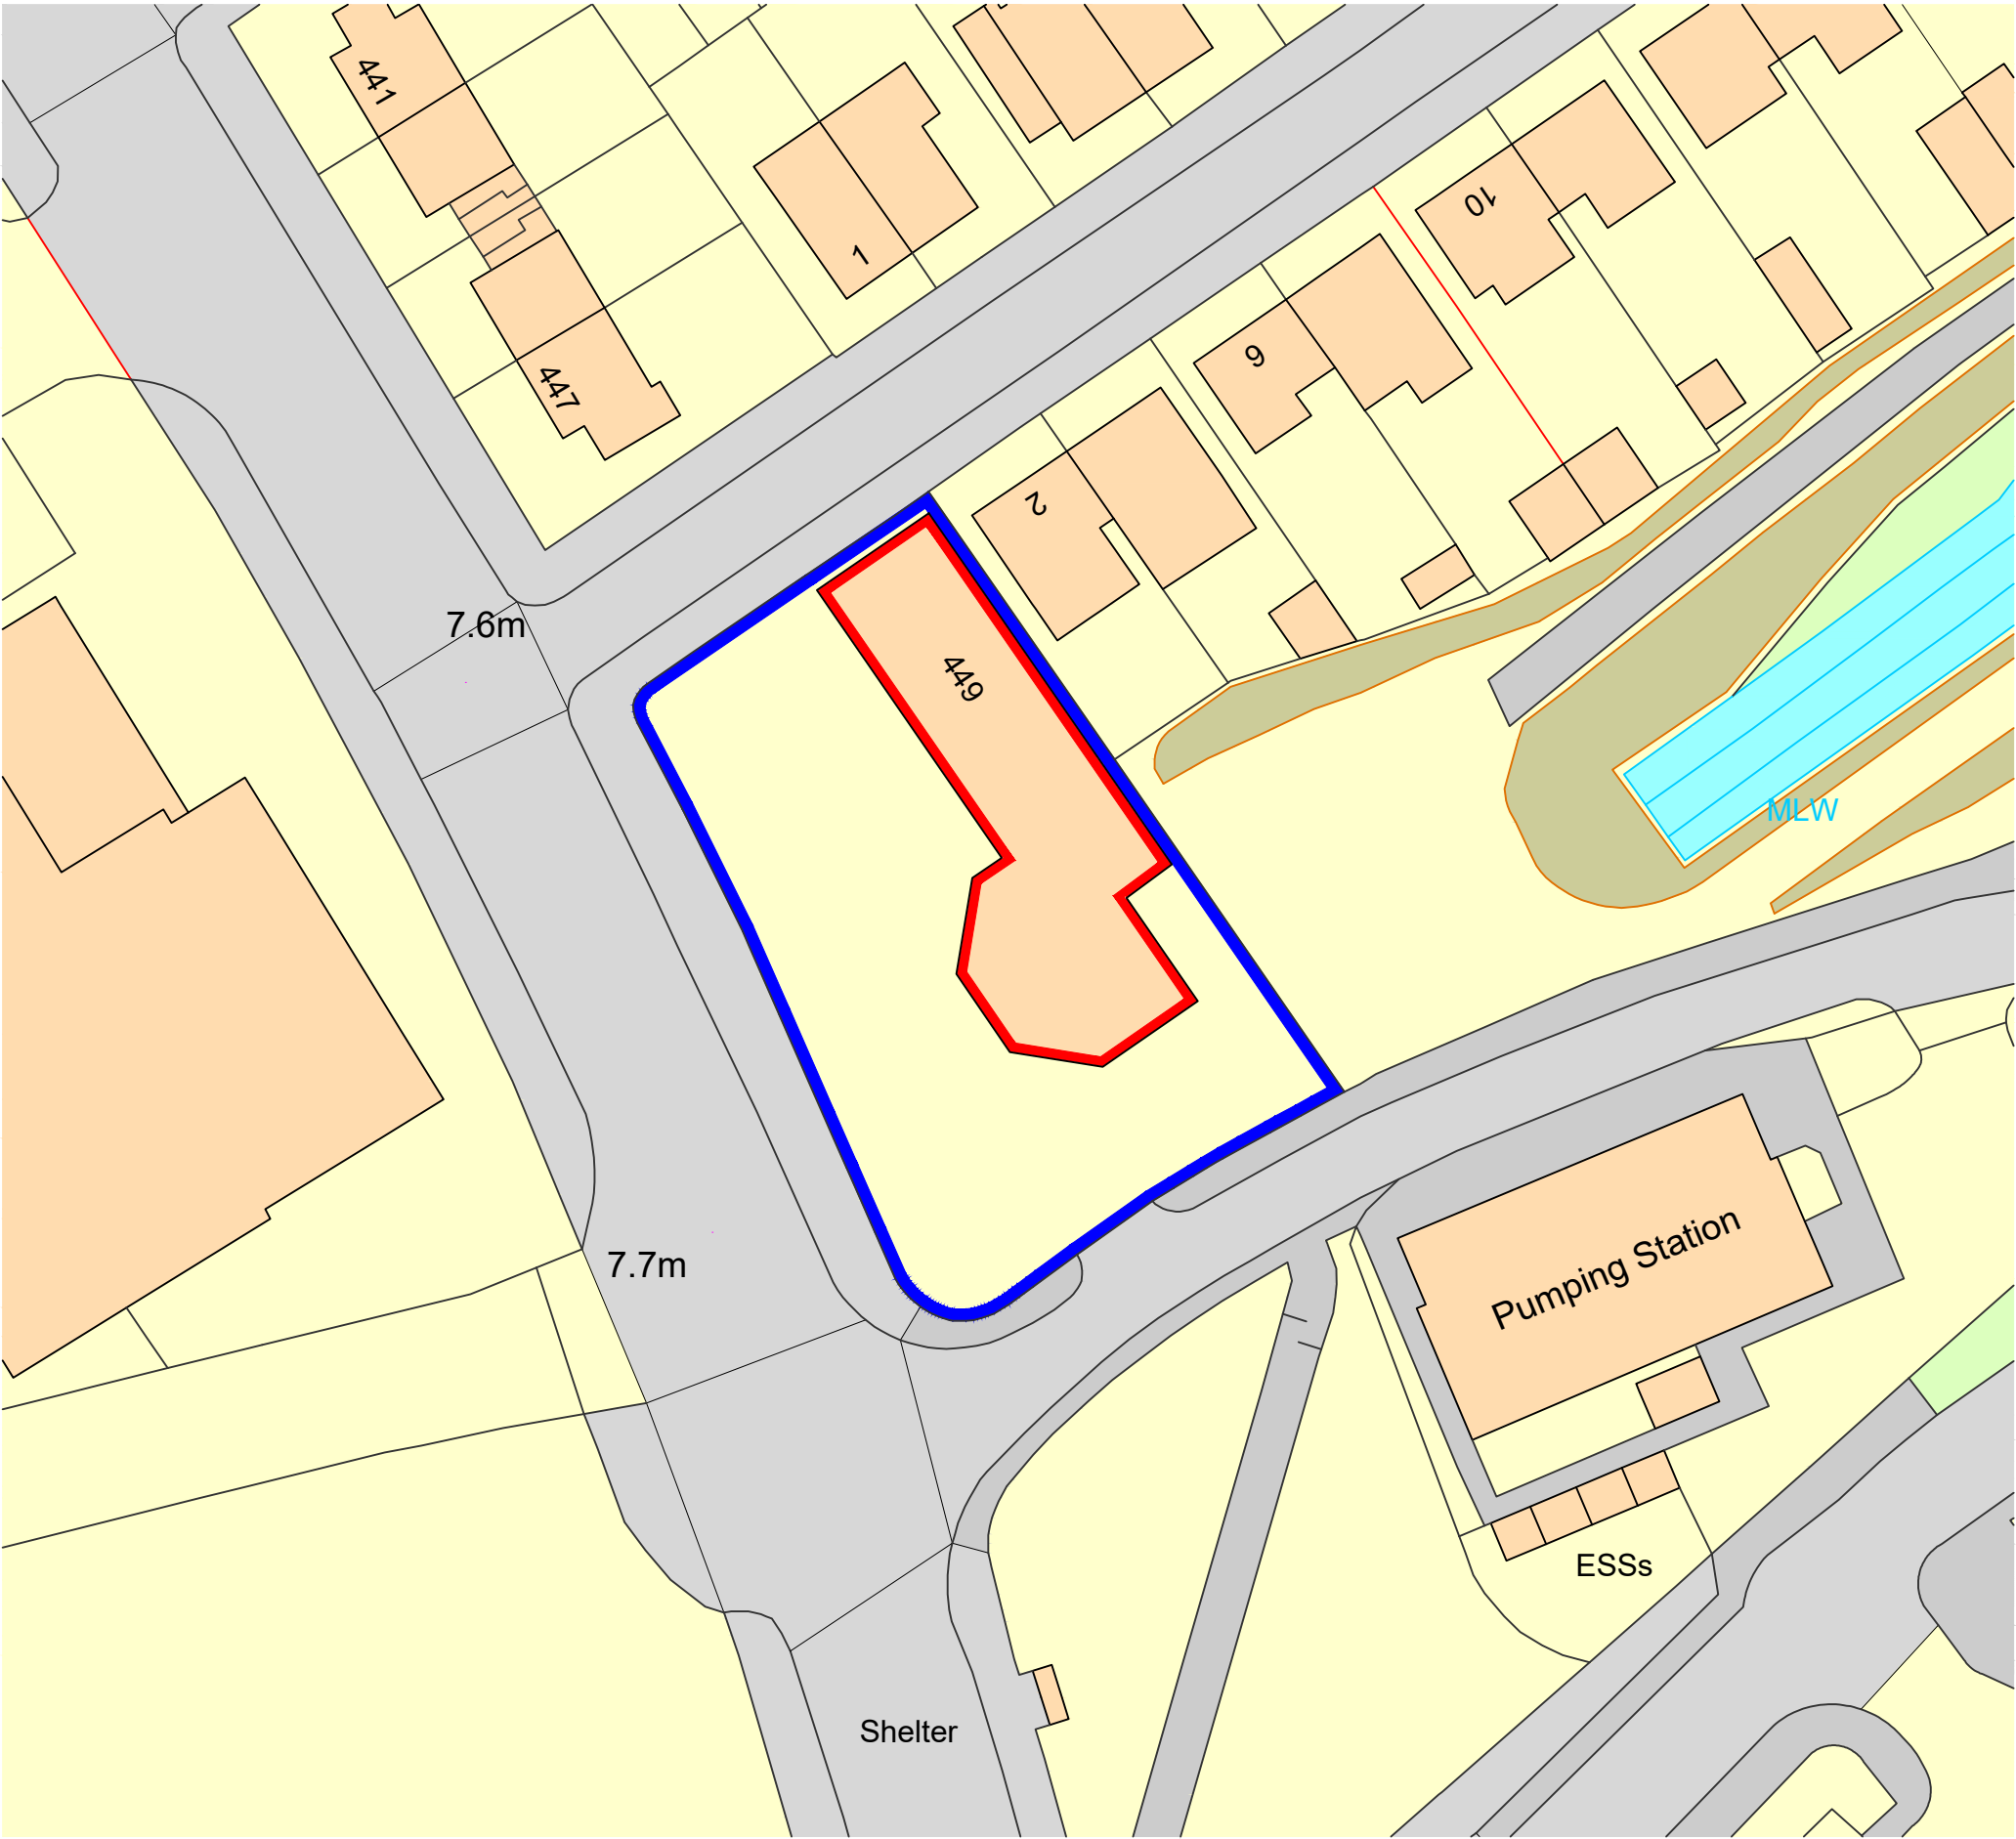

NOTES:


No scaling, dimensions, areas, etc. other than those figured are to be taken from this drawing. All dimensions to be checked on site by the contractor and such dimensions are their responsibility

This drawing is for use at the named location and for the stated purpose only and as such should not be used at any other location or for any other purposes

All work must comply with relevant British Standards and Building Regulation requirements

Any drawing errors and/or omissions are to be reported to the Designer

This drawing is to be read in conjunction with any other Designers or other Consultants information

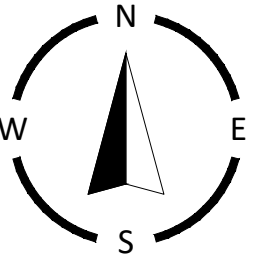

**Fairhurst
Buckley.**

E enquiries@fairhurstbuckley.co.uk
W fairhurstbuckley.co.uk
T 0161 476 9476

REV		DESCRIPTION	BY	DATE
PROJECT LOCATION: BATHWICK TYRES 449 CORPORATION ROAD NEWPORT NP19 0HE				
DRAWING TITLE: EXISTING SITE PLAN				
SCALE:	SIZE:	DATE:	DRAWN BY:	CHKD BY:
1:500	A3	05/25	LG	JMM
PROJECT REF: MTS.172.002		DWG NO: 01		REVISION: .

Ordnance Survey, (c) Crown Copyright 2025. All rights reserved. Licence number 100022432

