


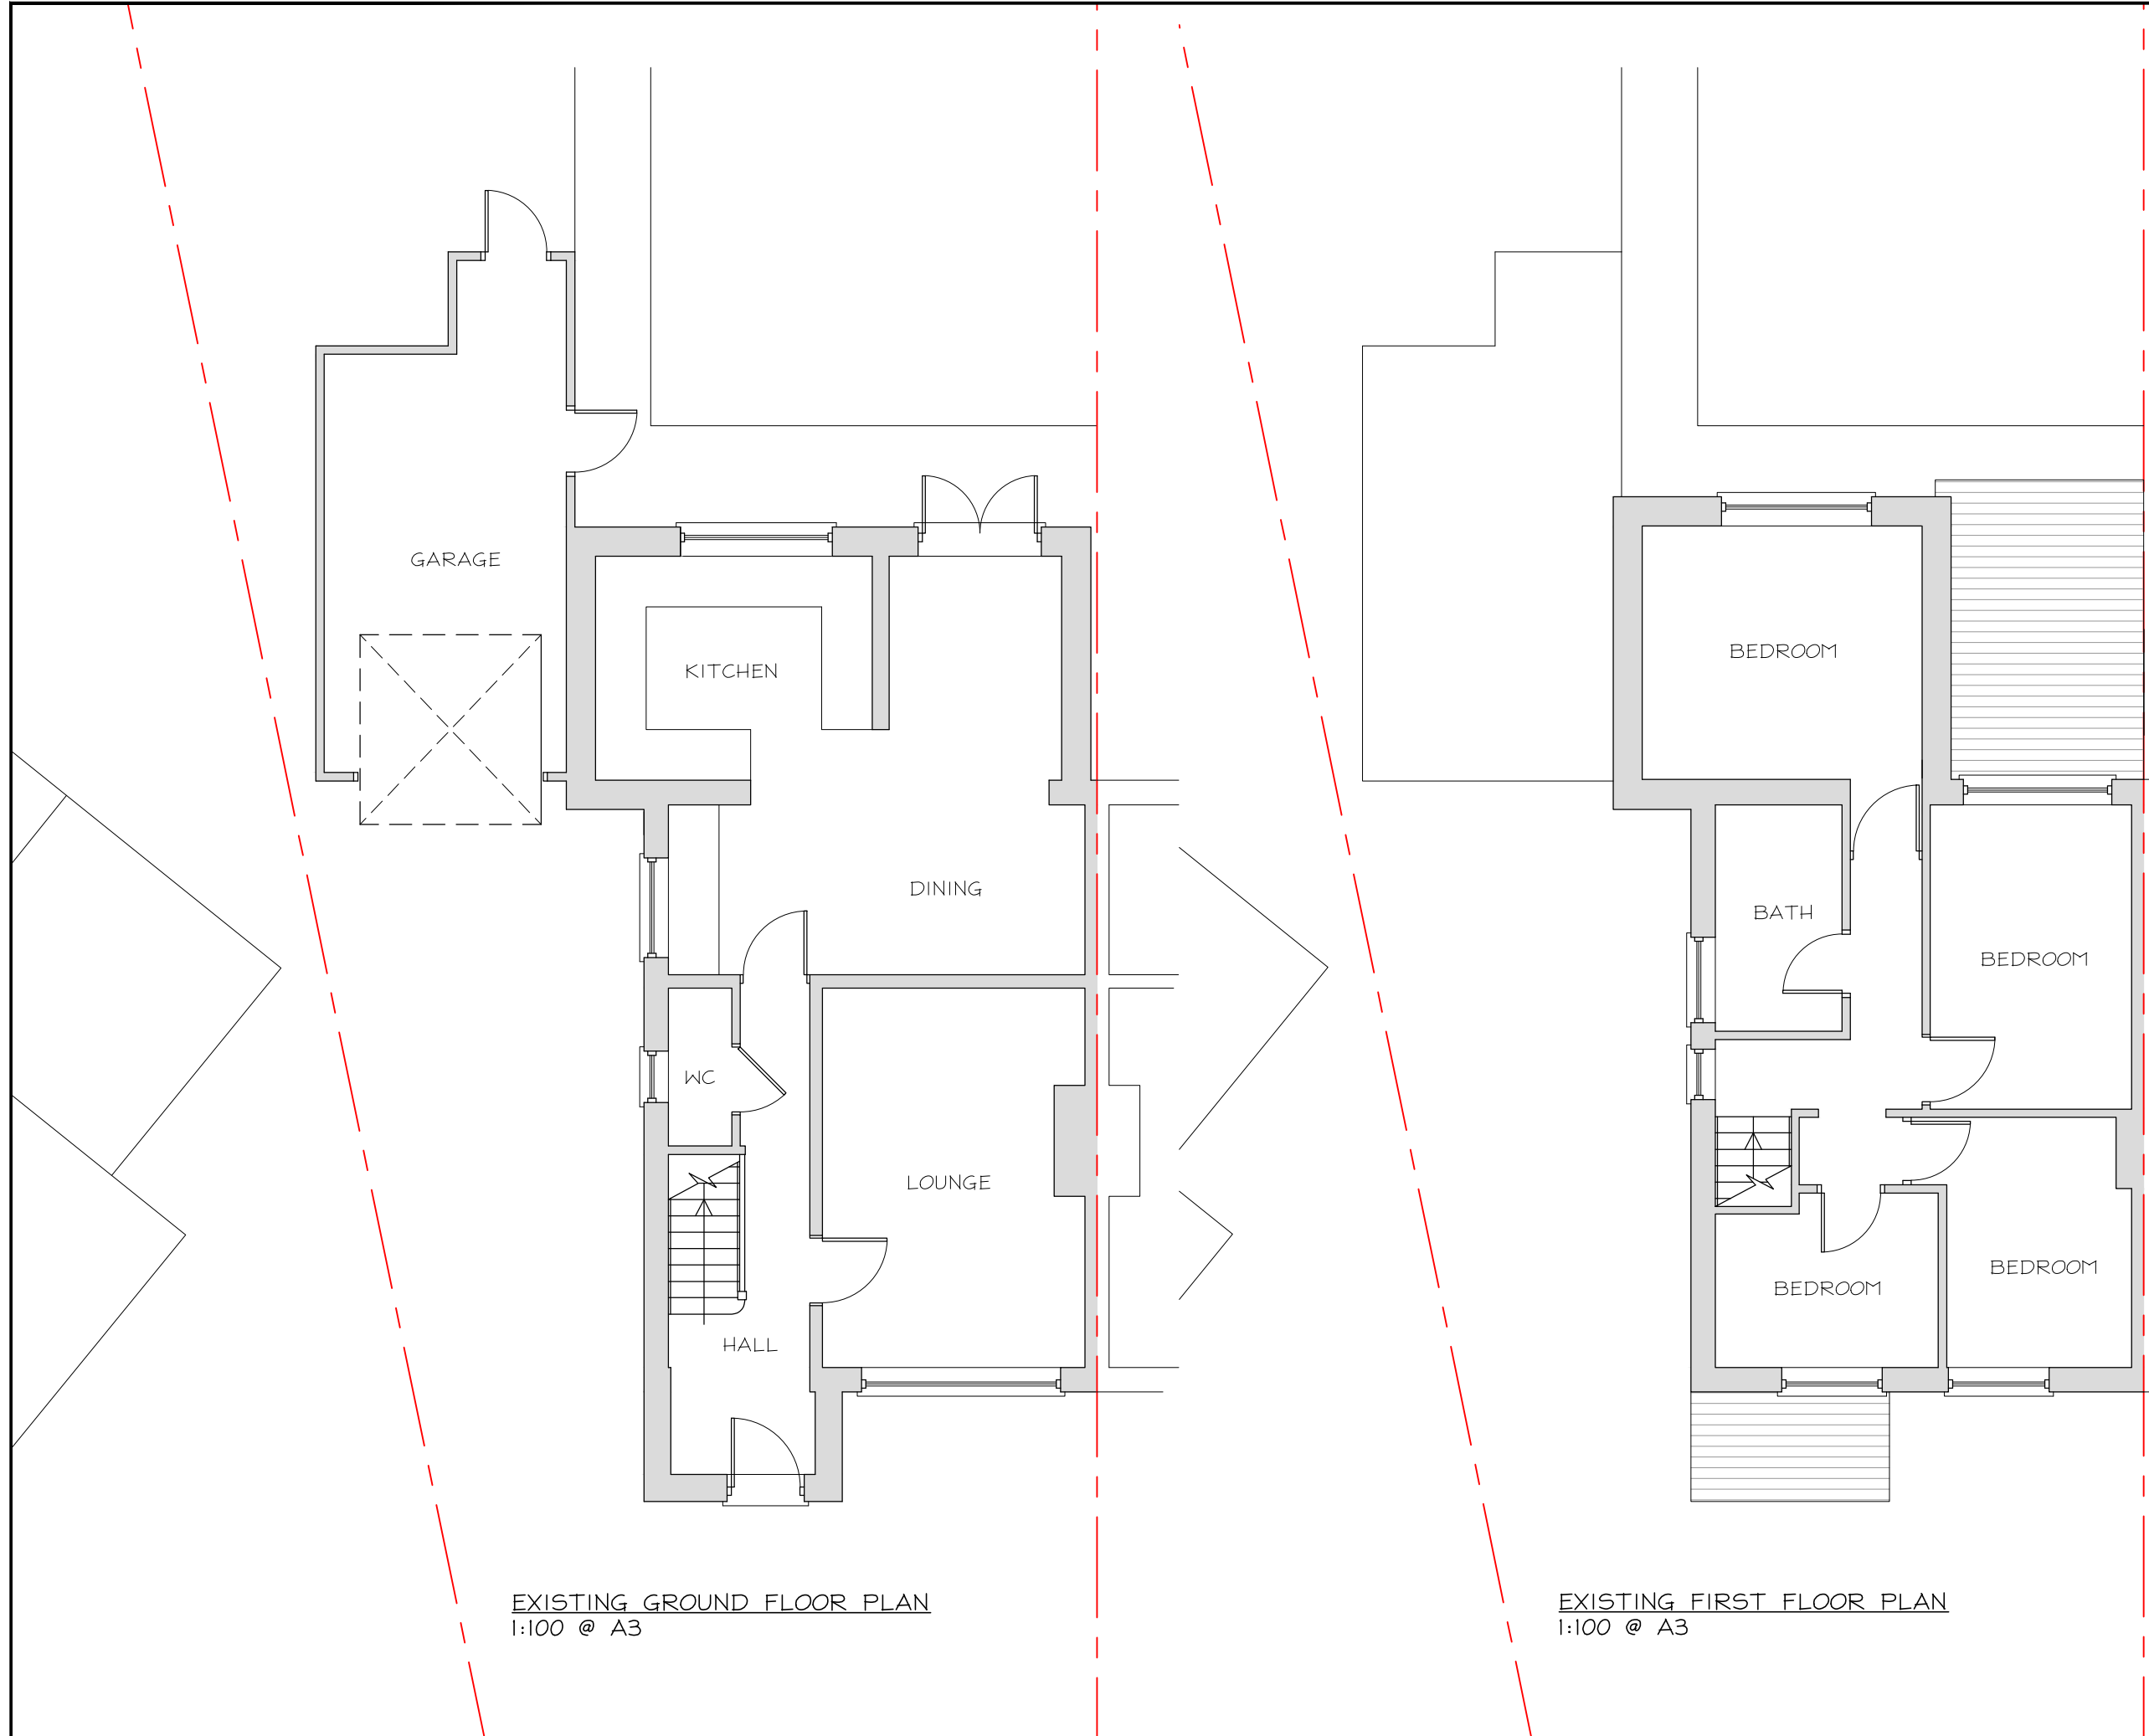

EXISTING GROUND FLOOR PLAN
1:100 @ A3

EXISTING FIRST FLOOR PLAN
1:100 @ A3

Notes:

1. THE COPYRIGHT OF THIS DRAWING BELONGS TO CMB DESIGN AND BUILD LTD. IT SHOULD NOT BE REPRODUCED OR DISCLOSED TO THIRD PARTIES WITHOUT PERMISSION OF CMB DESIGN AND BUILD LTD.

2. DO NOT SCALE THIS DRAWING

3. MEASUREMENTS IN MM UNLESS STATED. ANY DISCREPANCIES TO BE BROUGHT TO ATTENTION OF CMB DESIGN AND BUILD IMMEDIATELY.

REV:	DESCRIPTION:	BY:	DATE:
STATUS:		PLANNING SUBMISSION	

CMB

design & build

CLIENT:

MR L DESMOND
63 ROBERTSON WAY
NEWPORT
NP20 6QQ

AGENT:

CMB DESIGN & BUILD
info@cmbdesignandbuild.co.uk
www.cmbdesignandbuild.co.uk
07512 520 833

SITE:

63 ROBERTSON WAY
NEWPORT

TITLE:

EXISTING FLOOR PLANS

SCALE AT A3:	DATE:	DRAWN:	CHECKED:
1:100 @ A3	OCT 25'	CMB	CMB
PROJECT NO:	DRAWING NO:	REVISION:	
25_0471	PL01	*	