


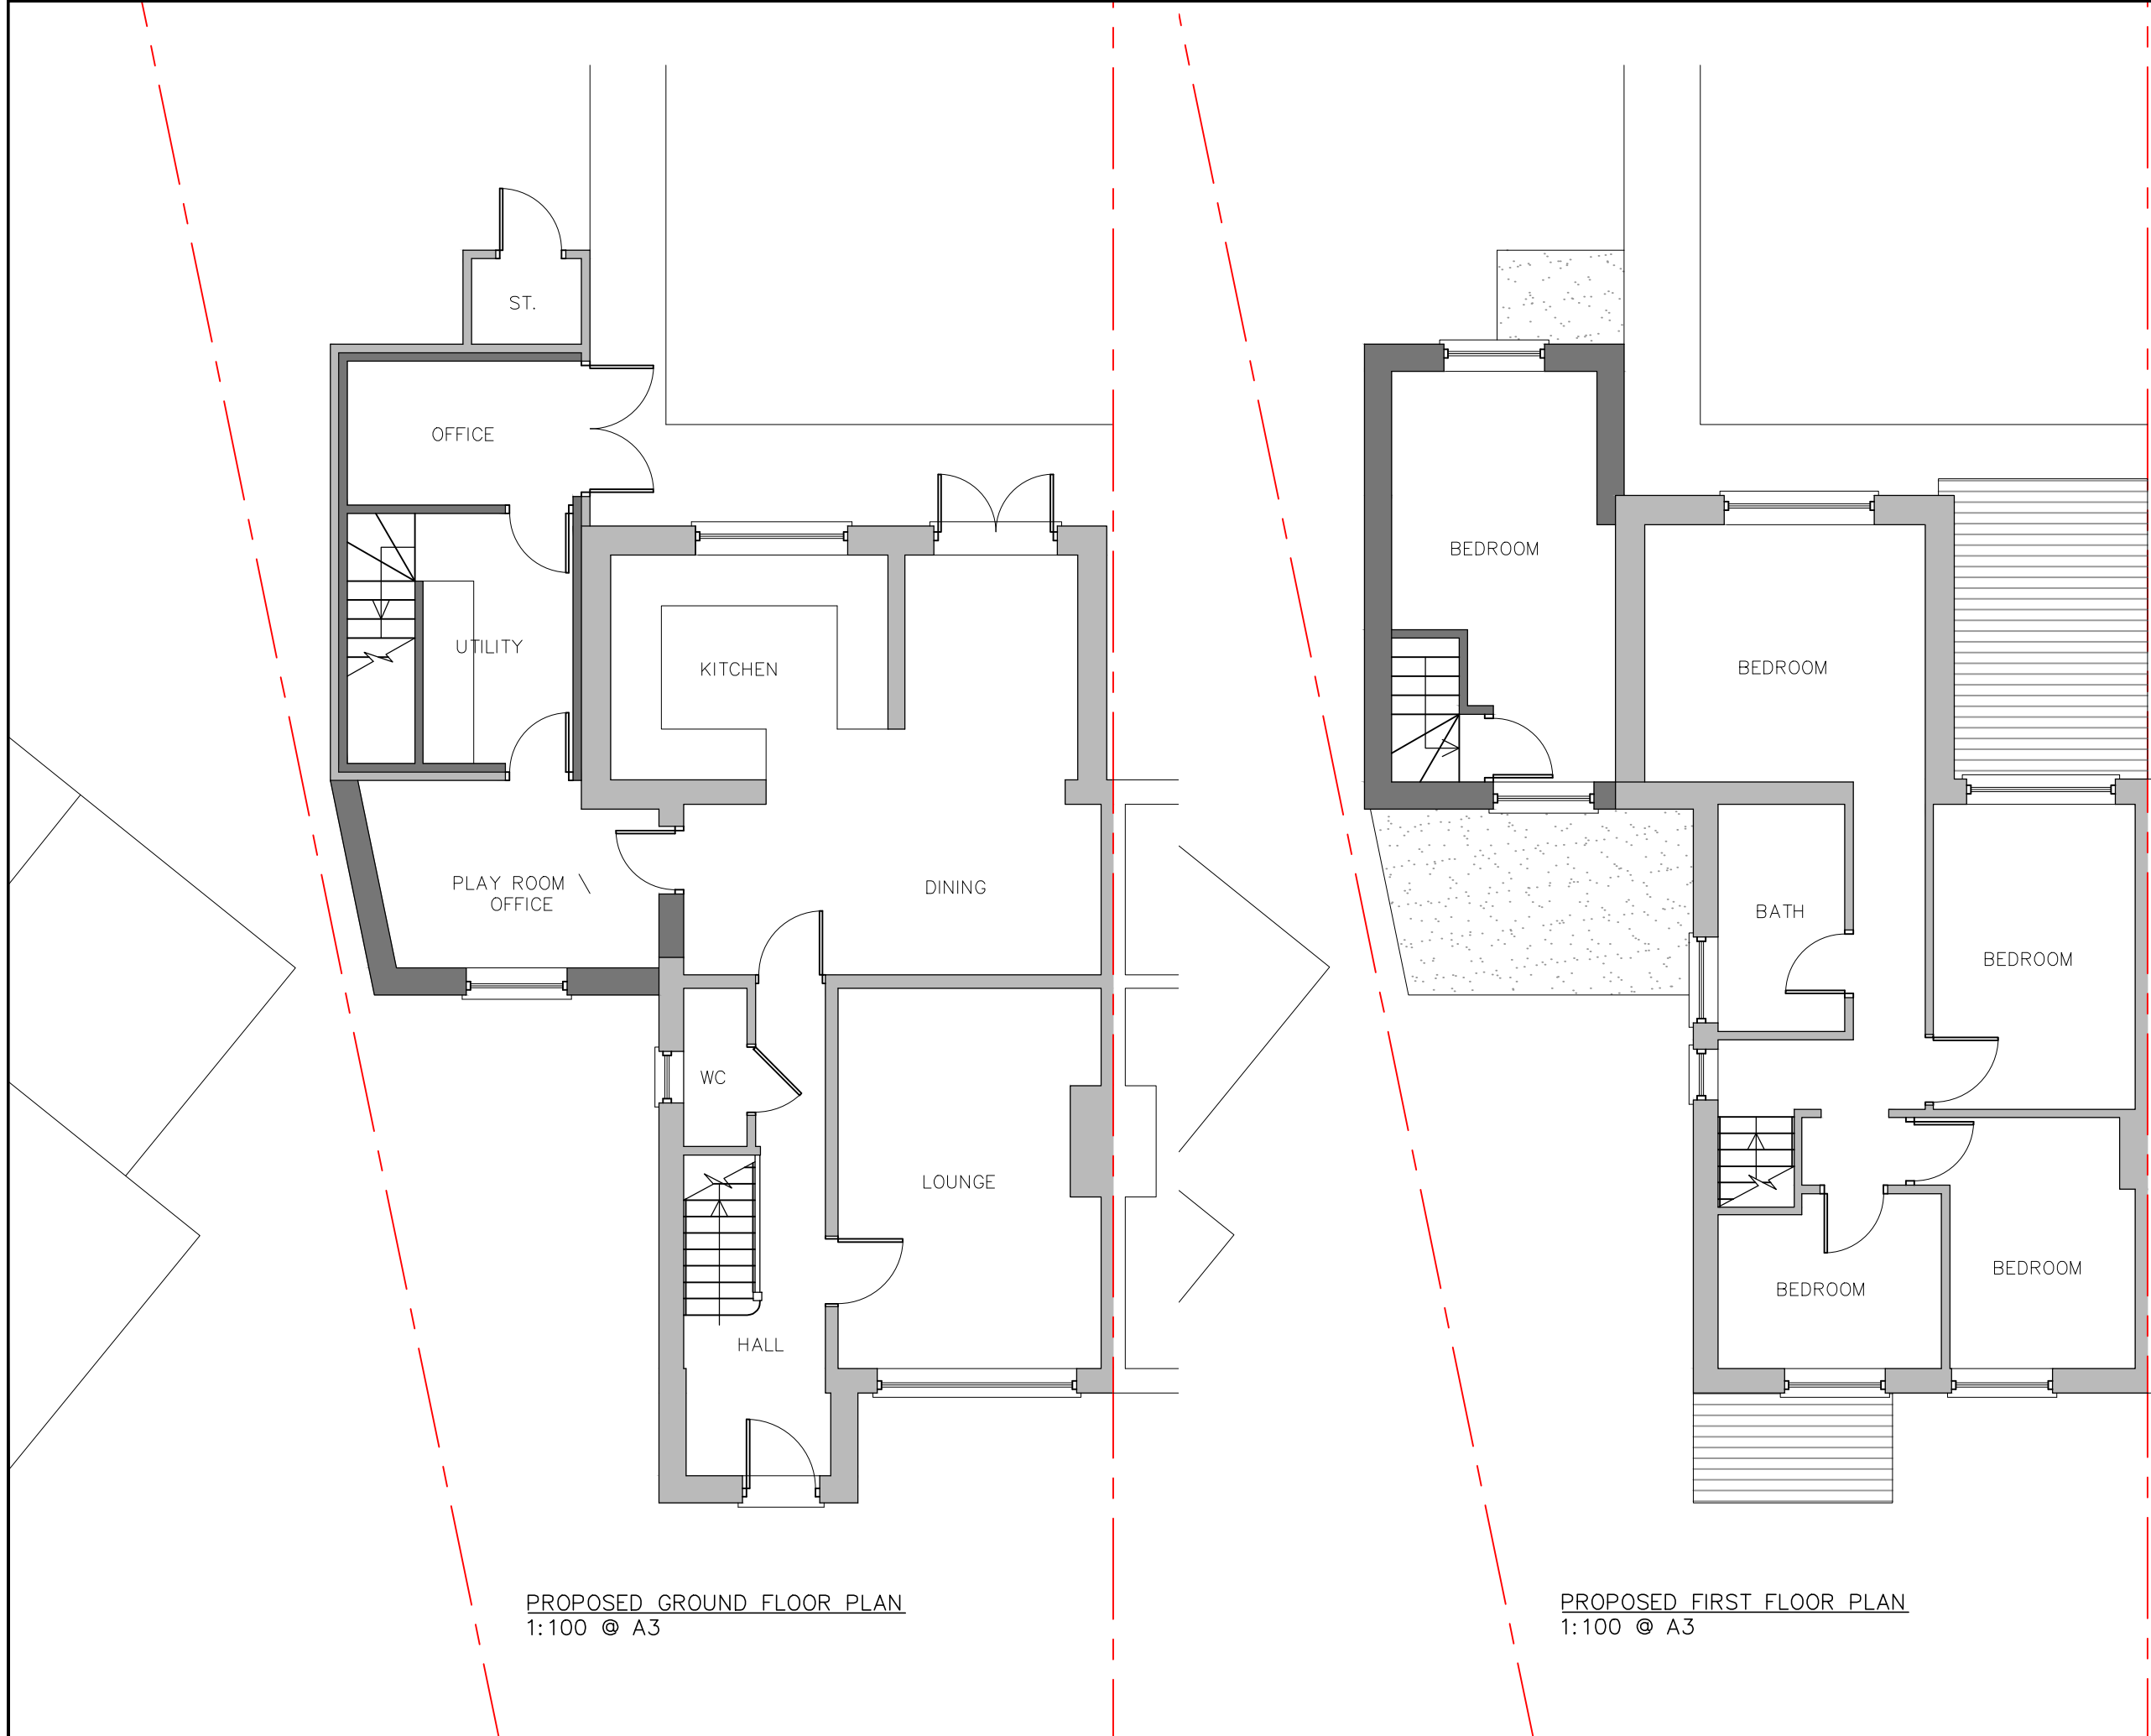

- Notes:
- 1. THE COPYRIGHT OF THIS DRAWING BELONGS TO CMB DESIGN AND BUILD LTD. IT SHOULD NOT BE REPRODUCED OR DISCLOSED TO THIRD PARTIES WITHOUT PERMISSION OF CMB DESIGN AND BUILD LTD.
 - 2. DO NOT SCALE THIS DRAWING
 - 3. MEASUREMENTS IN MM UNLESS STATED. ANY DISCREPANCIES TO BE BROUGHT TO ATTENTION OF CMB DESIGN AND BUILD IMMEDIATELY.

REV:	DESCRIPTION:	BY:	DATE:
------	--------------	-----	-------

STATUS: **PLANNING SUBMISSION**



CLIENT: MR L DESMOND
65 ROBERTSON WAY
NEWPORT
NP20 6QQ

AGENT: CMB DESIGN & BUILD
info@cmbdesignandbuild.co.uk
www.cmbdesignandbuild.co.uk
07512 520 833

SITE: 65 ROBERTSON WAY
NEWPORT

TITLE: PROPOSED FLOOR PLANS

SCALE AT A3: 1:100 @ A3	DATE: OCT 25'	DRAWN: CMB	CHECKED: CMB
PROJECT NO: 25_0471	DRAWING NO: PL03	REVISION: *	