




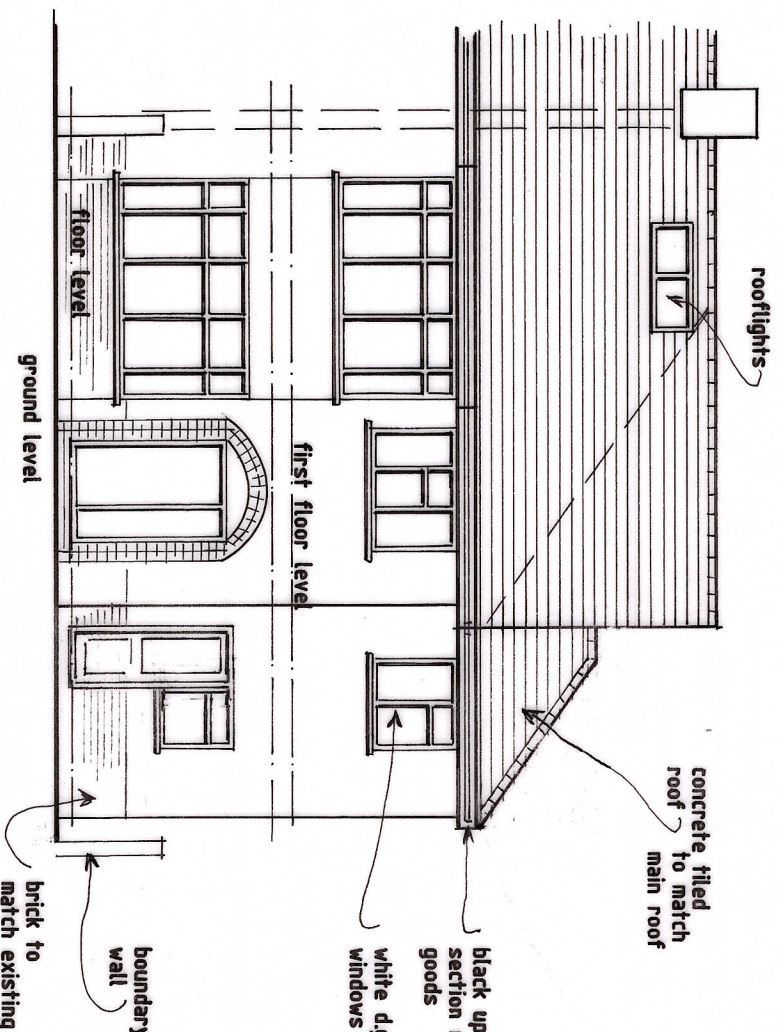


PROPOSED FRONT ELEVATION

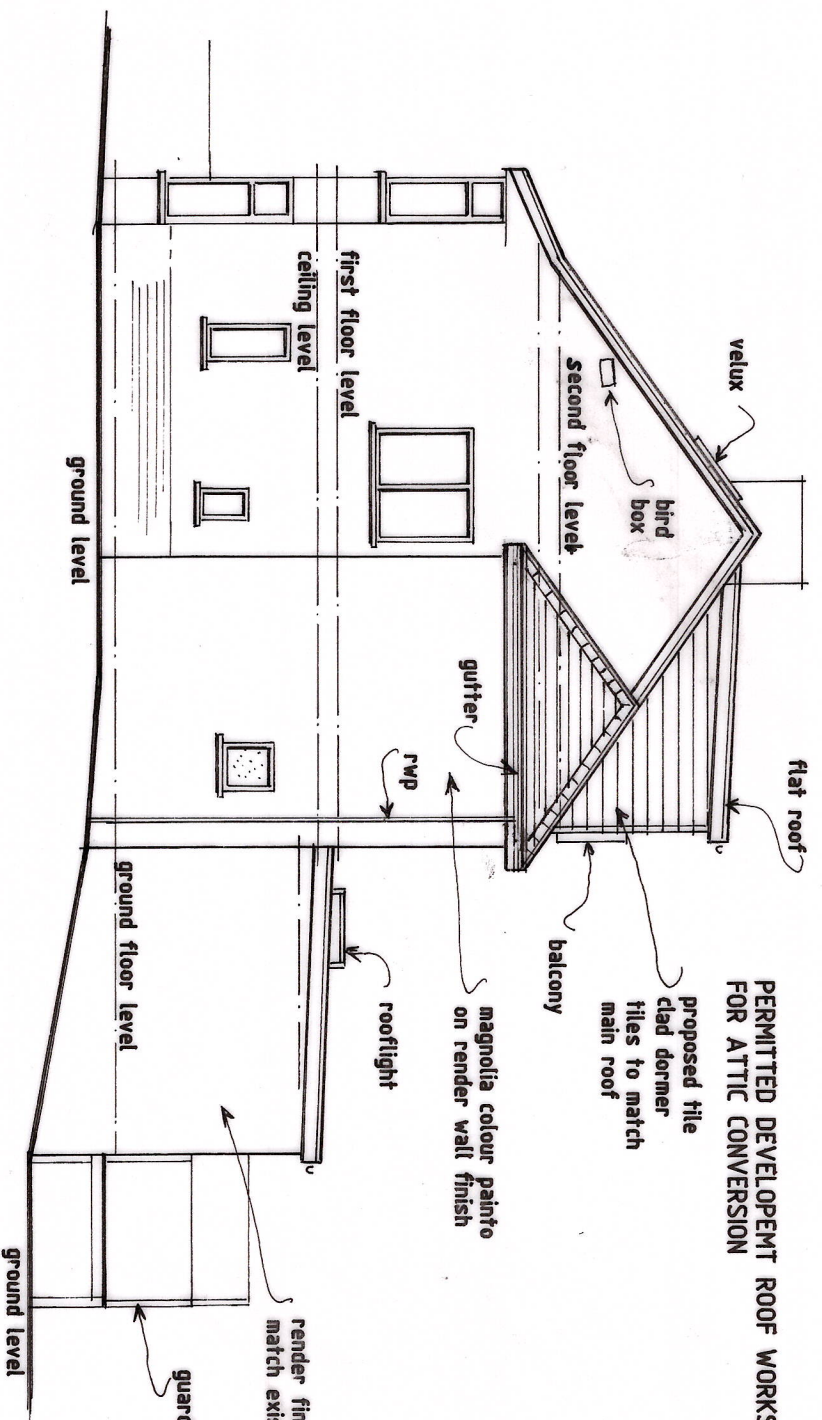


PROPOSED SIDE ELEVATION

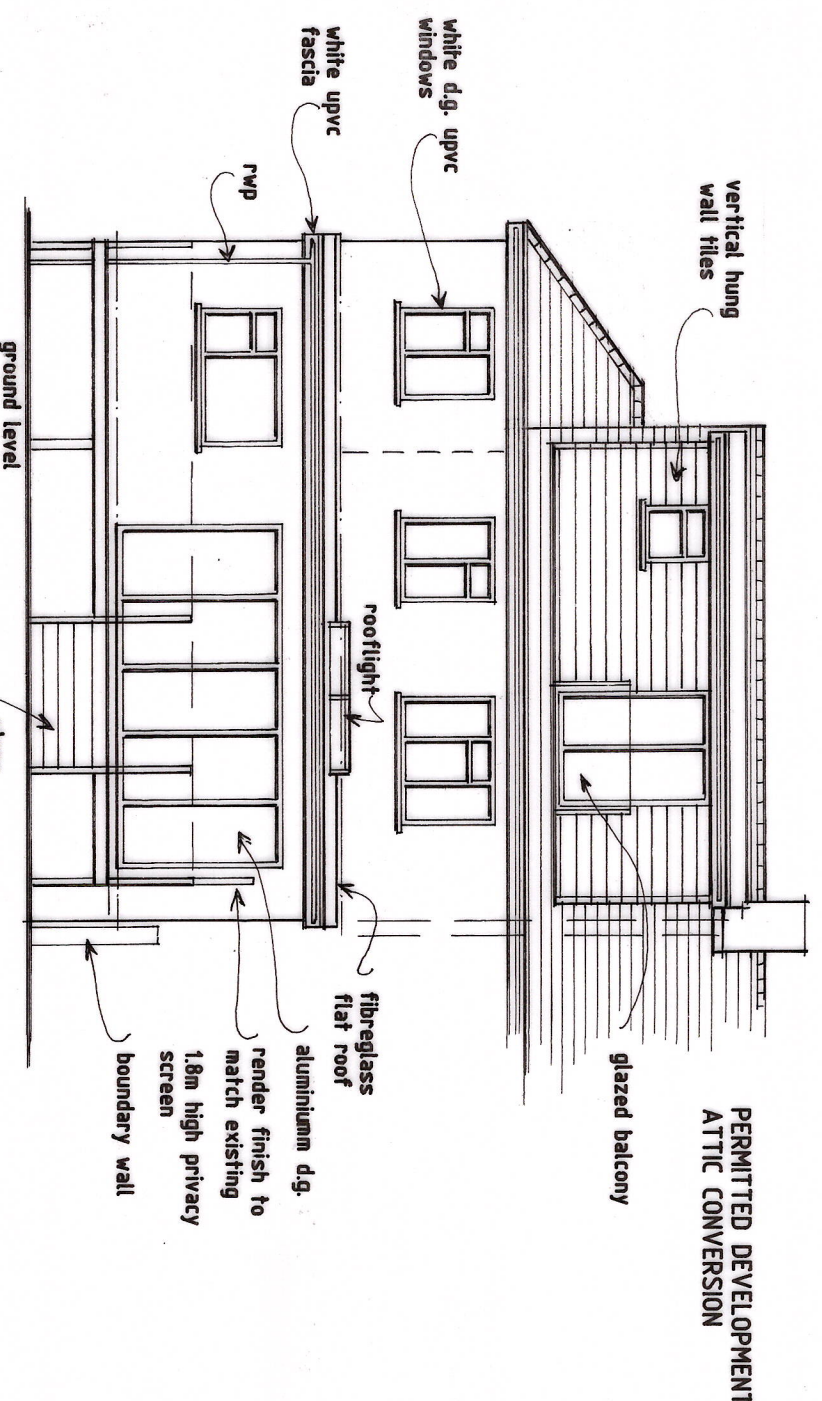


PROPOSED REAR ELEVATION

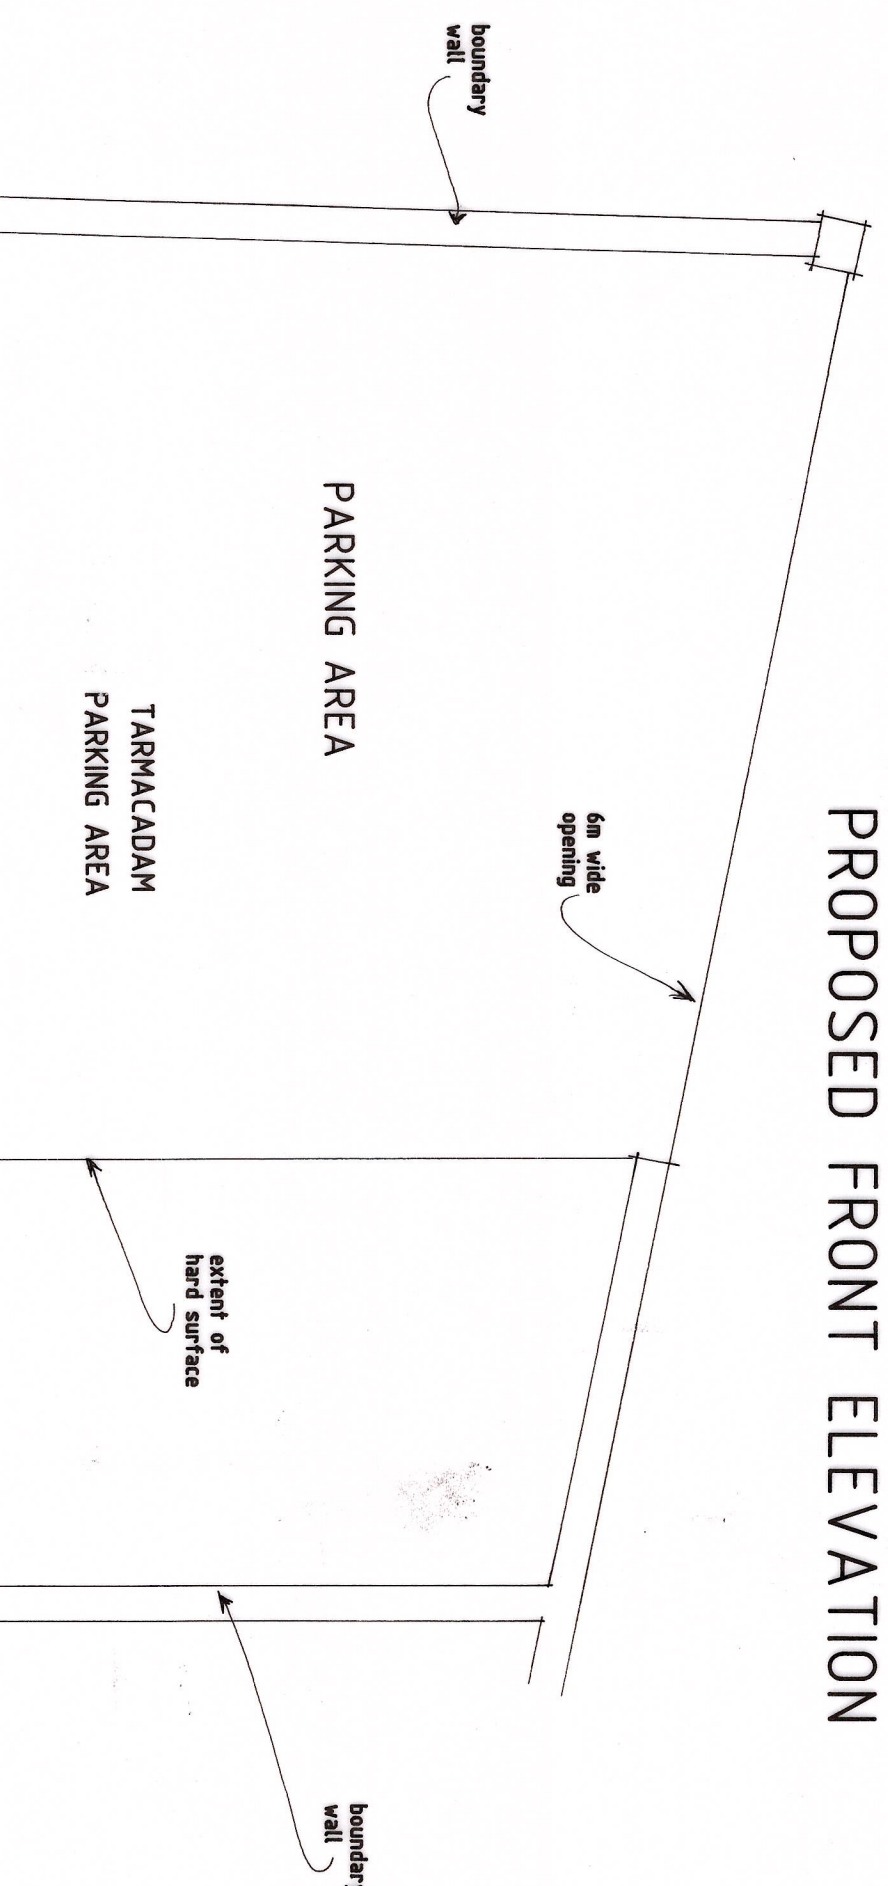


PROPOSED GROUND FLOOR PLAN

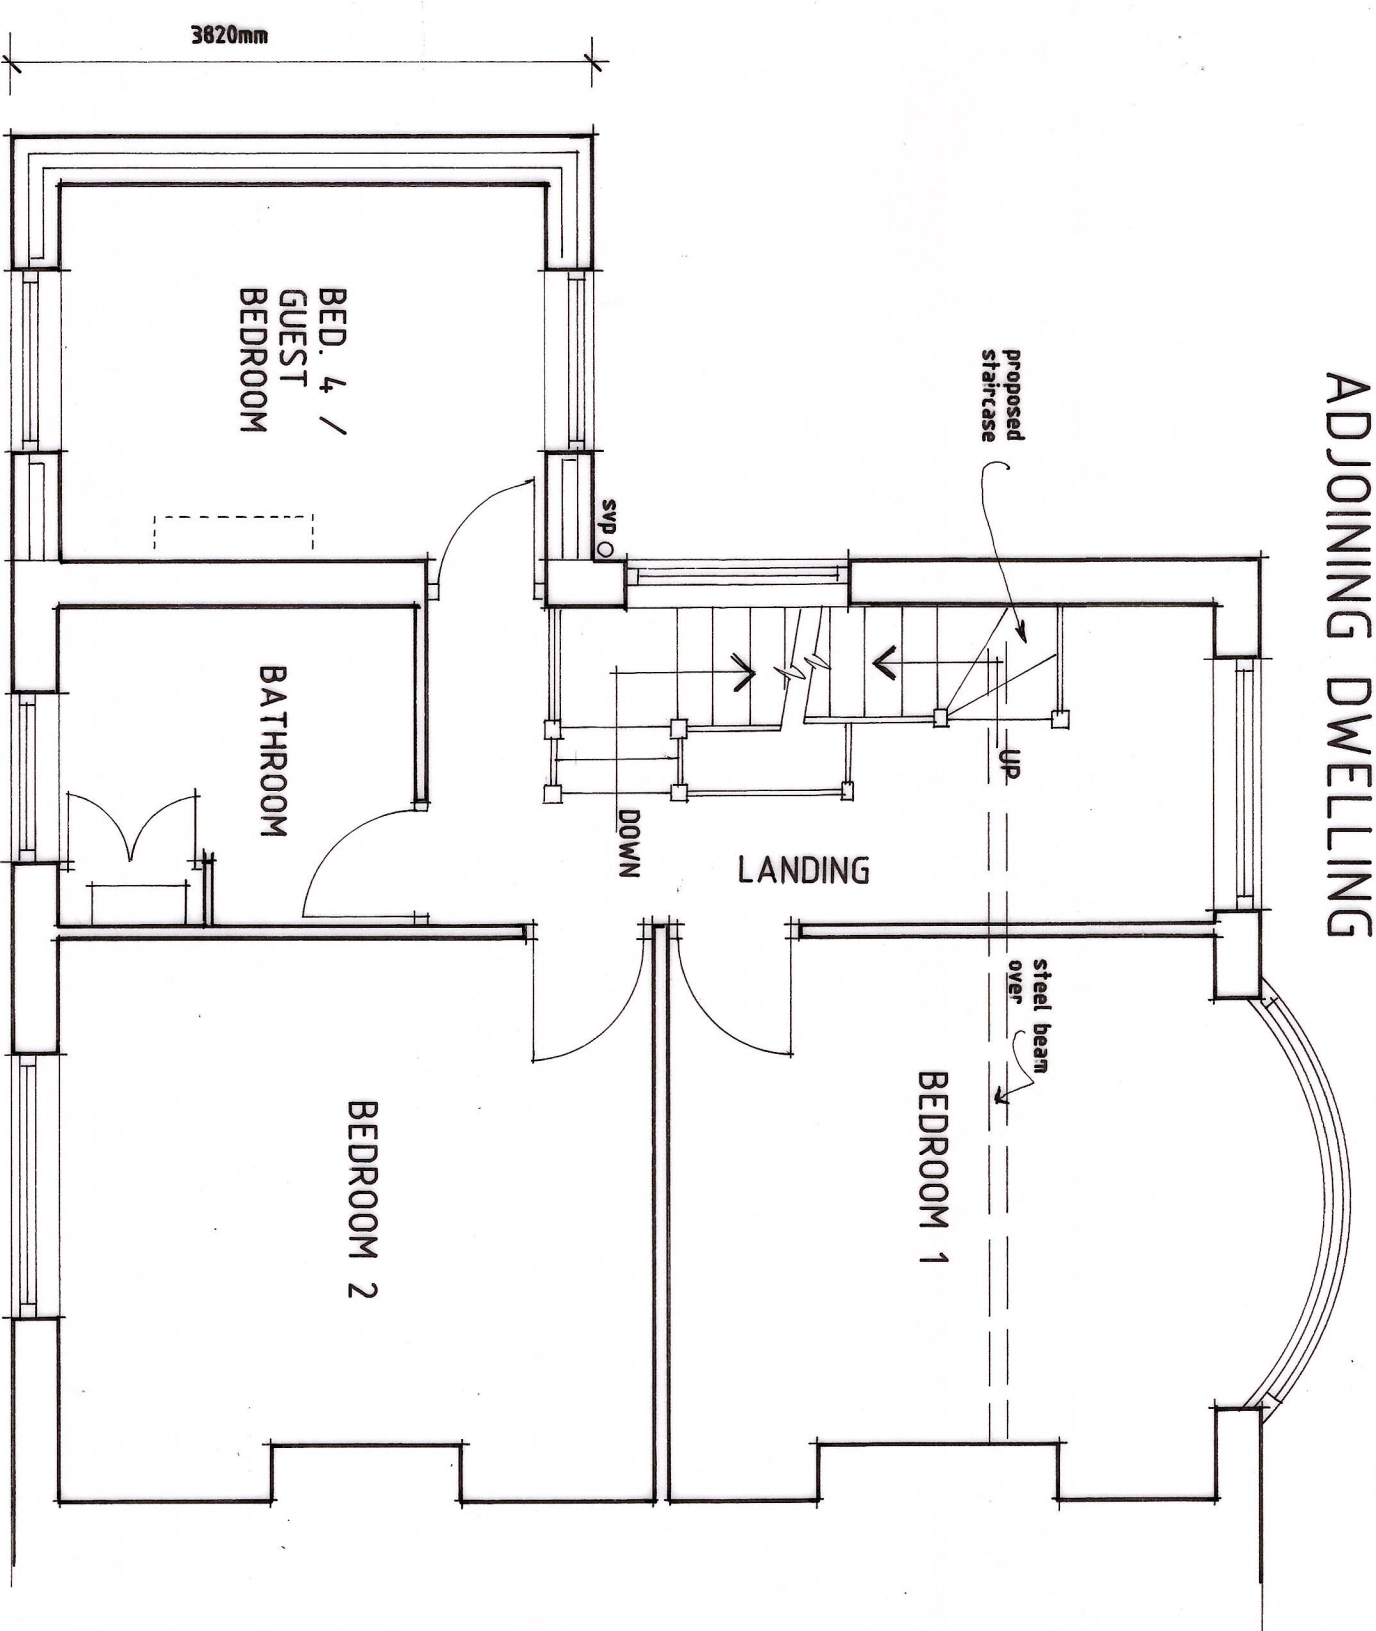


PROPOSED FIRST FLOOR PLAN

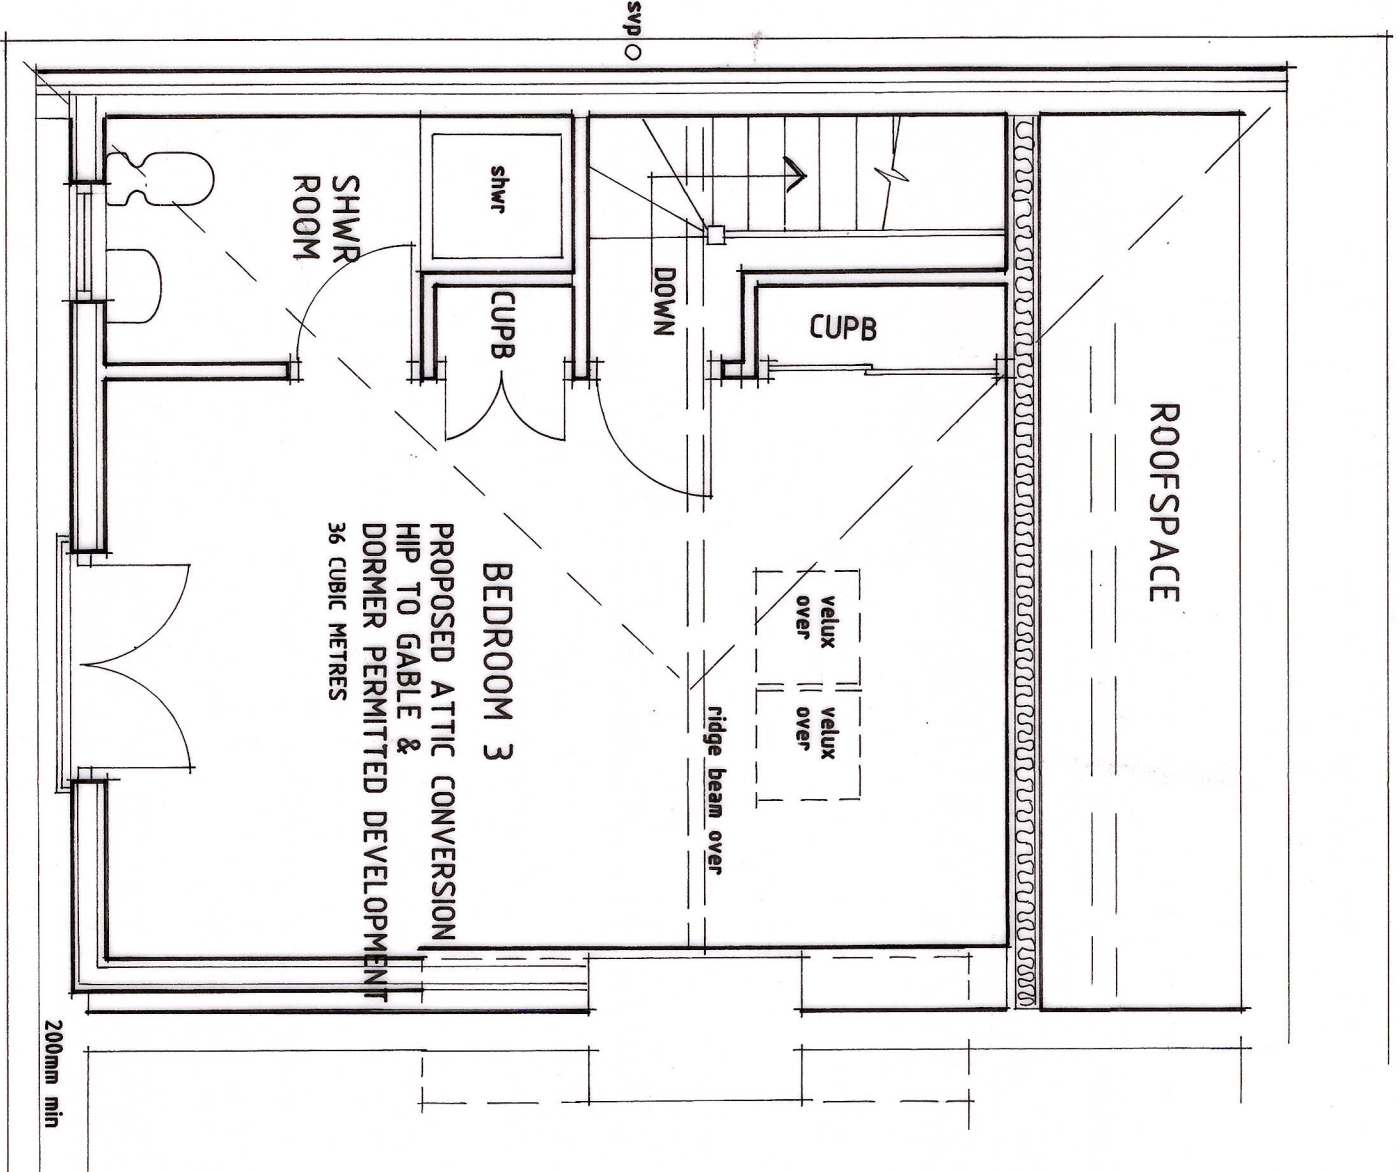

PROPOSED ATTIC PLAN

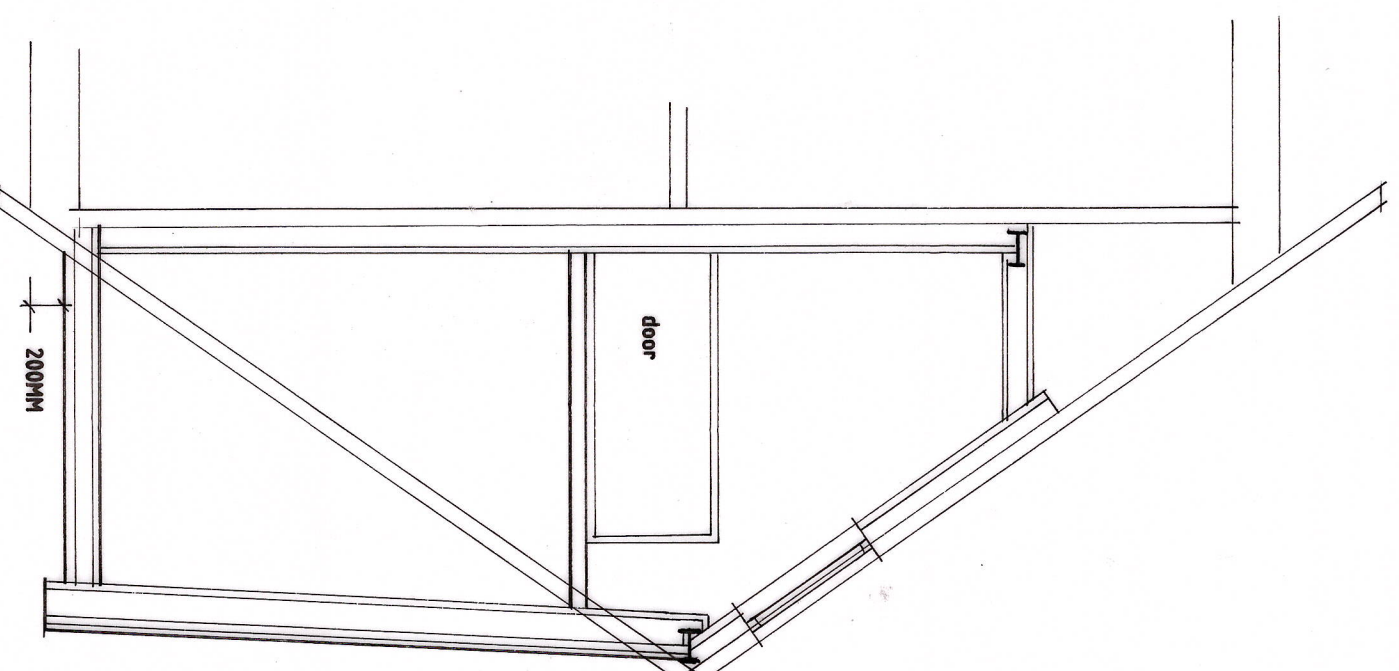

PROPOSED SECTION

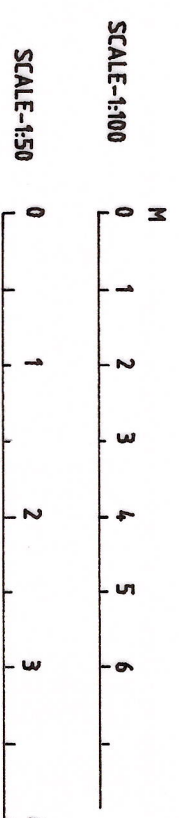

Revisions

Ref	Date	Description
A	01/26	TWO STOREY EXTENSION ROOF AMENDED

K.W. DORRINGTON NCAT NCABE
ARCHITECTURAL ASSOCIATES
Tel:(01633) 857566

PROPOSED EXTENSIONS / ALTERATIONS
TO SIDE AND REAR OF -
31, ELAINE CRESCENT,
NEWPORT, NP19 7LD.

PROPOSED

date: SEPTEMBER 2025

scale: PLANS-1:50 & ELEVATIONS-1:100 AT A1

drawing number:

KD2033/2 A