
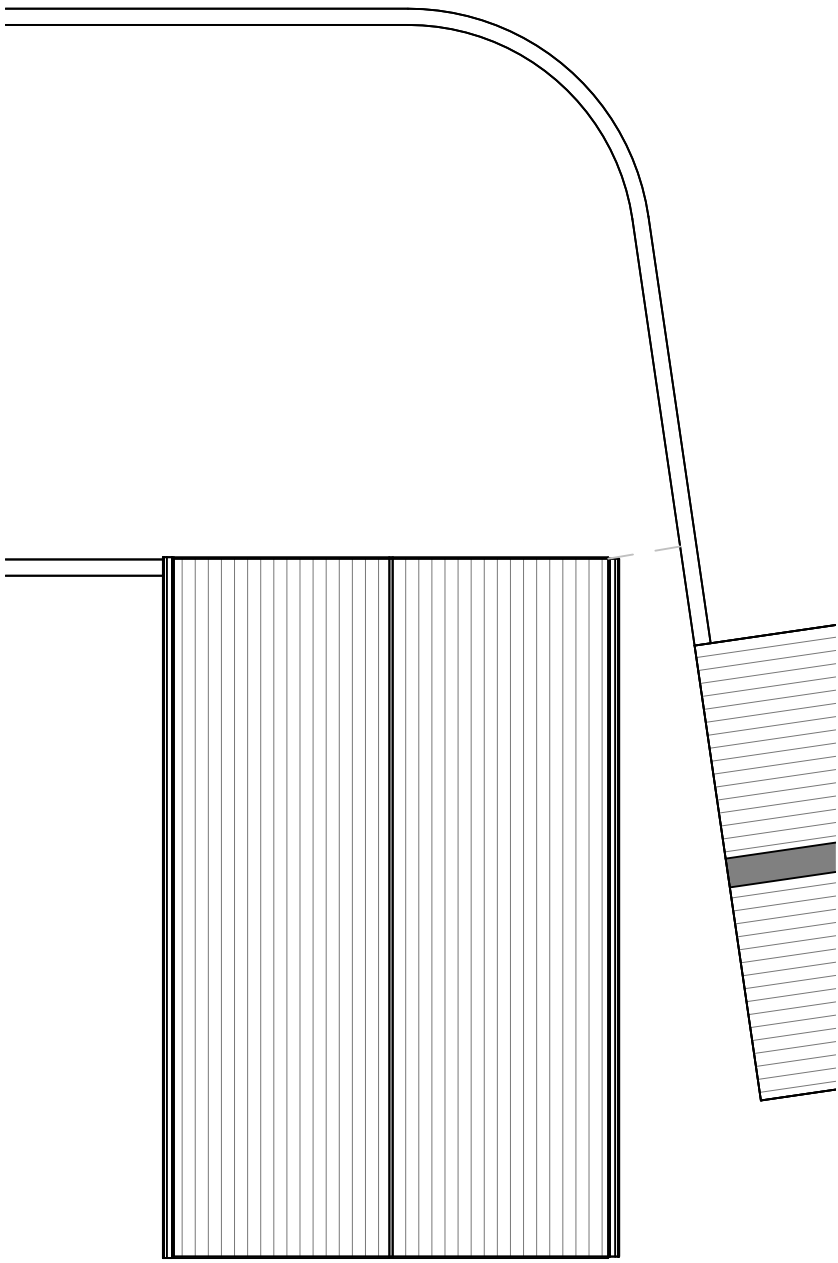
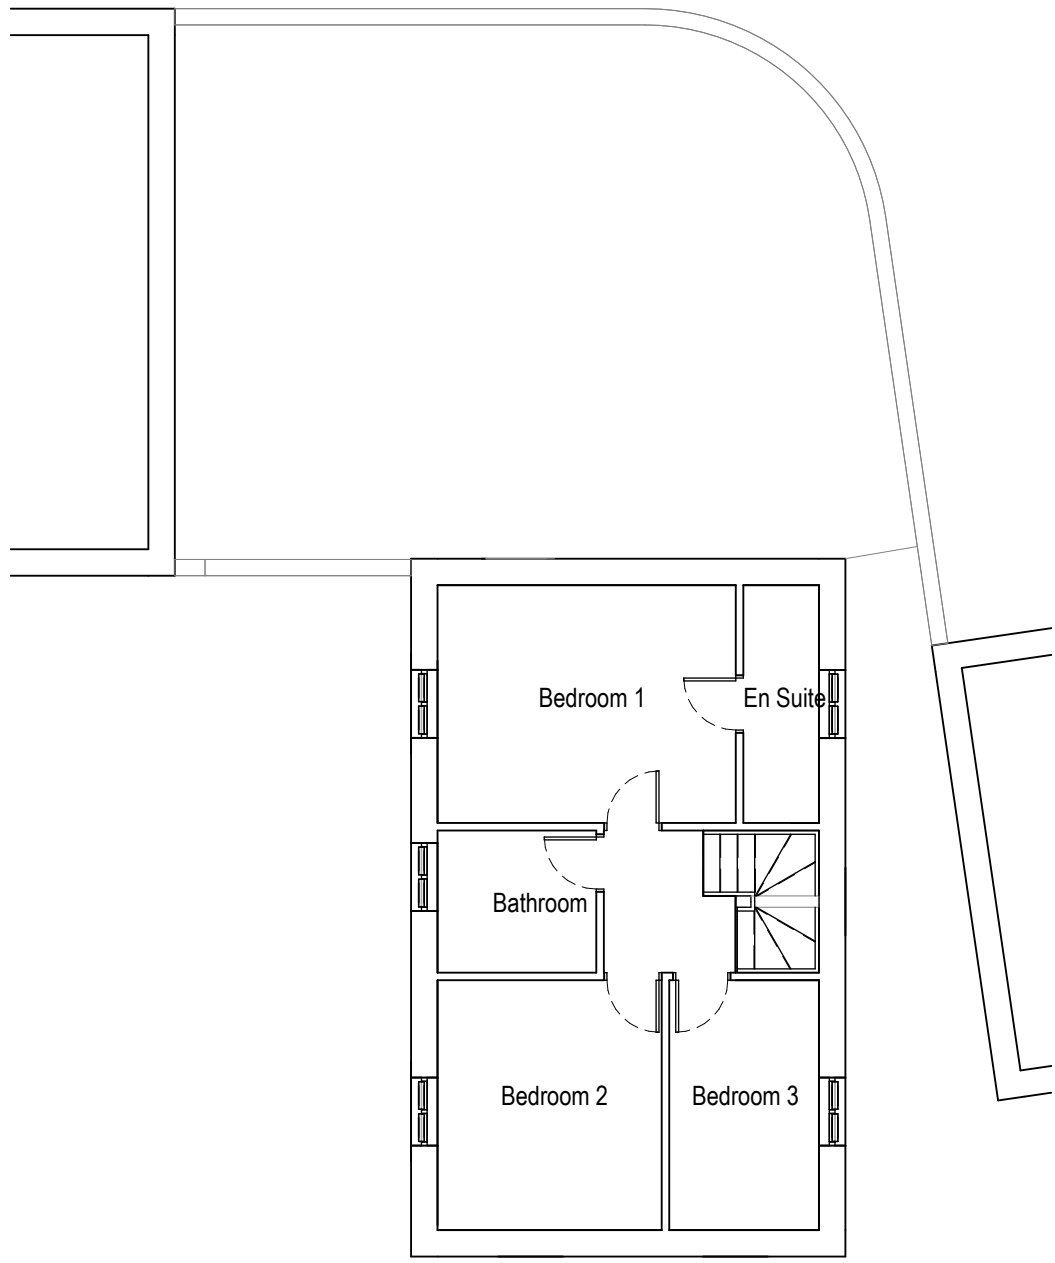


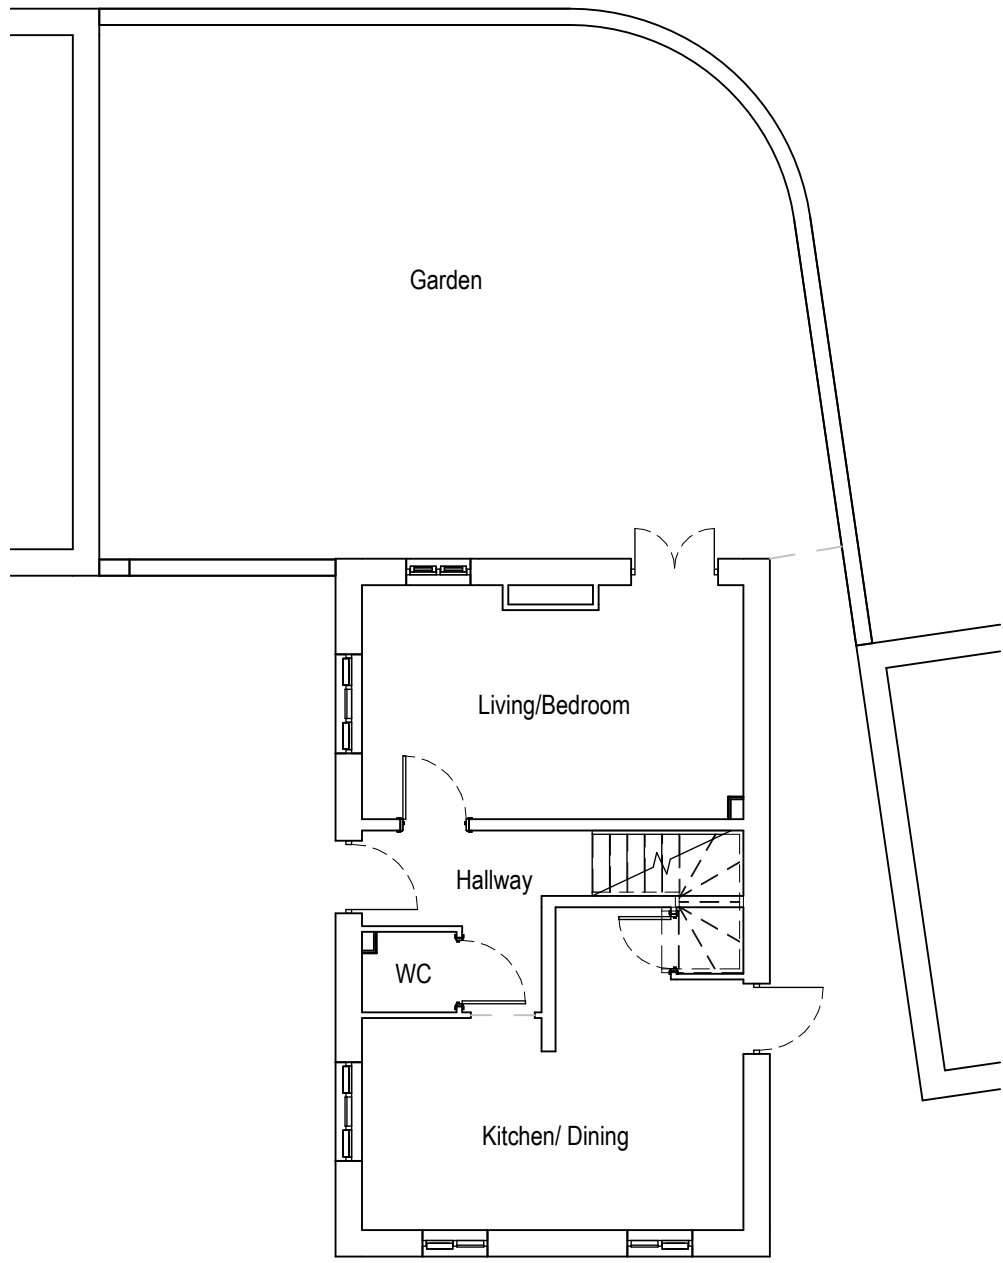

MATERIALS



REF.	ELEMENT	MATERIAL
1.	Walls	Brick
2.	Windows	White uPVC
3.	Doors	White uPVC
4.	Roof	Concrete Tile
5.	Soft	White uPVC
6.	Rainwater Goods	Black uPVC

Materials Copy 1
1 : 1

① Existing Ground Floor Plan
1 : 100

② Existing First Floor Plan
1 : 100



③ Existing Roof Plan
1 : 100

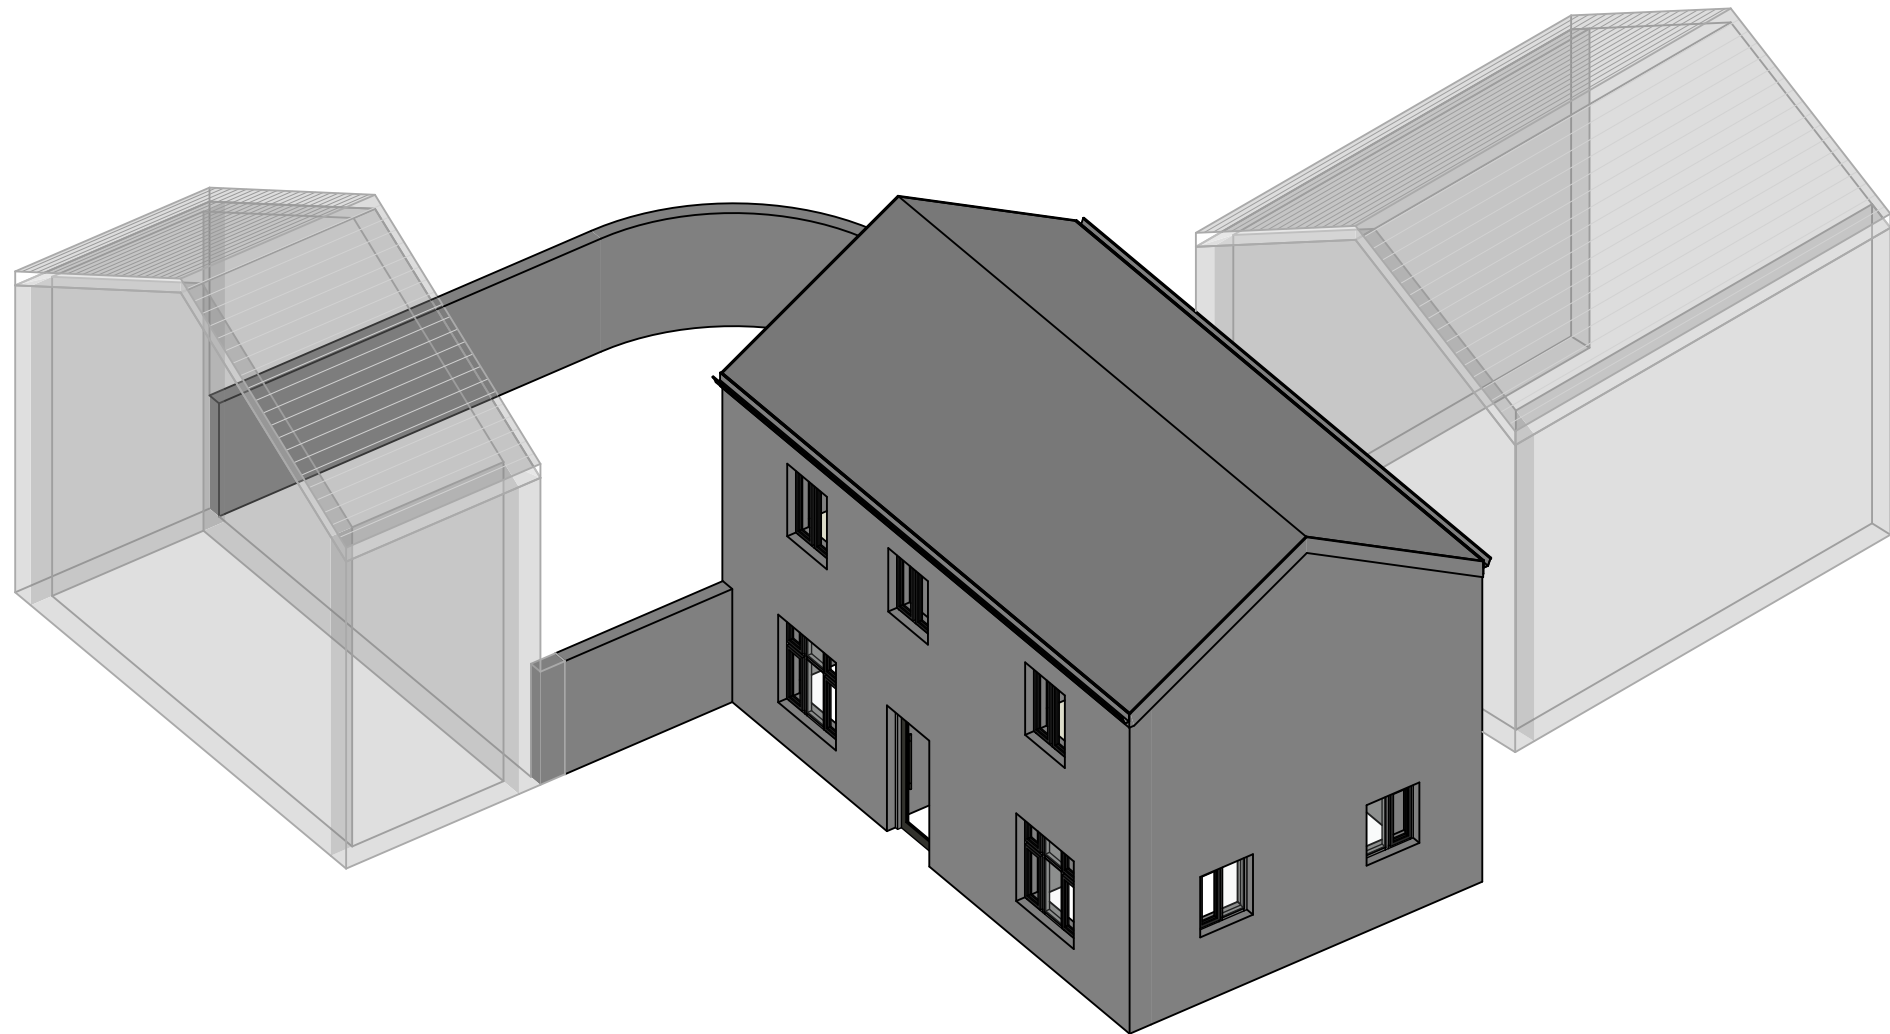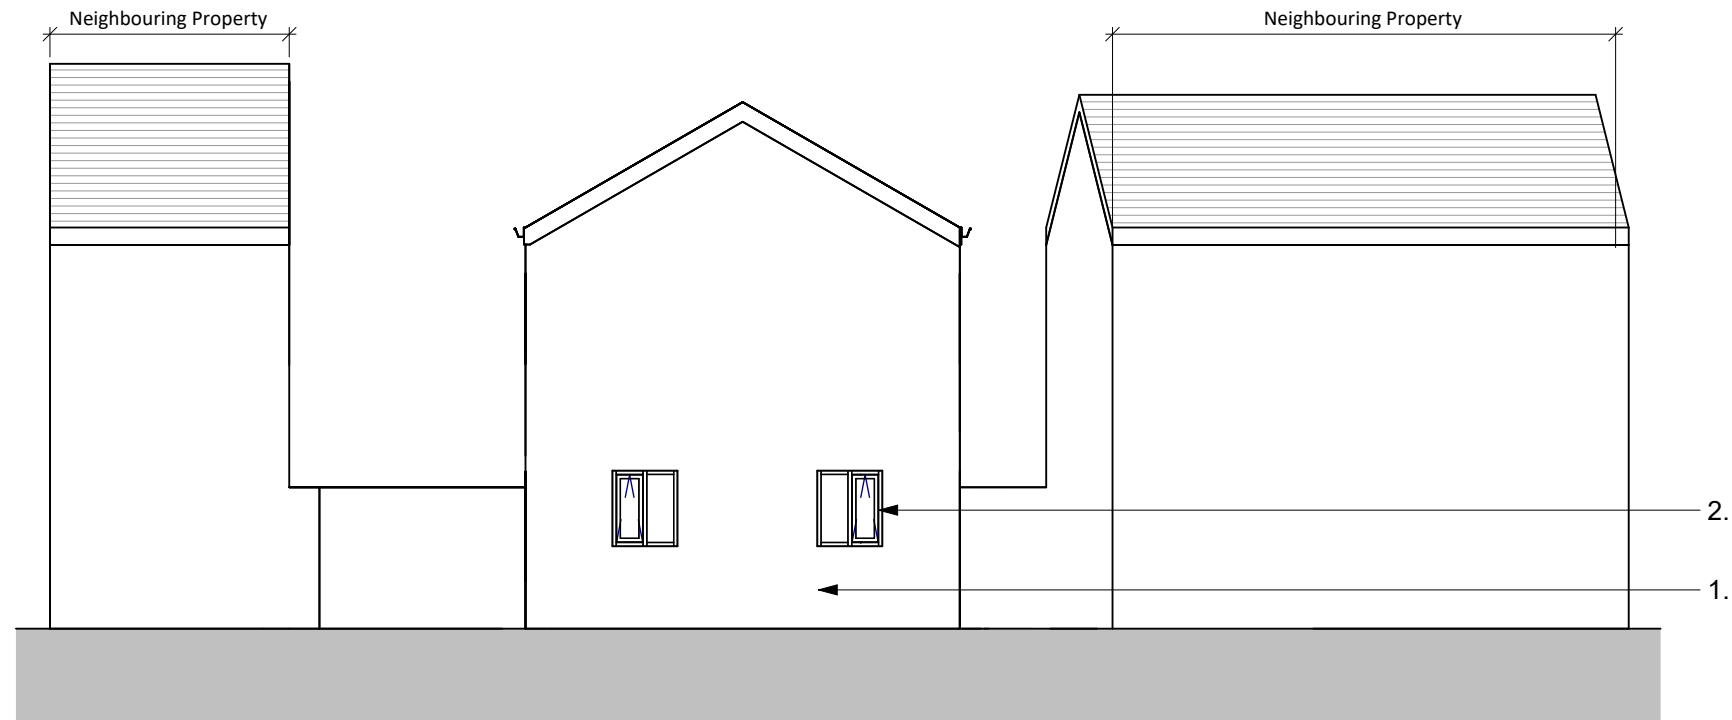

④ Existing West Elevation
1 : 100

⑤ Existing South Elevation
1 : 100

⑧ Existing 3D View

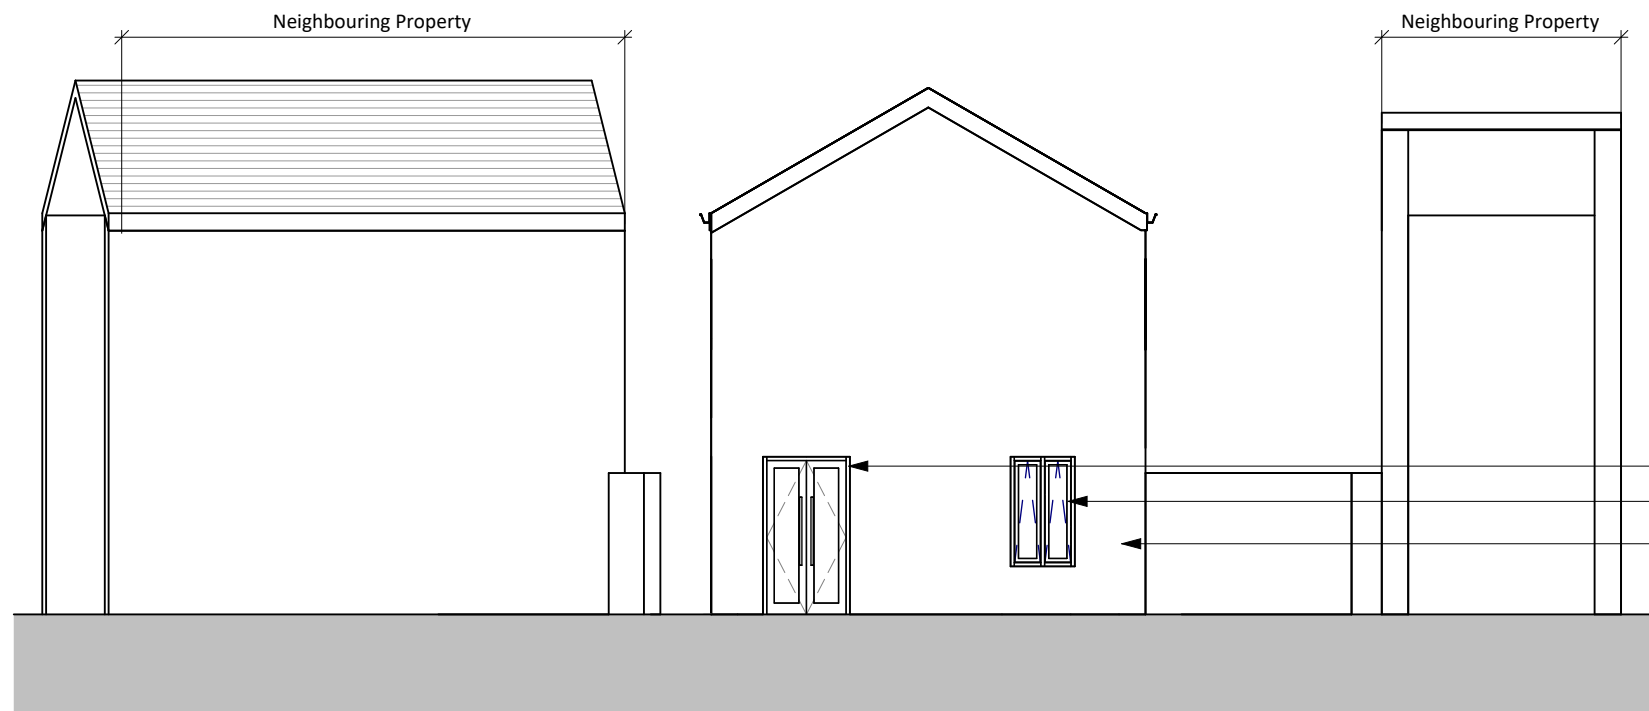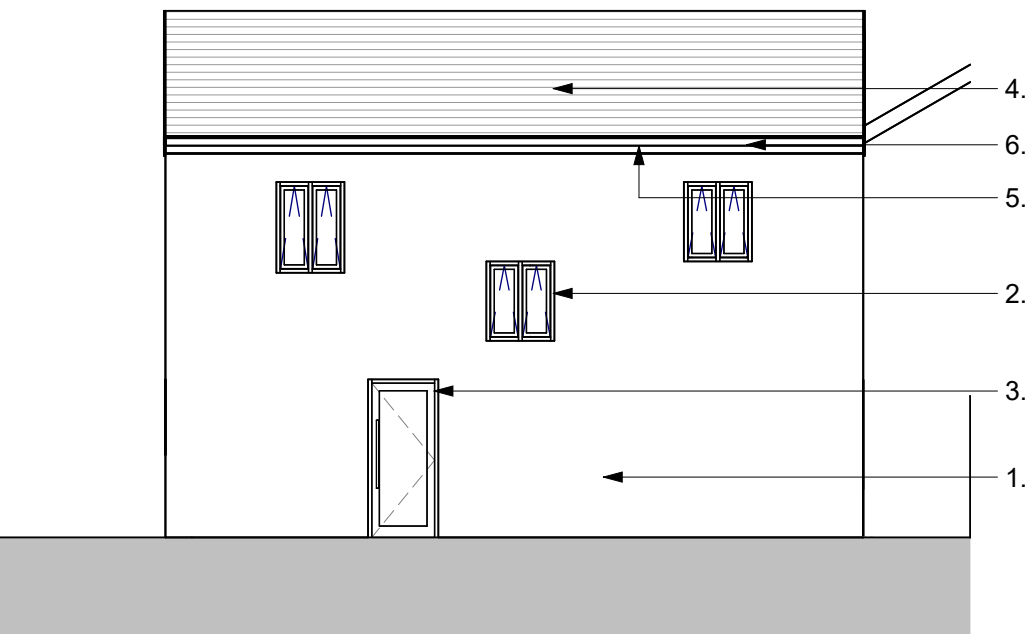

⑥ Existing East Elevation
1 : 100

⑦ Existing North Elevation
1 : 100

REV	DATE	DESCRIPTION	BY
CLIENT			DRAWN
Mr/Mrs O'Keeffe			GA
CHECKED			AJ

SSA Sustainable Studio Architects
1 Gold Tops, Newport NP20 4PG
www.sustainablestudio.co.uk
© Sustainable Studio Architects 2024

PROJECT
Extension & Adaptions
16 Clarke Road, NEWPORT, NP19 4AP

DRAWING TITLE
Existing Drawings

DRAWING STATUS	SCALE
PL : PLANNING	As indicated @ A1
NUMBER	REVISION
PL-002	