




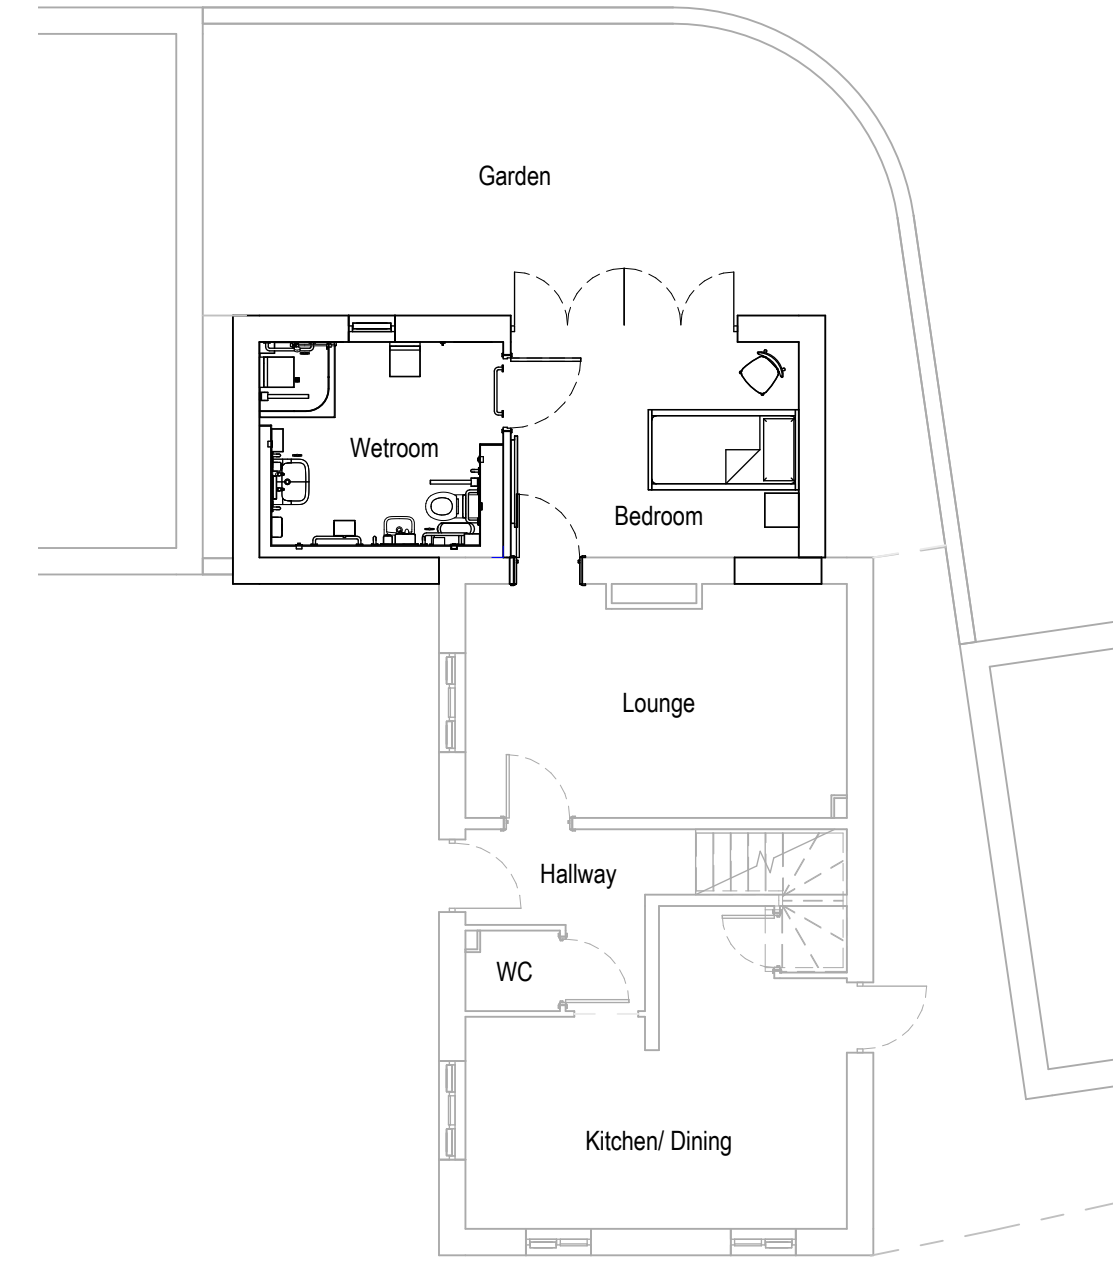


1 Proposed Ground Floor Plan
1 : 100

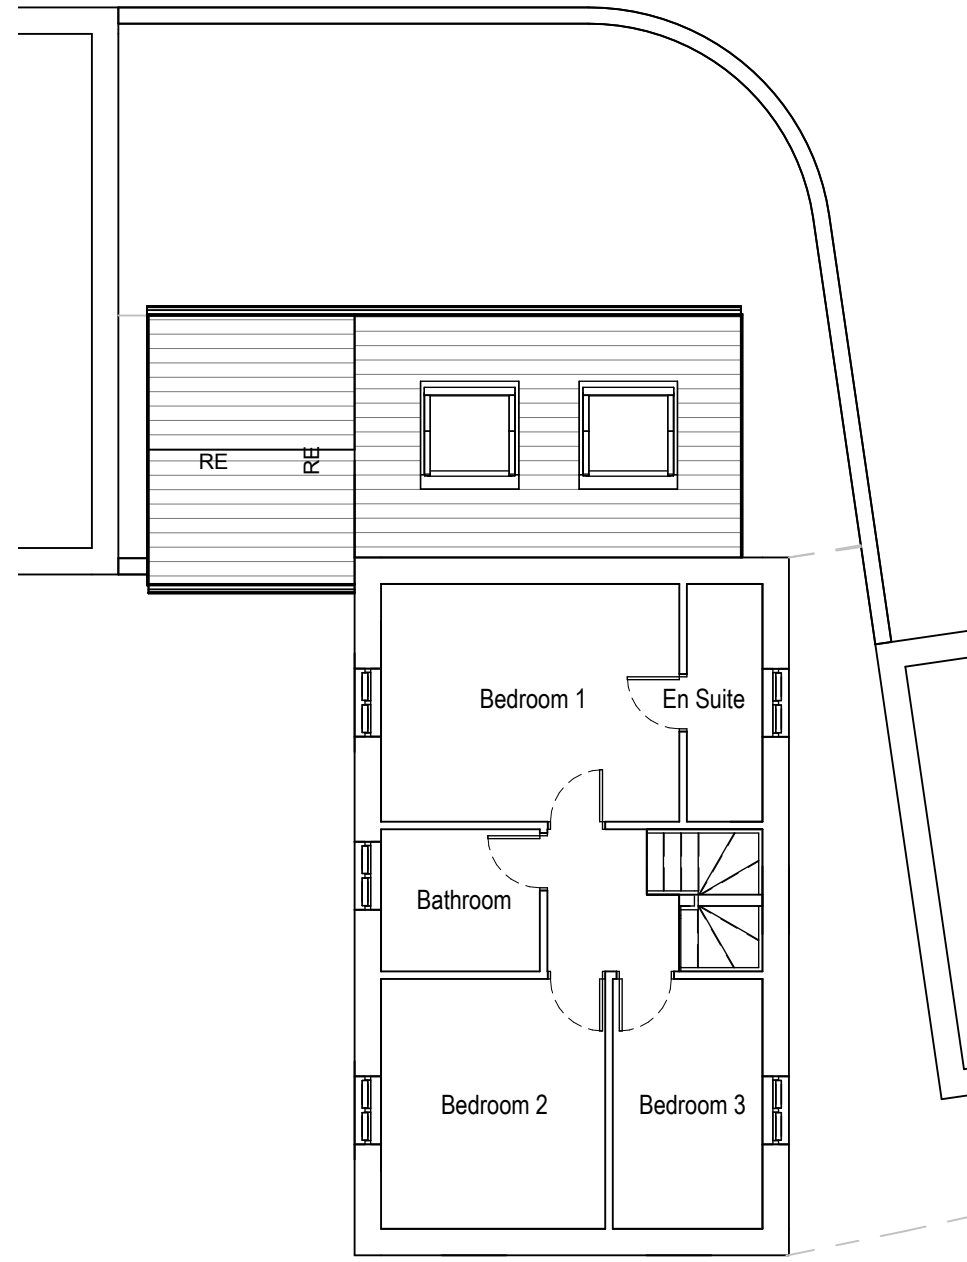


2 Proposed First Floor Plan
1 : 100

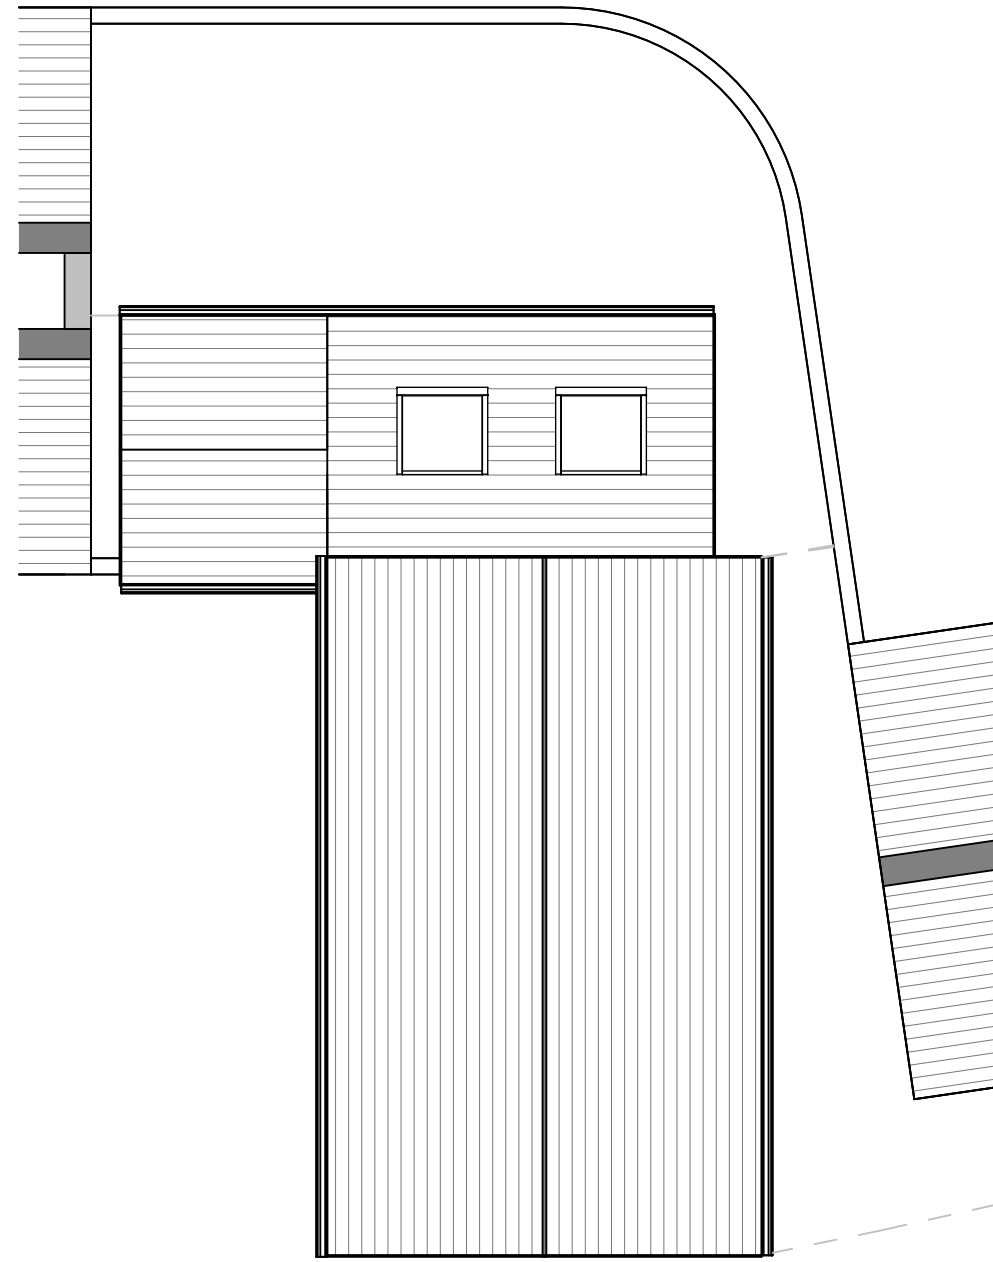


3 Proposed Roof Plan
1 : 100

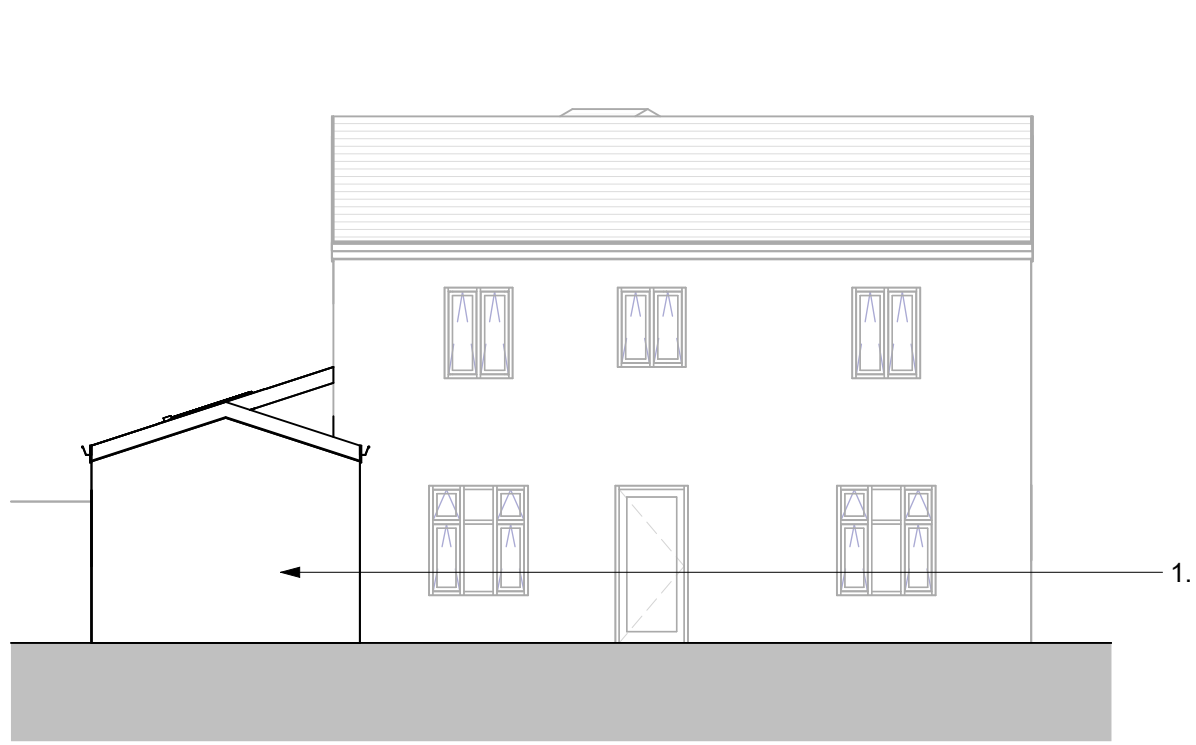

4 Proposed West Elevation
1 : 100

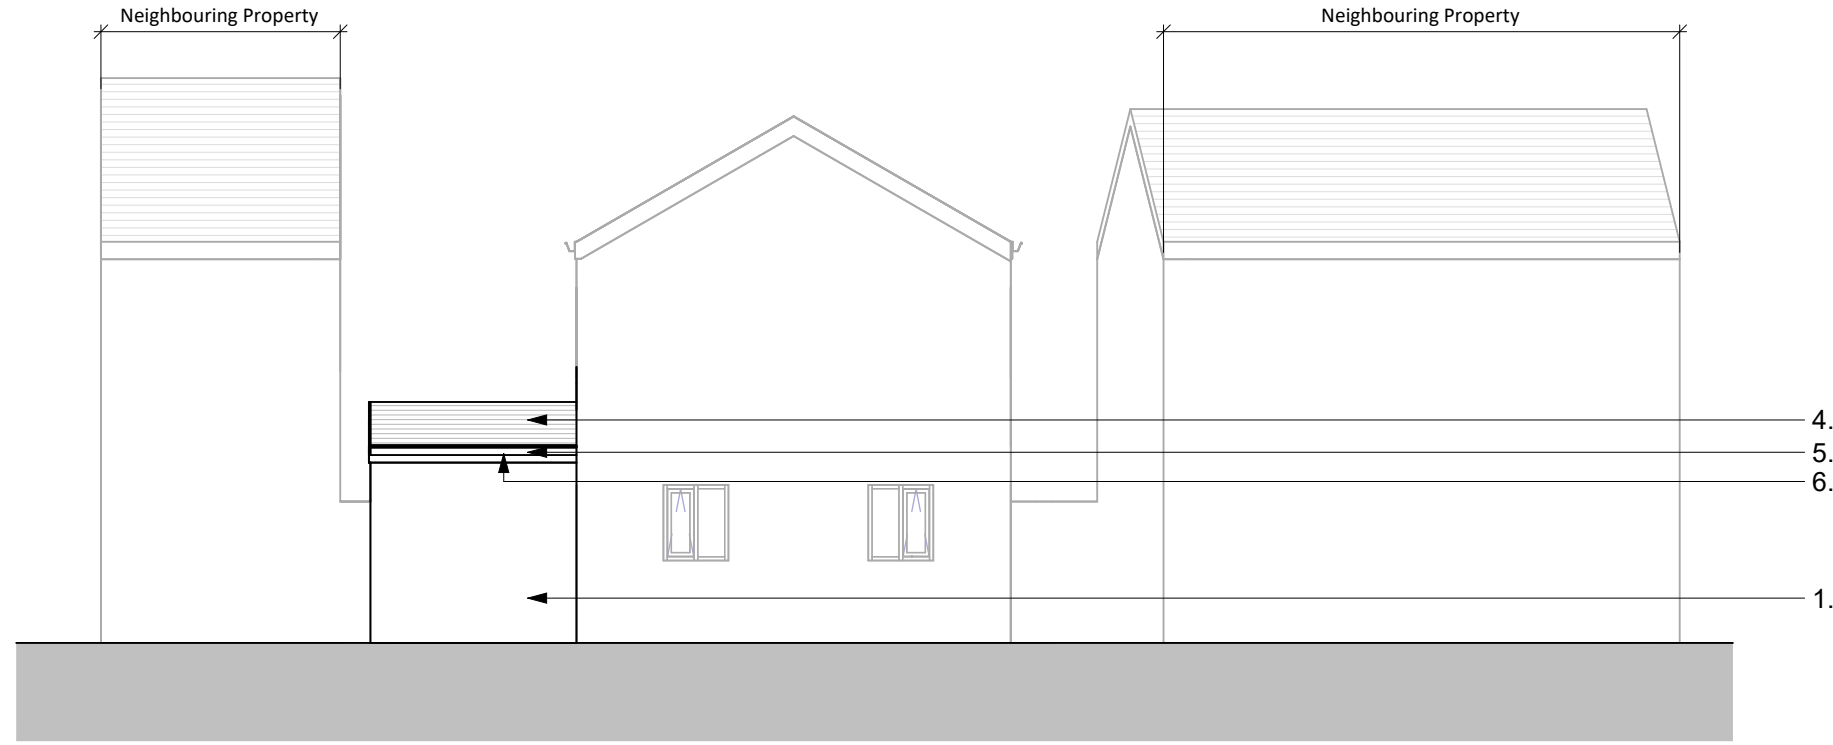


5 Proposed South Elevation
1 : 100

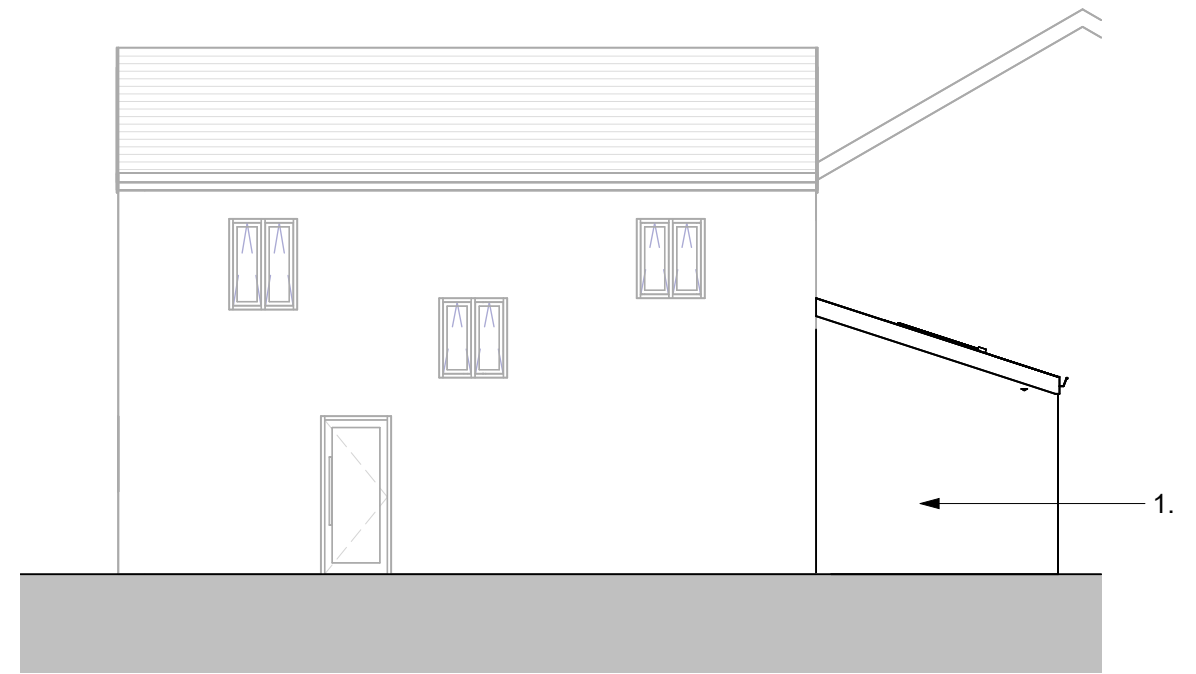

6 Proposed East Elevation
1 : 100



7 Proposed North Elevation
1 : 100

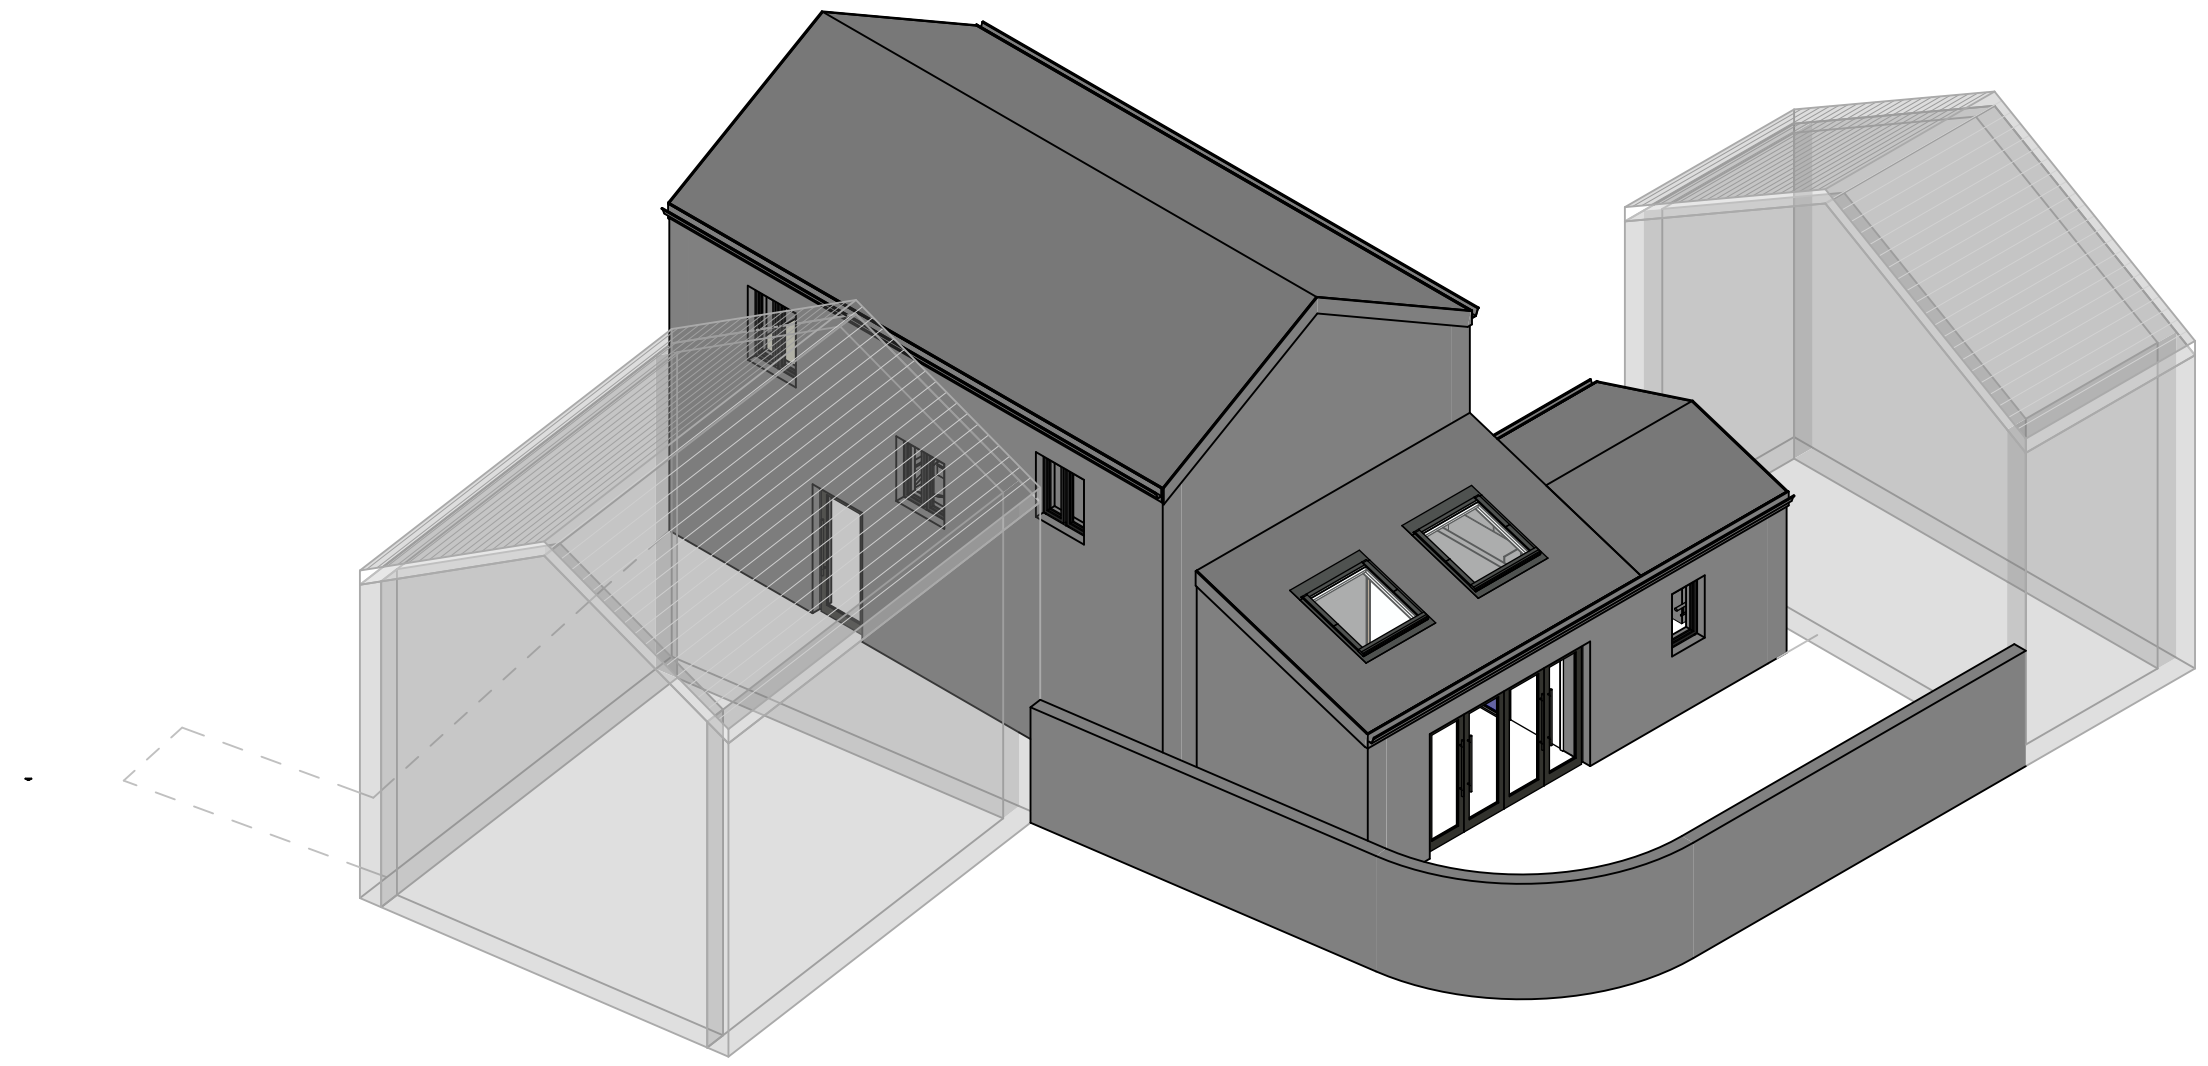

8 Proposed 3D View

Responsibility is not accepted for errors made by others in scaling from this drawing.
All construction information should be taken from figured dimensions only.

0mm 50mm 100mm

Construction Design & Management (CDM) Regulations 2015
This drawing is to be read in conjunction with the Architect's 800-Series CDM Schedule Drawing Set.

MATERIALS

REF.	ELEMENT	MATERIAL
1.	Walls	Brick
2.	Windows	White uPVC
3.	Doors	White uPVC
4.	Roof	Concrete Tile
5.	Soffit	White uPVC
6.	Rainwater Goods	Black uPVC

Materials
1 : 1

REV	DATE	DESCRIPTION	BY
CLIENT			DRAWN
Mr/Mrs O'Keeffe			GA
			CHECKED
			AJ

SSA Sustainable Studio Architects
1 Gold Tops, Newport NP20 4PG
www.sustainablestudio.co.uk
© Sustainable Studio Architects 2024

PROJECT
Extension & Adaptions
16 Clarke Road, NEWPORT, NP19 4AP

DRAWING TITLE
Proposed Drawings

DRAWING STATUS	SCALE
PL : PLANNING	As indicated @ A1
NUMBER	REVISION
PL-003	