



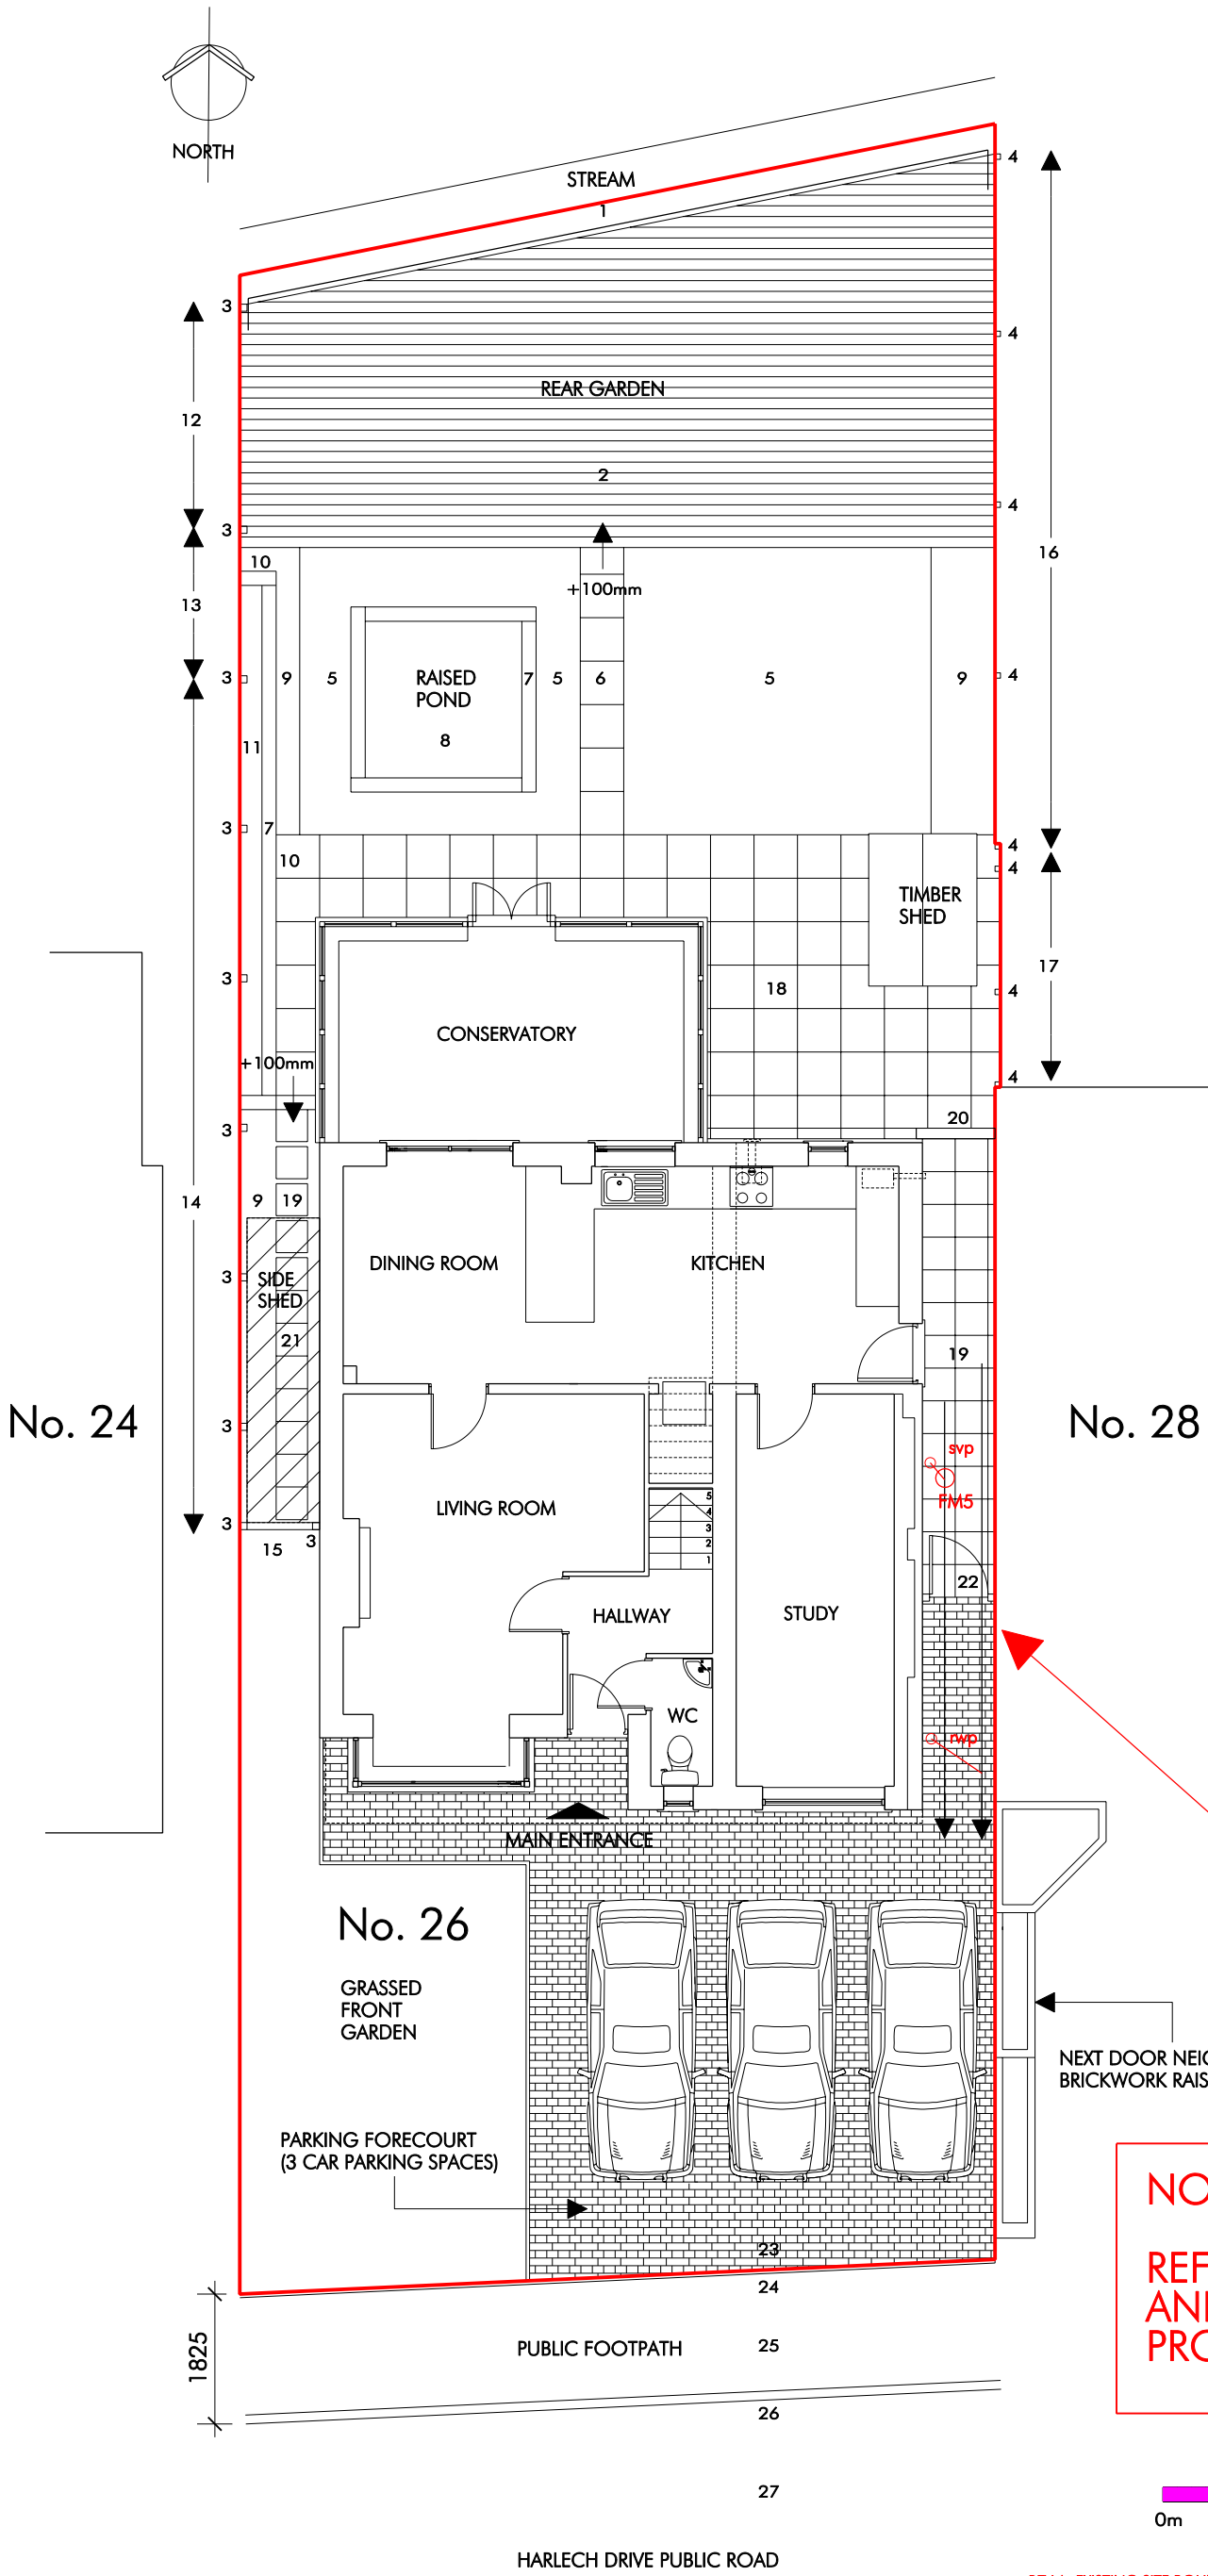


PROPOSED SITE LAYOUT PLAN
(RETAINED)

SCHEDULE OF EXISTING EXTERNAL FINISHES (RETAINED)	
1	METAL RAILING APPROX 1000mm HIGH
2	TIMBER RAISED DECKING (150mm x 25mm BOARDING)
3	TIMBER FENCE POST 75mm x 75mm
4	TIMBER FENCE POST 100mm x 100mm
5	ARTIFICIAL GRASS
6	600mm x 600mm CONCRETE PAVED PATH
7	RAISED 770mm HIGH POND TIMBER SLEEPERS 100mm x 200mm
8	POND WATER CONTAINING FISH
9	STONE GRAVEL BED
10	RAISED 300mm HIGH PLANTING BED TIMBER SLEEPERS 100mm x 200mm
11	RAISED PLANTING BED
12	VERTICAL TIMBER BOARDED FENCING 1900mm HIGH
13	SLOPING VERTICAL BOARDED FENCING 1900mm TO 2400mm HIGH
14	VERTICAL TIMBER BOARDED FENCING 2400mm HIGH
15	SLOPING VERTICAL TIMBER BOARDED FENCING 2400mm TO 2700mm HIGH
16	VERTICAL TIMBER BOARDED FENCING 2000mm HIGH
17	HORIZONTAL TIMBER BOARDED FENCING 2000mm HIGH
18	600mm x 600mm CONCRETE PAVING FORMING A PATIO ZONE
19	450mm x 450mm CONCRETE PAVED PATH
20	SURFACE WATER DRAINAGE CHANNEL
21	OPEN SIDE SHED CONSISTING OF POST SUPPORTS OF EAVES WITH CLEAR PERSPEX ACRYLIC SLOPING SHEETING OVER
22	VERTICAL TIMBER OPEN BOARDED SIDE ENTRANCE GATE 2000mm HIGH
23	PARKING FORECOURT CONSISTING OF 100mm X 200mm CONCRETE PAVING
24	PUBLIC FOOTPATH CONCRETE EDGING STRIPS 50mm x 150mm
25	PUBLIC FOOTPATH TARMACADAM SURFACE FINISH
26	PUBLIC FOOTPATH/ROAD KERBS 125mm x 250mm
27	PUBLIC ROAD TARMACADAM FINISH
— EXISTING SITE BOUNDARY	

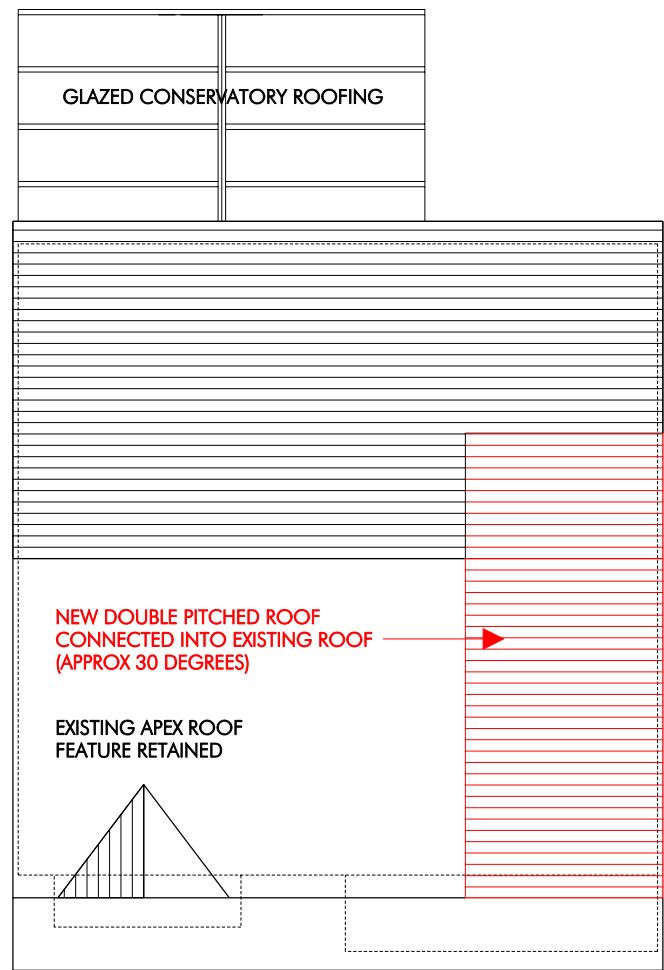

PROPOSED ROOF PLAN

NOTE:
REFERENCE TO DRWG. NOS. 556-E-01A
AND 556-P-02A FOR EXISTING AND
PROPOSED DRAINAGE LAYOUTS

 

REV A: EXISTING SITE BOUNDARY ADDED, NEIGHBOUR'S LANDSCAPING ADDED AND DRAWING TITLE AMENDED. 13.05.2026				
NOTES				
All dimensions are in millimetres unless stated otherwise. All discrepancies must be reported to the Client COPYRIGHT 2026				
PROJECT				
26, Harlech Drive, Rhiwderin, Newport				
CLIENT				
Steve & Holly Hall				
DRAWING TITLE				
PROPOSED SITE LAYOUT (BLOCK PLAN) AND ROOF PLAN				
DRAWN	DATE	SCALE	DRWG NO.	REV
	04.26	1:100 @ A3 1:50 @ A1	556-P-01	A