




1 Proposed Southwest Elevation  
1 : 200

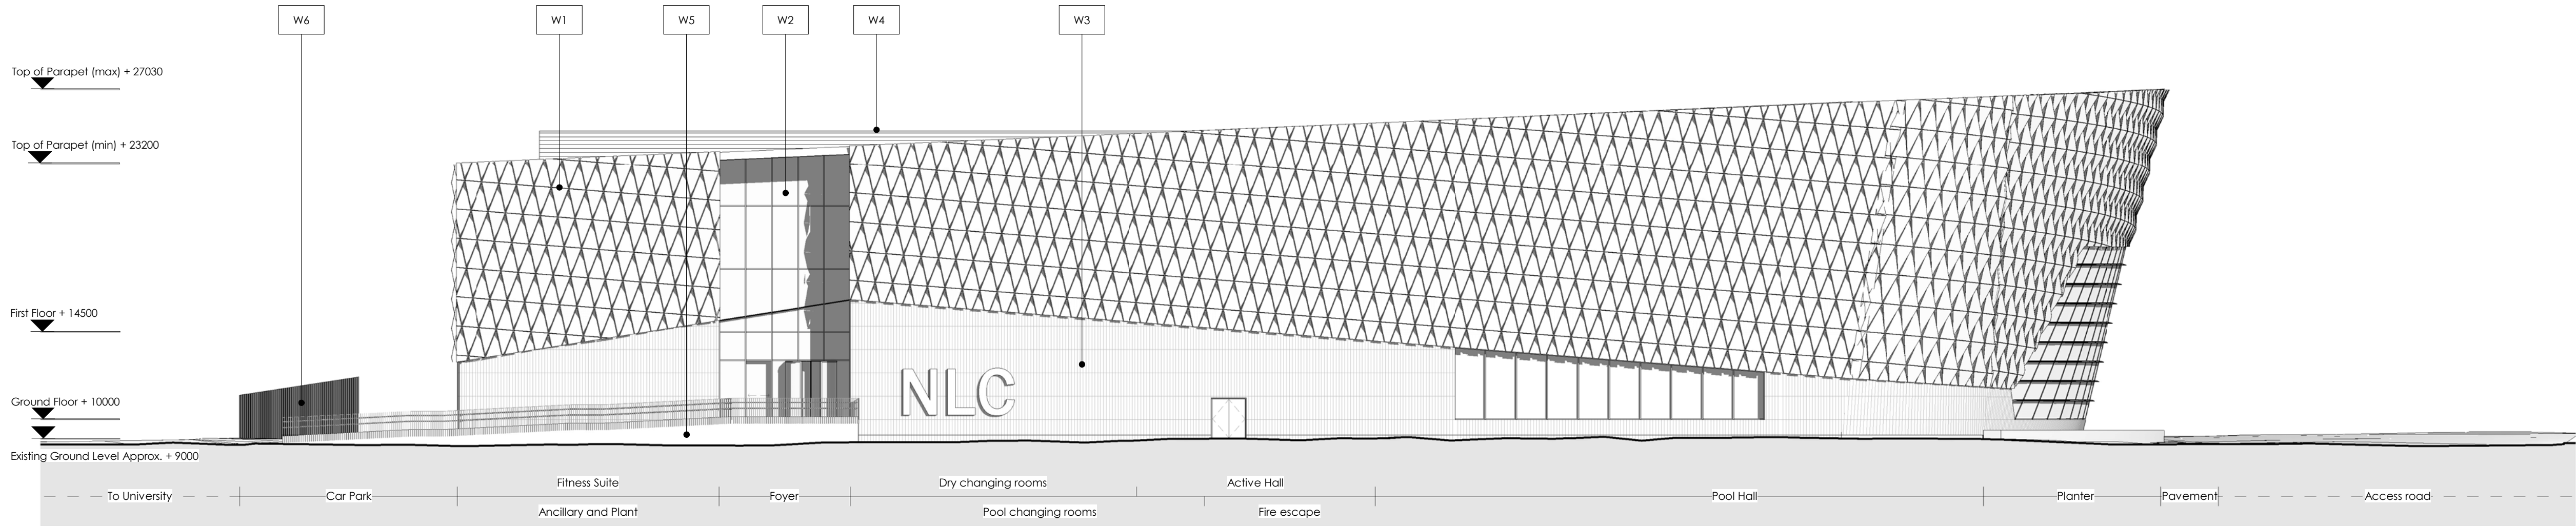



2 Proposed Northeast Elevation  
1 : 200

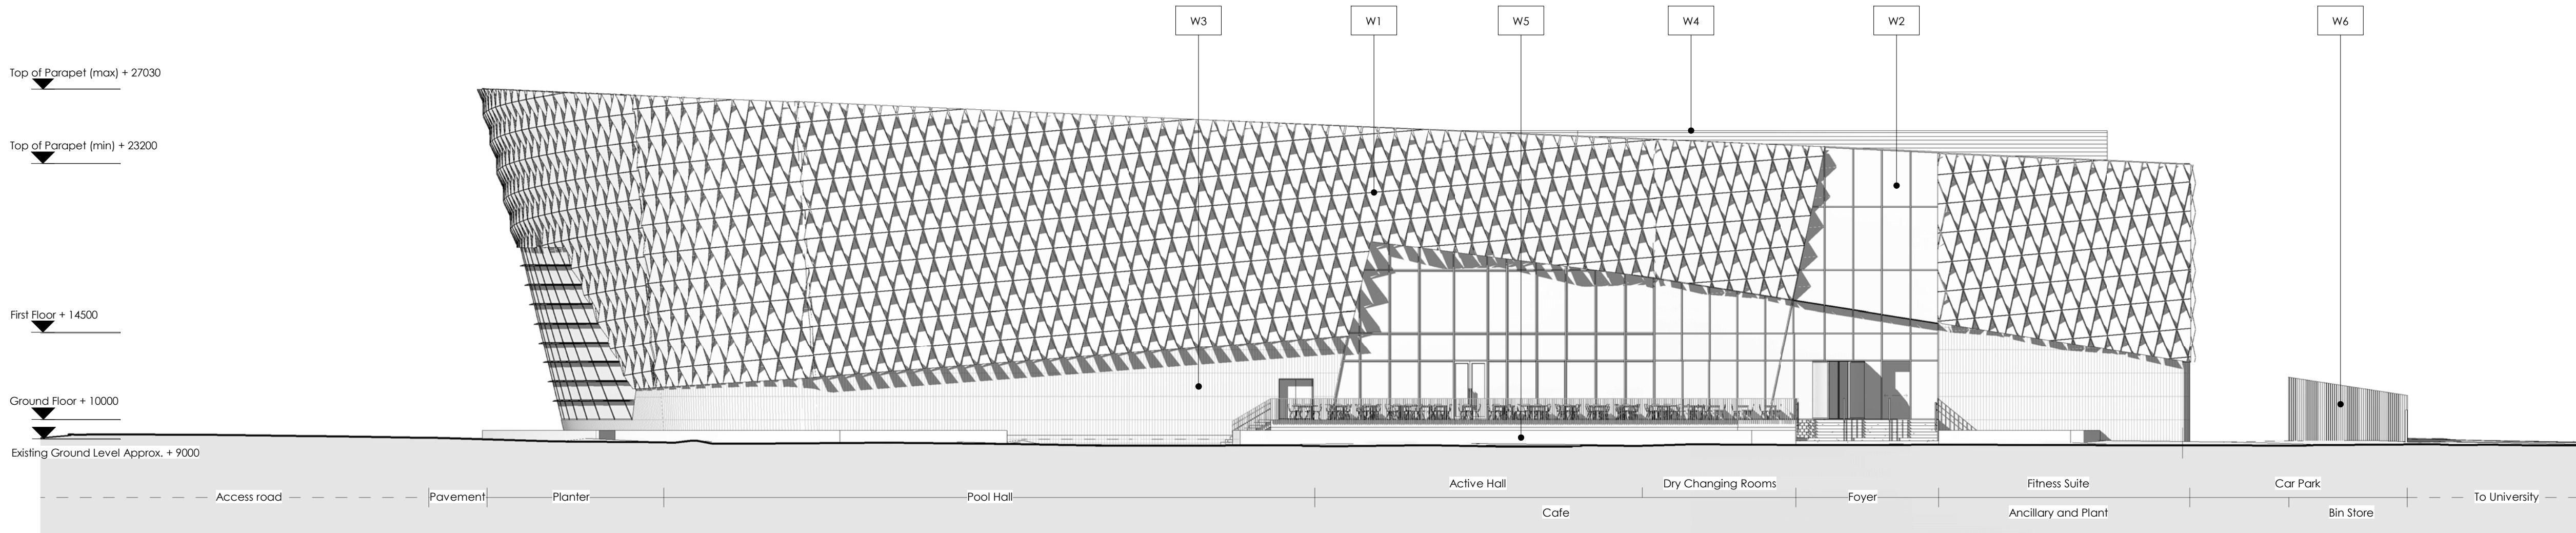

3 Proposed Southeast Elevation  
1 : 200

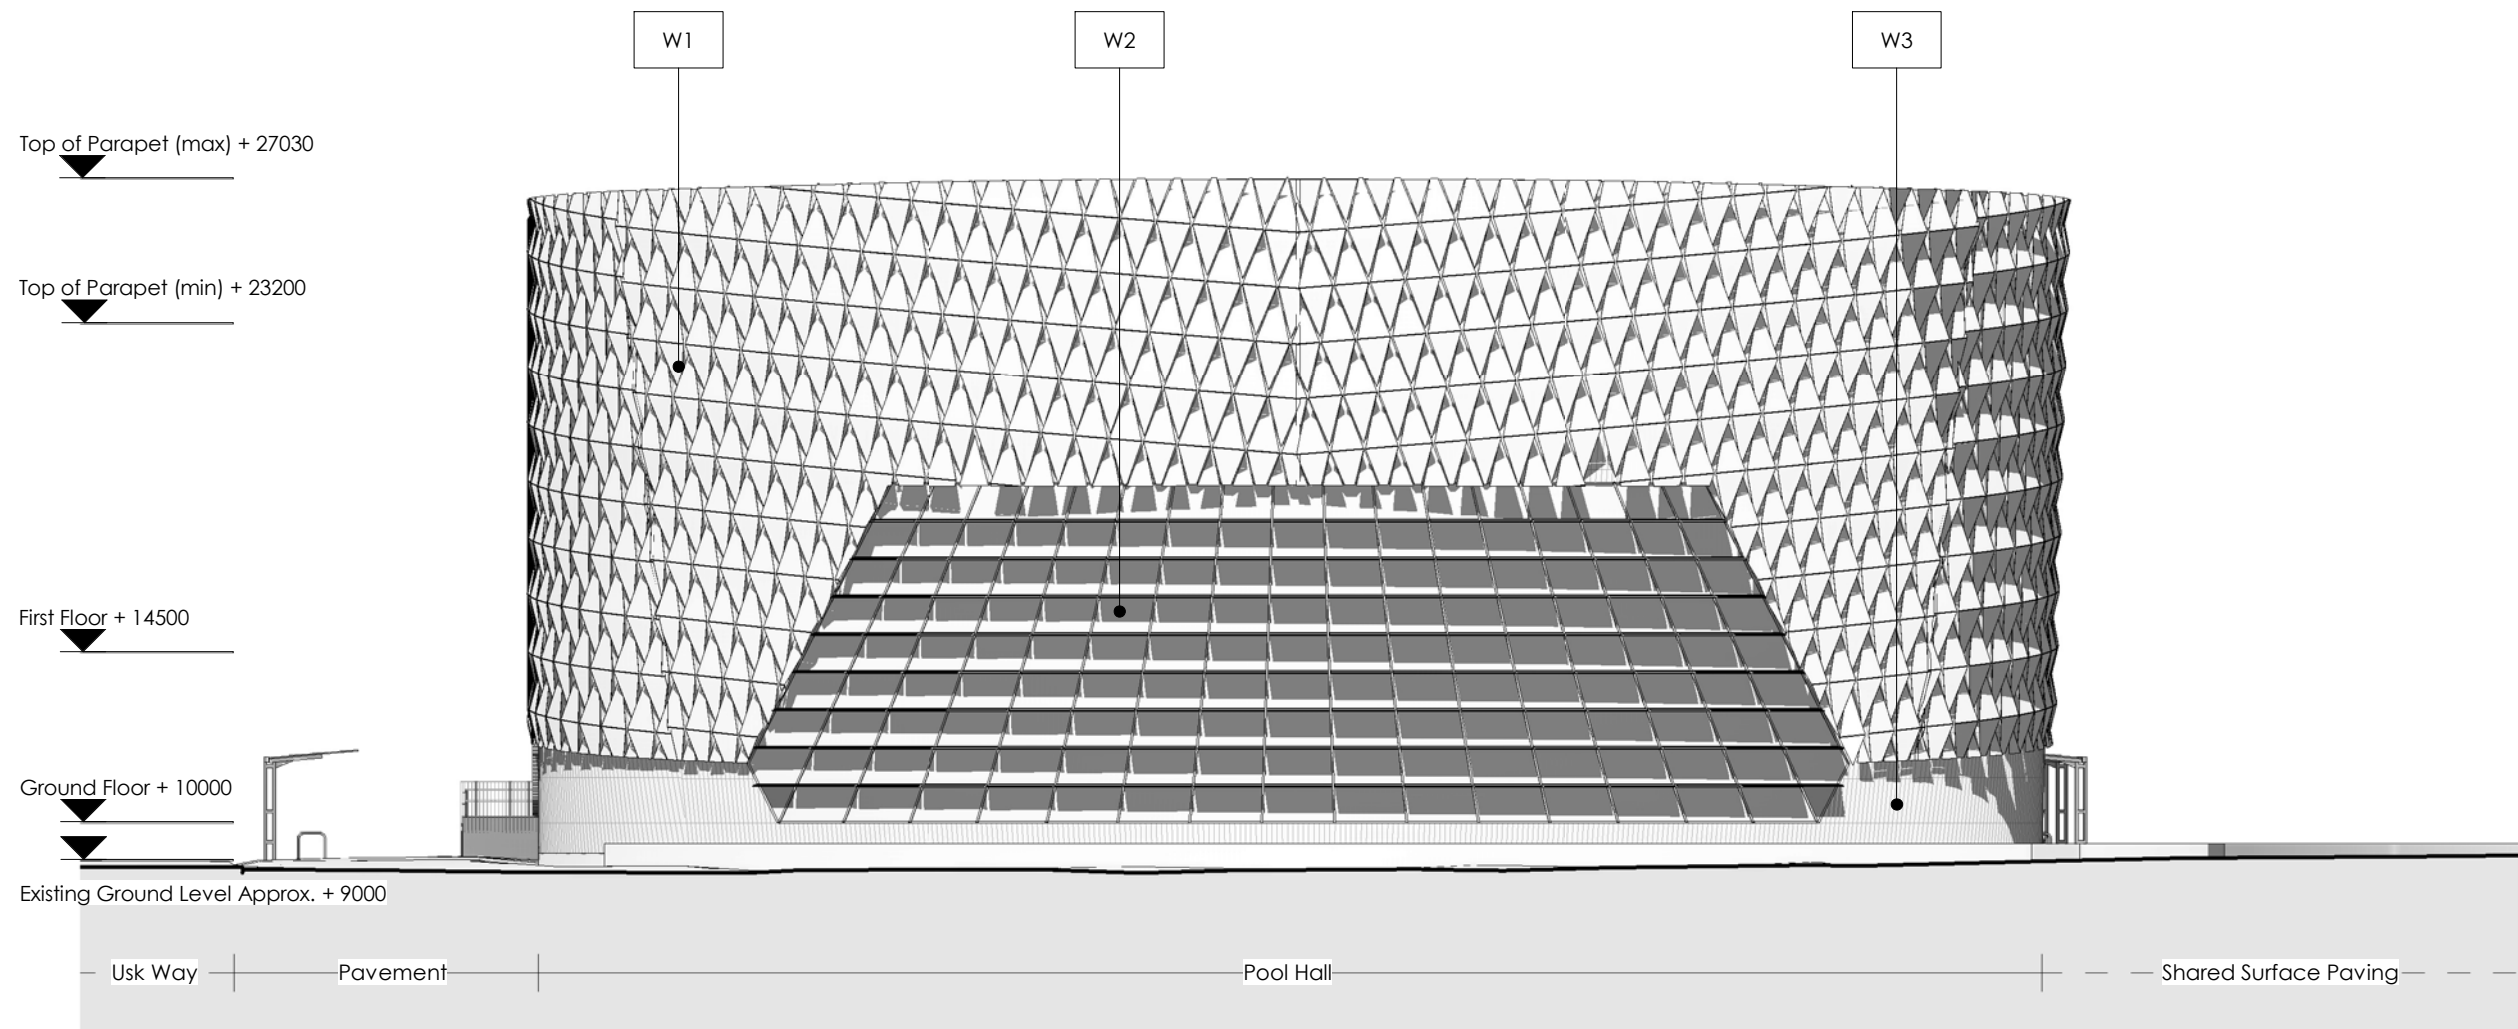

4 Proposed Northwest Elevation  
1 : 200

 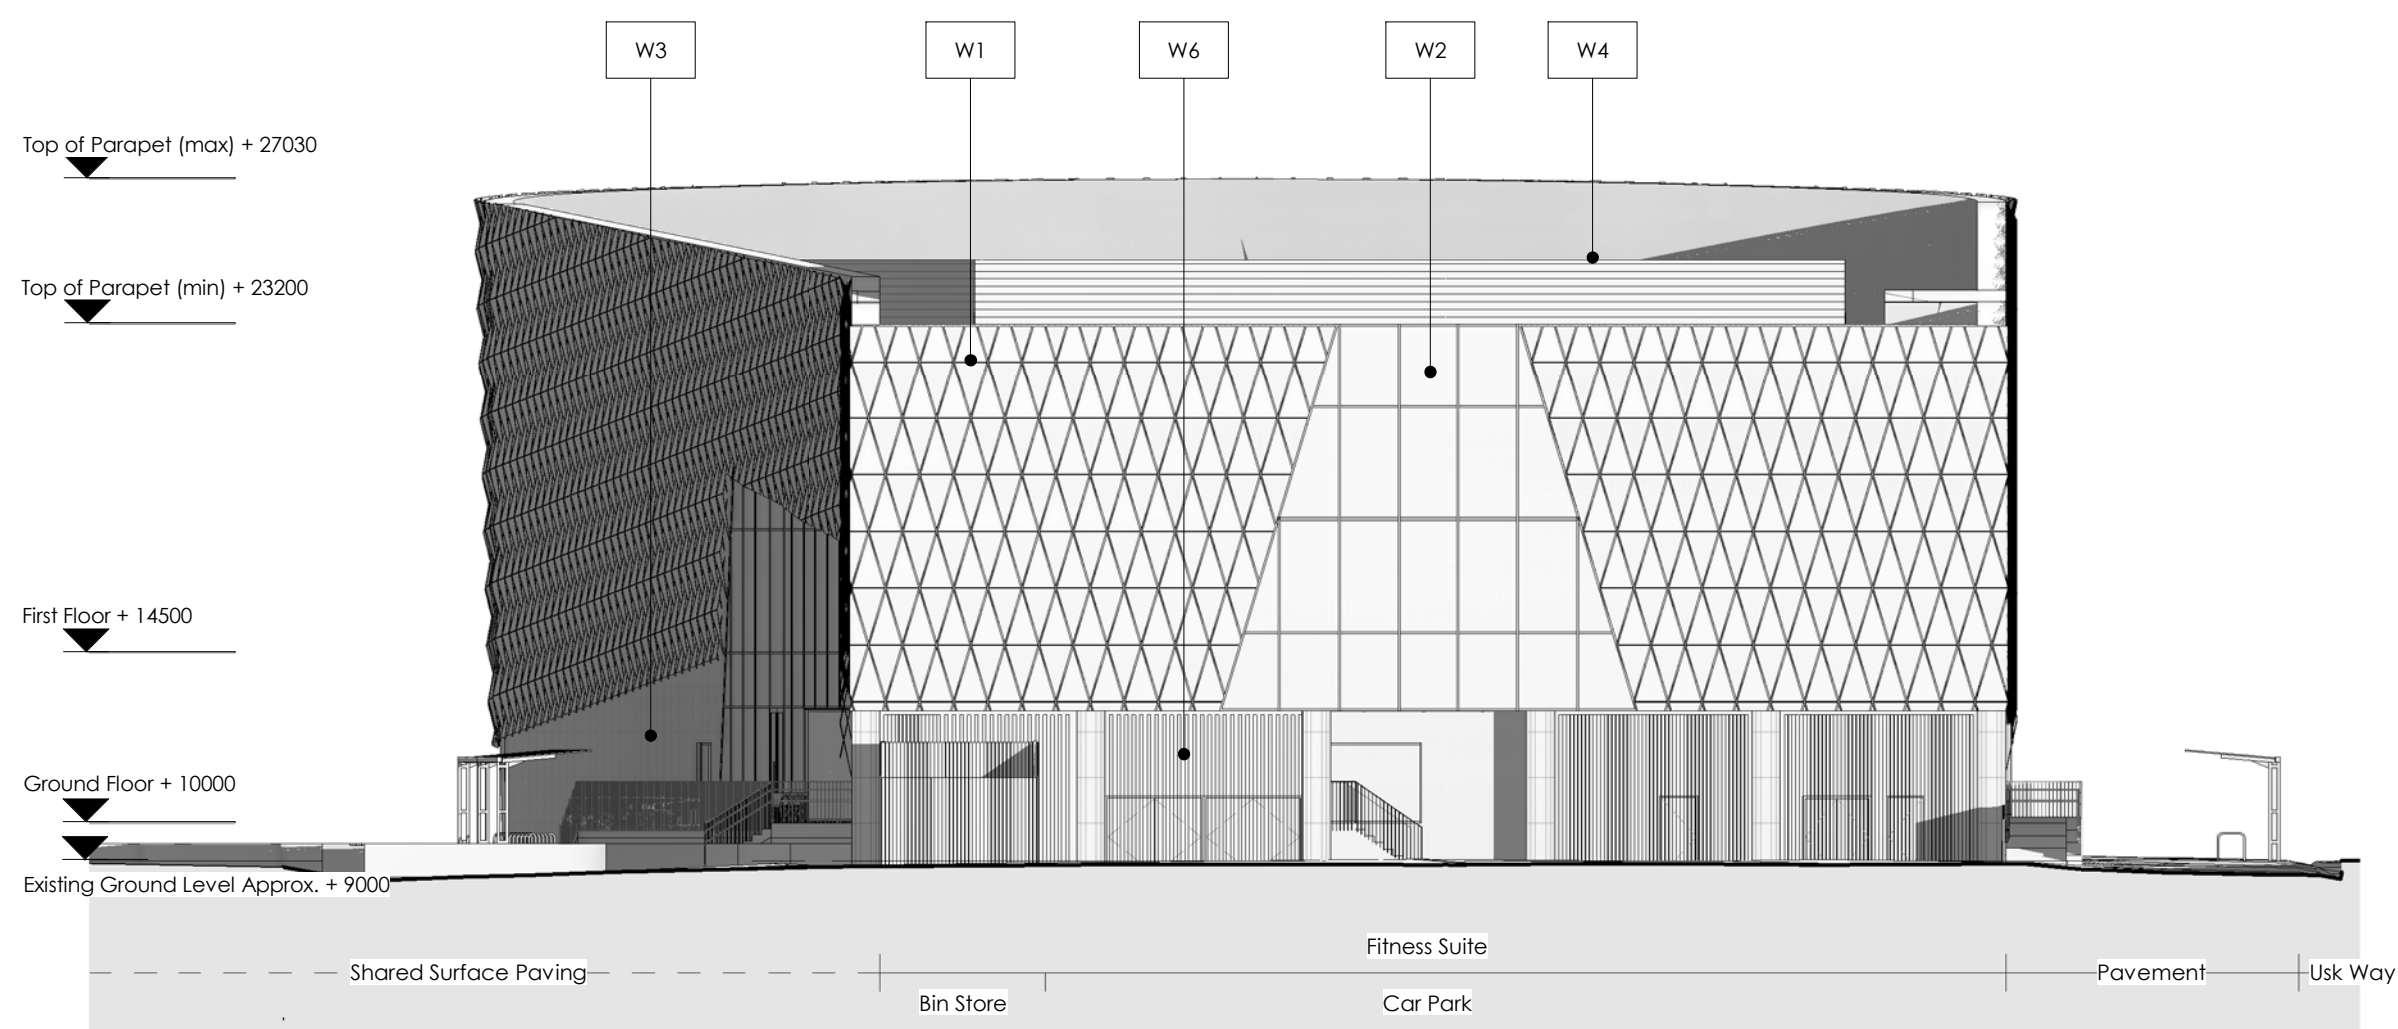

THIS DRAWING IS PROVIDED SUBJECT TO THE TERMS OF THE AGREEMENT AND IS NOT TO BE EDITED OR PROVIDED TO A THIRD PARTY. AND THAT LA ARCHITECTS LTD ACCEPTS NO LIABILITY FOR WRUSE.

THIS DRAWING IS THE COPYRIGHT OF LA ARCHITECTS LTD AND MAY BE REPRODUCED EITHER IN HARD COPY OR IN ELECTRONIC FORMAT FOR THE INTERNAL USE OF THE RECIPIENT IN CONNECTION WITH THIS PROJECT ONLY. THIS DRAWING MAY NOT BE REPRODUCED FURTHER NOR AMENDED OR EXTRACTED FROM NOR USED FOR ANY OTHER PURPOSE WITHOUT THE PRIOR WRITTEN CONSENT OF LA ARCHITECTS LTD.

DO NOT SCALE FROM THIS DRAWING. USE FIGURED DIMENSIONS ONLY.

THIS DRAWING MUST BE READ IN CONJUNCTION WITH ALL OTHER RELATED DRAWINGS AND DOCUMENTATION. ANY DISCREPANCY BETWEEN DRAWINGS AND DOCUMENTATION IS TO BE REPORTED IMMEDIATELY TO LA ARCHITECTS LTD.

IT IS THE CONTRACTOR'S RESPONSIBILITY TO CHECK ALL DIMENSIONS ON SITE. ANY DISCREPANCY TO BE REPORTED IMMEDIATELY TO LA ARCHITECTS LTD.


DETAILS AND SIZES SHOWN ARE INDICATIVE ONLY AND ARE SUBJECT TO CONFIRMATION BY THE RELEVANT SPECIALIST SUBCONTRACTOR.

FULL ORIGINAL RECORD COPIES OF THE DRAWINGS AS ISSUED ARE KEPT AT LA ARCHITECTS LTD'S OFFICES.

LA ARCHITECTS LTD ASSERTS ITS MORAL RIGHTS TO BE IDENTIFIED AS THE AUTHORS OF THIS DRAWING AND THE WORK OF ARCHITECTURE COMPRISING THE PROJECT.

| REV | DATE       | DESCRIPTION              | BY | CHKD |
|-----|------------|--------------------------|----|------|
| P01 | 07.03.2023 | DRAFT S73 PLANNING ISSUE | UI | LP   |
| P02 | 24.03.2023 | S73 PLANNING ISSUE       | UI | LP   |

- Material Key
- W1 PPC perforated aluminium rainscreen cladding
  - W2 Double glazed aluminium capped curtain walling system
  - W3 Glazed terracotta rainscreen cladding
  - W4 Polycarbonate rainscreen cladding with support framework to roof plant and renewables enclosure
  - W5 Stone cladding
  - W6 Vertical hardwood slat cladding

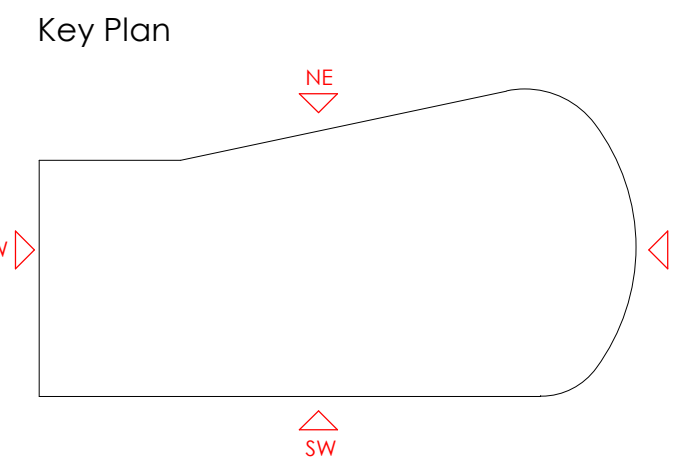

**LA**  
architects

THE STUDIO | BRIGHTON ROAD | HOUSEDEAN | LEWES | EAST SUSSEX | BN7 3JW  
01273 878440 | mail@la-architects.co.uk | www.la-architects.co.uk

ORIGINATOR NO: 2301  
PROJECT TITLE: Newport Leisure Centre (NLC)  
DRAWING TITLE: Proposed Elevations

DRAWING STATUS: PL: PLANNING  
SCALE: 1 : 200  
SHEET SIZE: A1

DOCUMENT REFERENCE

PROJECT NUMBER | ORIGINATOR | ZONE | LEVEL | TYPE | ROLE | NUMBER | REVISION

2301-LAA-XX-XX-DR-A-01200 P02