

- Polyester powder coated cast aluminium gutters & downpipes, to match existing
- Powder coated pressed metal fascia
- Portland stone moulded coping
- New clock-face
- Portland stone tiling within recess in the brickwork
- Face brickwork to match existing
- Powder coated double-glazed aluminium framed doors
- Metal balustrade and handrail
- Re-landscaped apron (with terrace for outdoor tables and seating)




1 Proposed West Elevation
Scale: 1:100

- Polyester powder coated cast aluminium gutters & downpipes, to match existing
- Portland stone moulded coping
- Face brickwork to match existing
- Repaired and re-tiled outbuilding roof
- Metal balustrade and handrails
- Face brickwork to match existing



2 Proposed North Elevation
Scale: 1:100

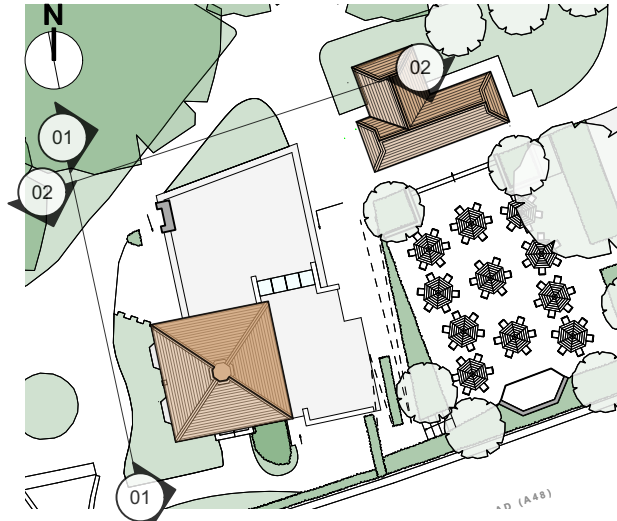

3 Key Plan
Scale: 1:500

- Double-glazed heritage-style steel windows
- Reinstated bay window roofs
- Reinstated existing hopper head
- Double-glazed heritage-style steel to bay windows
- New hedge
- Re-landscaped apron

- Portland stone moulded coping
- Double-glazed heritage-style steel windows
- Rooflight over servery counter
- Face brickwork to match existing
- Powder coated pressed metal fascia
- Double-glazed aluminium framed windows
- Face brickwork to match existing
- Polyester powder coated cast aluminium downpipes, to match existing

TR BY REV.
A 15/04/25 DATE REVISION NO. 4121 GA_020 A
DAVIES SUTTON ARCHITECTS
DRAWING NO. 4121 GA_020
REV. A
Scale 1:100 @ A3
Date 11/11/24

PROPOSED ELEVATIONS_01
Proposed Cafe, Tredegar Park, Newport

Newport City Council

4th Floor • 14 Museum Place • City Centre • Cardiff • CF10 3BH • Tel: 029 2066 4455 • Mob: 07974195089 • www.davies-sutton.co.uk