


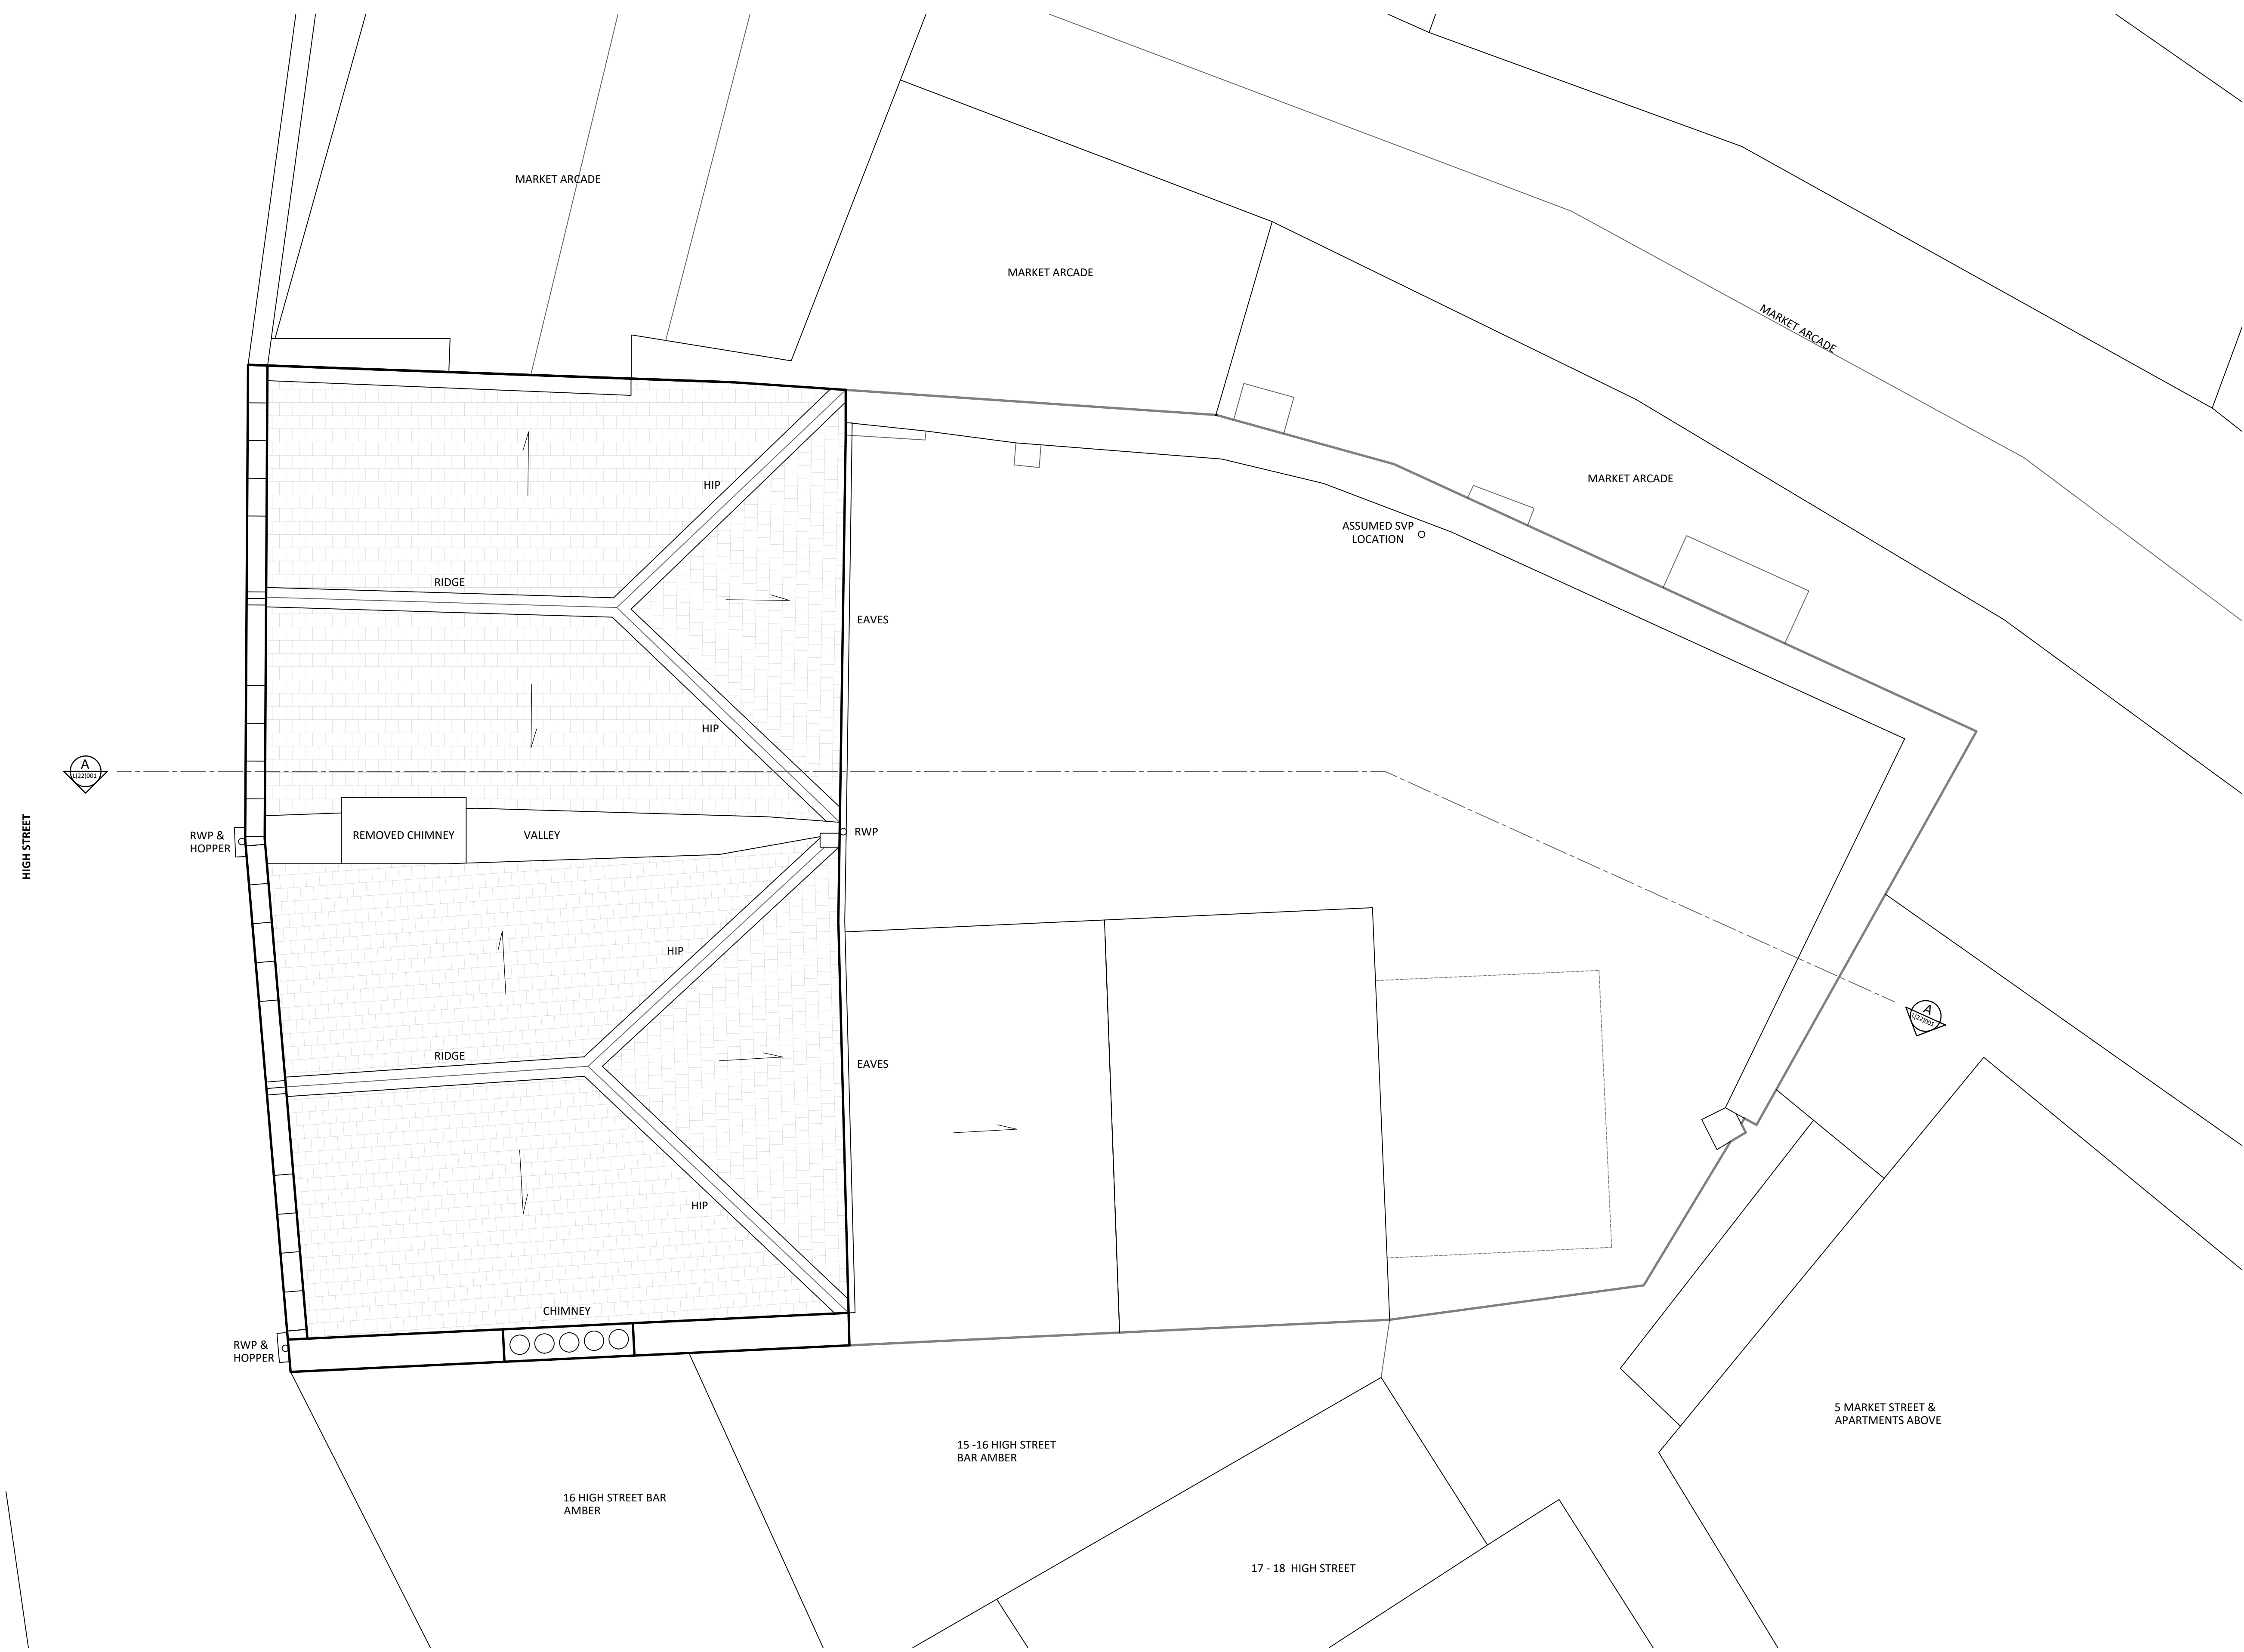

NOTES:
FIGURED DIMENSIONS TO BE TAKEN IN PREFERENCE TO SCALED DIMENSIONS.
ALL DIMENSIONS TO BE CHECKED ON SITE.

- DOWNTAKINGS KEY:**
- BUILDING FABRIC
 - DUCTING
 - ROOF / FLOOR STRUCTURE BELOW
 - ROOF / FLOOR STRUCTURE ABOVE

Existing Roof Plan
1:50

A		27.04.2026 Planning Issue.	
Revision:	Date:	Description:	
GRAHAM SIBBALD Chartered Surveyors and Property Consultants 233 St Vincent Street, Glasgow G2 5TY Telephone 0141 332 1194 Fax 0141 332 3914 Website: www.g-s.co.uk Email: architecture@g-s.co.uk			
Client Music Venue Properties			
Project Le Pub Internal Renovation			
Address 14 High St Newport NP20 1FW			
Drawing Title Existing Roof Plan			
Department No. MAN	Drg No. L(20)006	Revision A	Sheet Size 1:50 @ A1
Aims. No. 2025\09\0002		Drawing Status Planning	
Drawn By JF	Checked By CL	Date 07.04.2026	
PREPARED BY GRAHAM + SIBBALD PROPERTY CONSULTANTS LTD			