


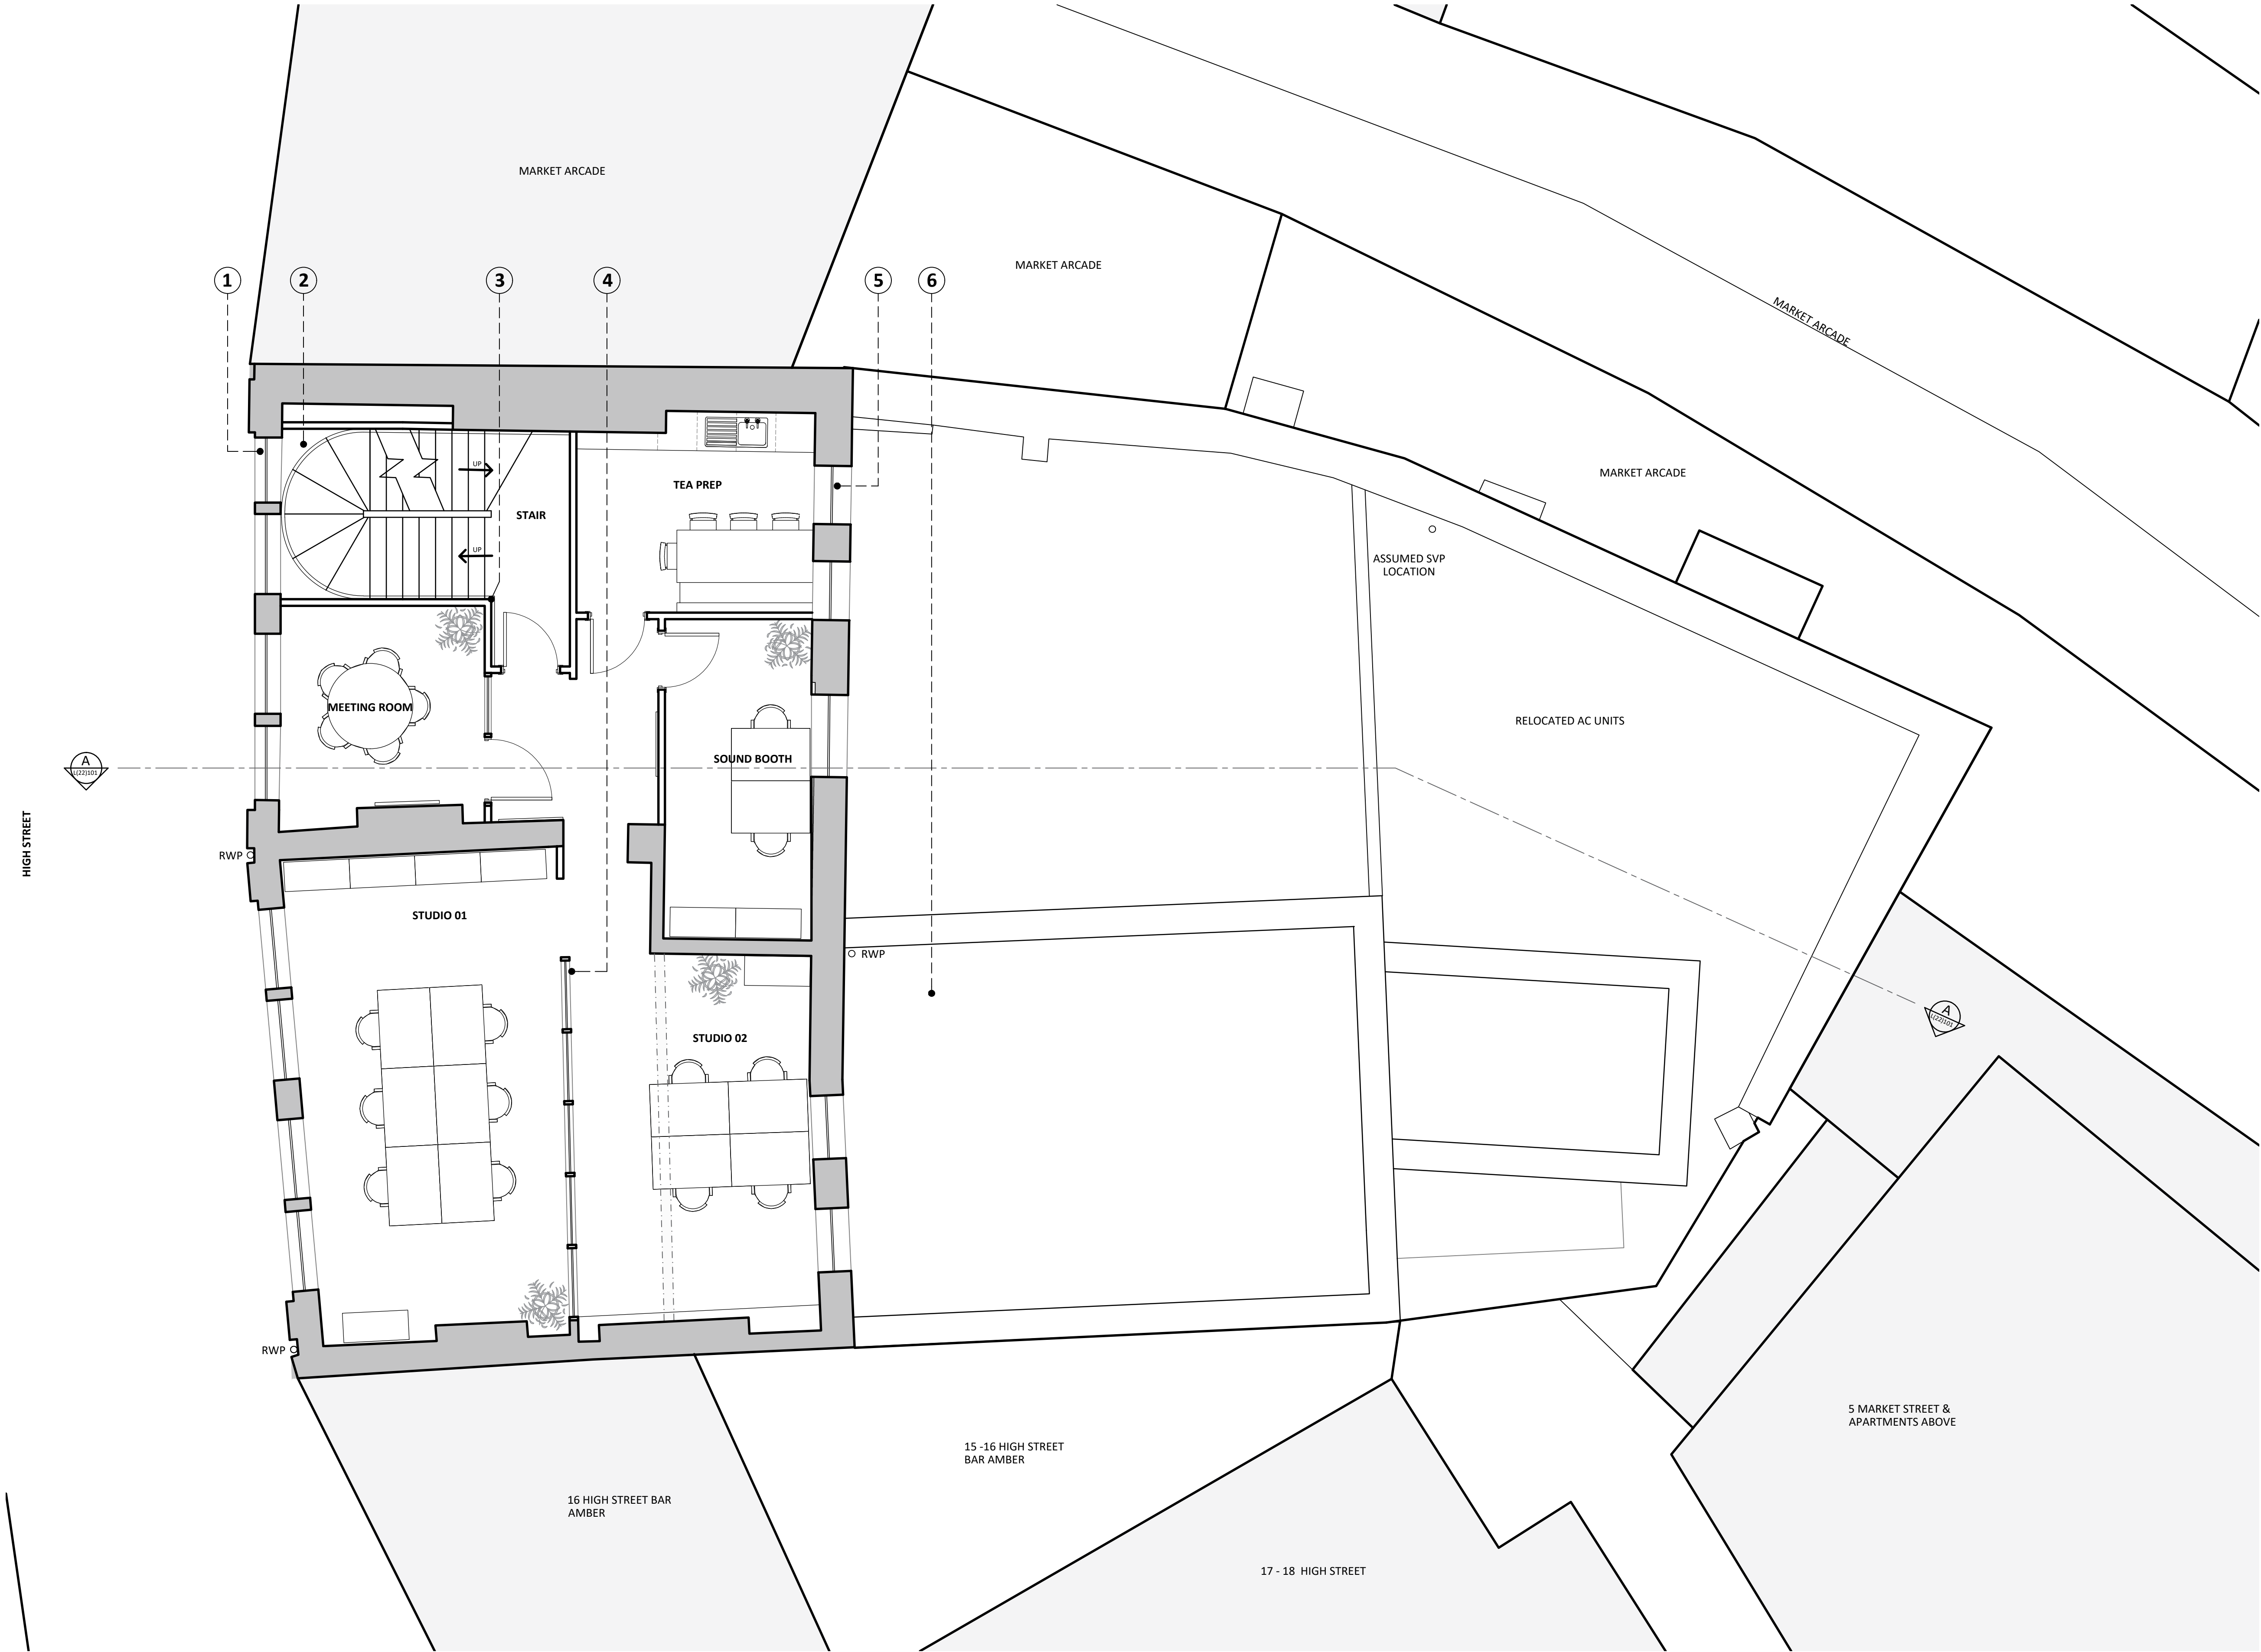

NOTES:
FIGURED DIMENSIONS TO BE TAKEN IN PREFERENCE TO SCALED DIMENSIONS.
ALL DIMENSIONS TO BE CHECKED ON SITE.

PLAN KEY:

- ADJACENT BUILDING INTERNAL
- EXISTING RETAINED BUILDING FABRIC
- NEW BUILDING FABRIC

PLAN NOTES KEY:

- New Jet Black (RAL 9005) aluminium frame double glazed windows with half fixed half side-hung casement with fixed arched head (to match existing mullion and transom formation).
- New steel stair bearing into surrounding blockwork shaft. Window facing winders and landings to be enclosed by curved half-round perforated steel balustrade.
- New blockwork compartment wall forming lift shaft enclosure.
- New Jet Black (RAL 9005) aluminium frame double glazed windows.
- New liquid membrane over steel frame construction flat roof to extension below.

Proposed Second Floor Plan

1:50

A 27.04.2026 Planning Issue.			
Revision:	Date:	Description:	
GRAHAM SIBBALD Chartered Surveyors and Property Consultants 233 St Vincent Street, Glasgow G2 5TY Telephone 0141 332 1194 Fax 0141 332 3914 Website: www.g-s.co.uk Email: architecture@g-s.co.uk			
Client Music Venue Properties			
Project Le Pub Internal Renovation			
Address 14 High St Newport NP20 1FW			
Drawing Title Proposed Second Floor Plan			
Department No. MAN	Drg No. L(20)103	Revision A	Sheet Size 1:50 @ A1
Aims. No. 2025\09\0002		Drawing Status Planning	
Drawn By JF	Checked By CL	Date 07.04.2026	
PREPARED BY GRAHAM + SIBBALD PROPERTY CONSULTANTS LTD			