





South Elevation
1 : 100

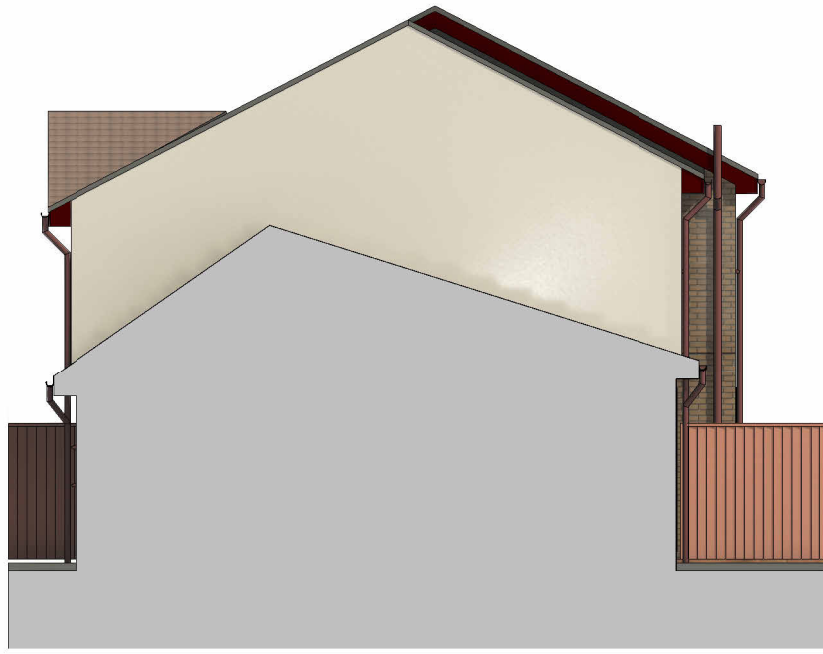


East Elevation
1 : 100




North Elevation
1 : 100

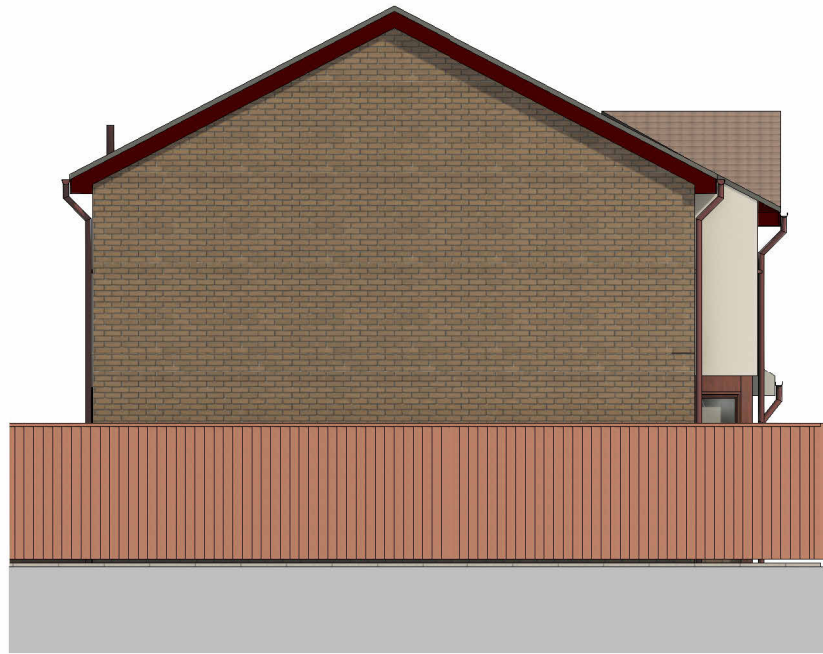


West Elevation
1 : 100

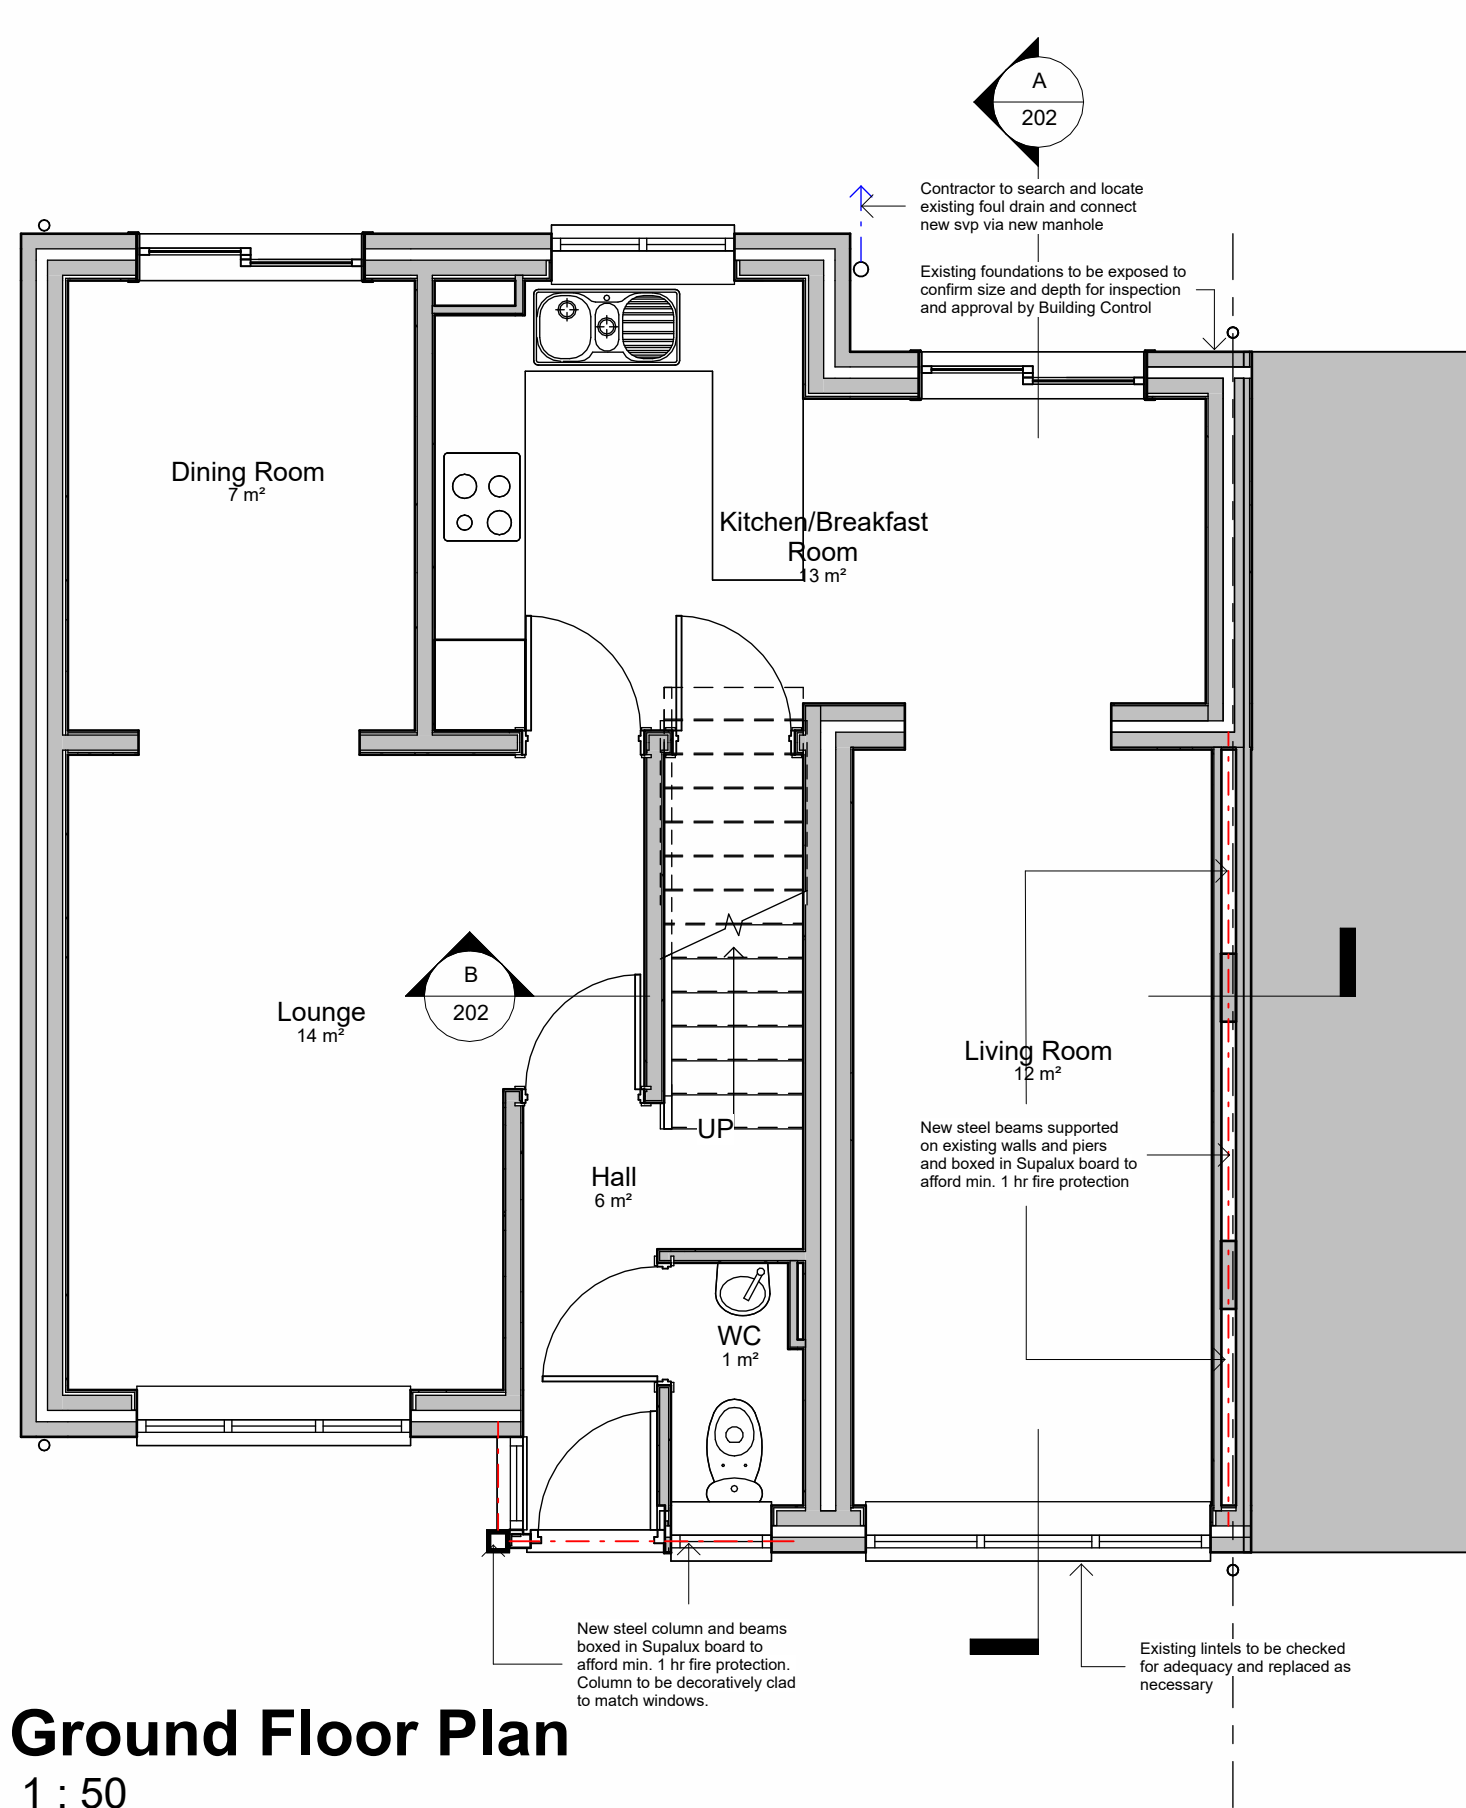

Ground Floor Plan
1 : 50

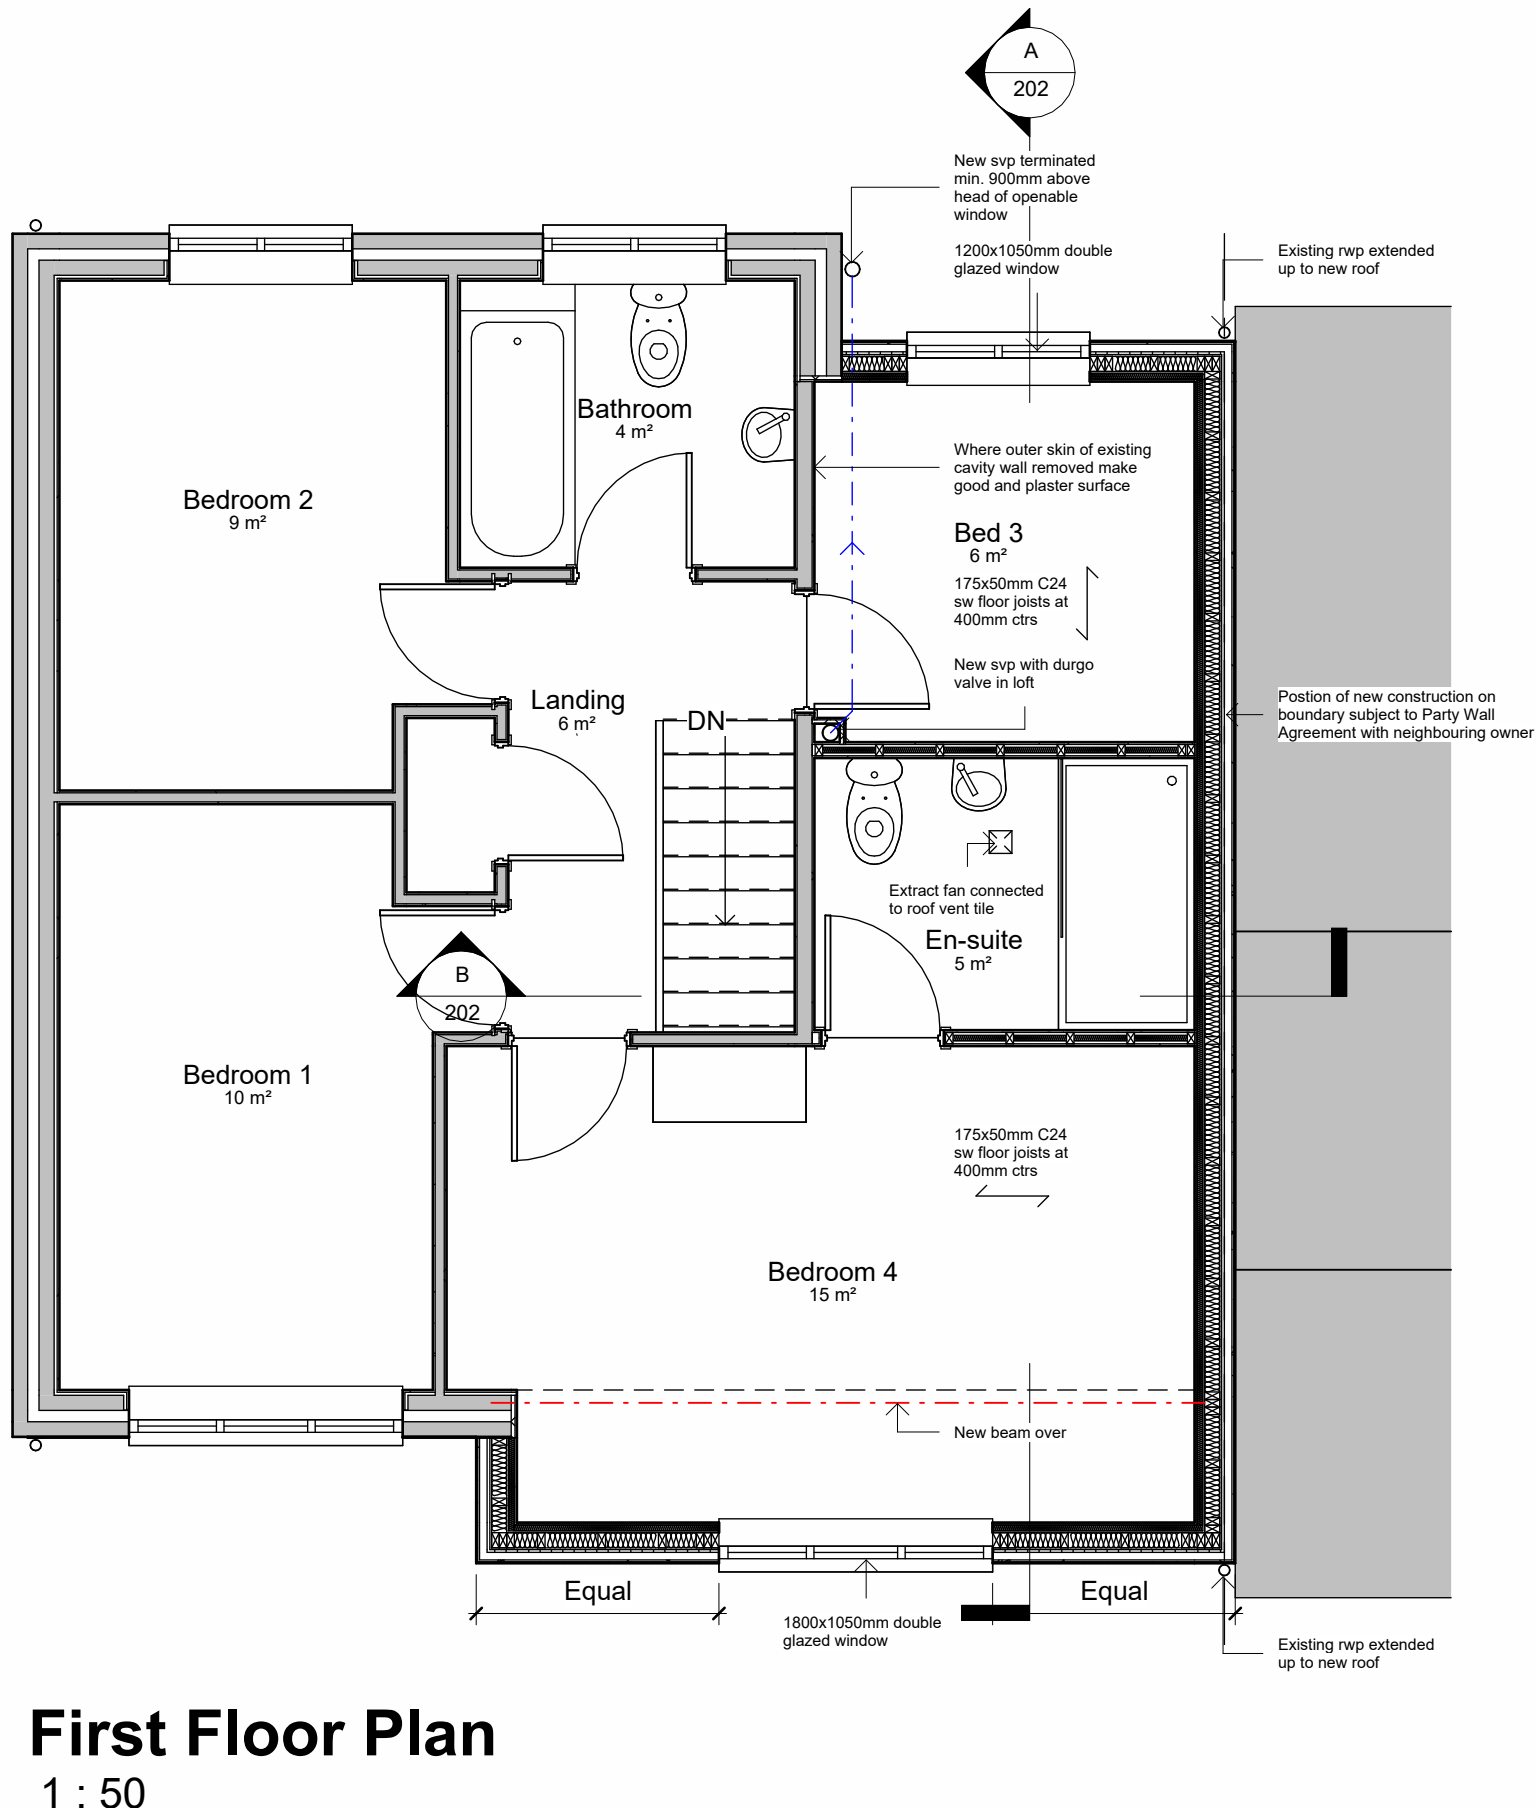

First Floor Plan
1 : 50

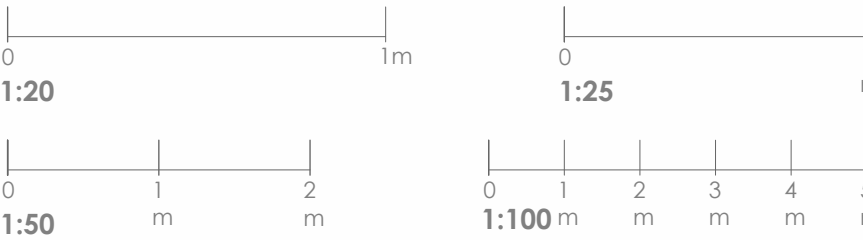

widi

telephone 07515 676204
email dave@widi-ltd.com
address 13 St. David's Road, Miskin, Pontyclun, CF72 8PW

client	Ms. A. Prosser
project	Proposed first storey side extension
site	16 Blossom Close, Langstone, Newport, NP18 2LT
title	Proposed plans and elevations
scale	As shown @ A2
date	April 2026
dwg no	W260413_200
revision	P2
drawn	DW
checked	
drawing status	Preliminary
copyright	this drawing is the property of widi limited