


Scaling

THIS SHOULD MEASURE 70mm WHEN PRINTED CORRECTLY

This drawing is the copyright of Roberts Limbrick Ltd and should not be reproduced in whole or in part, or used in any manner whatsoever without their written permission.
Responsibility is not accepted for errors made by others in scaling from this drawing. Use only figured dimensions and report any discrepancies or omissions to Roberts Limbrick immediately.

Drawing Revisions

REV. DATE BY CHK DESCRIPTION

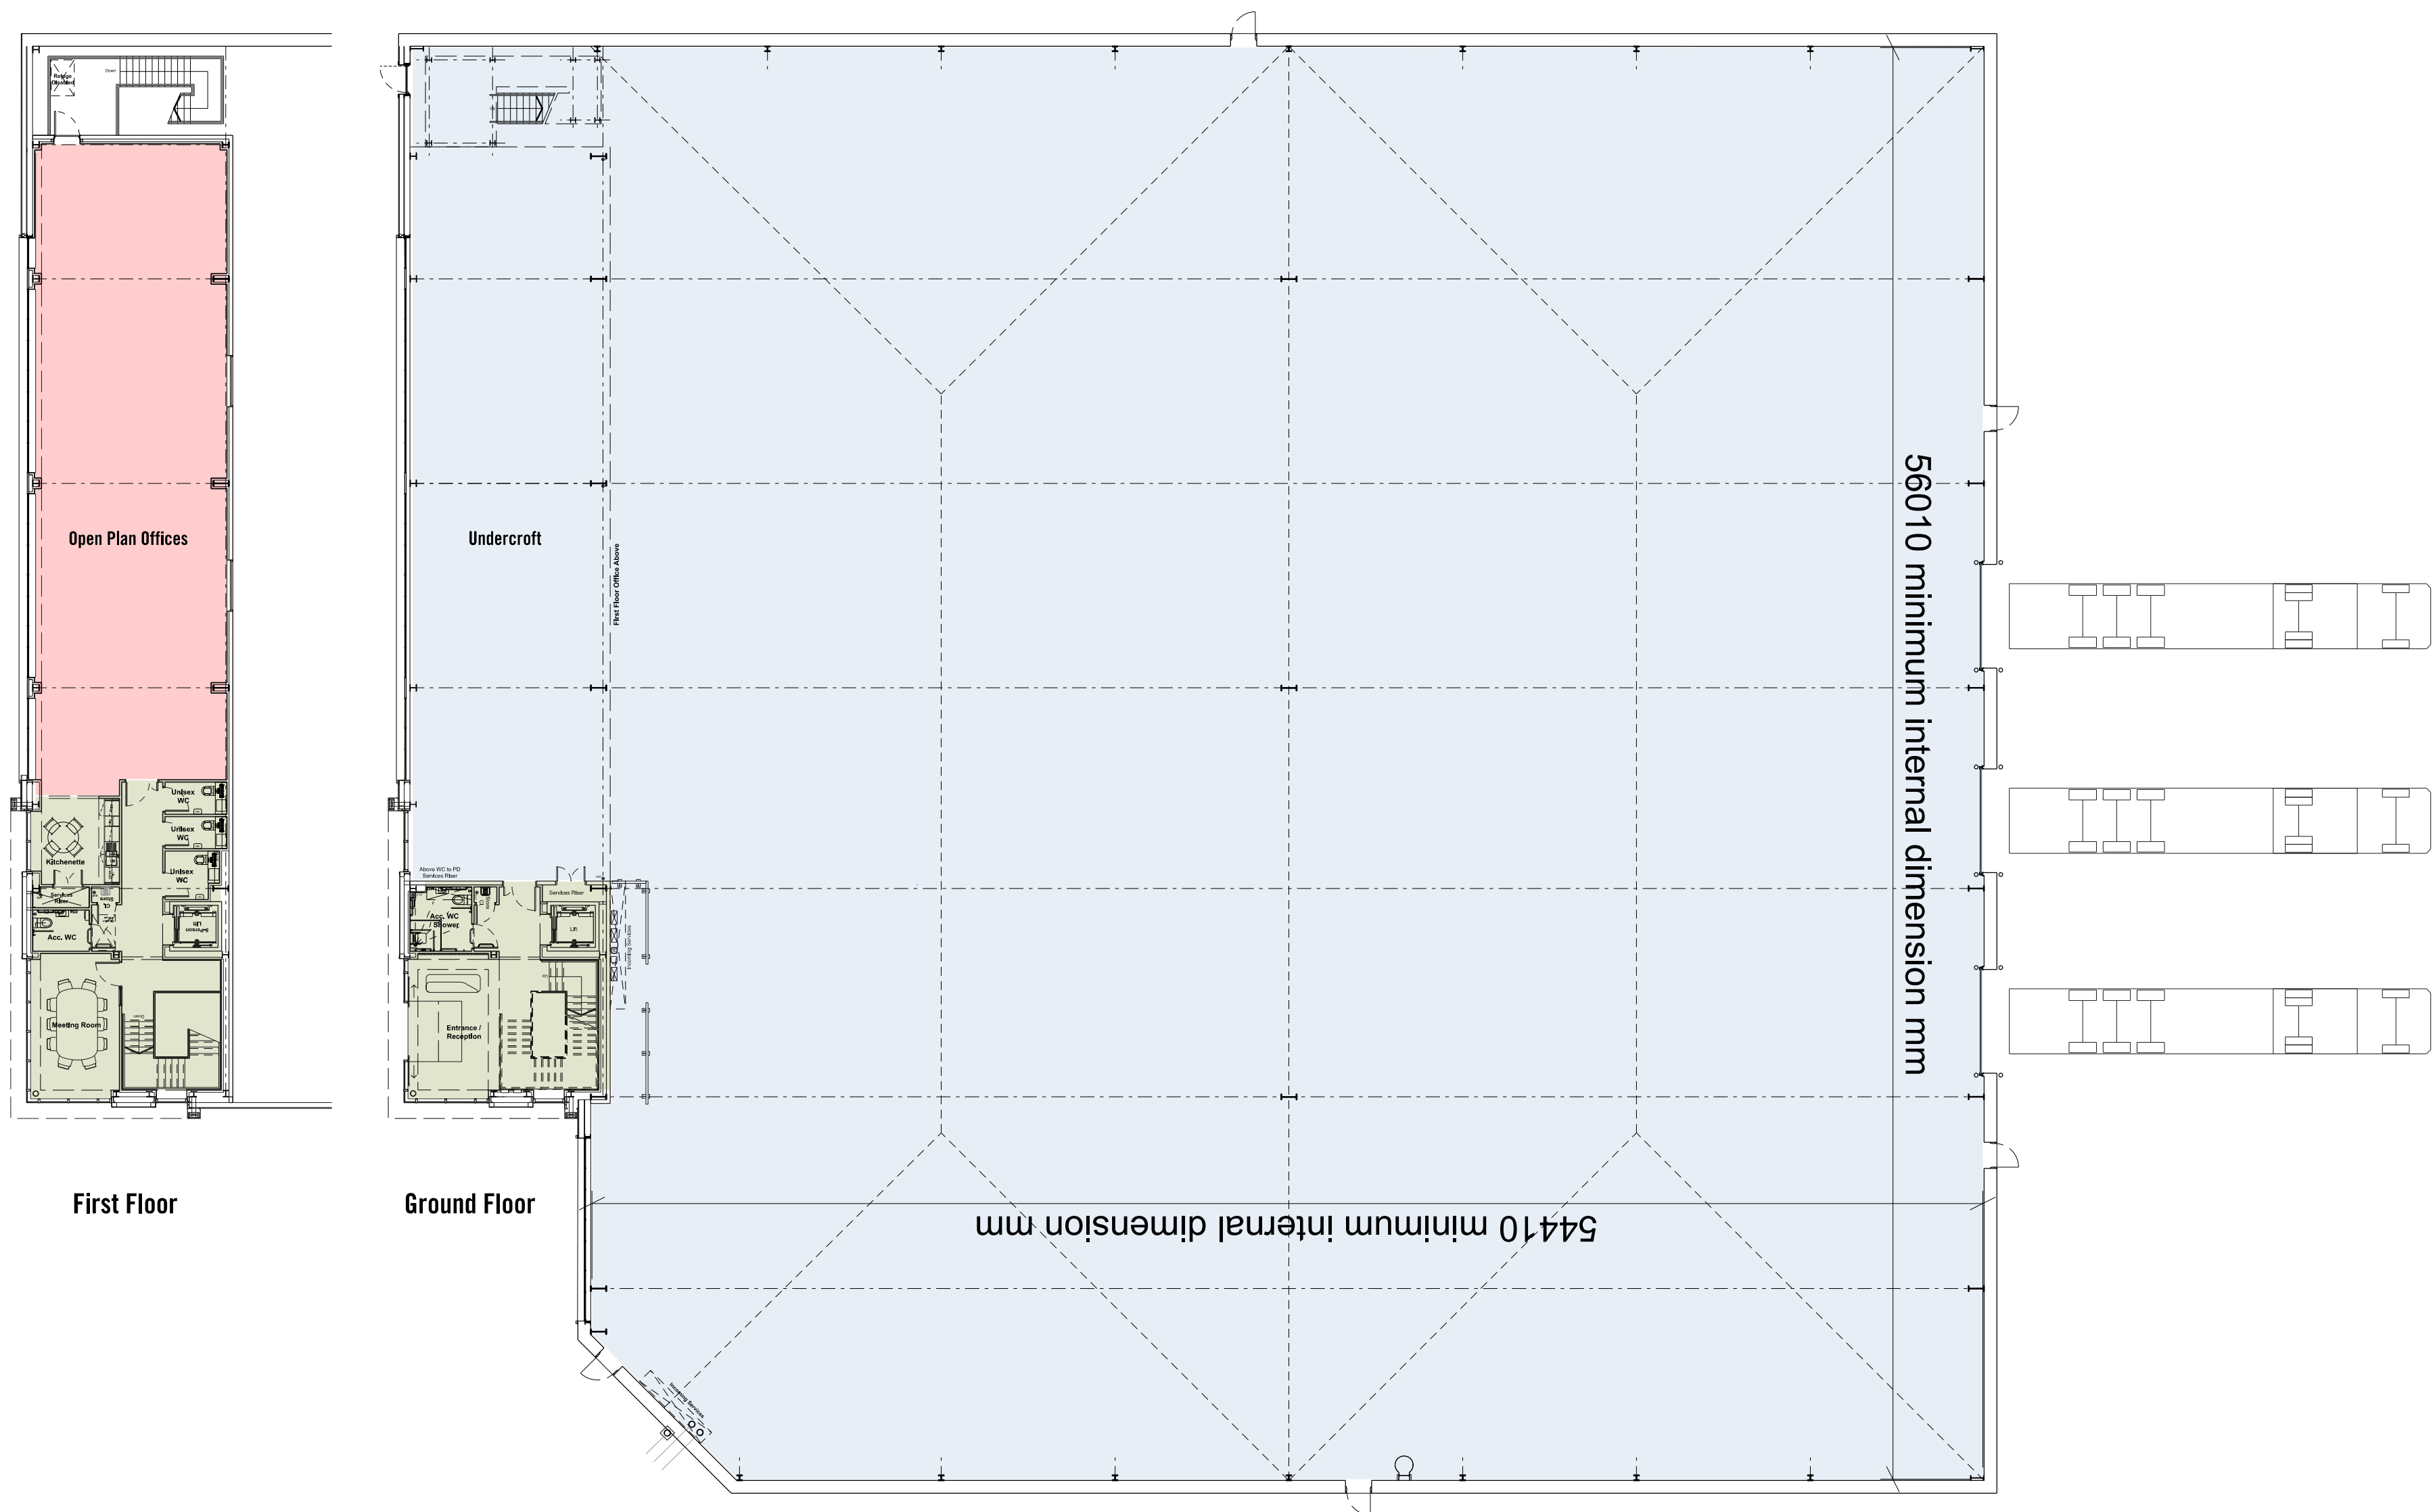


GROSS INTERNAL AREAS

Ground floor warehouse (incl. undercroft)	35015 ft²
Ground floor core (incl. party wall)	694 ft²
First floor office	2016 ft²
First floor core (incl. party wall to office)	954 ft²
Total	38,679 ft² 3,593.39 SQ. M.

PLEASE NOTE: DIMENSIONS AND FLOOR AREAS ARE APPROXIMATE AND SUBJECT TO FINAL CONSTRUCTION DETAILS AND TOLERANCES

GROSS EXTERNAL AREAS

Ground floor	37047 ft²
First Floor	3389 ft²
Total	40,436 ft² 3756.63 SQ. M.

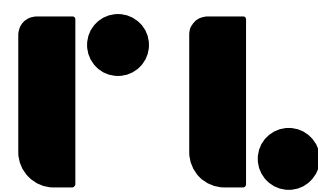

Roberts Limbrick

03333 405500
mail@robertslimbrick.com
robertslimbrick.com

Registered Office: England No. 08658029

Project

UNITS 19 - 21
INDURENT PARK
NEWPORT

Client



Drawing Title

PROPOSED FLOOR PLANS
UNIT 19
-

Scale

1/200 @ A1

RL Project No.

10259

Status

A3

Purpose of Issue

PLANNING


Project	Org	Yr	Level	Type	Role
701103	• RLA	• 25	• XX	• DR	• A

Number

0005

Revision

C

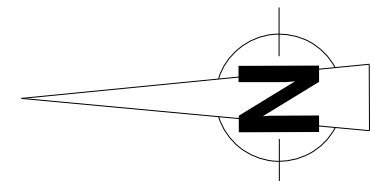

0 10 20m