

Scaling

THIS SHOULD MEASURE 70mm WHEN PRINTED CORRECTLY

This drawing is the copyright of Roberts Limbrick Ltd and should not be reproduced in whole or in part, or used in any manner whatsoever without their written permission.
Responsibility is not accepted for errors made by others in scaling from this drawing. Use only figured dimensions and report any discrepancies or omissions to Roberts Limbrick immediately.


Drawing Revisions

REV.	DATE	BY	CHK	DESCRIPTION


EAST ELEVATION




WEST ELEVATION

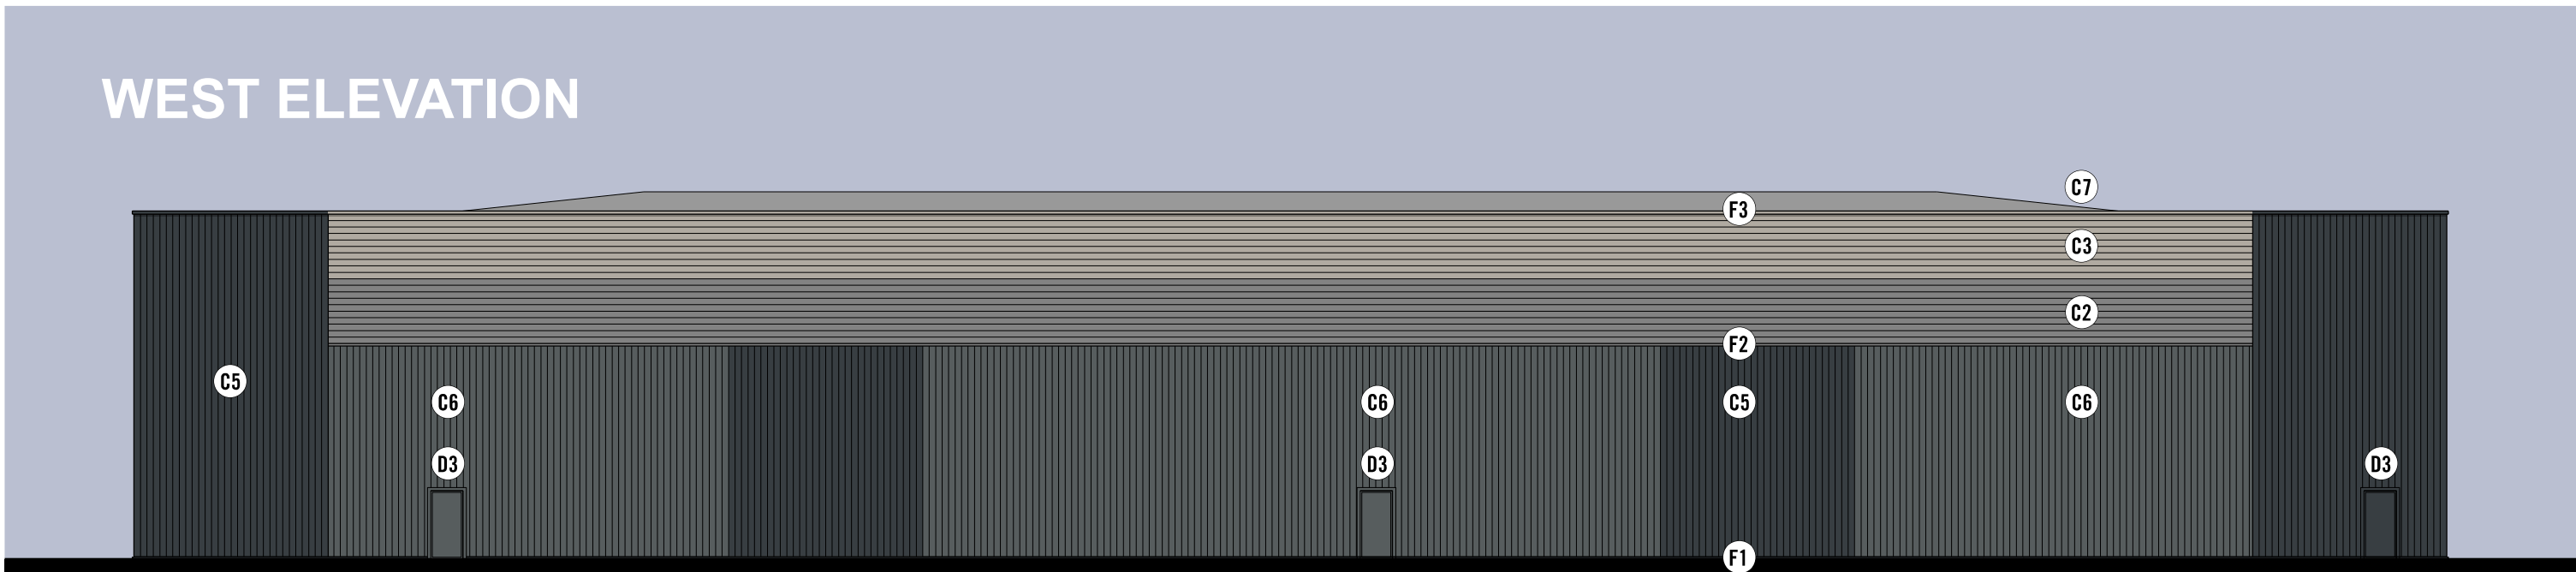

NORTH ELEVATION

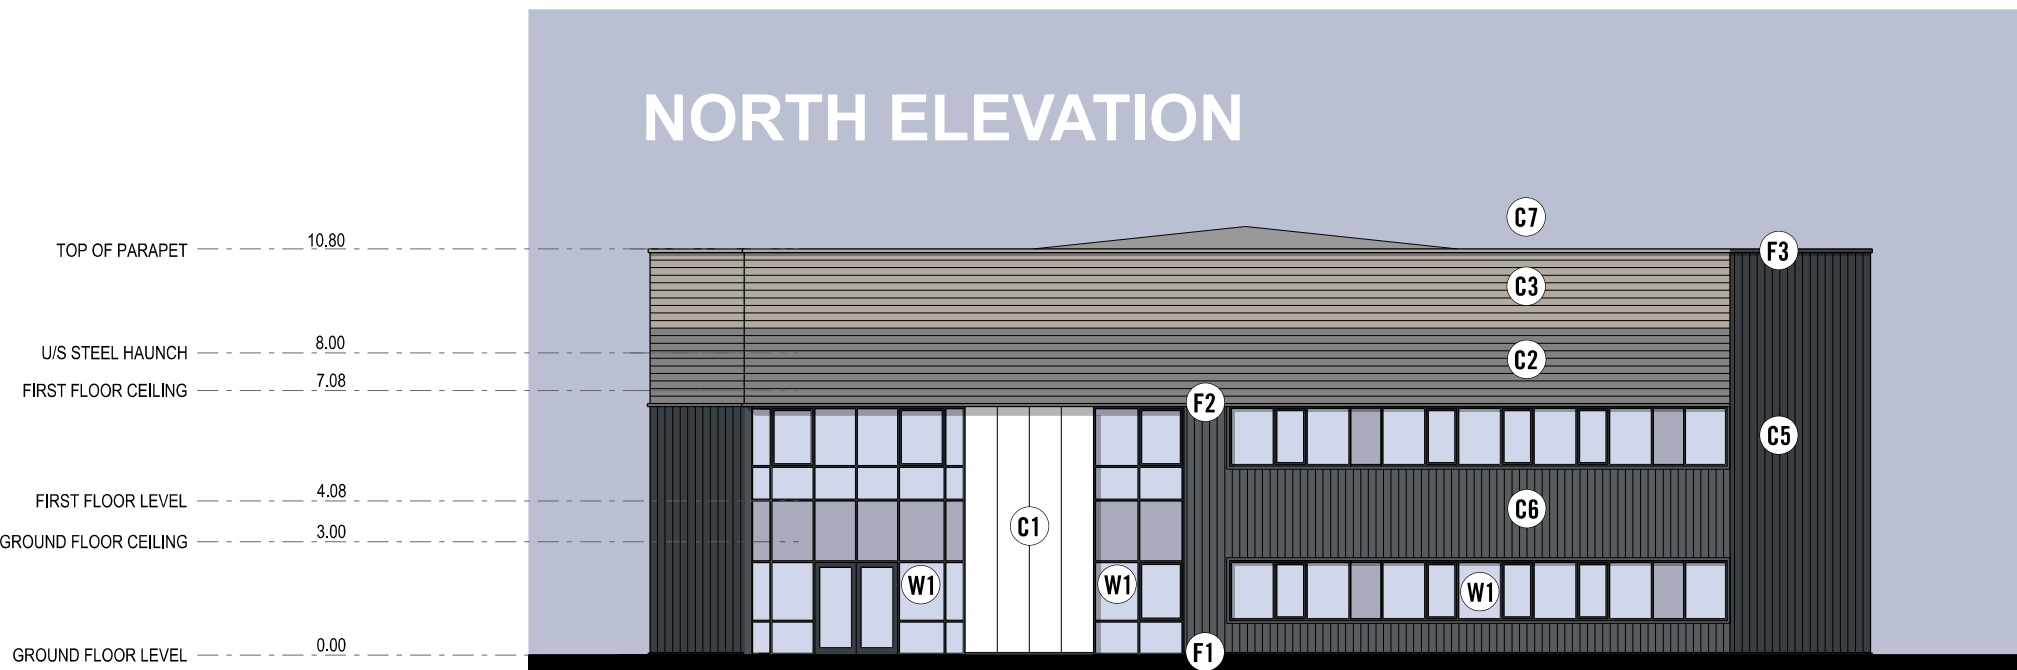

SOUTH ELEVATION

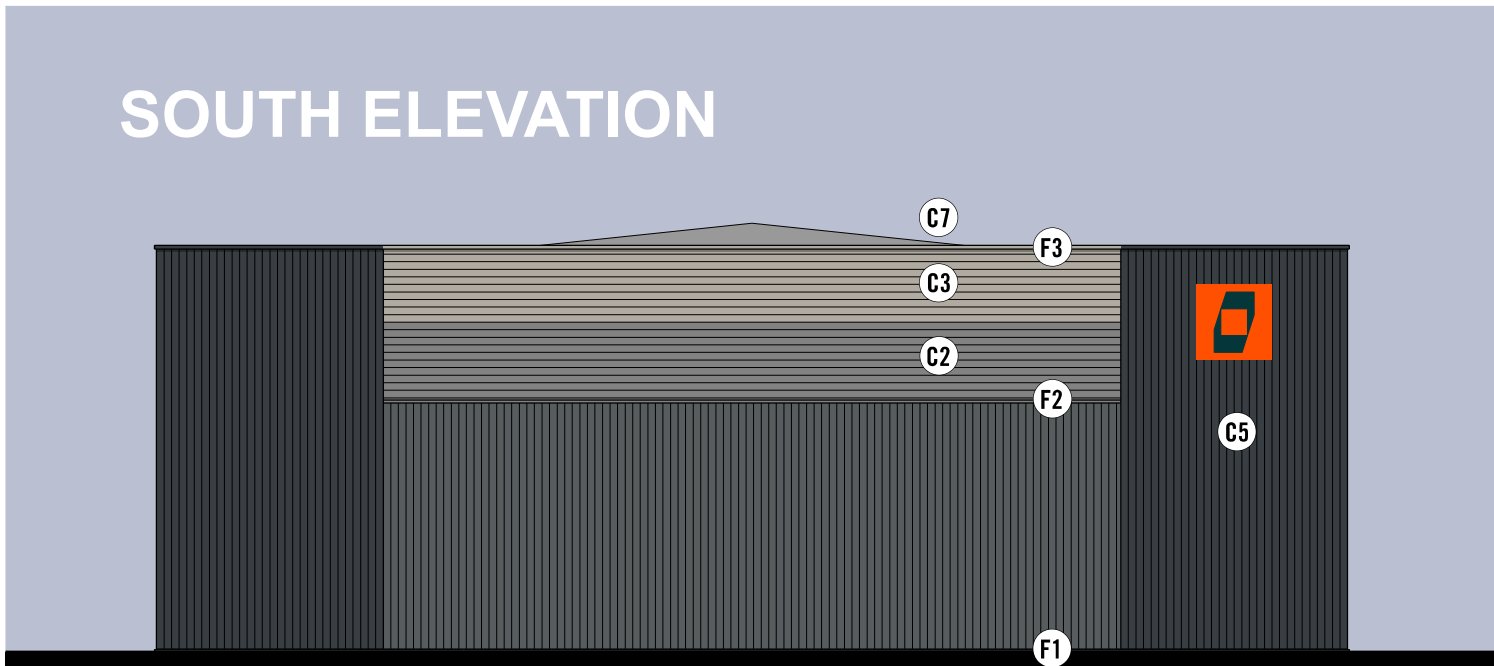

MATERIALS LEGEND:

CLADDINGS

- (C1) VERTICALLY LAID COLORCOAT PRISMA MICRORIB CLADDING. COLOUR: WHITE (RAL 9003)
- (C2) HORIZONTALLY LAID BUILT-UP COLORCOAT PRISMA CLADDING EUROCLAD ELITE PLUS S5. COLOUR: PURE GREY (RAL 000 55 00)
- (C3) HORIZONTALLY LAID BUILT-UP COLORCOAT PRISMA CLADDING EUROCLAD ELITE PLUS S5. COLOUR: GOOSEWING GREY (RAL 7038)
- (C4) HORIZONTALLY LAID BUILT-UP COLORCOAT PRISMA CLADDING EUROCLAD ELITE PLUS S5. COLOUR: HAMLET (RAL 9002)
- (C5) VERTICALLY LAID BUILT-UP COLORCOAT PRISMA CLADDING EUROCLAD ELITE PLUS S1. COLOUR: ANTHRACITE (RAL 7016)
- (C6) VERTICALLY LAID BUILT-UP COLORCOAT PRISMA CLADDING EUROCLAD ELITE PLUS S1. COLOUR: SLATE GREY (RAL 7012)
- (C7) BUILT-UP COLORCOAT PRISMA EUROCLAD ELITE ROOF CLADDING WITH 10% ROOFLIGHTS. COLOUR: GOOSEWING GREY (RAL 7038)

FLASHINGS

- (F1) FLASHING TO FULL PERIMETER OF BUILDING. COLOUR: ANTHRACITE (RAL 7016)
- (F2) FLASHING. COLOUR: TO MATCH ABOVE CLADDING
- (F3) PARAPET FLASHINGS TO MATCH CLADDINGS BELOW.
- (F4) COLORCOAT HPS200 OR PRISMA COATED HORIZONTAL & VERTICAL FEATURE FLASHING COLOUR: ANTHRACITE (RAL 7016)

DOORS, WINDOWS AND SCREENS

- (D1) OVERHEAD SECTIONAL LEVEL ACCESS DOORS FINISH: POLYESTER POWDER COATED COLOUR: TO MATCH SURROUNDING CLADDING
- (D2) PRE-CAST INSULATED CONCRETE PROWALL WITH INSET OVERHEAD SECTIONAL DOORS AND DOCK SHELTERS. COLOUR: ANTHRACITE (RAL 7016) SHELTER COLOUR: BLACK
- (D3) INSULATED STEEL EMERGENCY EXIT / PERSONNEL DOORS. FINISH: POLYESTER POWDER COATED. COLOUR: TO MATCH SURROUNDING CLADDING COLOUR
- (W1) THERMALLY BROKEN, POLYESTER POWDER COATED ALUMINIUM WINDOW / DOOR SYSTEM (MULLION DRAINED) FRAME COLOUR: ANTHRACITE (RAL 7016) SPANDREL COLOUR: ANTHRACITE (RAL 7016) GLASS COLOUR: GREY

SIGNAGE: SUBJECT TO SEPARATE ADVERTISING APPLICATION(S)

INDURENT LOGO BRANDING. FINISH: 2000 x 2000mm POLYESTER POWDER COATED STAINLESS STEEL, THROUGH-FIXED TO PATRESS BEHIND CLADDING. BACKGROUND COLOUR: ORANGE (RAL 2009) / PANTONE 021C. BOX COLOUR: GREEN (RAL 6009) / PANTONE 5463 CP.



Roberts Limbrick

03333 405500
mail@robertslimbrick.com
robertslimbrick.com

Registered Office: England No. 06658029

Project

UNITS 19 - 21
INDURENT PARK
NEWPORT

Client



Drawing Title

PROPOSED ELEVATIONS
UNIT 21
-

Scale

1/200 @ A1

RL Project No.

11044

Status

A3

Purpose of Issue

PLANNING

Project	Org	Yr	Level	Type	Role
701103	• RLA	• 25	• XX	• EL	• A

Number

0010

Revision

A

