




NORTH ELEVATION
Scale 1:100

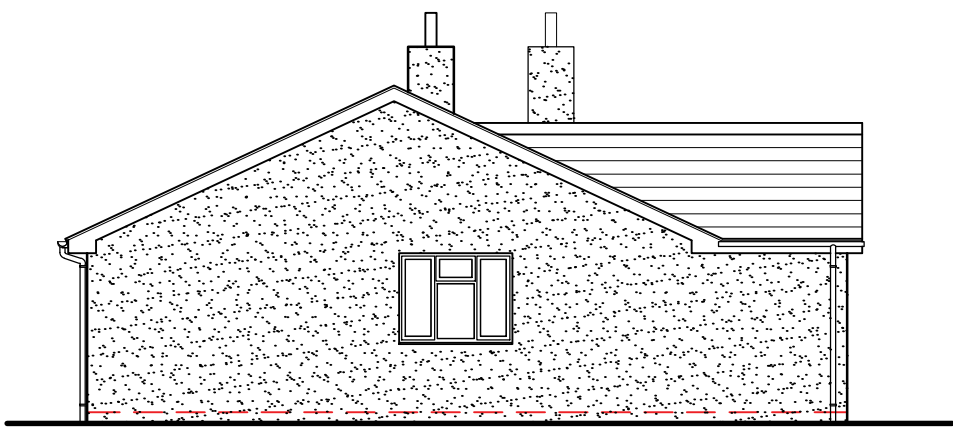


EAST ELEVATION
Scale 1:100

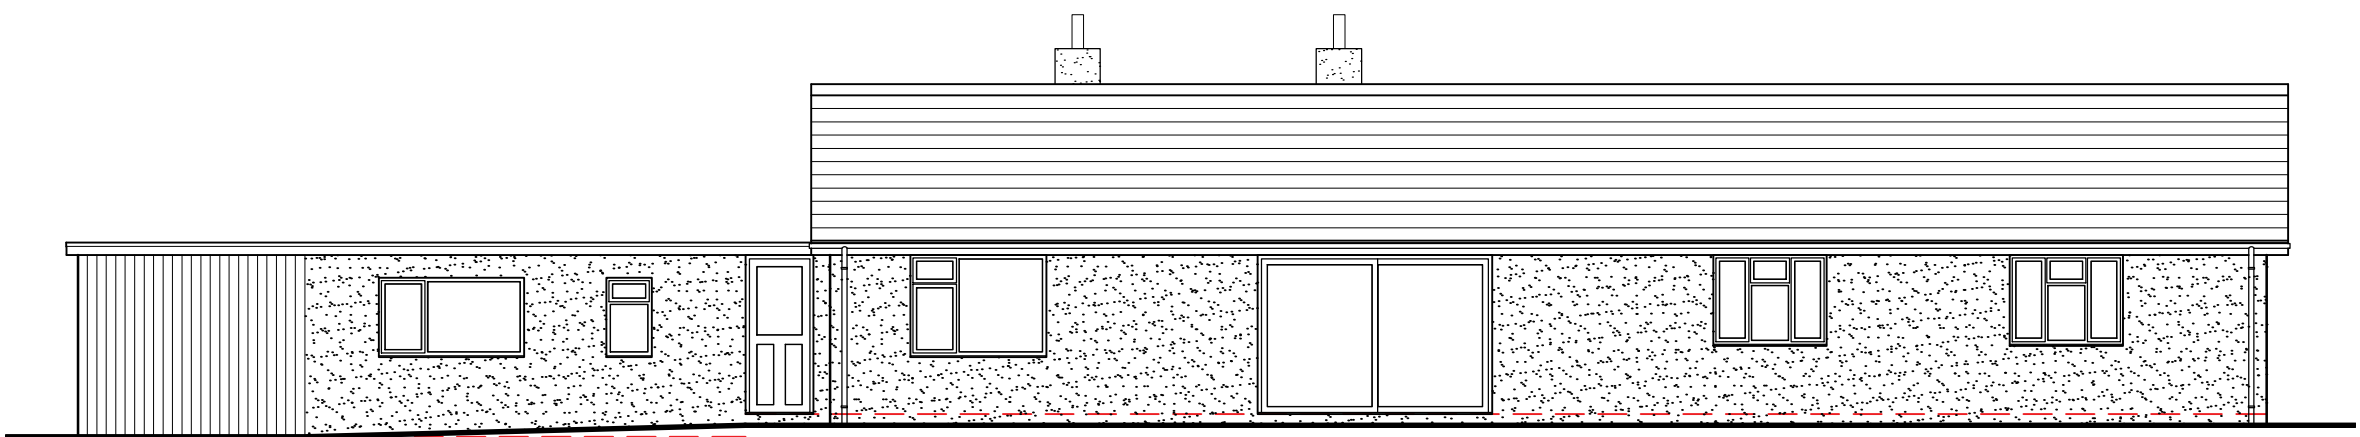

SOUTH ELEVATION
Scale 1:100

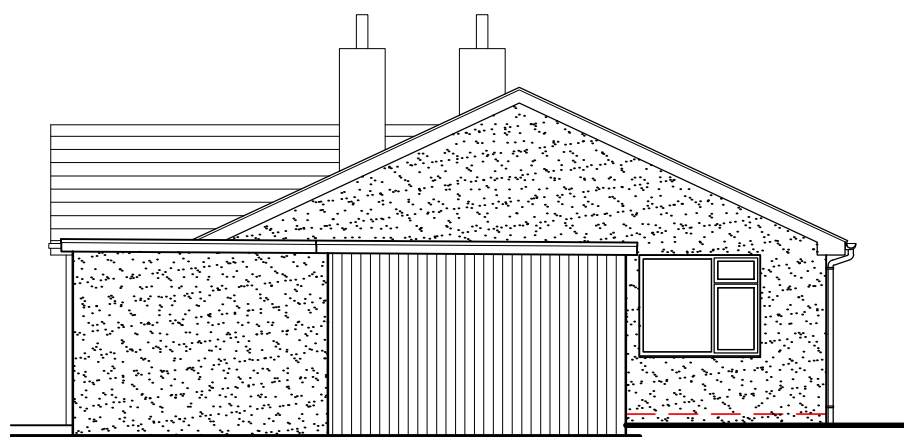

WEST ELEVATION
Scale 1:100


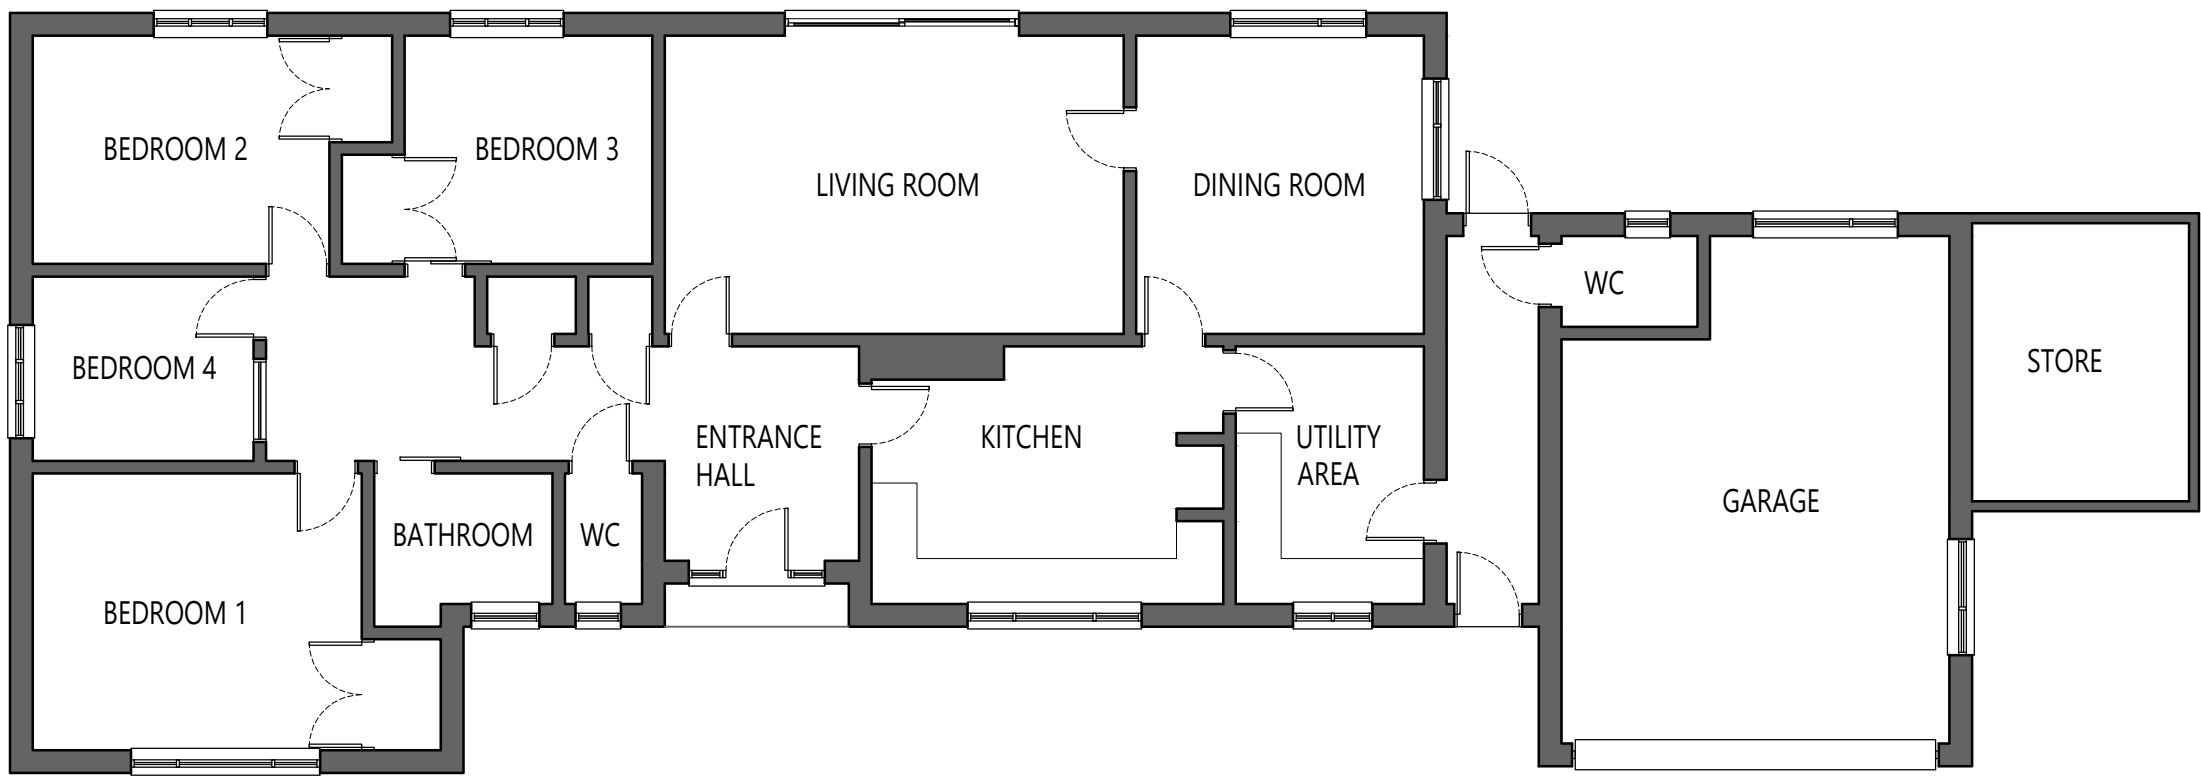


FLOOR PLAN
Scale 1:100

- NOTES:
1. This drawing is to the scale indicated when printed at A2. Use written dimensions only for construction, refer any discrepancies to ACORUS immediately. If in doubt ask.
 2. Where relevant, significant hazards have been identified on the drawing. Hazards which should be obvious to a competent contractor or unforeseeable have not been identified.
 3. This drawing is confidential and remains the exclusive property of ACORUS.



© ACORUS Rural Property Services Ltd.

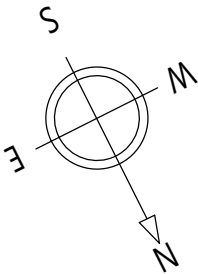 

Rev.	Date.	Description	Dwn	Chk
Rev.	Date.	Amendment.	Drawn	Checked

PROJECT

Mr D Emms

Catsash Bungalow, Old Roman Road,
Langstone, Newport, NP18 9TB

TITLE

CLEUD for Existing Dwelling

Floor Plan and Elevations

SCALE

DATE

DRAWN BY

CHECKED BY

AS SHOWN @A2

Sept 26

IH

HN

JOB & DRAWING NO.

HN/3140/0726

- 200_03

REVISION

-



acorus

planning & design



PLANNING ISSUE