



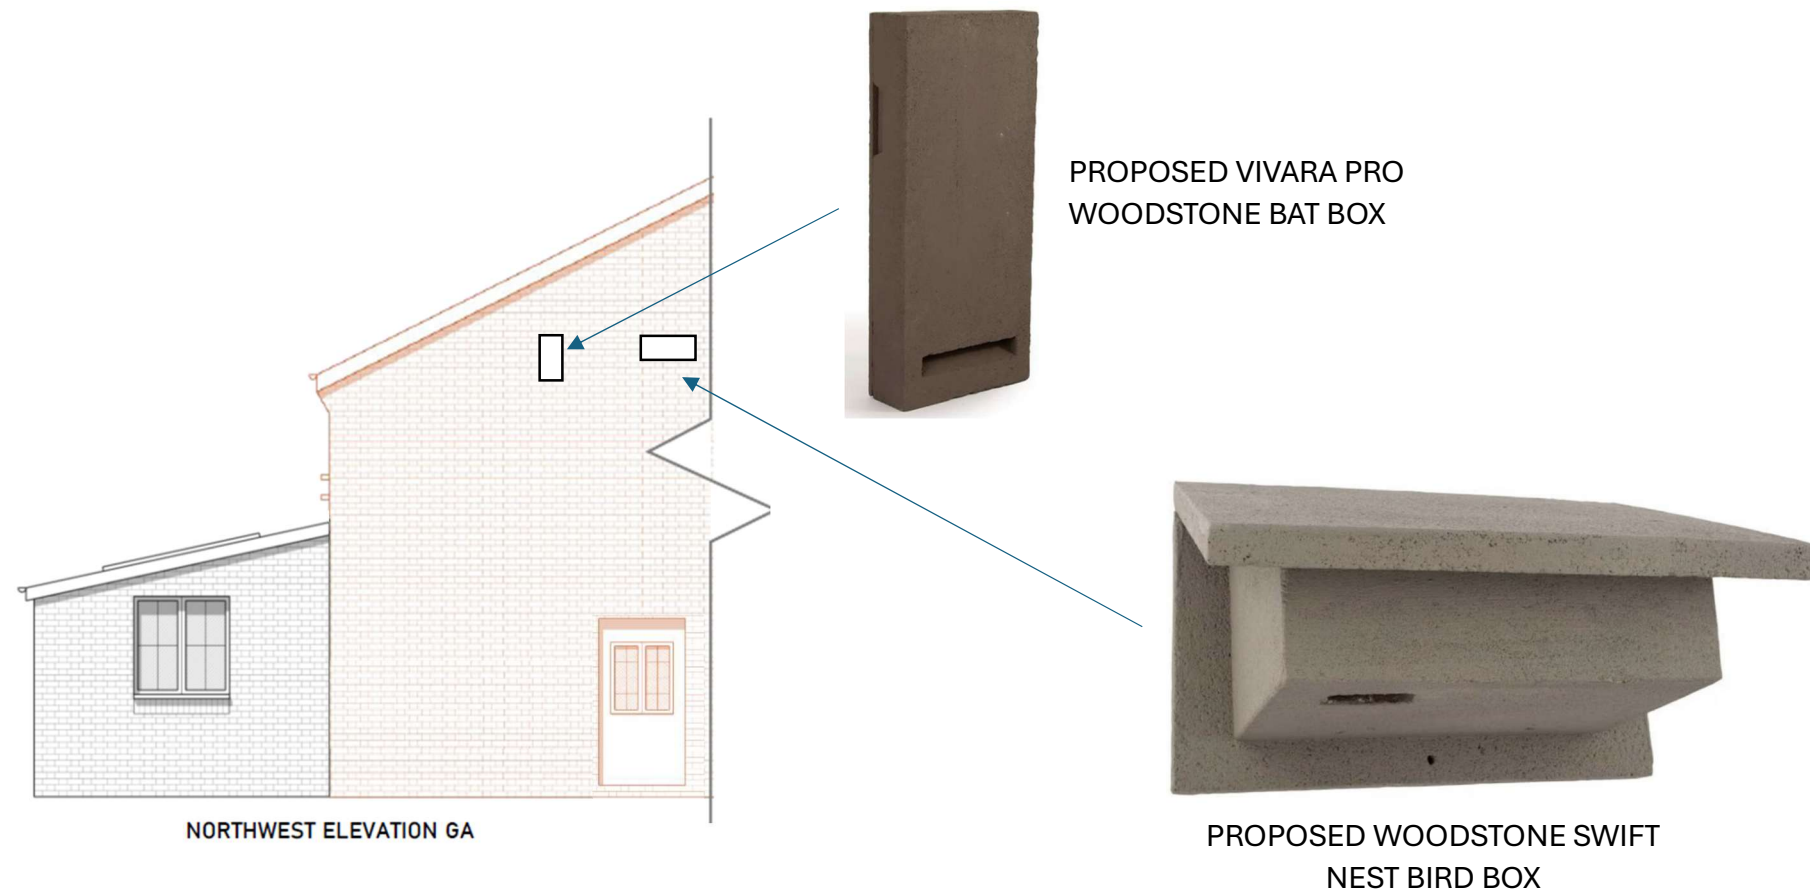


NORTHWEST ELEVATION GA

PROPOSED VIVARA PRO
WOODSTONE BAT BOX

PROPOSED WOODSTONE SWIFT
NEST BIRD BOX

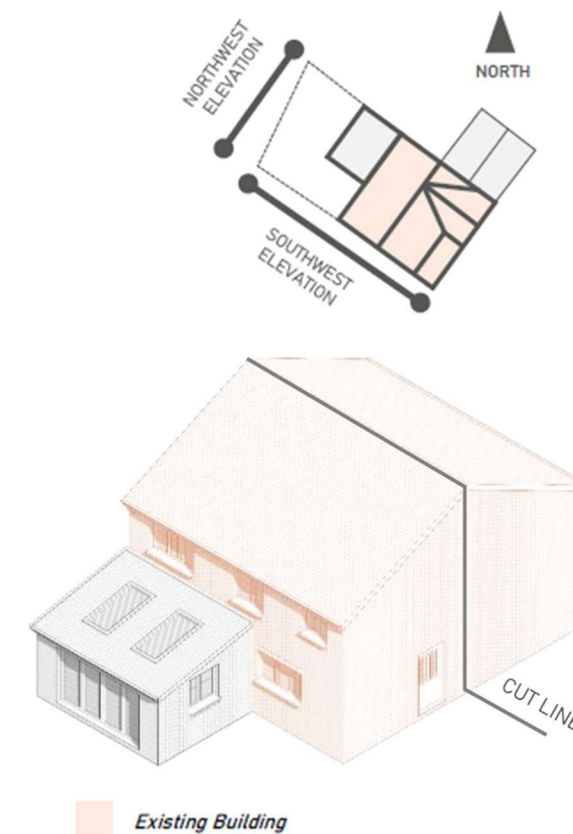

Existing Building

 

Morgan Rhys Architecture

PROJECT		
23 Delphinium Road, Rogerstone, Newport NP10 9JF, UK		
TITLE		
Proposed Extension Drawings GA		
CLIENT		
Chris & Sally Sullivan		
DRAWN BY	DATE CREATED	DATE ISSUED
MRT	21/08/26	21/08/26
PROJECT NUMBER	SCALE (@ A3)	
2501	As Indicated	
DRAWING NUMBER		REV
2501-MRT-00-ZZ-DR-A-02003		XX

