
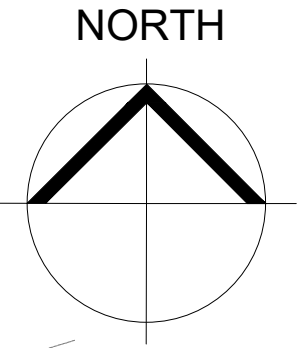
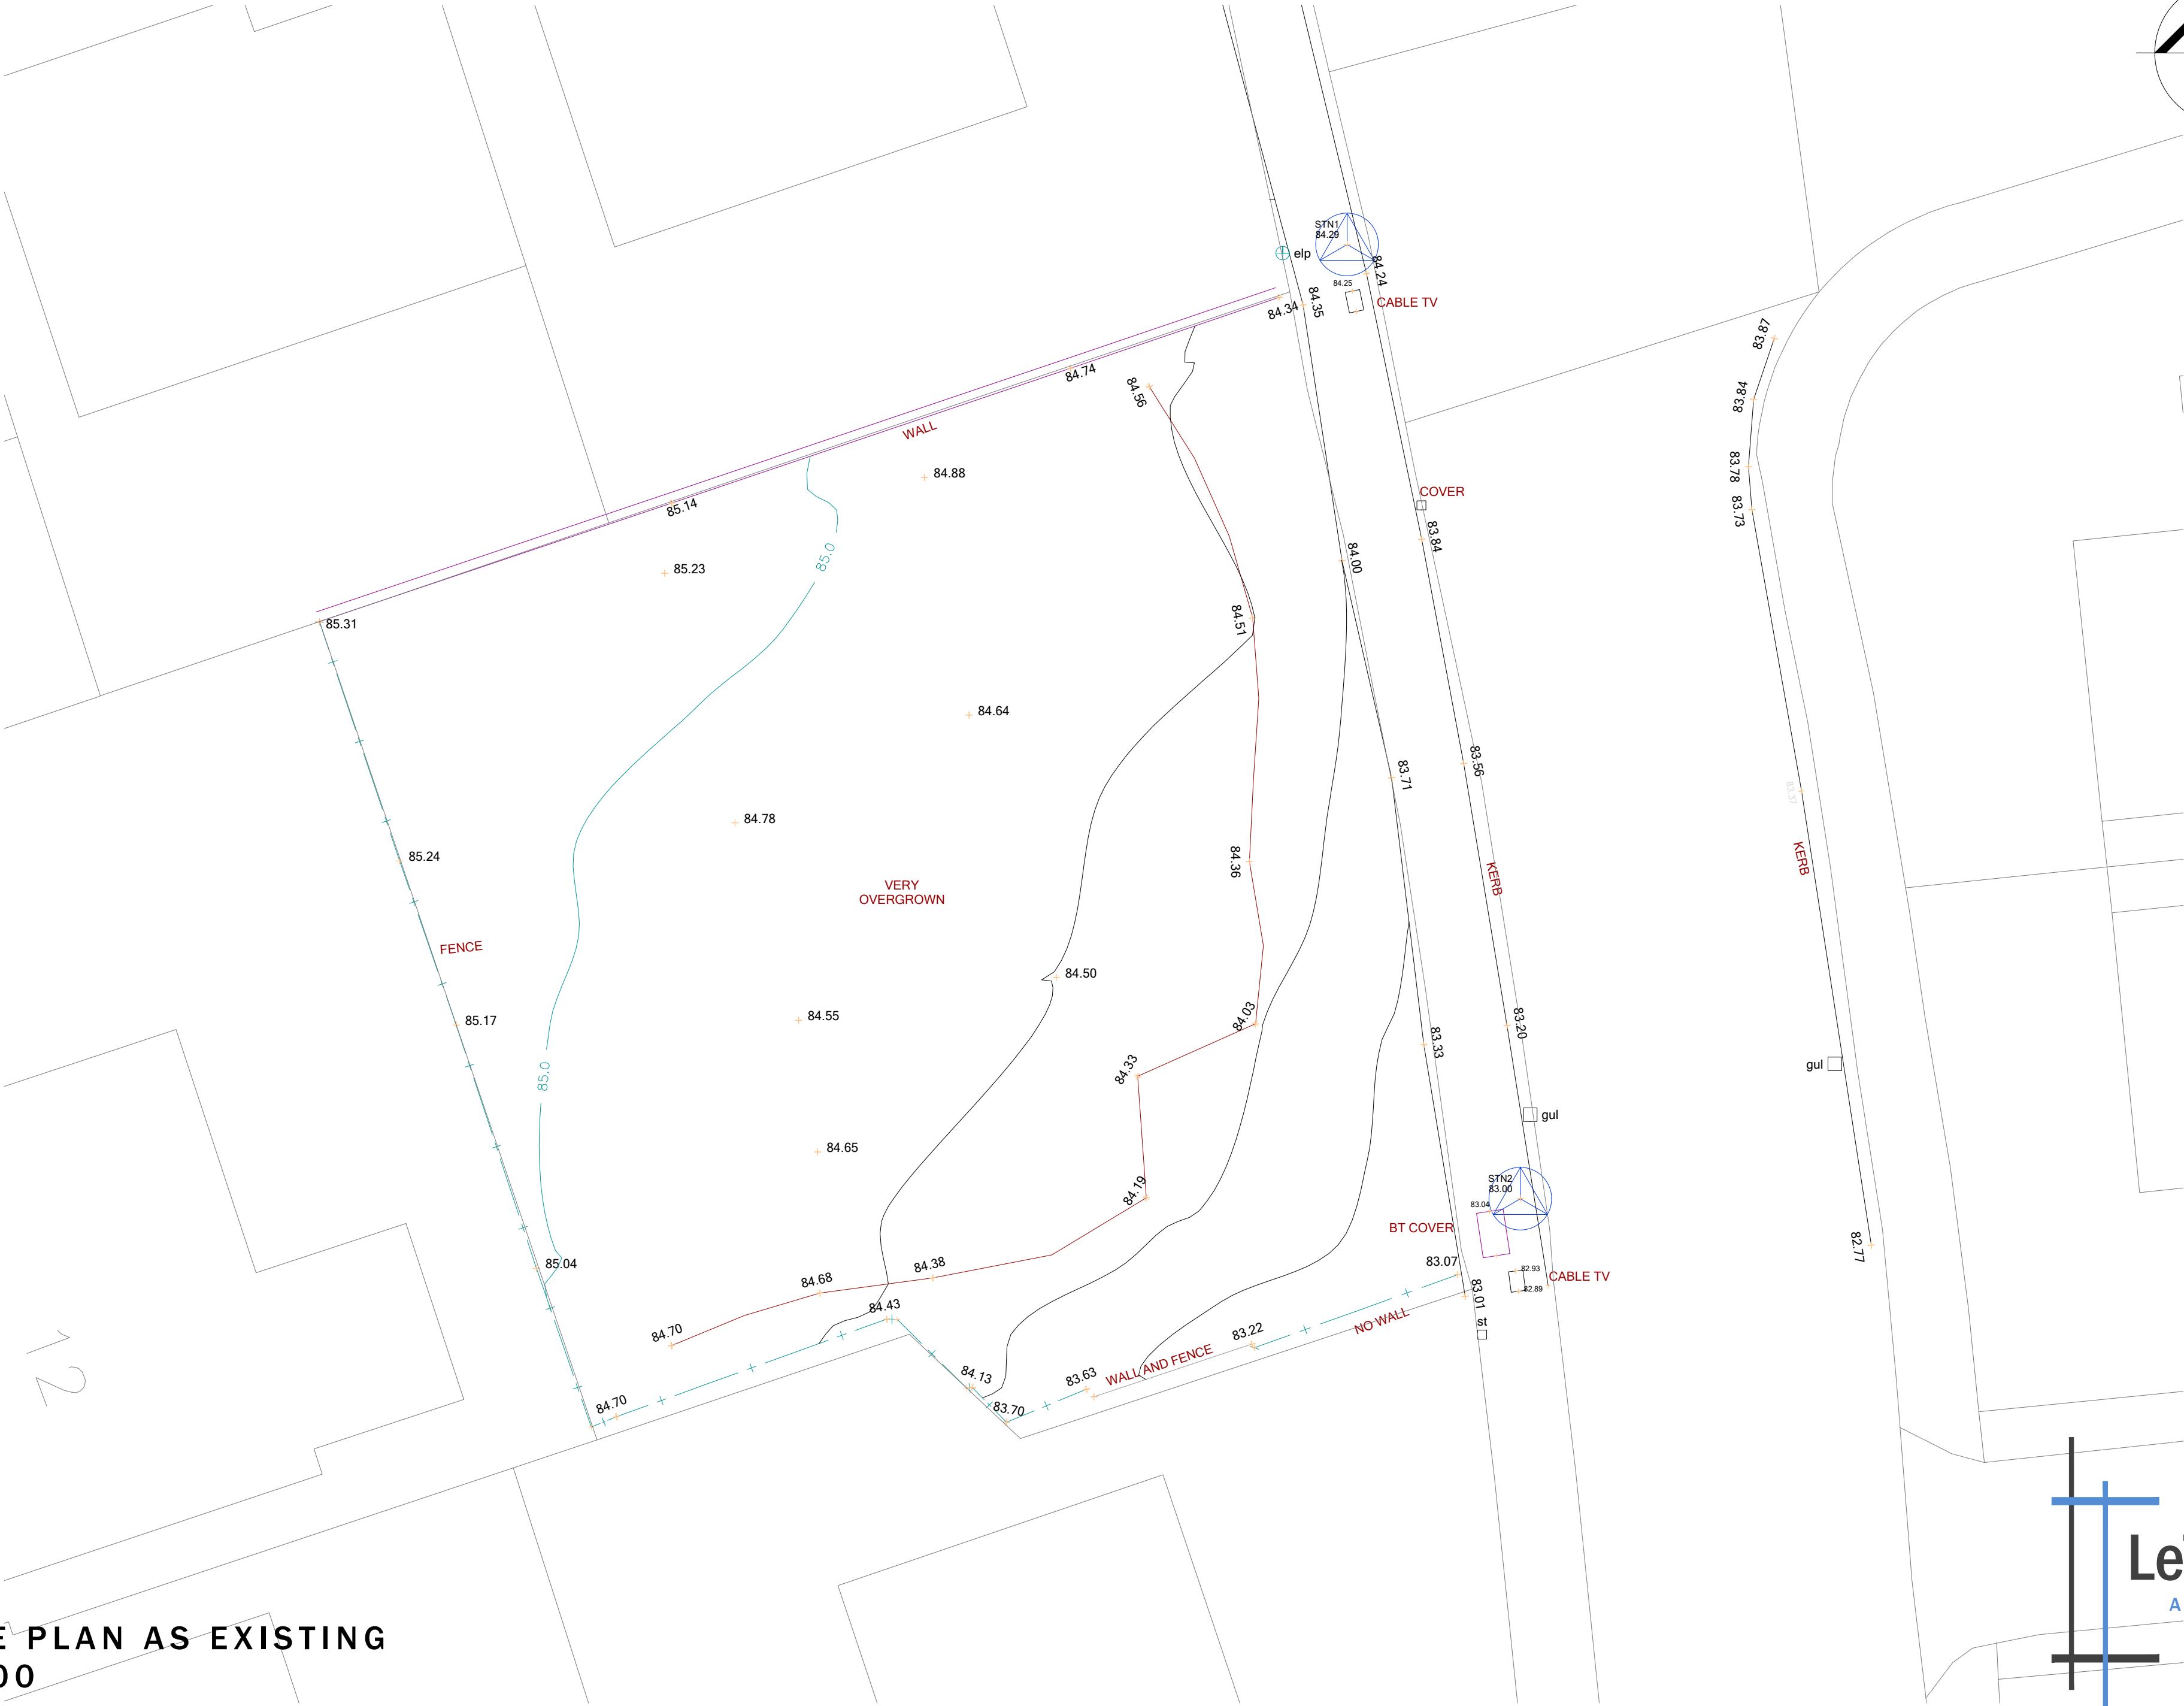


SITE PLAN AS EXISTING
1:100

 


Drawing Purpose
PLANNING

Client	Drawing No	Scale	Revision
Riversee	LT2417.00.02	1:100 @ A2	
Job Title	Drawing Title	Date	Checked
Ridgeway hill, Newport	Existing site plan	Feb 25	KML

Revisions

Do not scale from this drawing.
The users of this drawing shall check all dimensions & report all errors and omissions to LeTrucco Design.

This drawing is copyright. It must not be copied, used or disclosed to third parties without prior permission of LeTrucco Design.

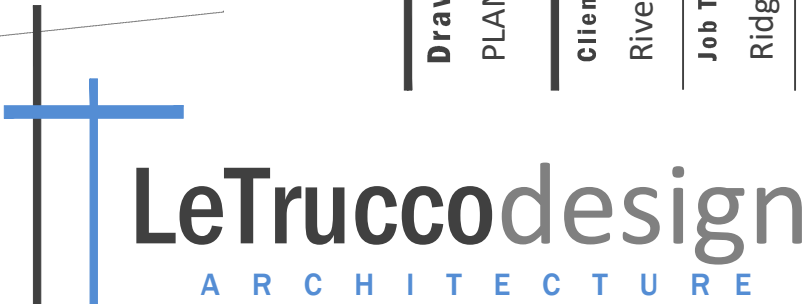

Suite 7, 35 Stow Park Circle
Newport, NP20 4HF

Tel: 07710390800 / 07710390801
info@letruccodesign.co.uk
www.letruccodesign.co.uk