



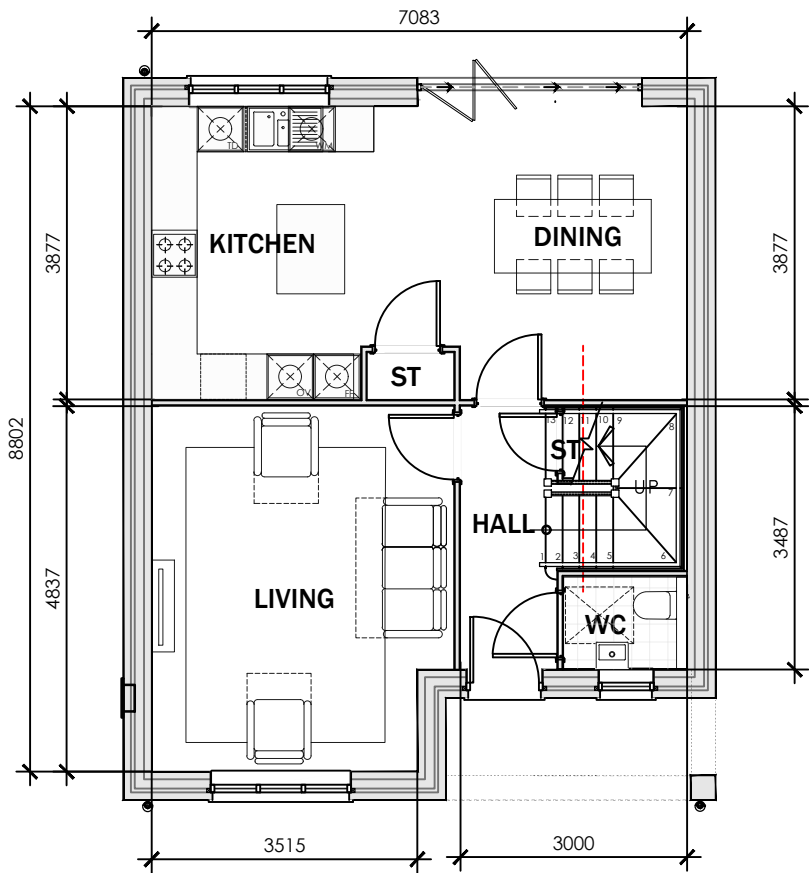


GROUND FLOOR PLAN

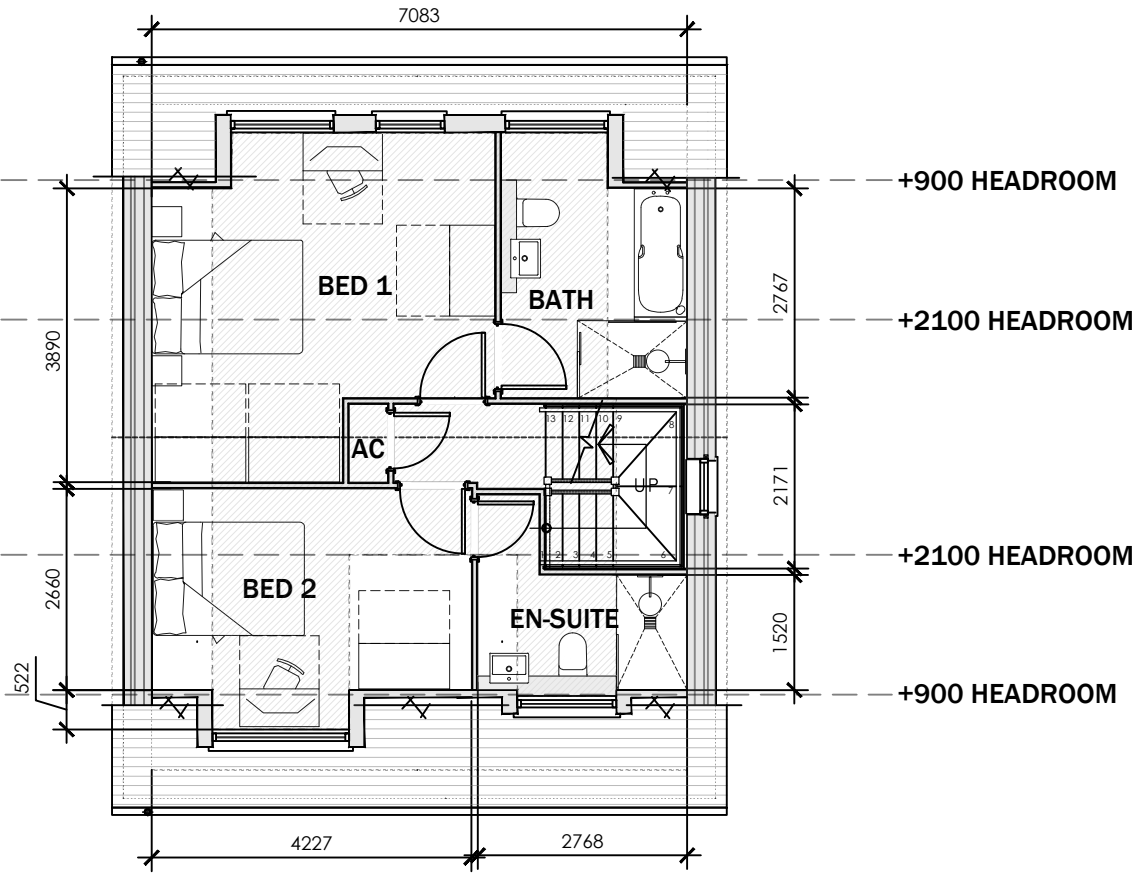

FIRST FLOOR PLAN



FRONT ELEVATION

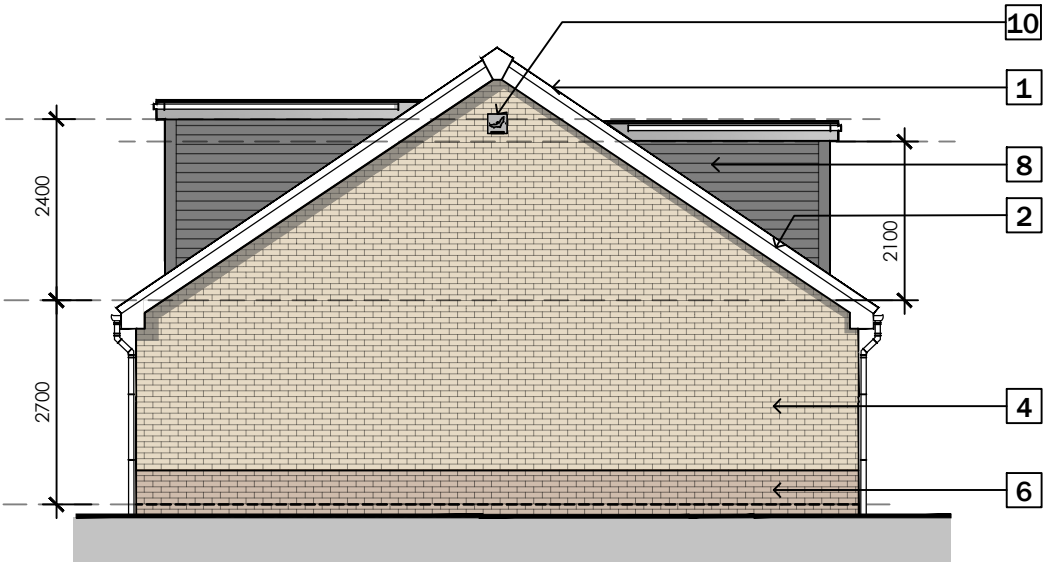


SIDE ELEVATION



SIDE ELEVATION



REAR ELEVATION

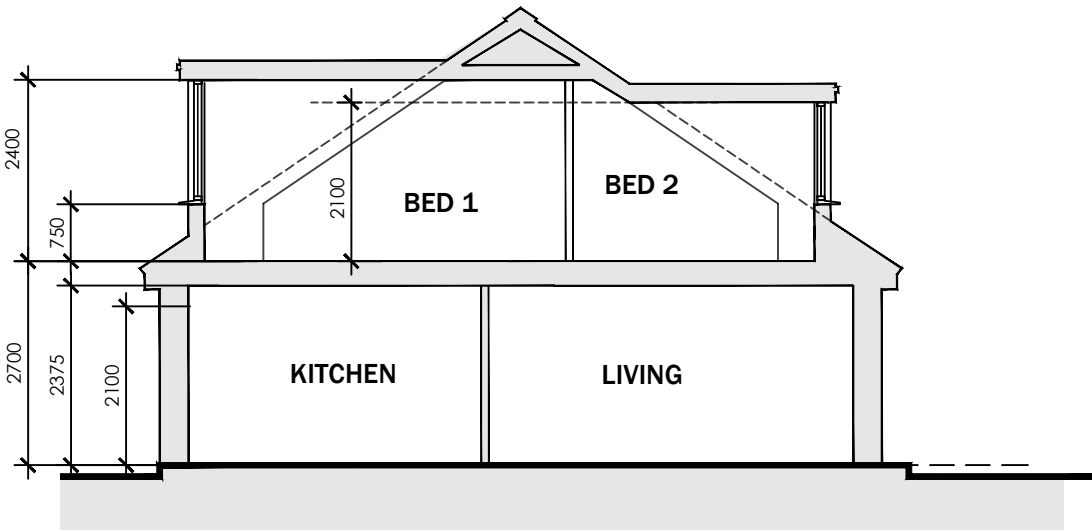

SECTION

MATERIAL KEY LEGEND

- 1 BROWN INTERLOCKING CONCRETE ROOF TILES TO MATCH SURROUNDING VERNACULAR
- 2 WHITE UPVC FASCIAS, SOFFITES AND BARGEBOARDS WITH BLACK RAINWATER GOODS
- 3 WHITE UPVC DOUBLE GLAZED WINDOWS AND REAR DOOR UNITS WITH RED FACING BRICKWORK SOLDIER COURSE HEADS
- 4 LIGHT BUFF FACING BRICKWORK TO UPPER LEVELS
- 5 GRP PORCH CANOPY OVER
- 6 DARK BROWN FACING BRICKWORK PLINTH
- 7 GRP COMPOSITE FRONT ENTRANCE DOORS
- 8 ANTHRACITE GREY DORMER WINDOWS
- 9 LOCATION OF BIRD BOX - REFER TO ECOLOGISTS REPORT
- 10 LOCATION OF BAT BOX - REFER TO ECOLOGISTS REPORT
- 11 RECONSTITUTED STONE CILLS

FLOOR PLANS
Scale 1:100
0 5 10 15 20 25 m
SCALE 1:500

Do not scale from this drawing.
The users of this drawing shall check all dimensions & report all errors and omissions to LeTrucco Design.
This drawing is copyright. It must not be copied, used or disclosed to third parties without prior permission of LeTrucco Design.

Revisions
REV. A FEB 25
DORMERS TO ELEVATIONS AND PLANS UPDATED

Drawing No	Revision	Scale	Checked
LT2417.04.01	A	1:100 @ A3	KML
Drawing Title	Date	Nov 24	
Plans + Elevations			

Drawing Purpose
PLANNING

Client
Riversee Ltd

Job Title
Ridgeway Hill, Newport

LeTruccodesign

ARCHITECTURE

Suite 7, 35 Stow Park Circle
Newport, NP20 4HF

Tel: 07710390800 / 07710390801
info@letruccodesign.co.uk
www.letruccodesign.co.uk