




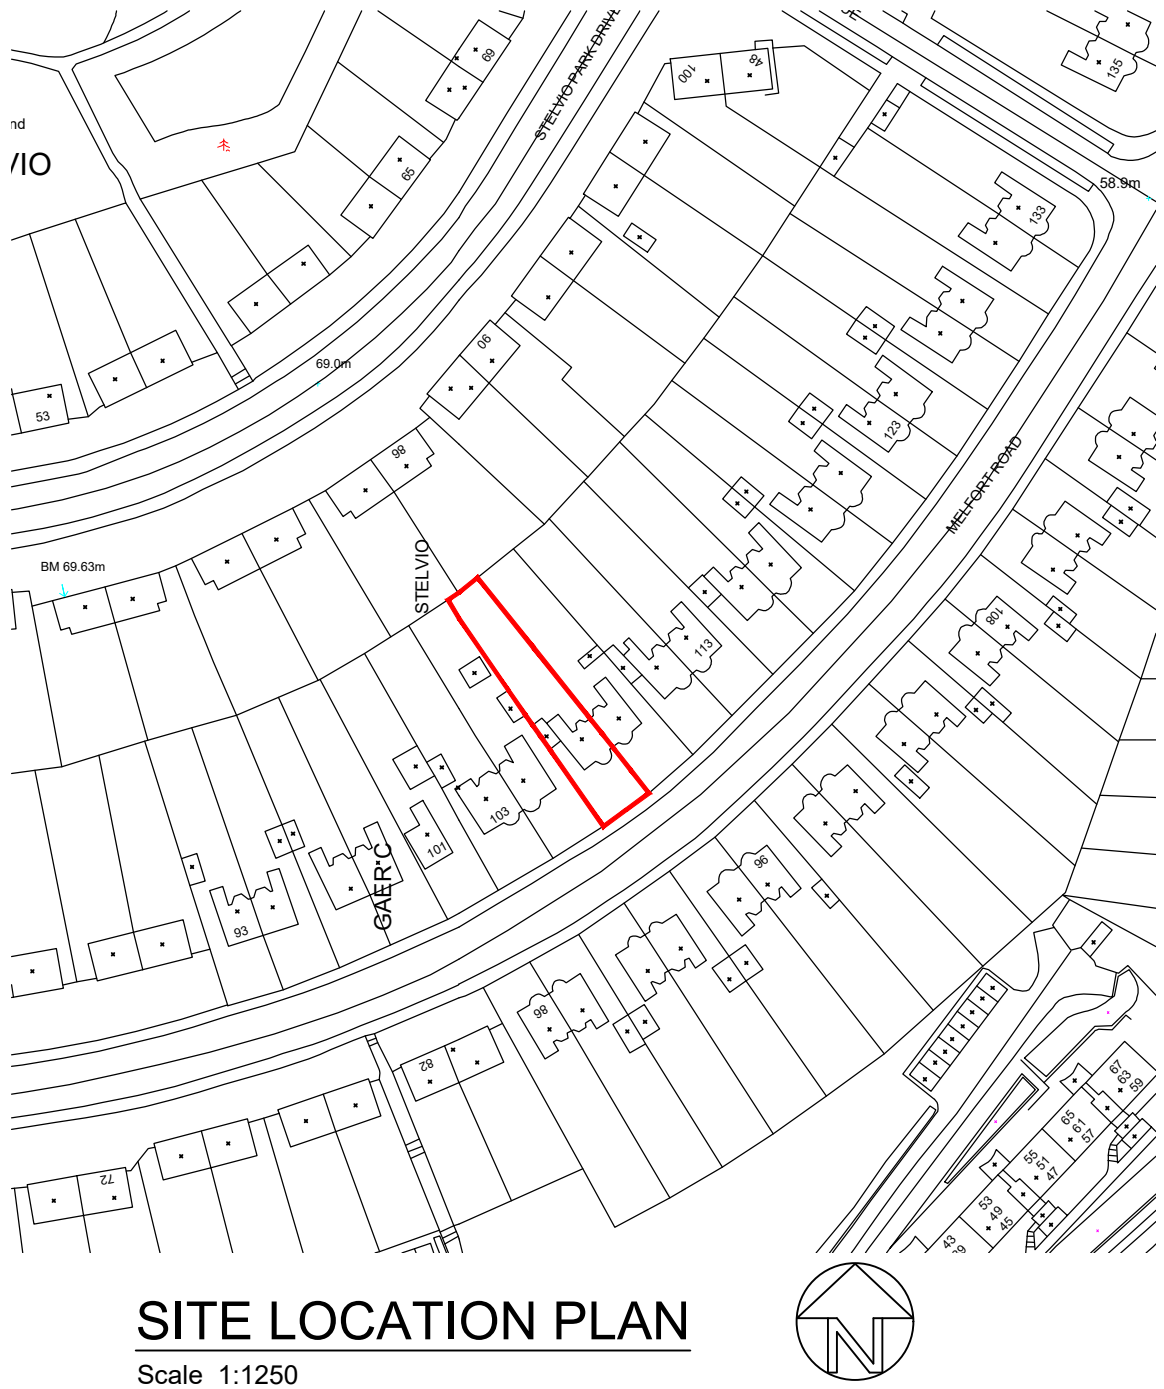

SITE LOCATION PLAN
Scale 1:1250

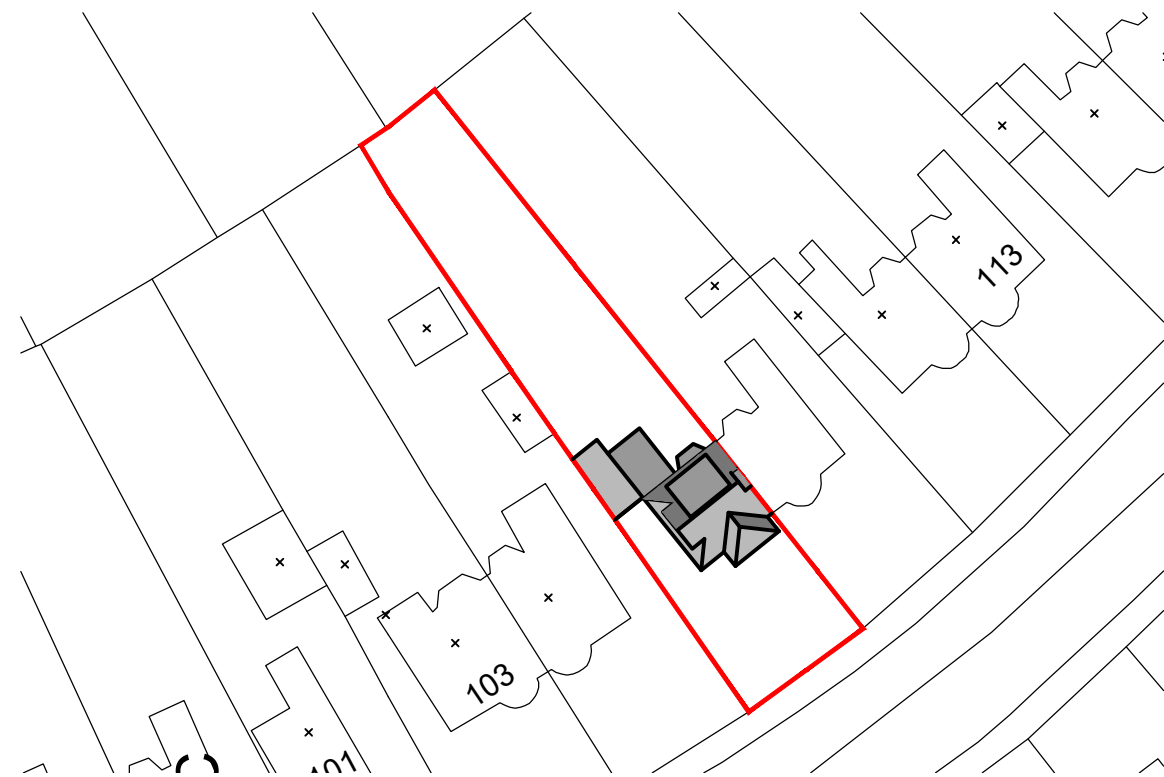

EXISTING BLOCK PLAN
Scale 1:500

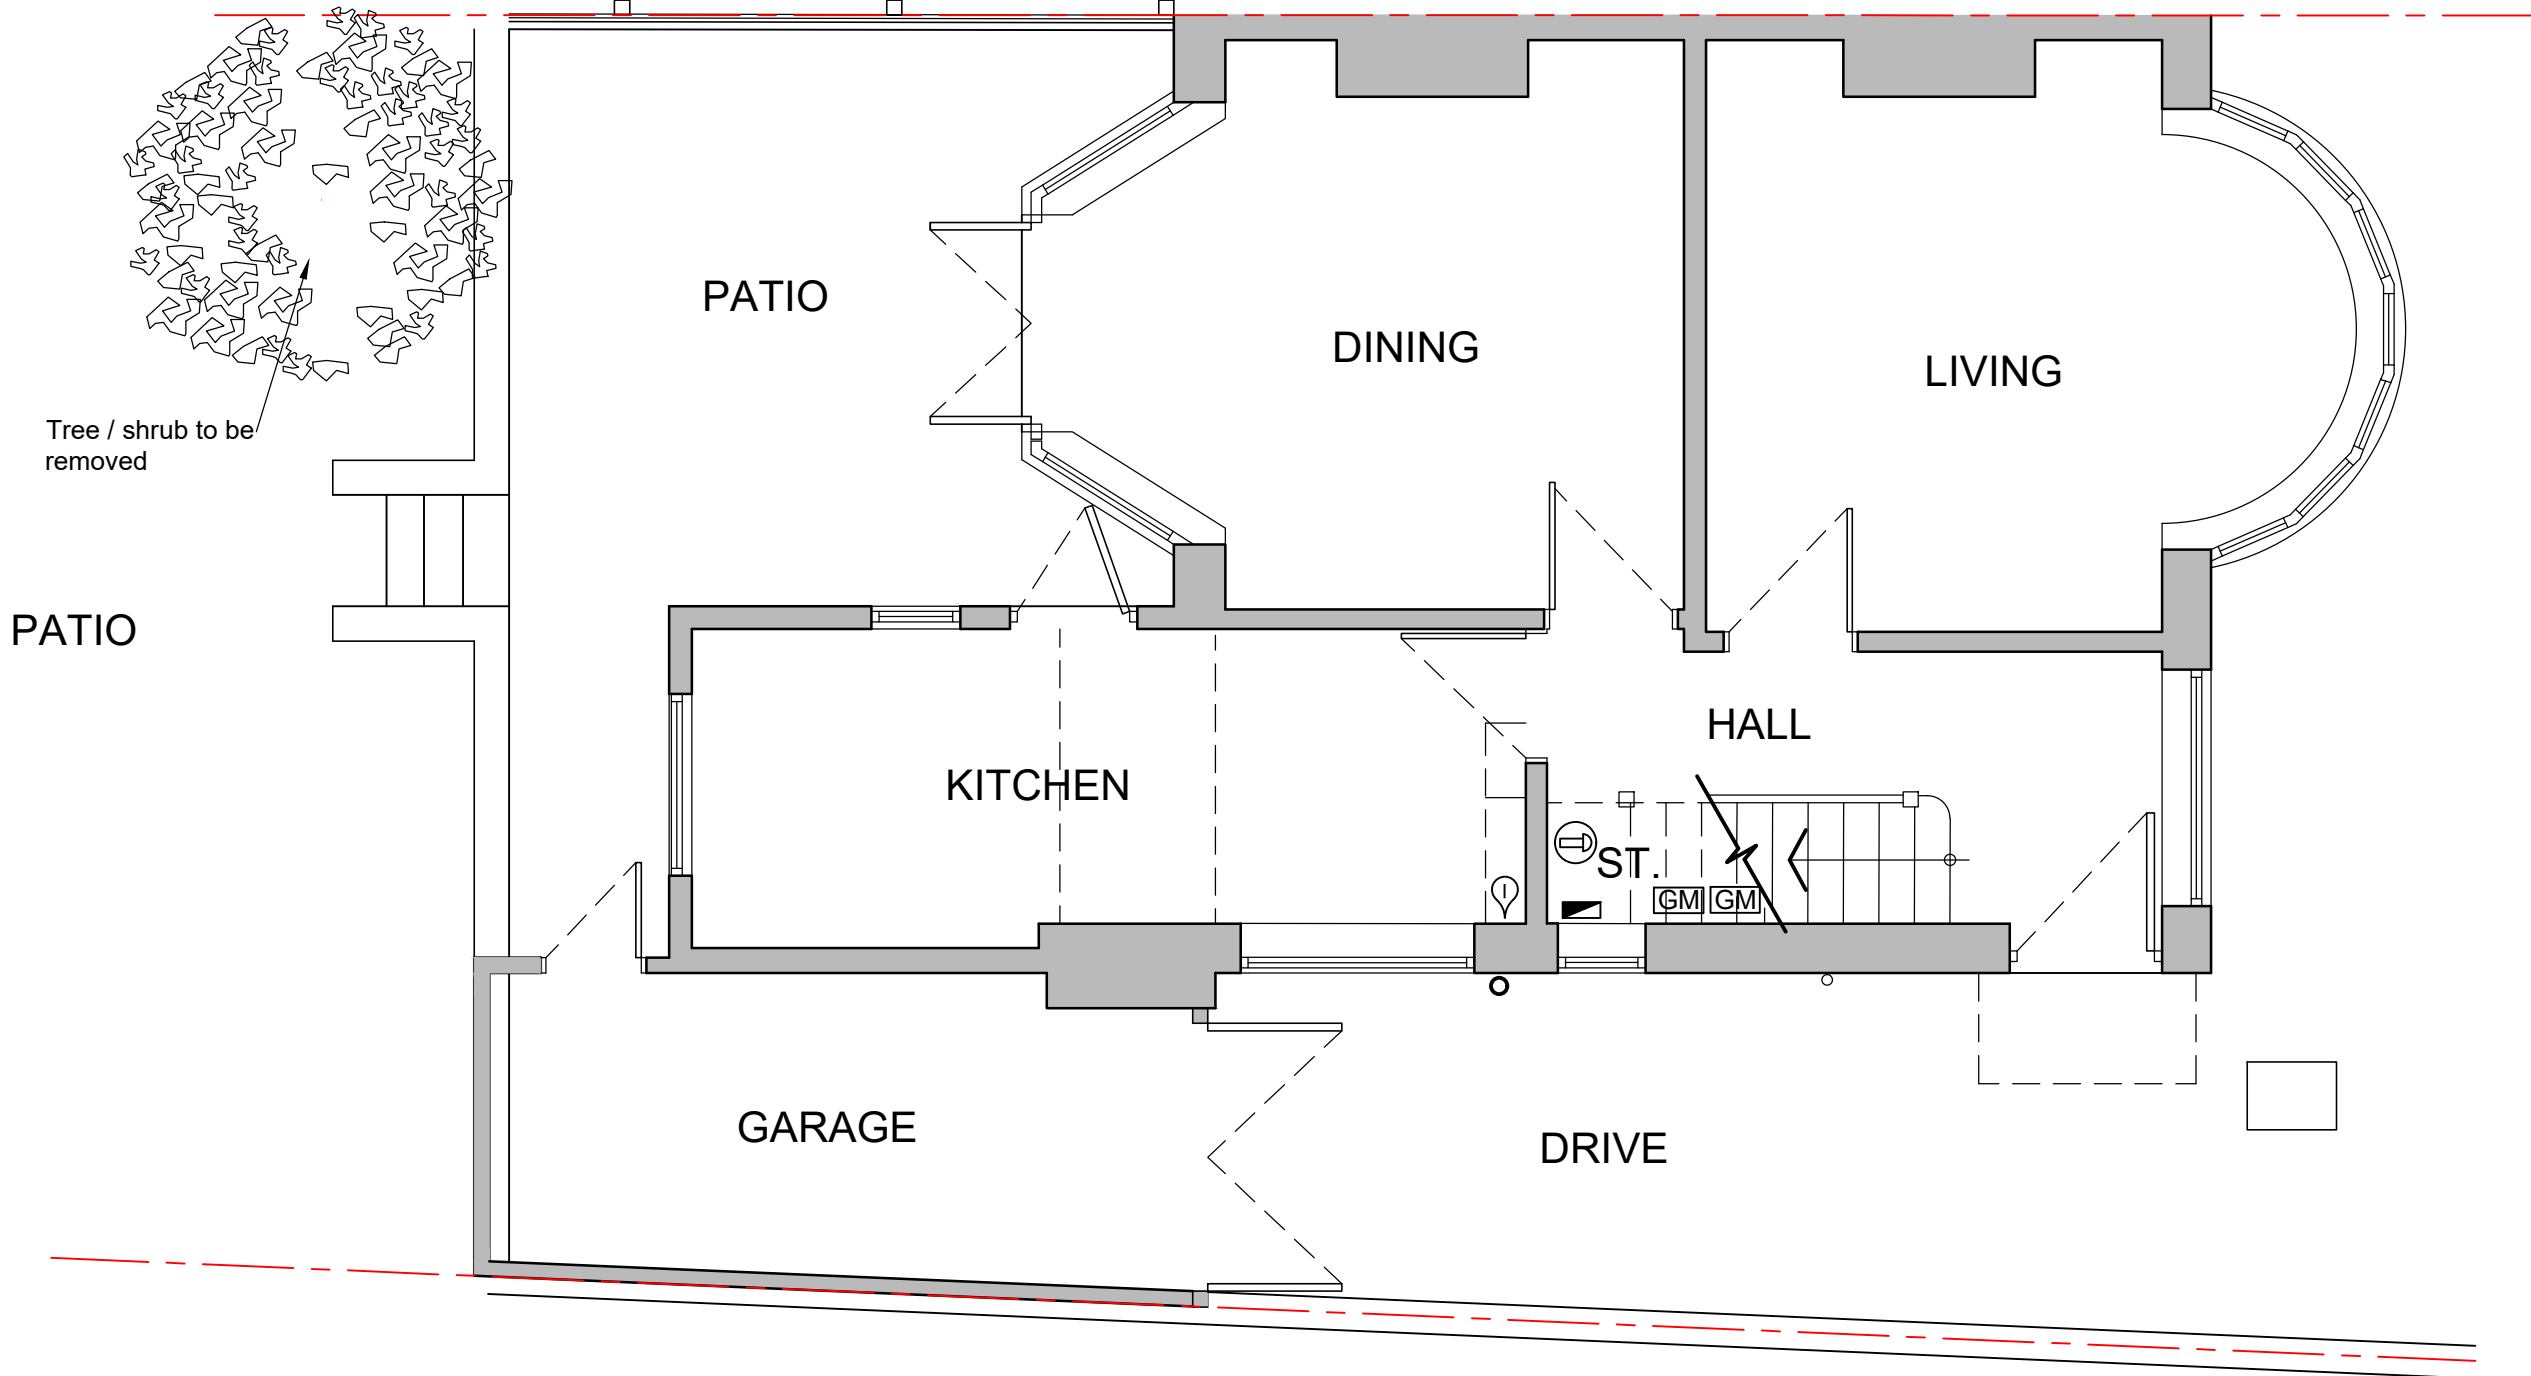

EXISTING GROUND FLOOR LAYOUT
Scale 1:50

ELEMENT	EXISTING
Ridge tiles	Clay interlocking
Roof covering	Clay plain tiles
Fascias	White UPVC
Soffits	White UPVC
Rainwater goods	White square line
Walls	Face brick / textured render
Windows	White PVCu
Doors	White PVCu
Walls below DPC	Face brick
Drive	Paviments
Patios	Concrete
Boundaries	Masonry / hedge / fence


MATERIALS - EXISTING




EXISTING FRONT ELEVATION
Scale 1:100



EXISTING SIDE ELEVATION
Scale 1:100

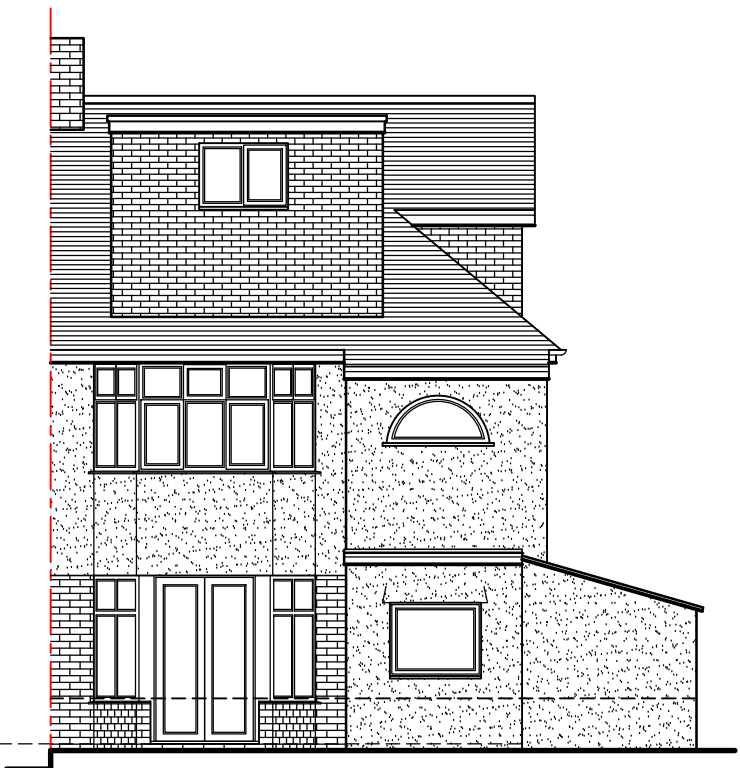

EXISTING REAR ELEVATION
Scale 1:100

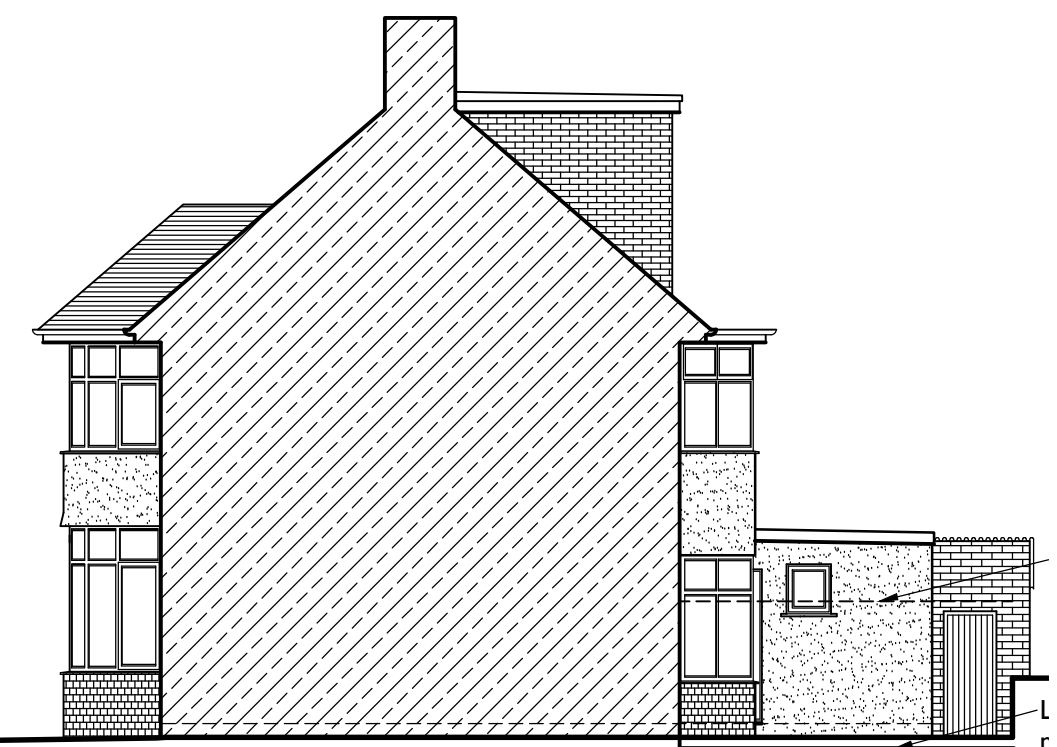

EXISTING SIDE ELEVATION
Scale 1:100

NOTES

- 1) All dimensions in millimeters Unless otherwise noted.
- 2) Drawings intended for purposes as described.
- 3) Any discrepancies to be brought to the attention of RPD Building Consultants immediately.
- 4) Do not scale off this drawing for construction purposes
- 5) This drawing is to read in conjunction with RPD Building Consultants construction notes.

© This Drawing is copyright
It must not be reproduced or disclosed to third parties without the permission of RPD.

LEGEND

- Existing wall to remain
- Proposed wall
- Removed wall
- Steel beam / feature over
- Existing underground drainage pipe
- Existing above ground waste pipe
- Proposed underground drainage pipe
- Existing fuse board
- Existing boiler
- Existing gas / electric meter
- Existing incoming water stop tap

REVISION	DATE	DESCRIPTION
PROJECT / SITE ADDRESS / CLIENT		
PROPOSED SIDE AND REAR EXTENSION 107 MELFORT ROAD NEWPORT NP20 3FS MR A. TAYLOR.		
DRAWING TITLE		
SITE LOCATION PLAN EXISTING LAYOUTS AND ELEVATIONS		
DETAILS		
Scales	As shown @ A1	Date SEP 25
Drawn	RPD	Checked CMP
Job No.	MR107	Drawing No. 01
Status	Construction	Revision -
RPD		
BUILDING CONSULTANTS		
RPD BUILDING CONSULTANTS LIMITED 61 WESTERN AVENUE, NEWPORT, NP20 3QZ T - 01633 677514 W - www.rpd.uk.com E - richard@rpd.uk.com		