



Client
AerFin

Project
Aerfin, Indurent Park, Newport

Drawing
Front Elevation

Project Number
05324

Drawing Number
1003



Revision
A.2

Scale
1:100

Date
April 2026

Checked by
MZ

Status
Final

 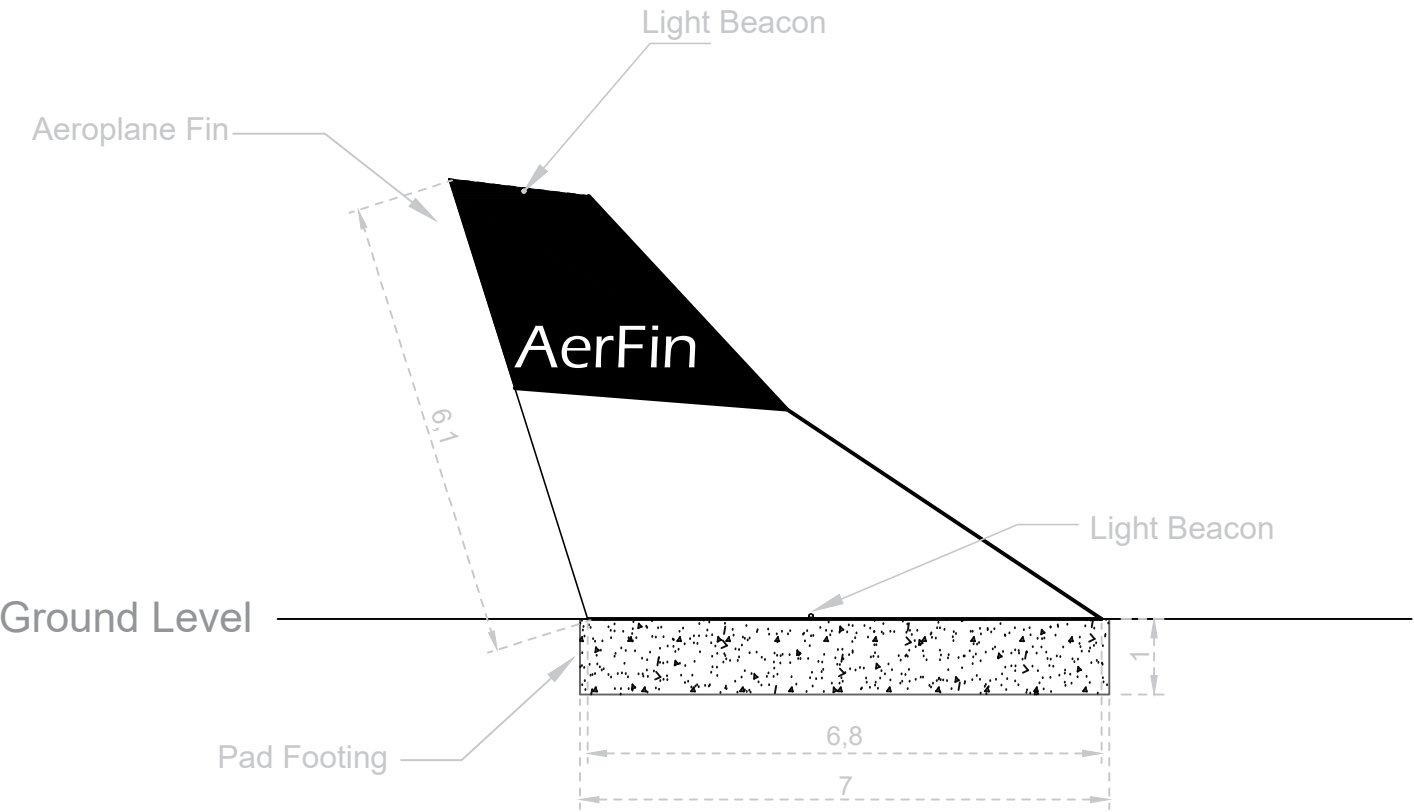

Copyright of Turley

This drawing is for illustrative purposes only and should not be used for any construction or estimation purposes. To be scaled for planning application purposes only. No liability or responsibility is accepted arising from reliance upon the information contained within this drawing.

Plans reproduced by permission of Ordnance Survey on behalf of The Controller of His Majesty's Stationery Office. © Crown Copyright and database right [2026]. All rights reserved. Ordnance Survey Licence number [AC0000821469]