



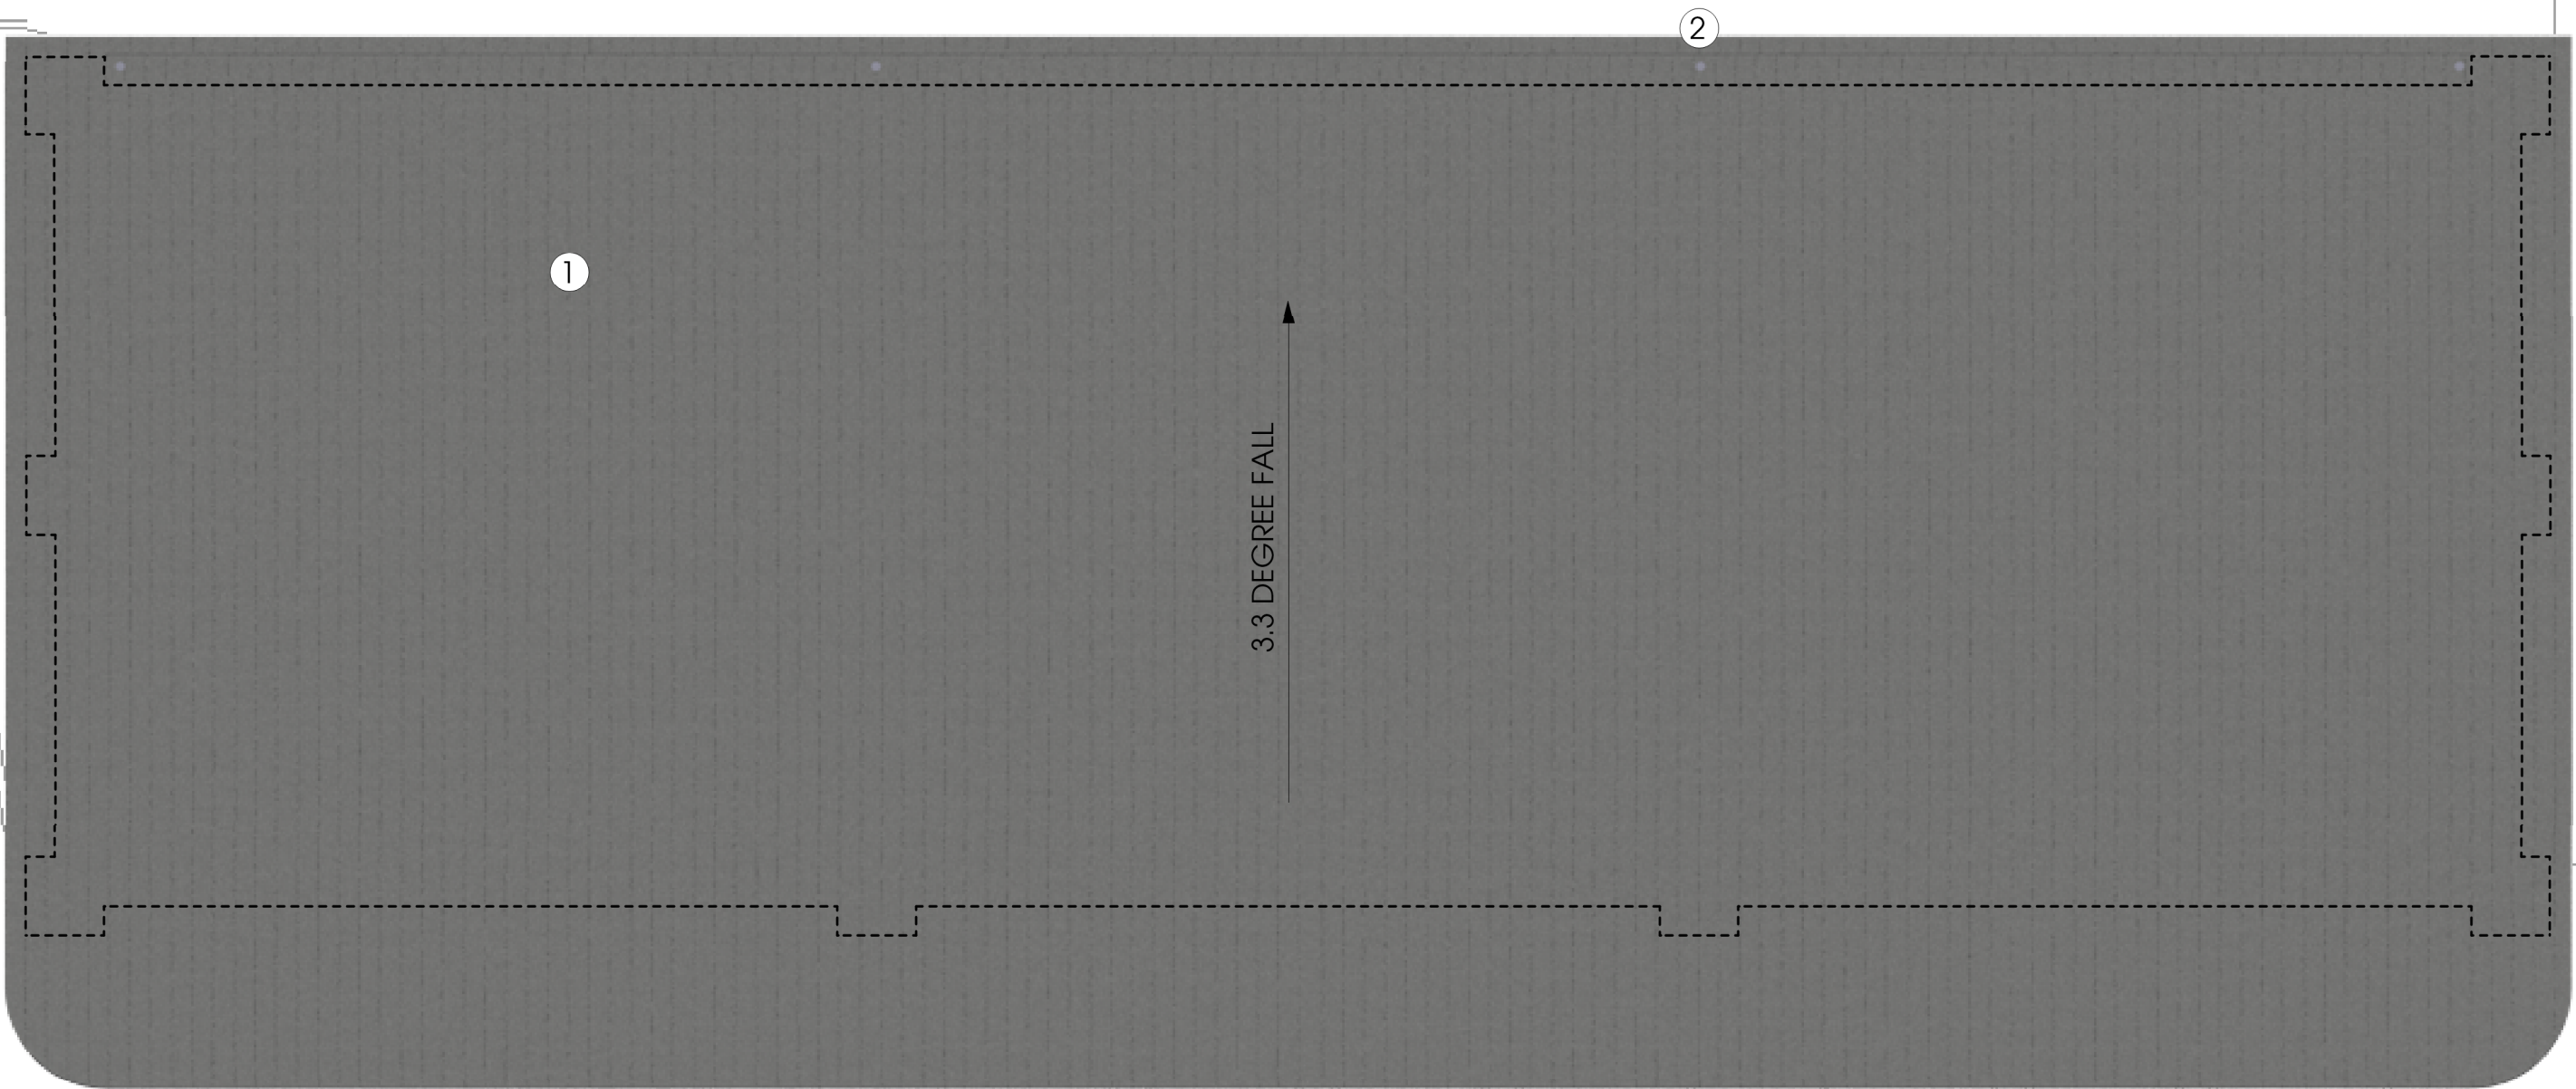

ROOF PLAN KEY

- 1. ROOF CLADDING - COLOUR SILVER METALLIC (RAL 9006)
- 2. GUTTER AND RAINWATER DOWNPIPES - COLOUR SILVER METALLIC (RAL 9006)

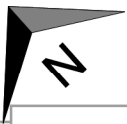

York Place Studio
8 Britannia Street
Leeds
LS1 2DZ
T:0113 244 3457

W: www.htcarchitects.co.uk
E: info@htcarchitects.co.uk

client
Lidl GB Ltd.



project
Glan Llyn
Newport
drawing title
Units 1-3 Proposed Roof Plan

date July 2024
status Planning
scale 1:100 @ A3
drawn KA checked BM
job no. 3211 dwg no. P121 rev. A

A	11/07/2024	Scheme updated	KA
Rev.	Date	Description	Drawn