




South West Elevation
Scale: 1:100

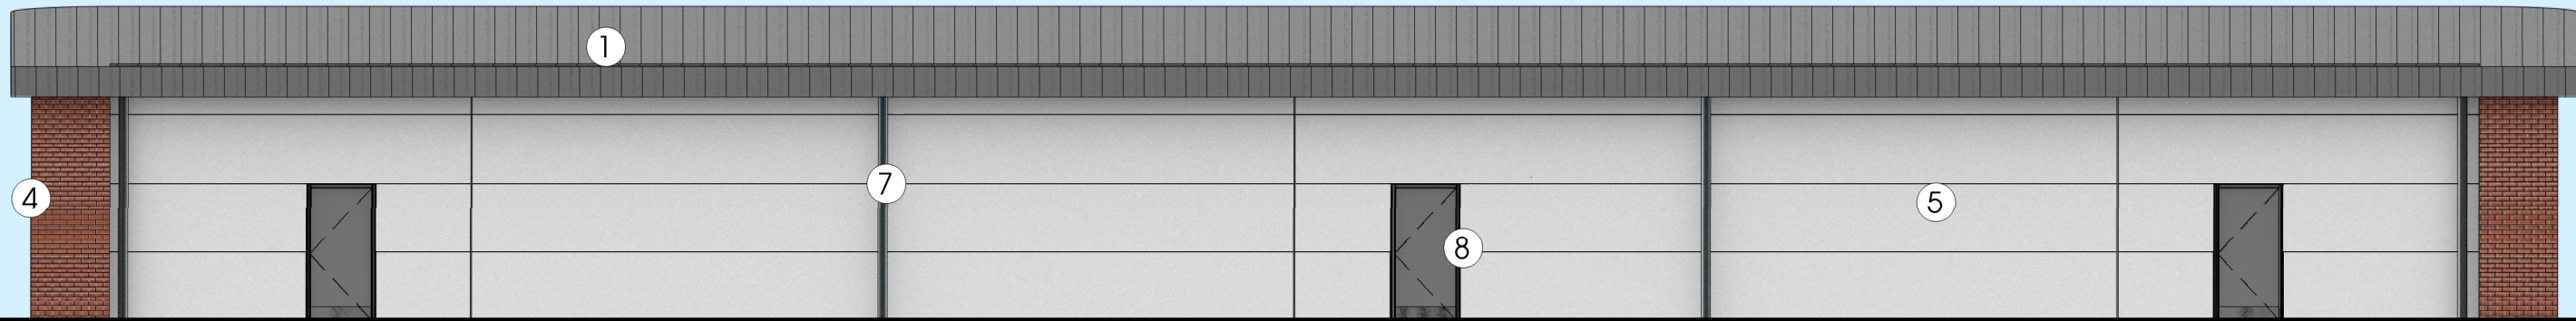

North East Elevation
Scale: 1:100

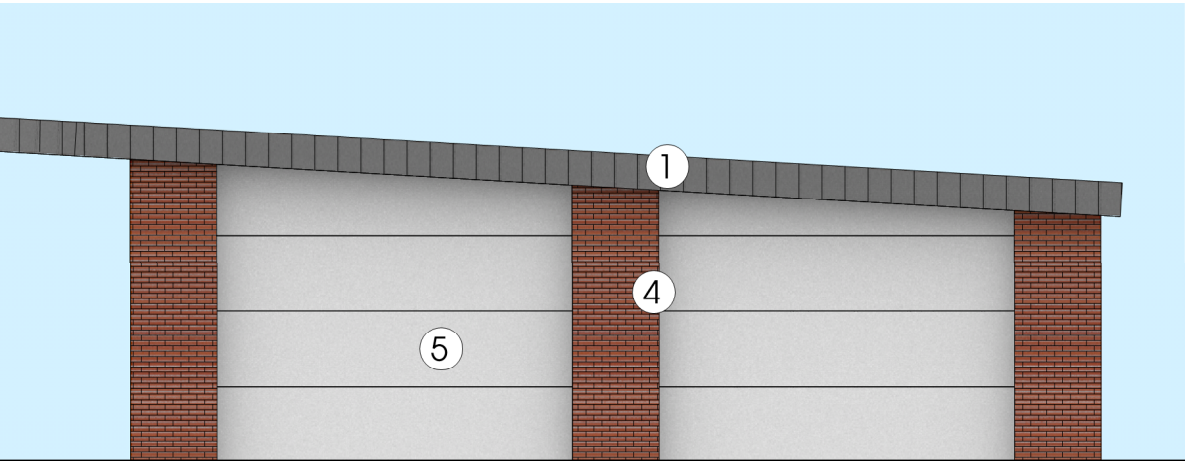

South East Elevation
Scale: 1:100

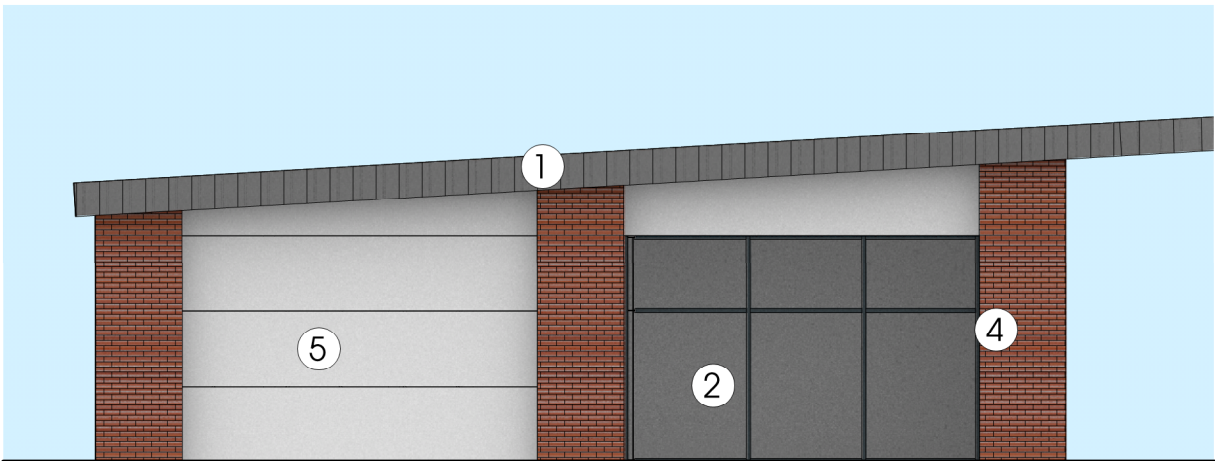

North West Elevation
Scale: 1:100

ELEVATION KEY

1. ROOF CLADDING - COLOUR SILVER METALLIC (RAL 9006)
2. CURTAIN WALL GLAZING SYSTEM - FRAME COLOUR RAL 9006
3. SIGNAGE LOCATION

4. BRICK PIERS TO MATCH LOCAL ARCHITECTURE
5. CLADDING PANELS - COLOUR RAL 9010
6. ENTRANCE

7. RAINWATER DOWNPIPES
8. FIRE ESCAPE DOOR

Rev.	Date	Description	KA
A	11/07/2024	Schema updated	KA

htcarchitects

York Place Studio
8 Britannia Street
Leeds
LS1 2DZ
T:(0113) 244 3457

W: www.htcarchitects.co.uk
E: info@htcarchitects.co.uk

client
Lidl GB Ltd.



project
Glan Llyn
Newport

drawing title
Units 1-3 Proposed Unit
Elevations

date July 2024
status Planning
scale AS NOTED
drawn KA checked BM
job no. 3211 dwg no. P220 rev. A