



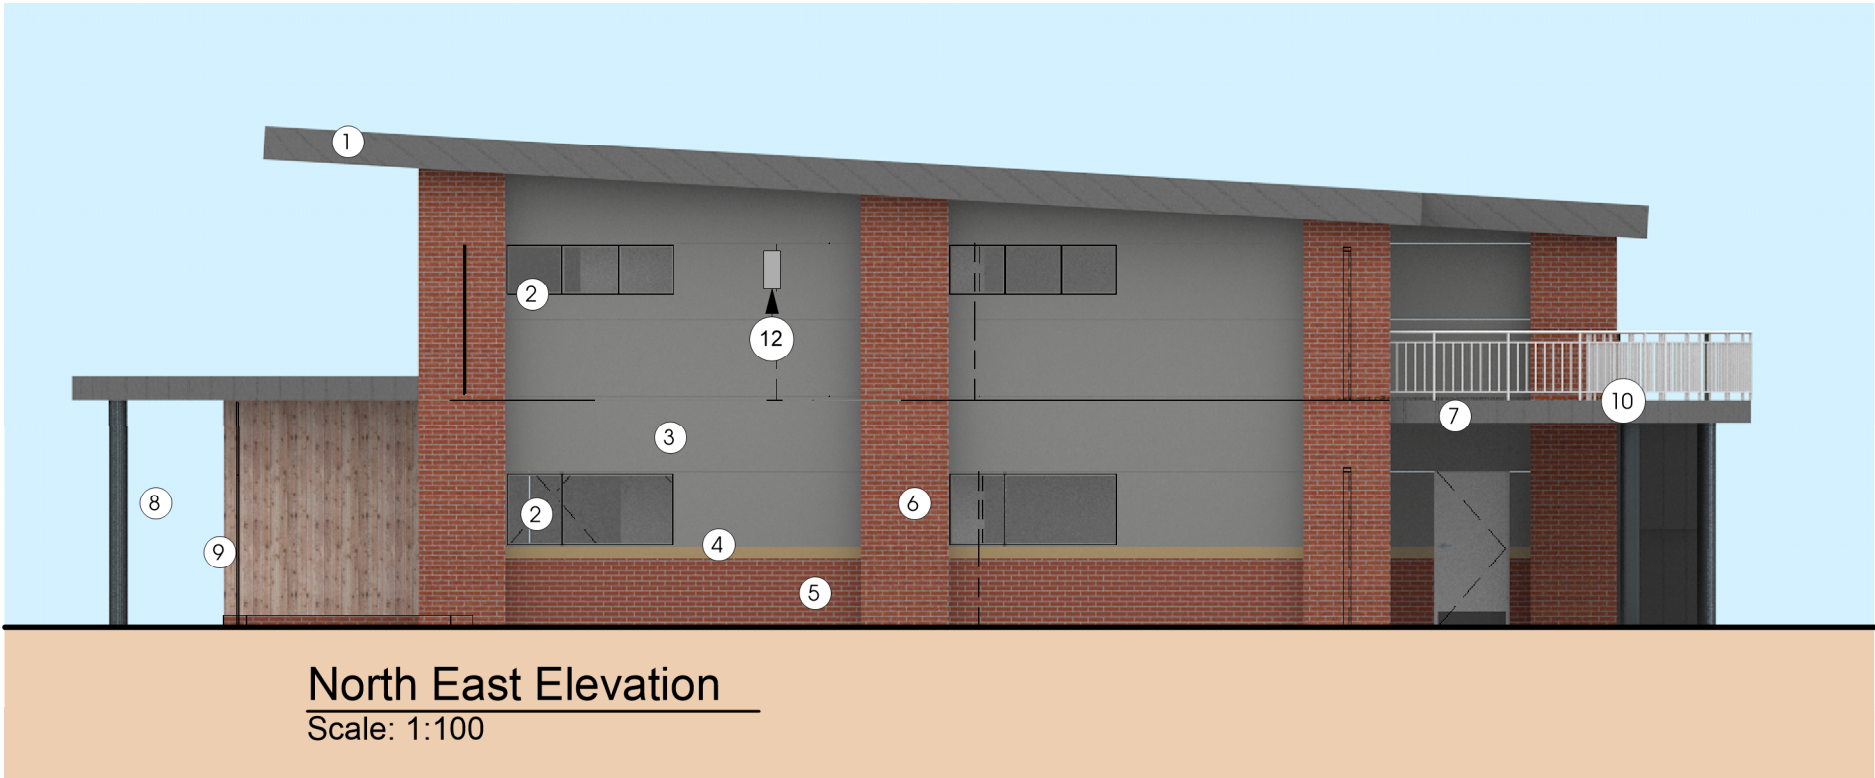

- ELEVATION KEY**
- 1. STANDING SEAM ROOF CLADDING
 - 2. CURTAIN WALL SYSTEM, FRAME SYSTEM RAL 9006
 - 3. CLADDING PANEL COLOUR RAL 9006
 - 4. ASHLAR STONE TRIM
 - 5. LOW LEVEL BRICKWORK TO MATCH LOCAL ARCHITECTURE
 - 6. BRICK PIERS
 - 7. CANOPY SUPPORTED BY STRUCTURAL COLUMN
 - 8. MAIN ENTRANCE
 - 9. SIGNAGE LOCATION
 - 10. EXTERNAL CANOPY WITH PERIMETER RAILING IN ACCORDANCE WITH APPROVED DOCUMENT PART K
 - 11. EXTERNAL FIRE ESCAPE
 - 12. 1 BIRD / 1 BAT BOXES ALONG SOUTH ELEVATION AS PER SPECIALIST CONSULTANT ADVISE AND SPECIFICATION COLOUR TO MATCH CLADDING PANELS - GREY (RAL 9006)

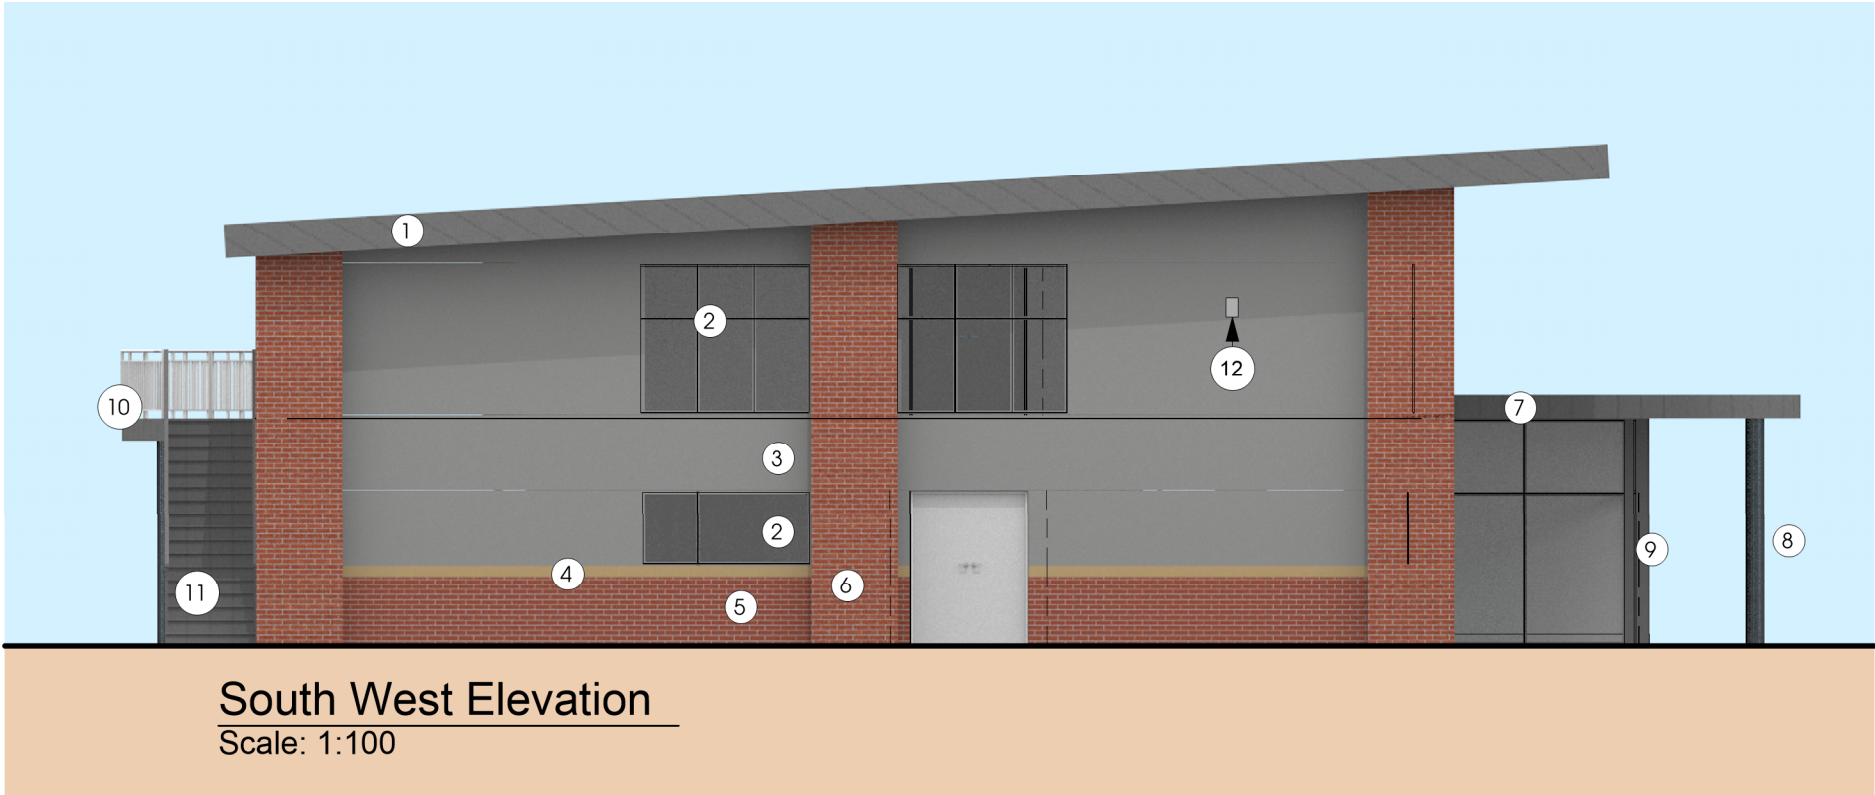

C 08/12/2024 Windows updated & annotation adjust				KA
B 02/09/2024 Bird and Bat boxes added to elevations				BM
A 31/07/2024 MATERIALS UPDATED				BM
Rev	Date	Description	Drawn	

htcarchitects

York Place Studio
8 Britannia Street
Leeds
LS1 2DZ

T:(0113) 244 3457

W: www.htcarchitects.co.uk
E: info@htcarchitects.co.uk

client
Lidl GB Ltd.



project
**Glan Llyn
Newport**

drawing title
Nursery Side Elevations

date **July 2024**
status **Planning**
scale **AS NOTED**
drawn **KA** checked **BM**
job no. **3211** dwg no. **P231** rev. **C**