

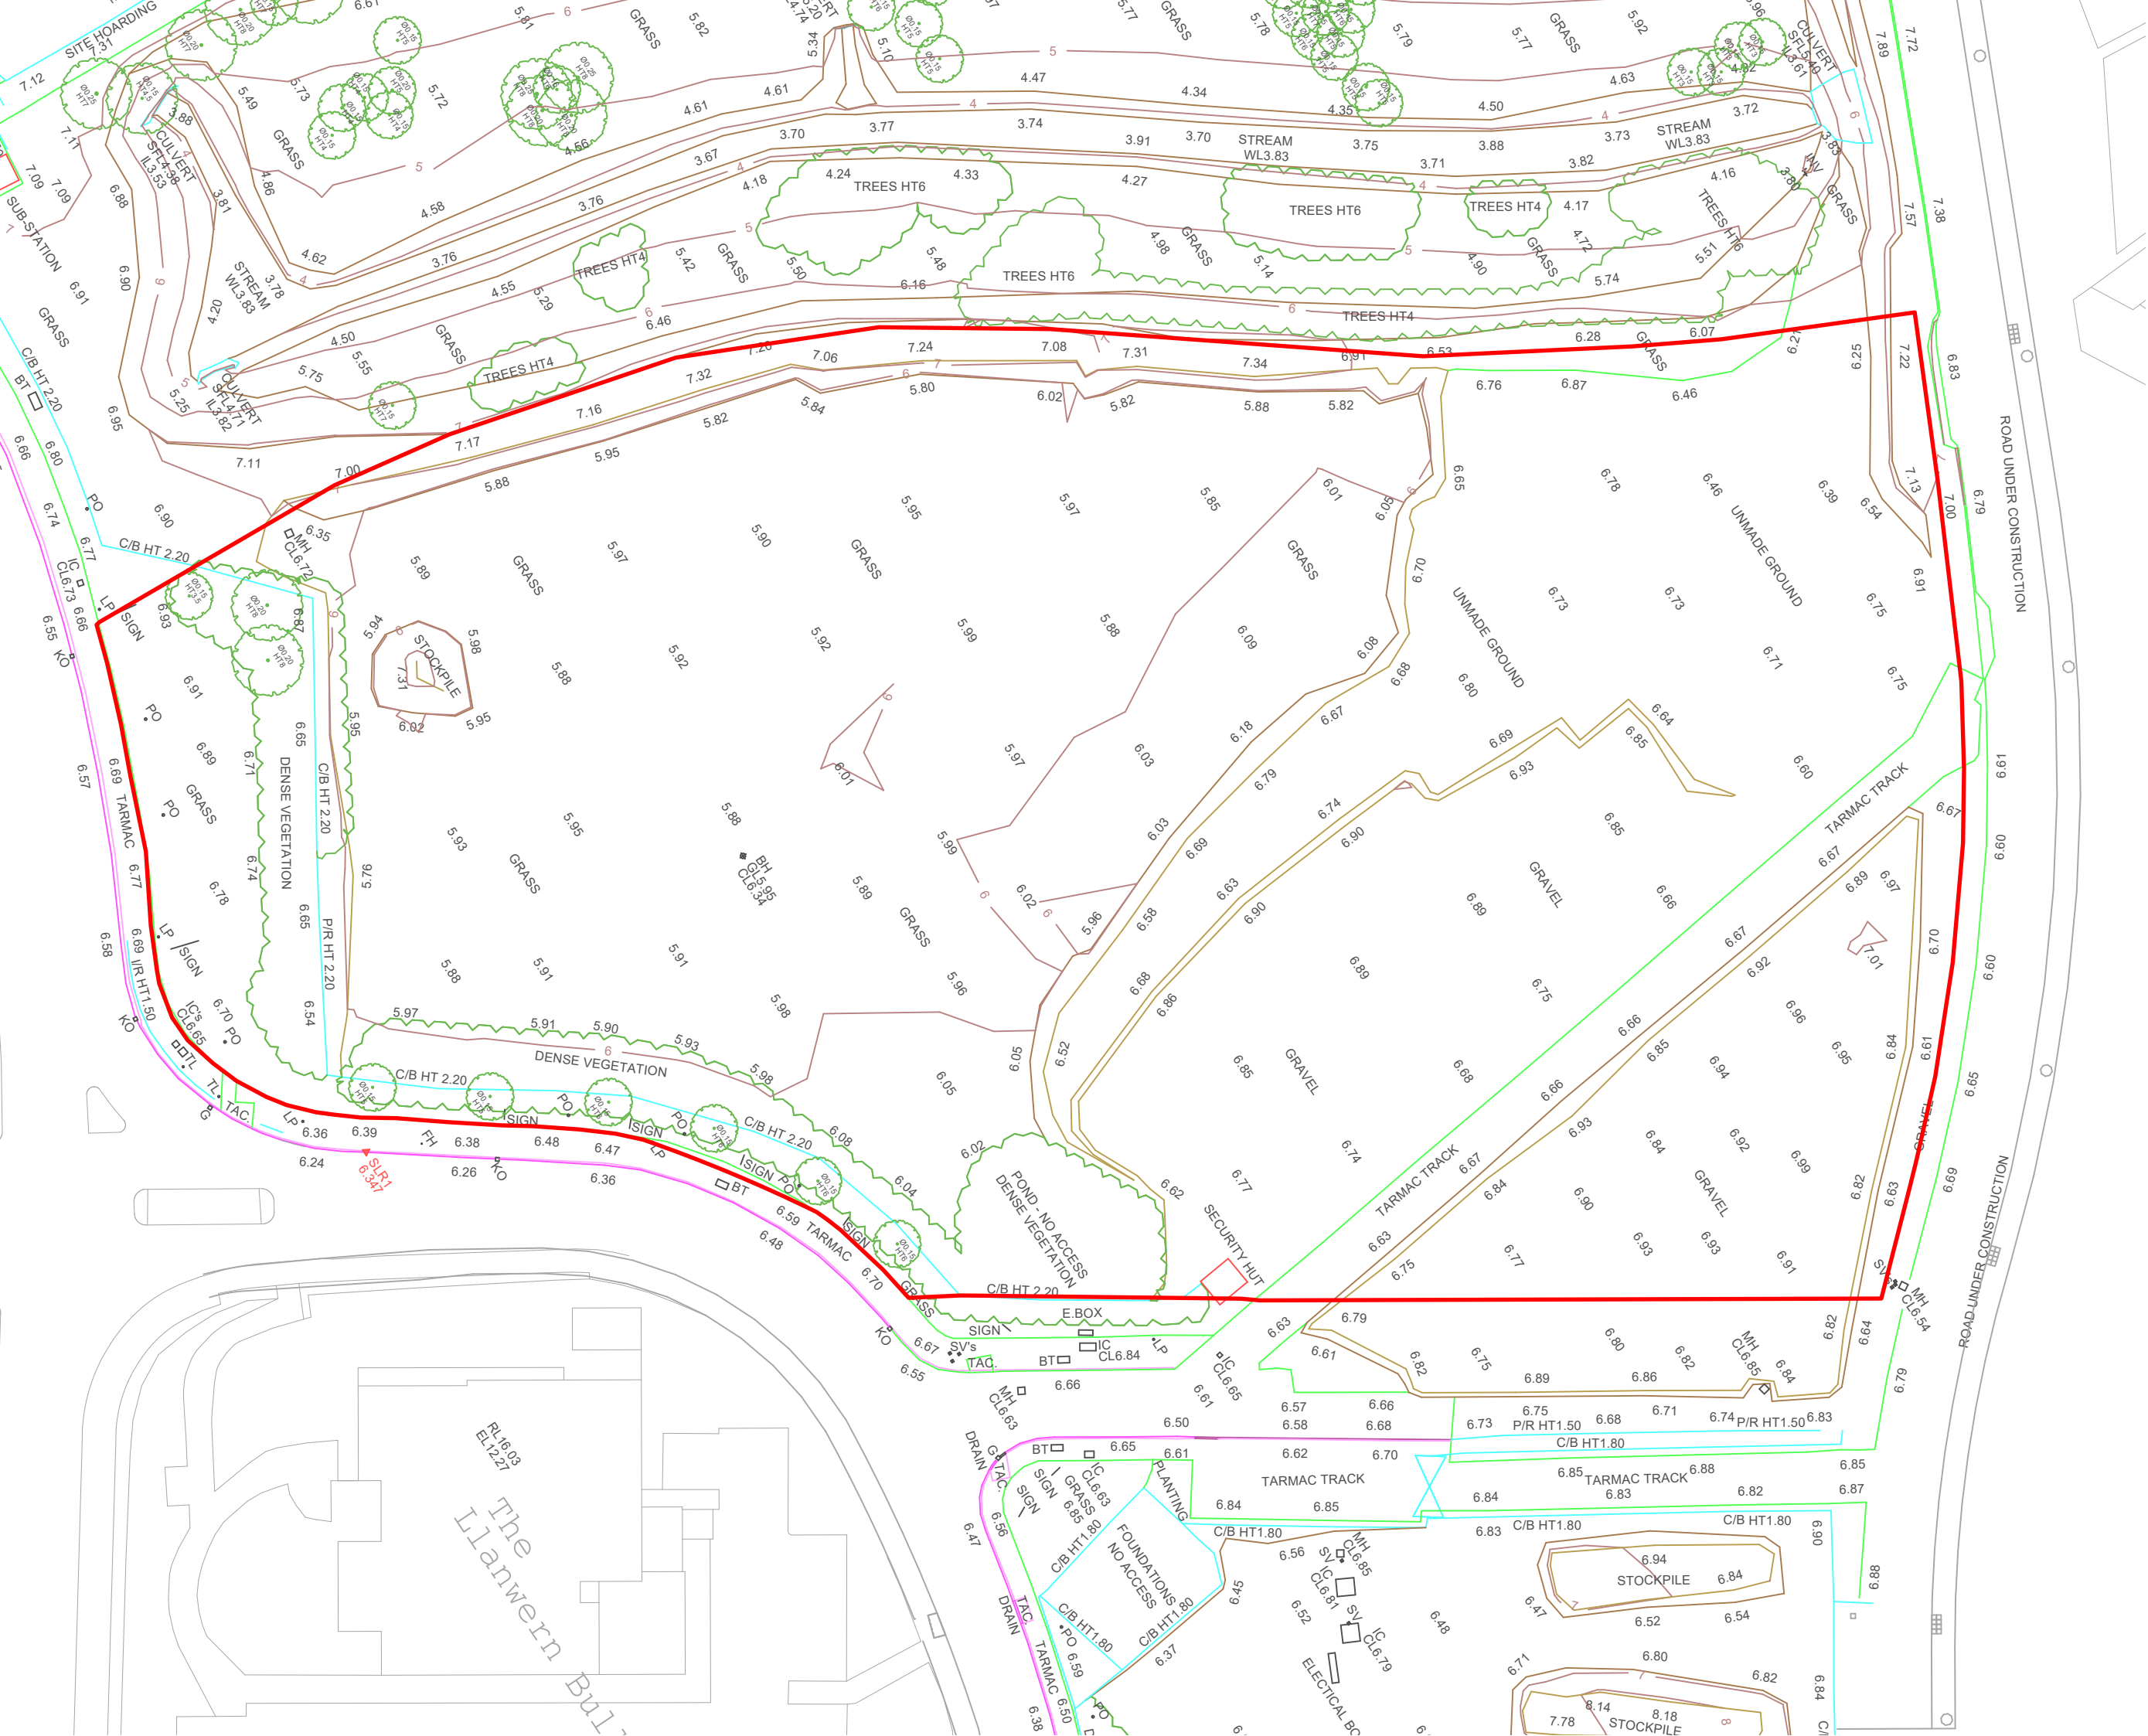


 

THIS DRAWING IS COPYRIGHT, AND REMAINS THE PROPERTY OF HTC ARCHITECTS. IT MUST NOT BE REPRODUCED, USED, DISCLOSED OR TRANSMITTED TO THIRD PARTIES IN ANY FORM, IN WHOLE OR IN PART, WITHOUT PRIOR WRITTEN PERMISSION.

DO NOT SCALE!
ALL DIMENSIONS SHOULD BE CHECKED ON SITE BEFORE WORK COMMENCES

BOUNDARY BASED ON MASTERPLAN FROM SGP ARCHITECTS

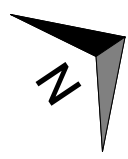

C	31/07/2024	Title updated	BM
A	11/07/2024	Site updated to latest scheme	KA
A	02/07/2024	Drawing title updated	KA
Rev	Date	Description	Drawn

htcarchitects

York Place Studio
8 Britannia Street
Leeds
LS1 2DZ

T: (0113) 244 3457

W: www.htcarchitects.co.uk
E: info@htcarchitects.co.uk

client
Lidl GB Ltd.



project
**Glan Llyn
Newport**

drawing title
Existing Site Plan

date **May 2023**
status **Planning**
scale **1:500 @ A3**
drawn **CP** checked **LS**
job no. **3211** dwg no. **P402** rev. **C**