




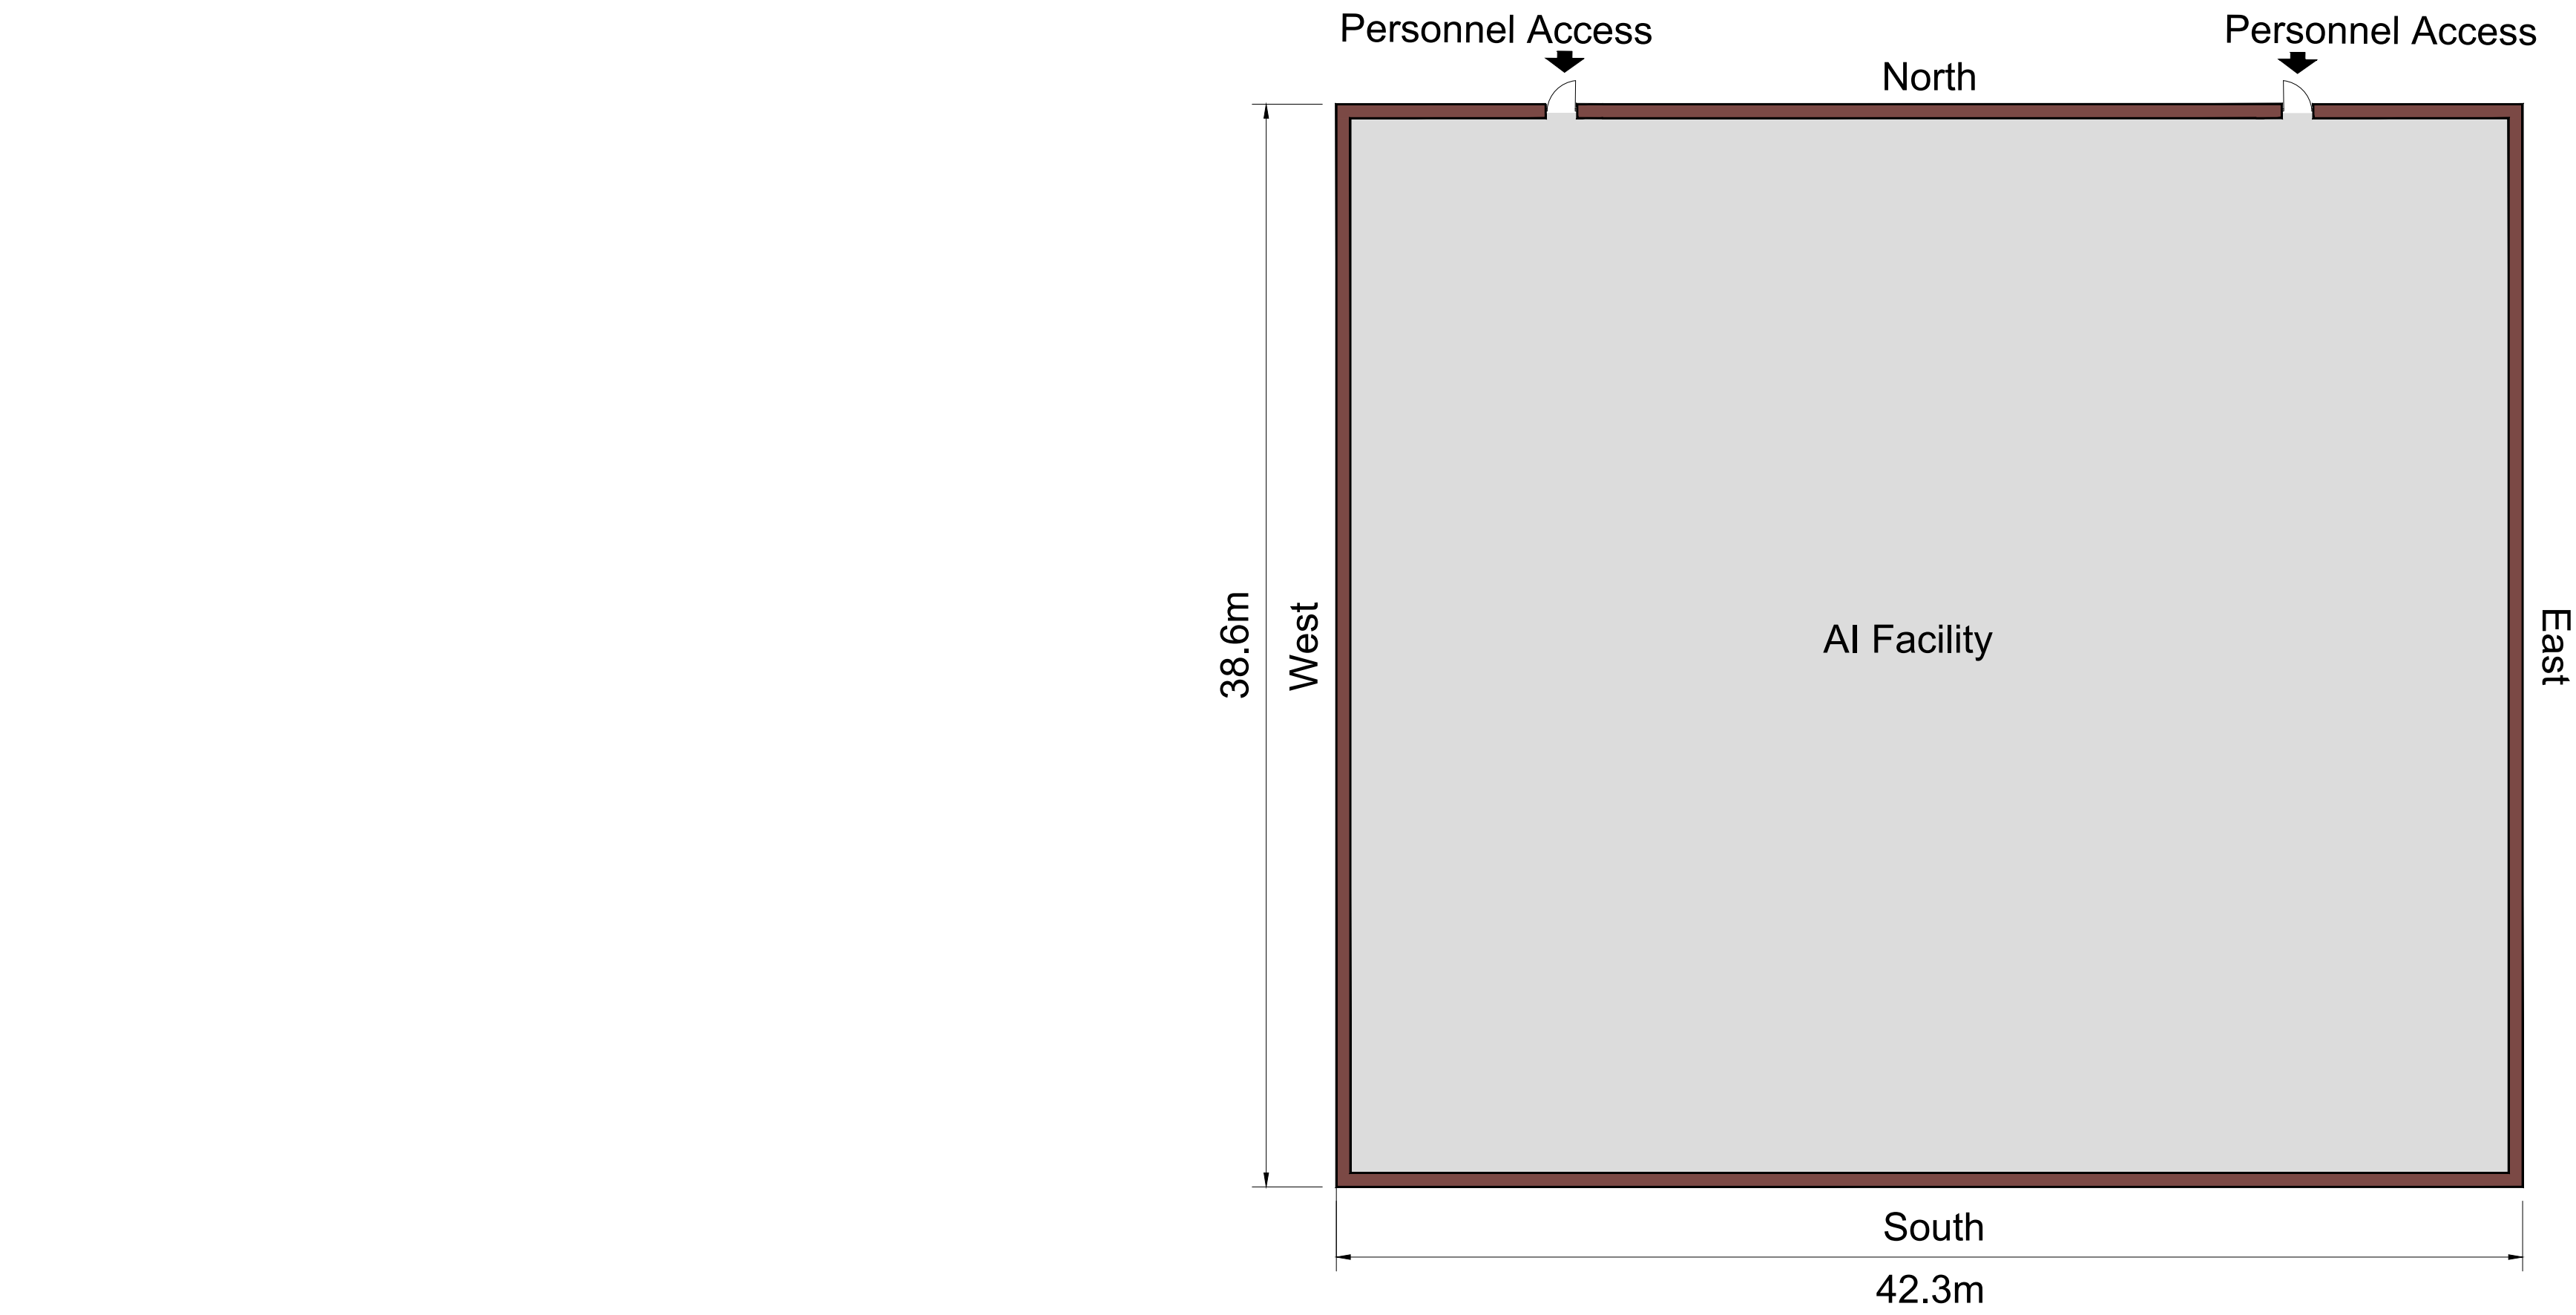


Plan View
Scale 1:200

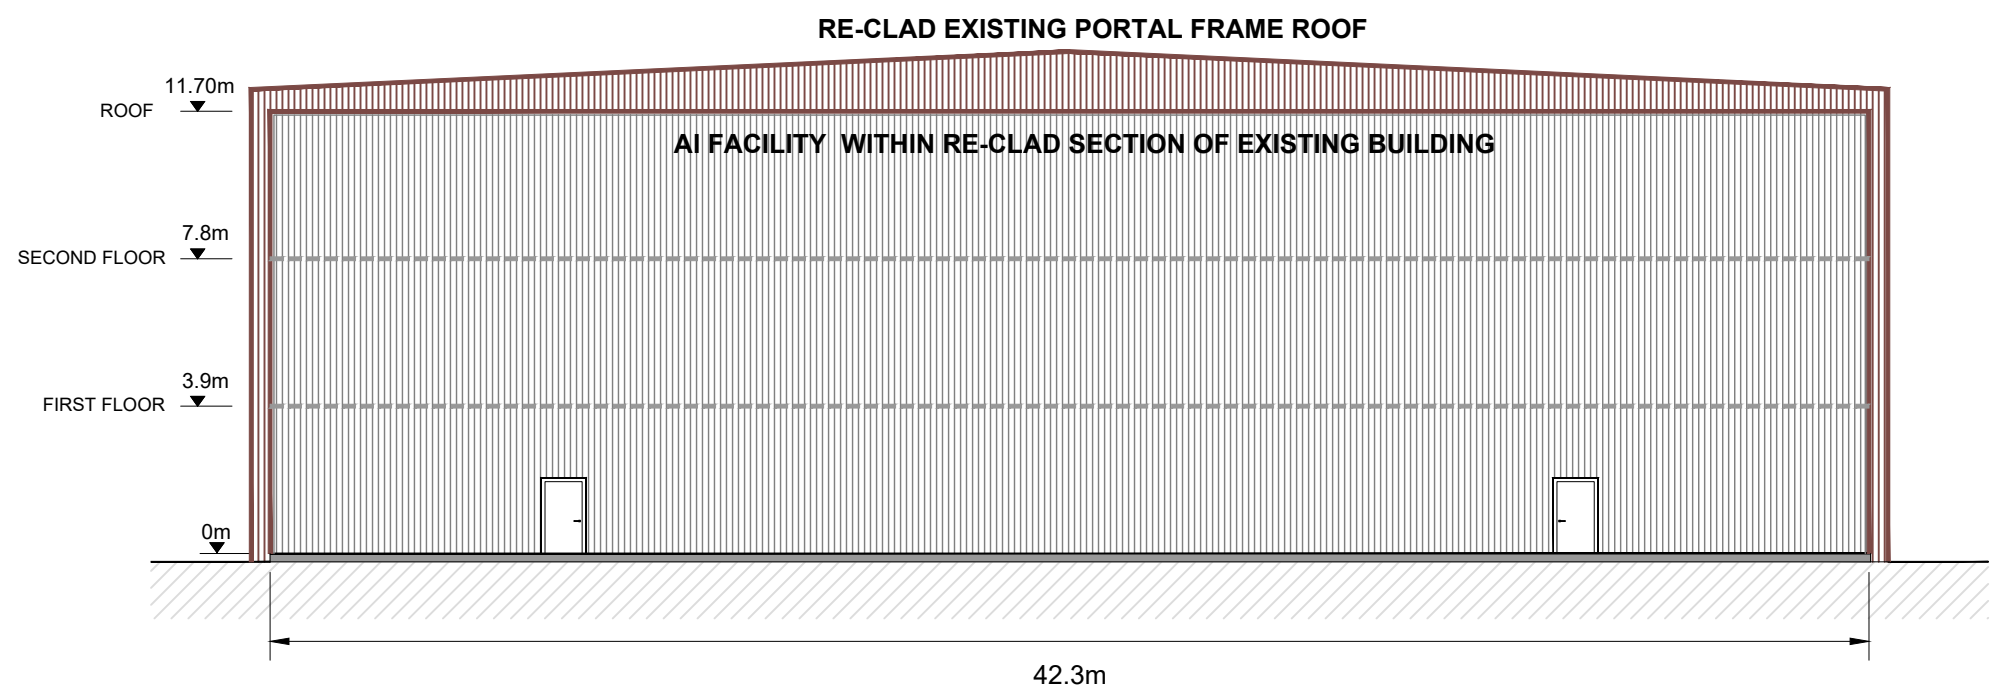


Building Elevation - North
Scale 1:200

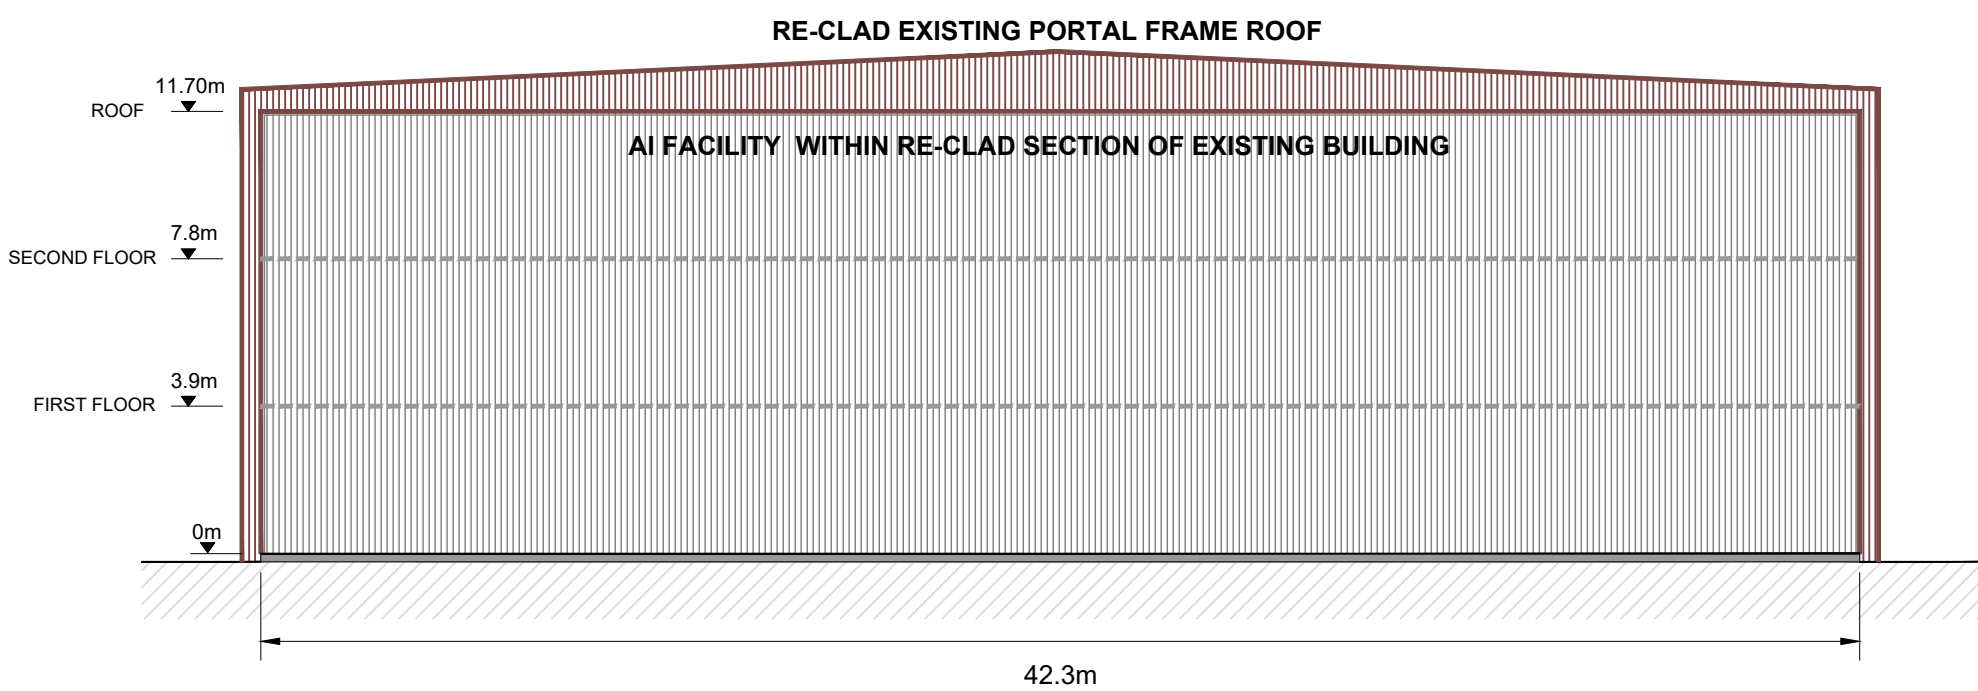

Building Elevation - South
Scale 1:200

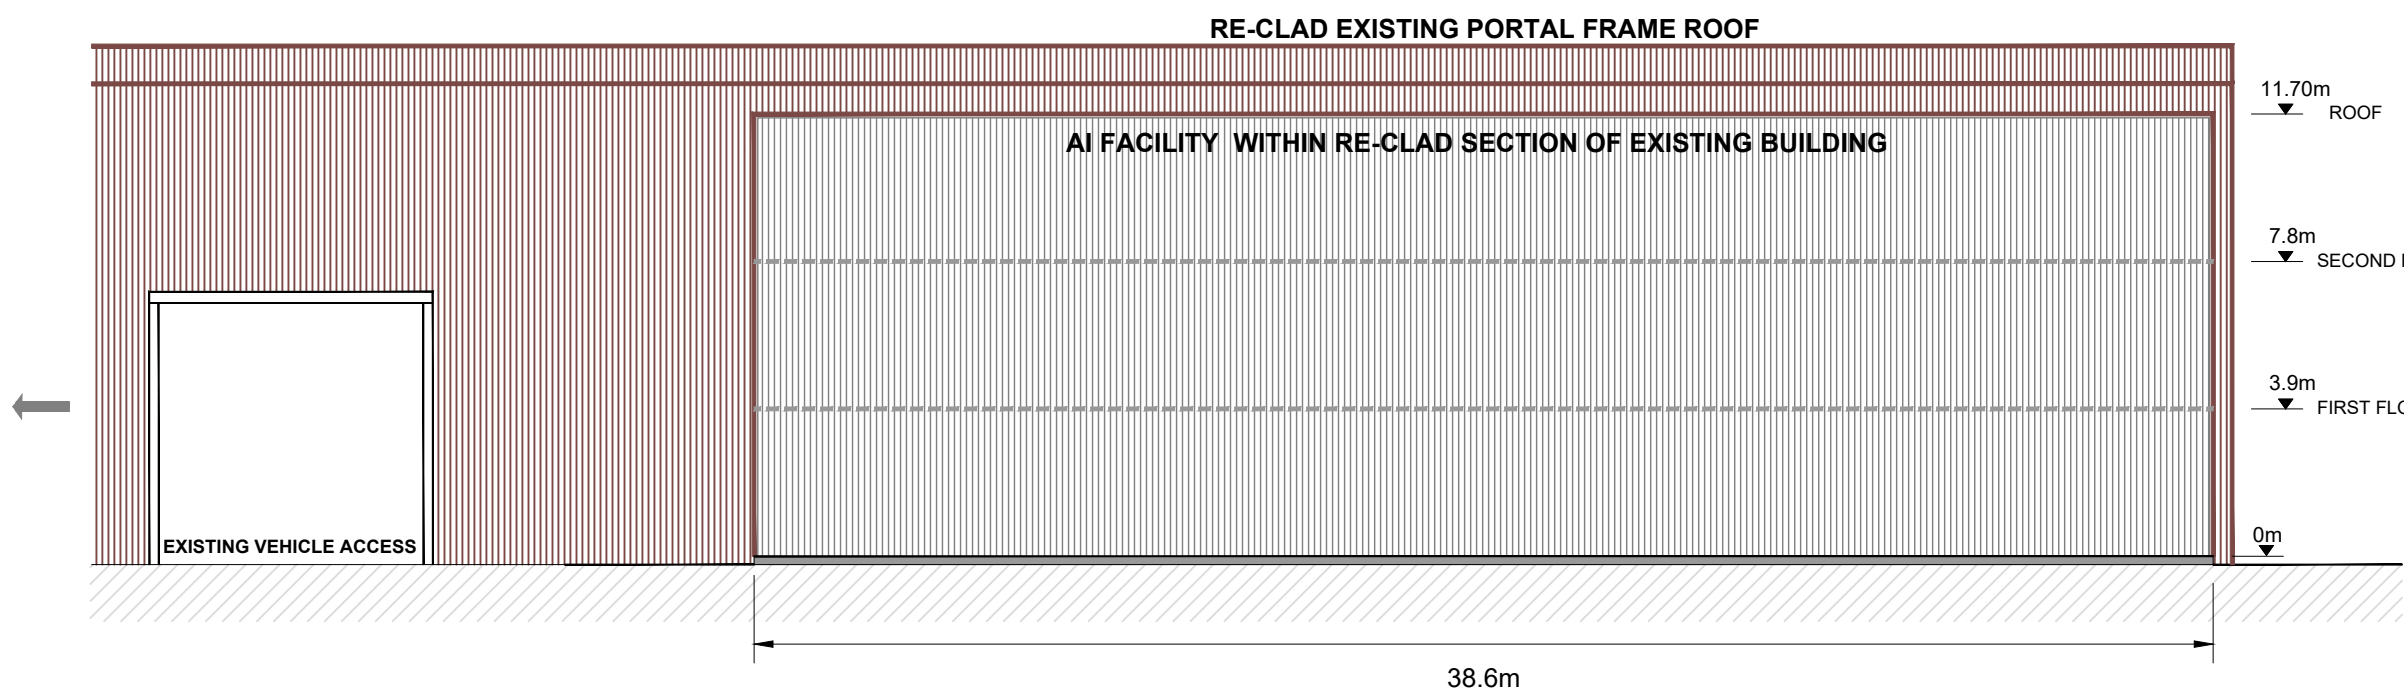

Building Elevation - West
Scale 1:200

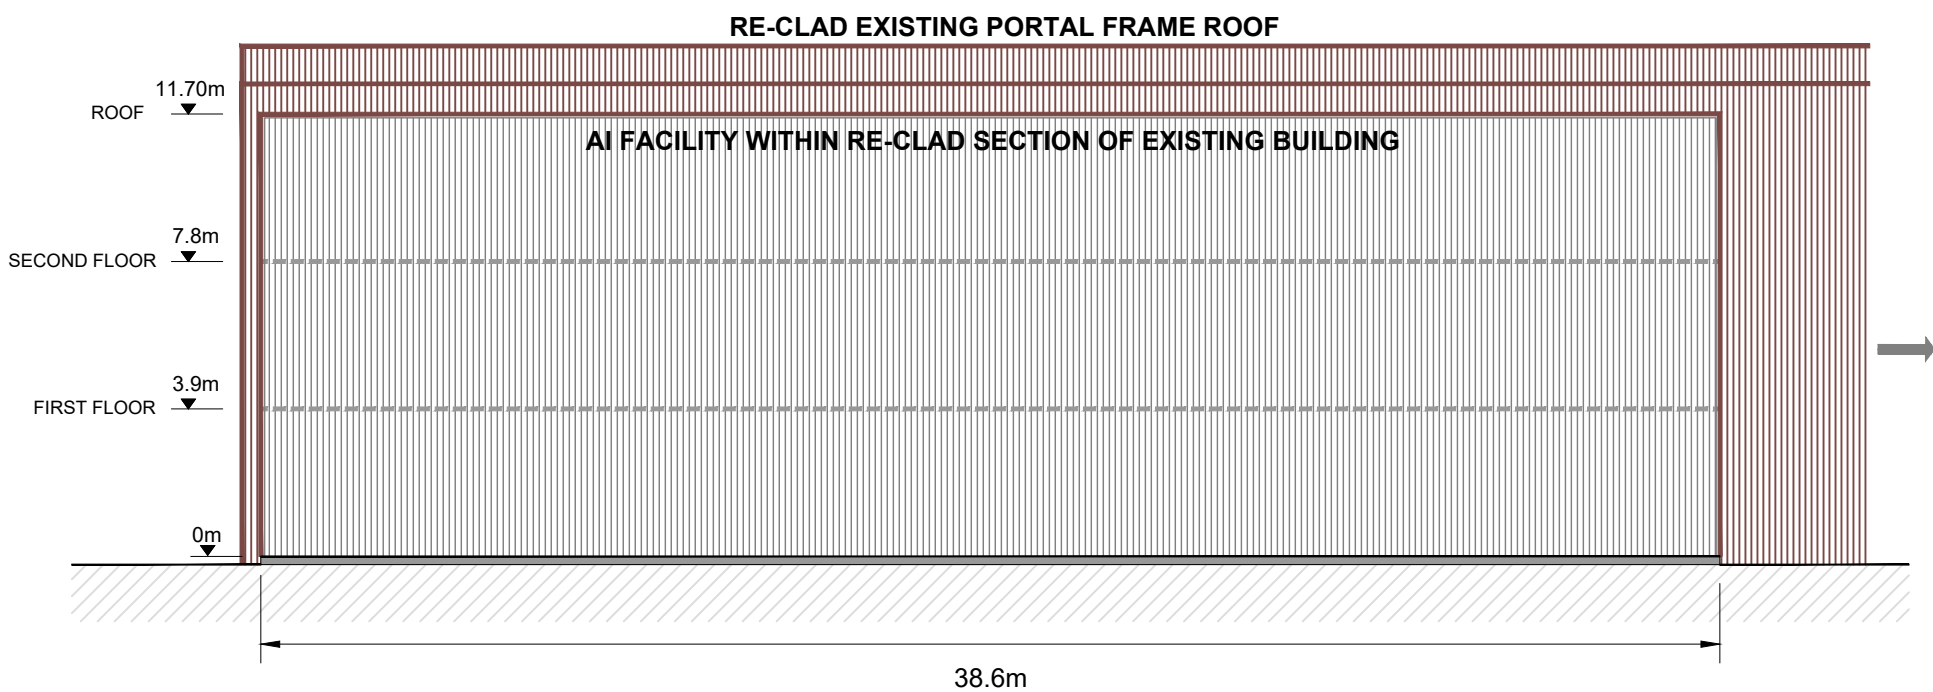

Building Elevation - East
Scale 1:200

- Notes
1. This drawing is to be read in conjunction with all other relevant site information available.
 2. Do not scale from this drawing. The Engineer shall be notified immediately, in writing, should any errors or discrepancies be found prior to the commencement or continuation of any works.
 3. Existing building floor level estimated to be circa 8.00m AOD based on preliminary survey information
 4. Building cladding colour 'British Standards BS4800 04-C-39 Copperbeech'.

A	Updated Title	LE	PD	PD	25.11.2025
Rev	Modification	By	Chk	App	Date



Egniol Consulting Limited
Unit 7 Llys Onnen, Ffordd y Llyn,
Parc Menai, Bangor,
LL57 4DF
Telephone: 01248 355996
Email: info@egniol.com

Carbon3.ai

Newport AI Facility

AI Facility Floor Plan
and Elevations

Drawn by	LE	Checked by	PD	Approved by	PD
Date	11/11/2025	Date	11/11/2025	Date	13/11/2025
Status	PLANNING			Scale @ A1	1:200
Drawing Number	10544-ECL-XX-XX-DR-C-0004				Revision A