



ELEVATIONS: 1:200

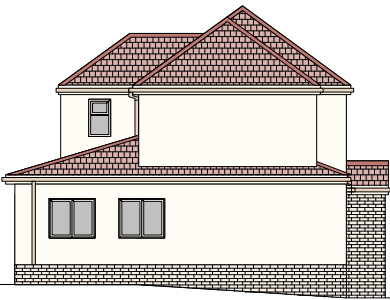


Side elevation



Front elevation

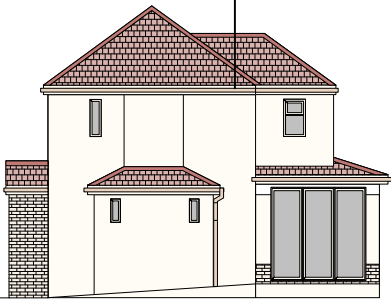

Side elevation

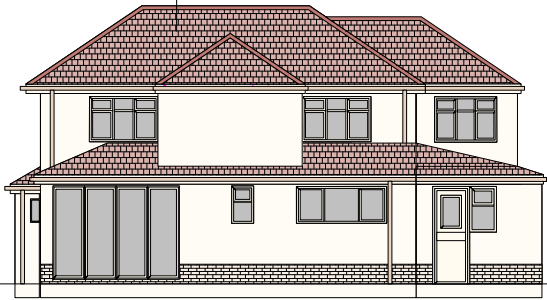

Rear elevation



Copper rainwater goods



Roof tiles




Windows




Arch and door

PLANS: 1:100

Ground floor

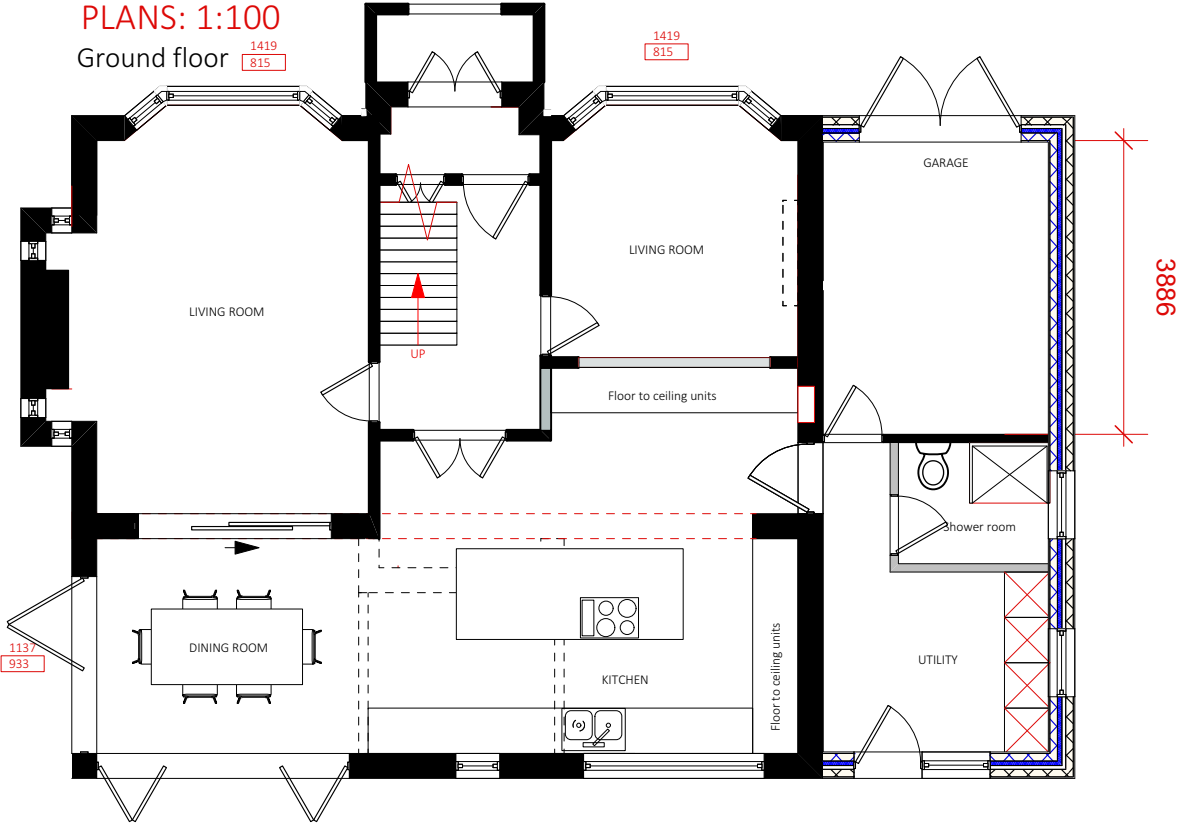

First floor

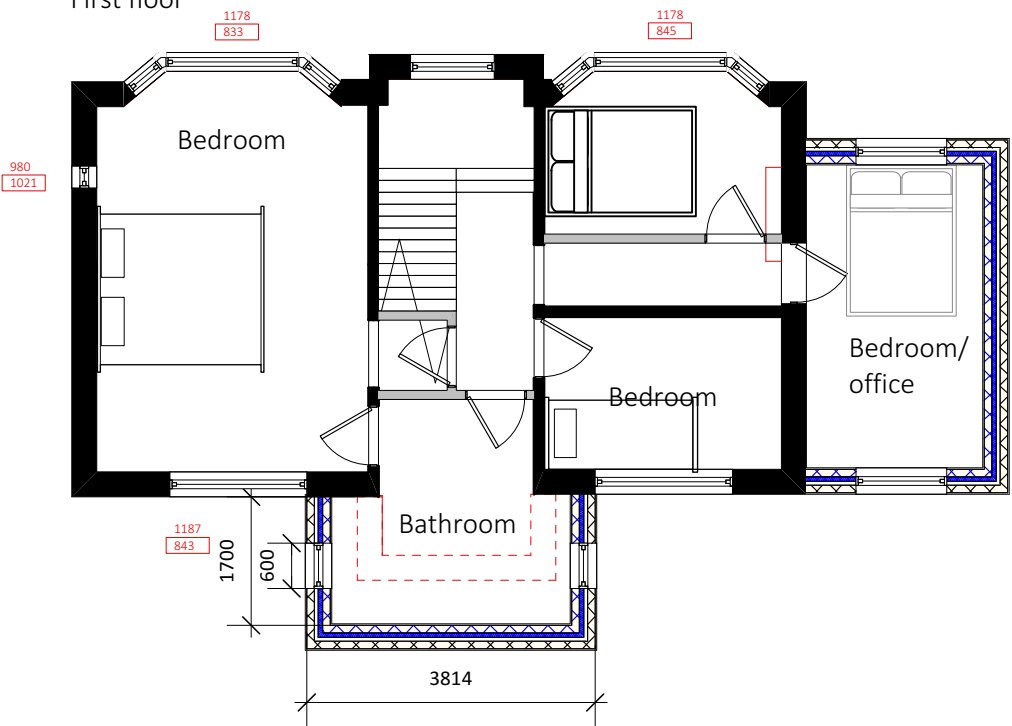

 Skerryvore Designs Ltd skerryvoredesigns.co.uk Phone 01633 897922 Mobile 07816 934352 contact@skerryvoredesigns.co.uk	JOB TITLE Iona Glasllwch Lane NP20 3PU	DRAWING TITLE PROPOSED Plans & Elevations	DRAWING No. SD980 P1 01
			SCALE 1:100 & 1:200 @ A3
			DATE APR 2026