


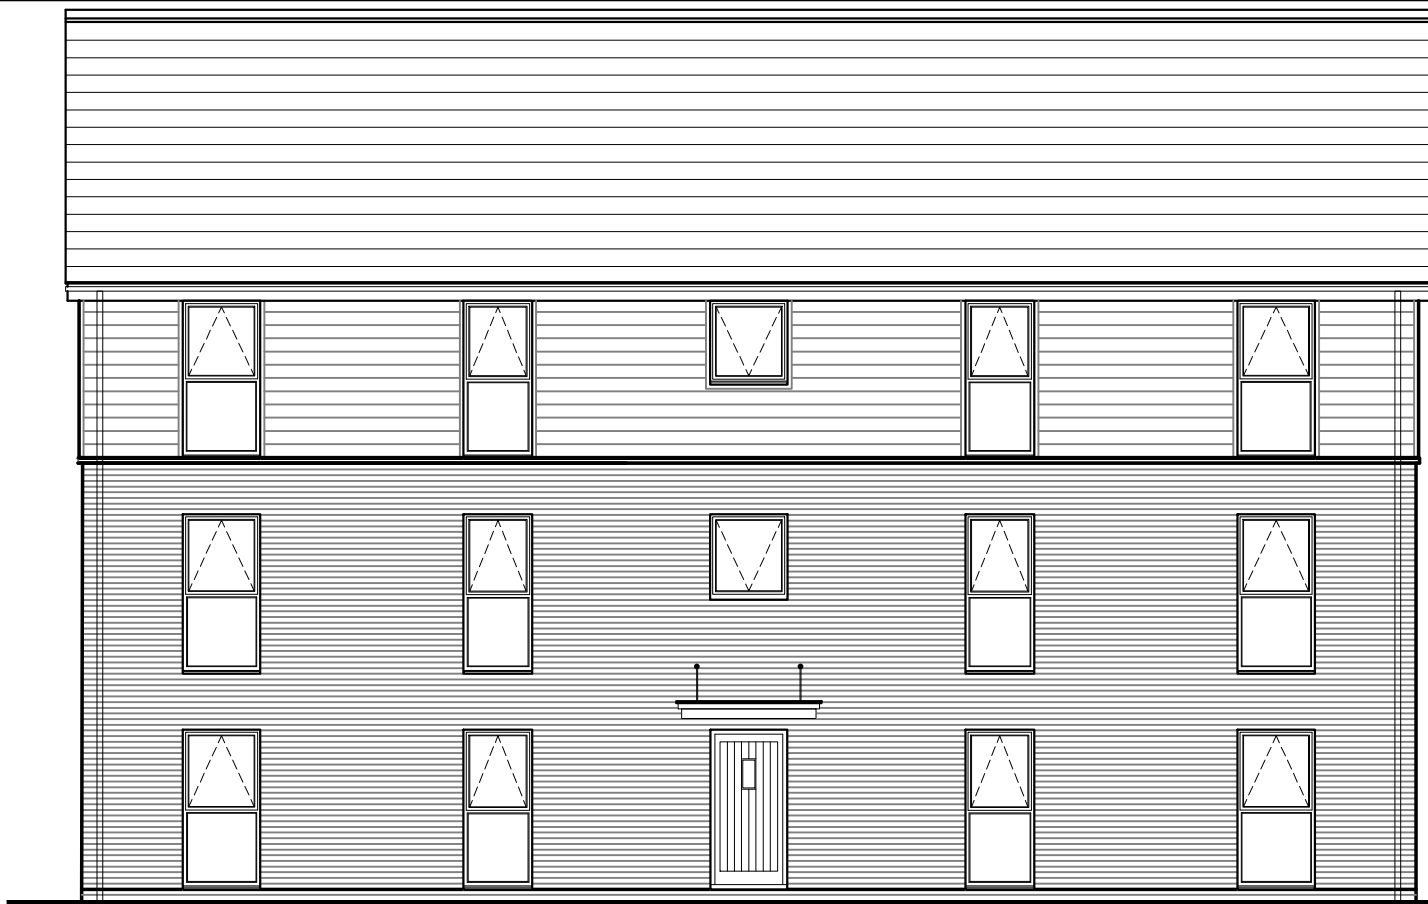


Front Elevation

scale 1:100




Rear Elevation

scale 1:100

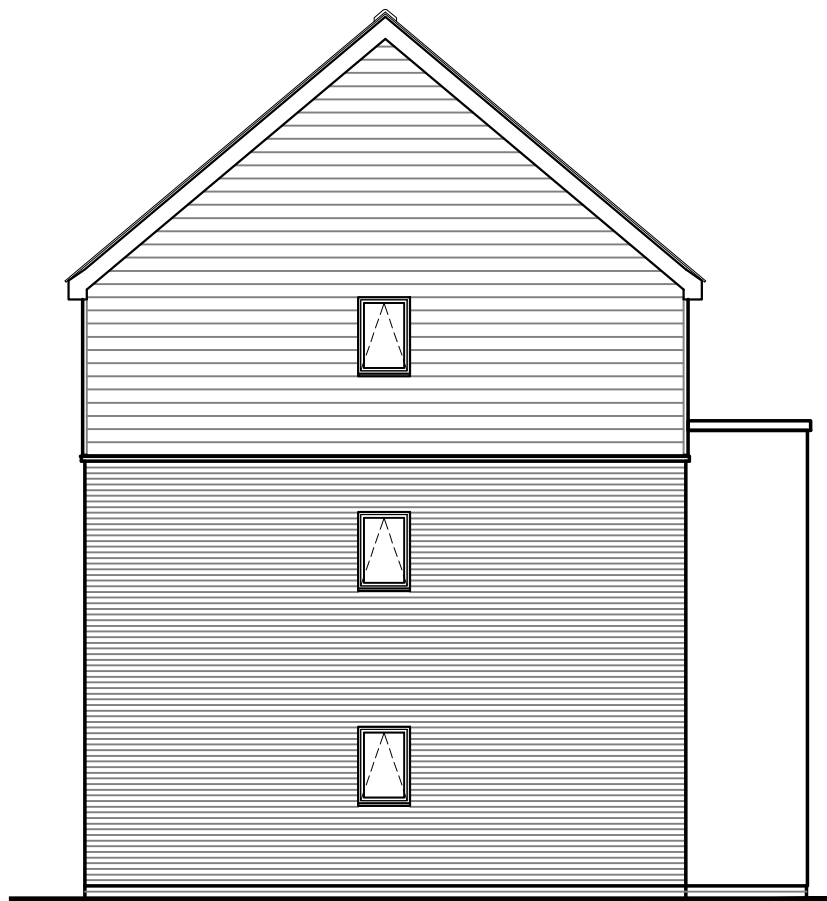

Side Elevation

scale 1:100

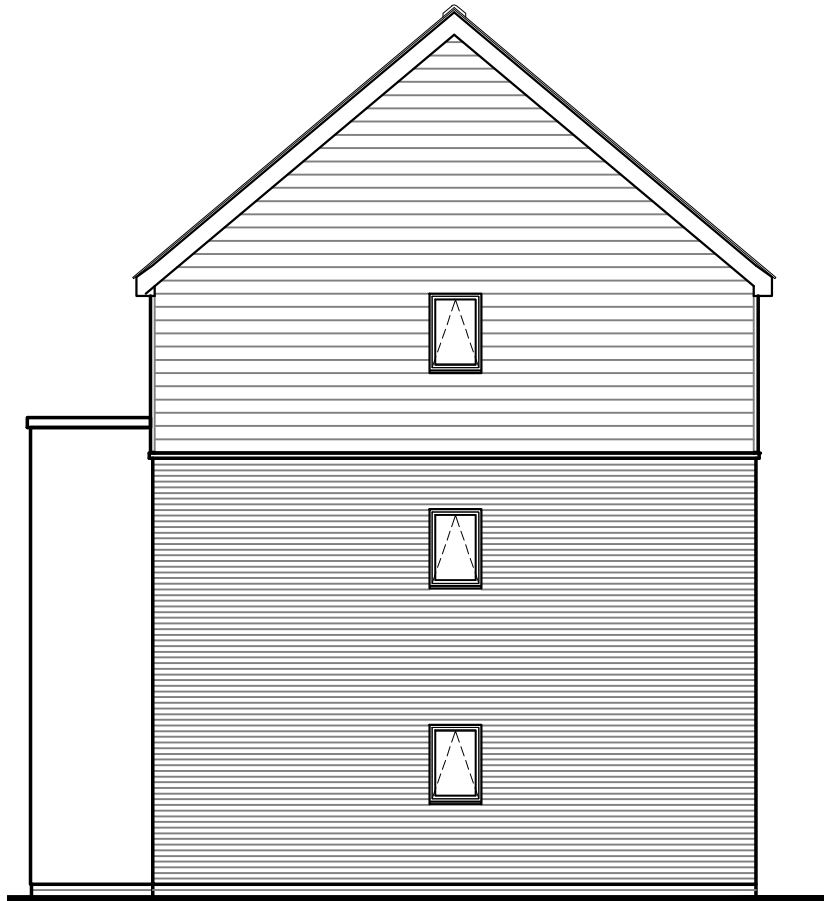

Side Elevation

scale 1:100



Project Title
2.1.2- Contemporay
R20 Range

Drawing Title
Proposed Elevation

Date
24.03.2021

Scale
1:100 @ A3

Drawn
-

Drawing Status
Planning

Dwg. Ref.
212-WD11-02

Rev.
A