


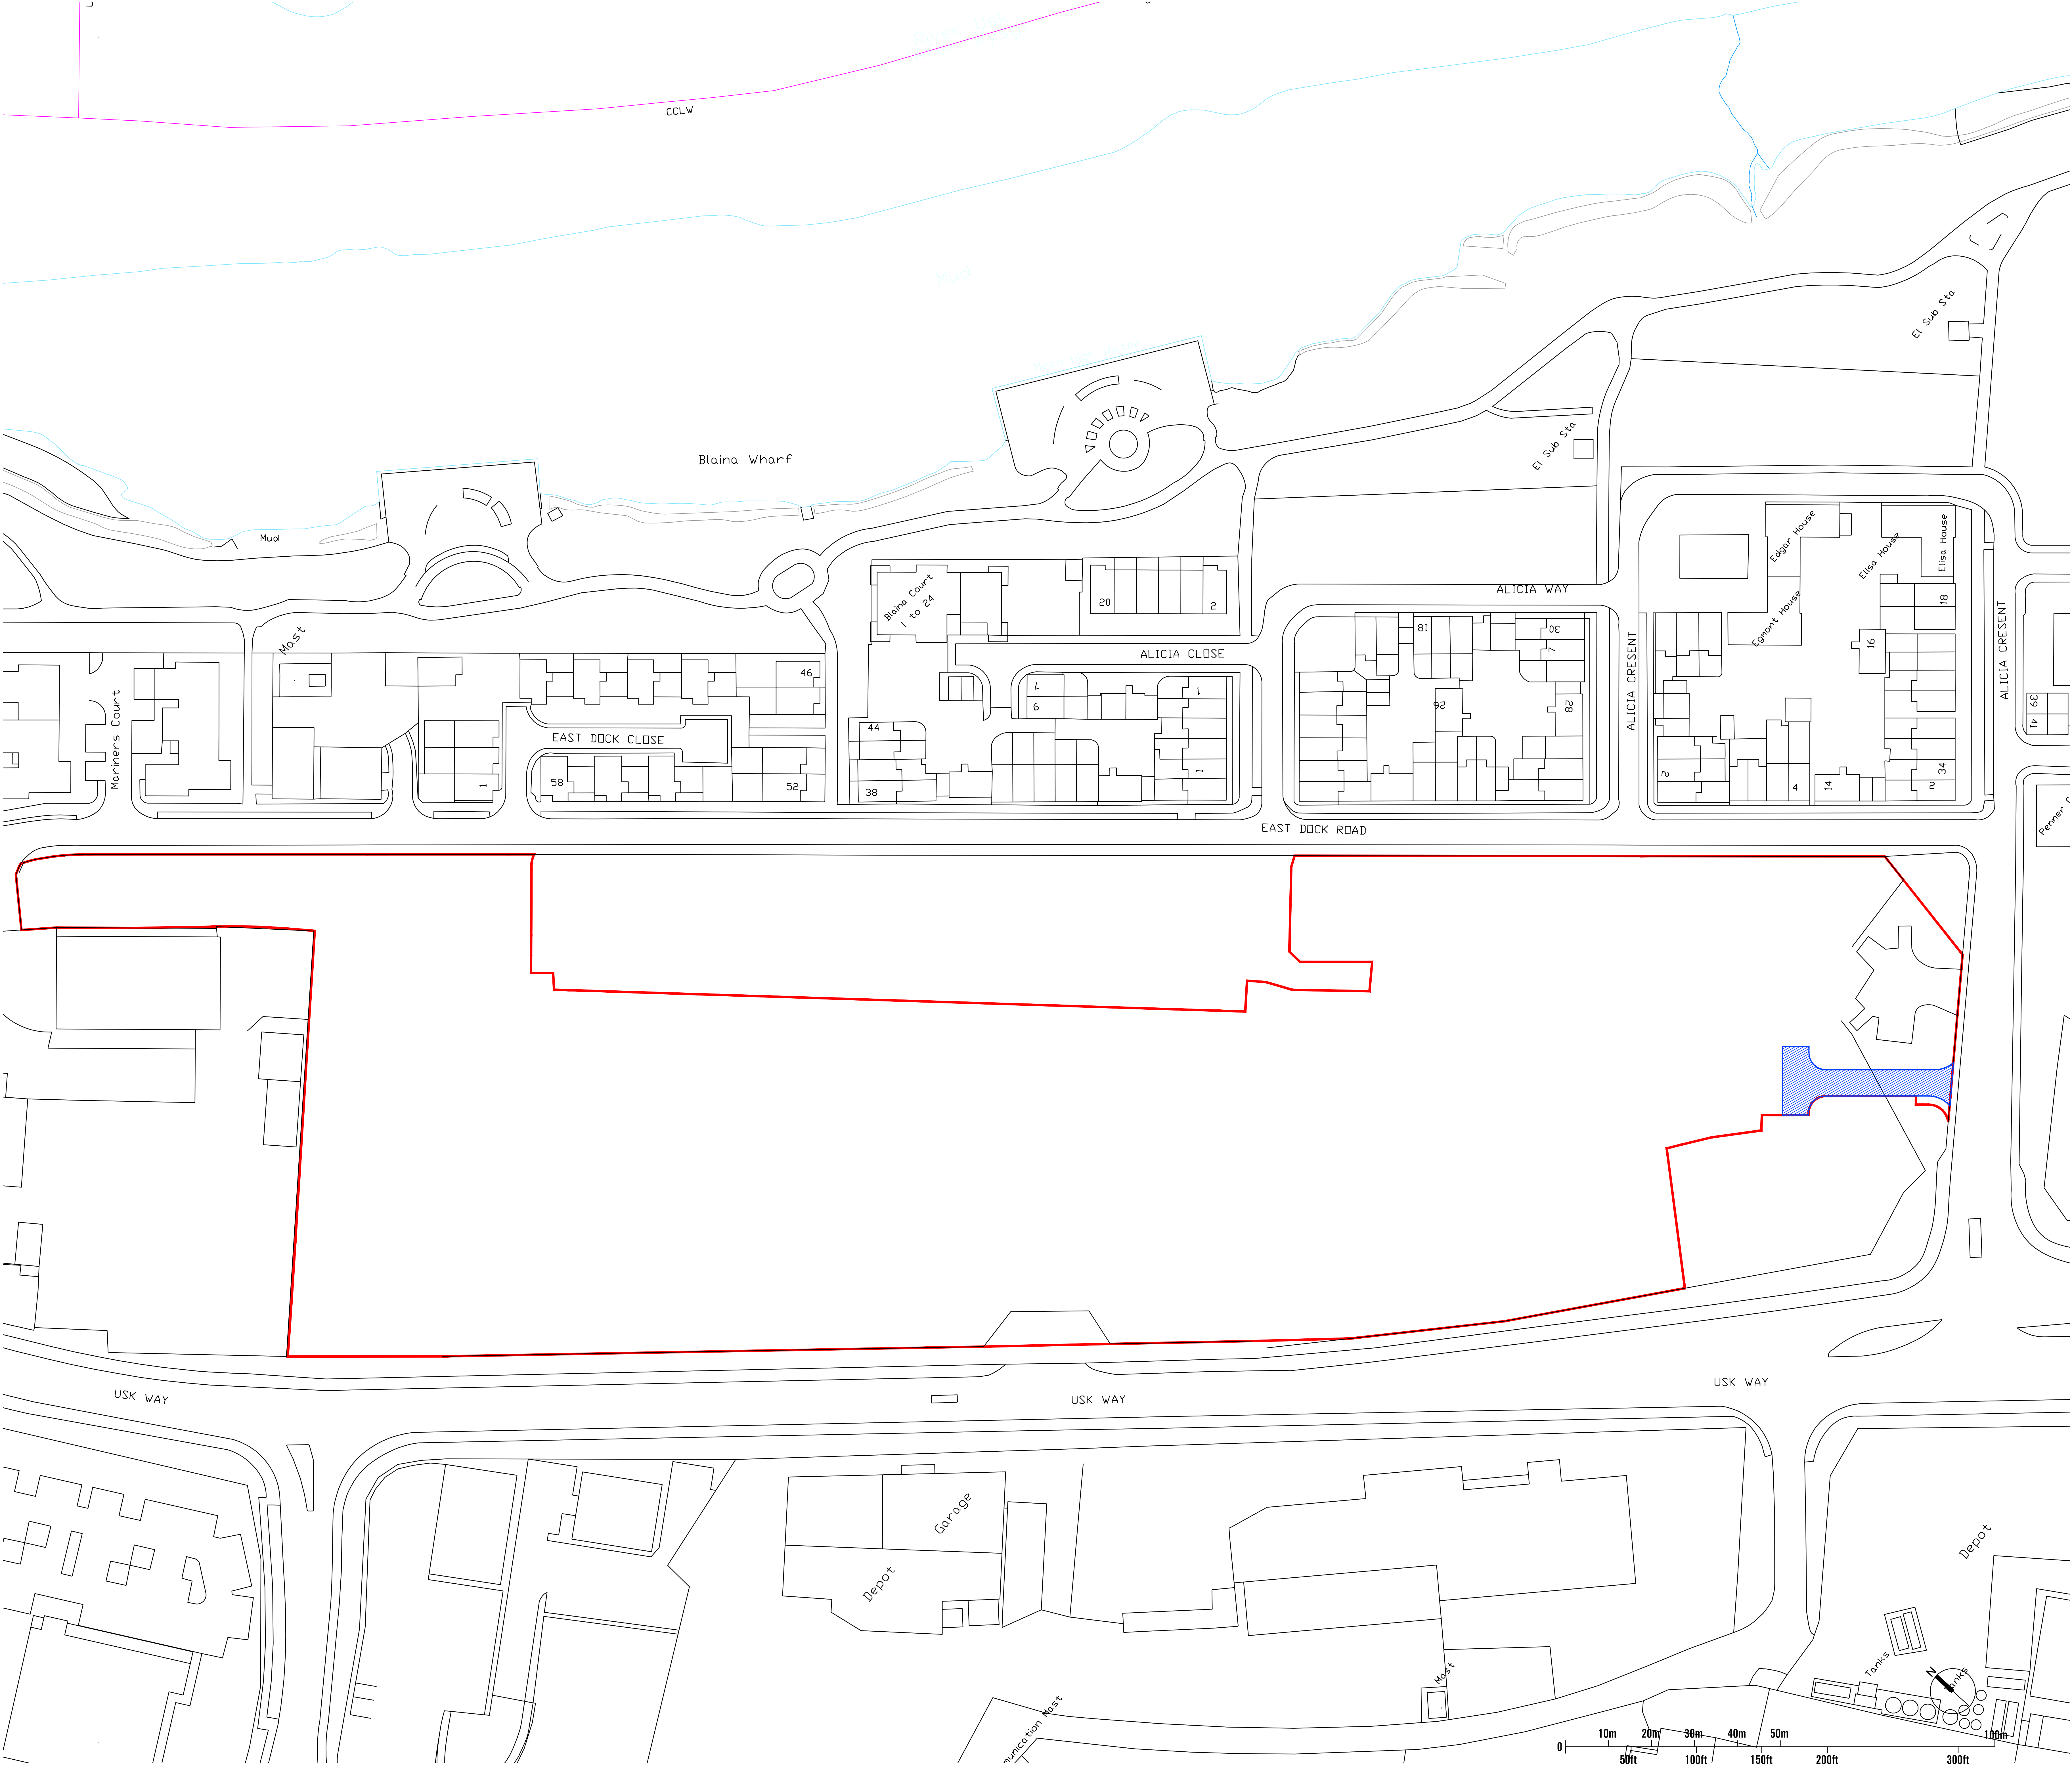

KEY		
	INDICATIVE RED LINE BASED ON TITLE PLAN TDC	
	LEASE ACCESS RIGHTS SHOWN ON THE PLAN "1029-03-0 Proposed Site Plan"	

This drawing is the copyright of Roberts Limbrick Ltd and should not be reproduced in whole or in part or used in any manner whatsoever without their written permission.

Do Not scale off this drawing. Use only figured dimensions and report any discrepancies or omissions to the Architect immediately.

rev.	date	description

project

RESIDENTIAL DEVELOPMENT
OLD TOWN DOCK

-

client

drawing

Proposed Location Plan

-

-

status

PLANNING

ROBERTS LIMBRICK LTD

The Carriage Building, Bruton Way,
Gloucester, GL1 1DG

The Estates Office, 25 - 26 Gold Tops,
Newport, NP20 4PG

T. 03333 405 500
mail@robertslimbrick.com
www.robertslimbrick.com

Registered Office : England No. 06658029

scale

1/500 @ A0

9688

date

05/02/19

author

-

project

9688

drg no.

PL01

rev.