


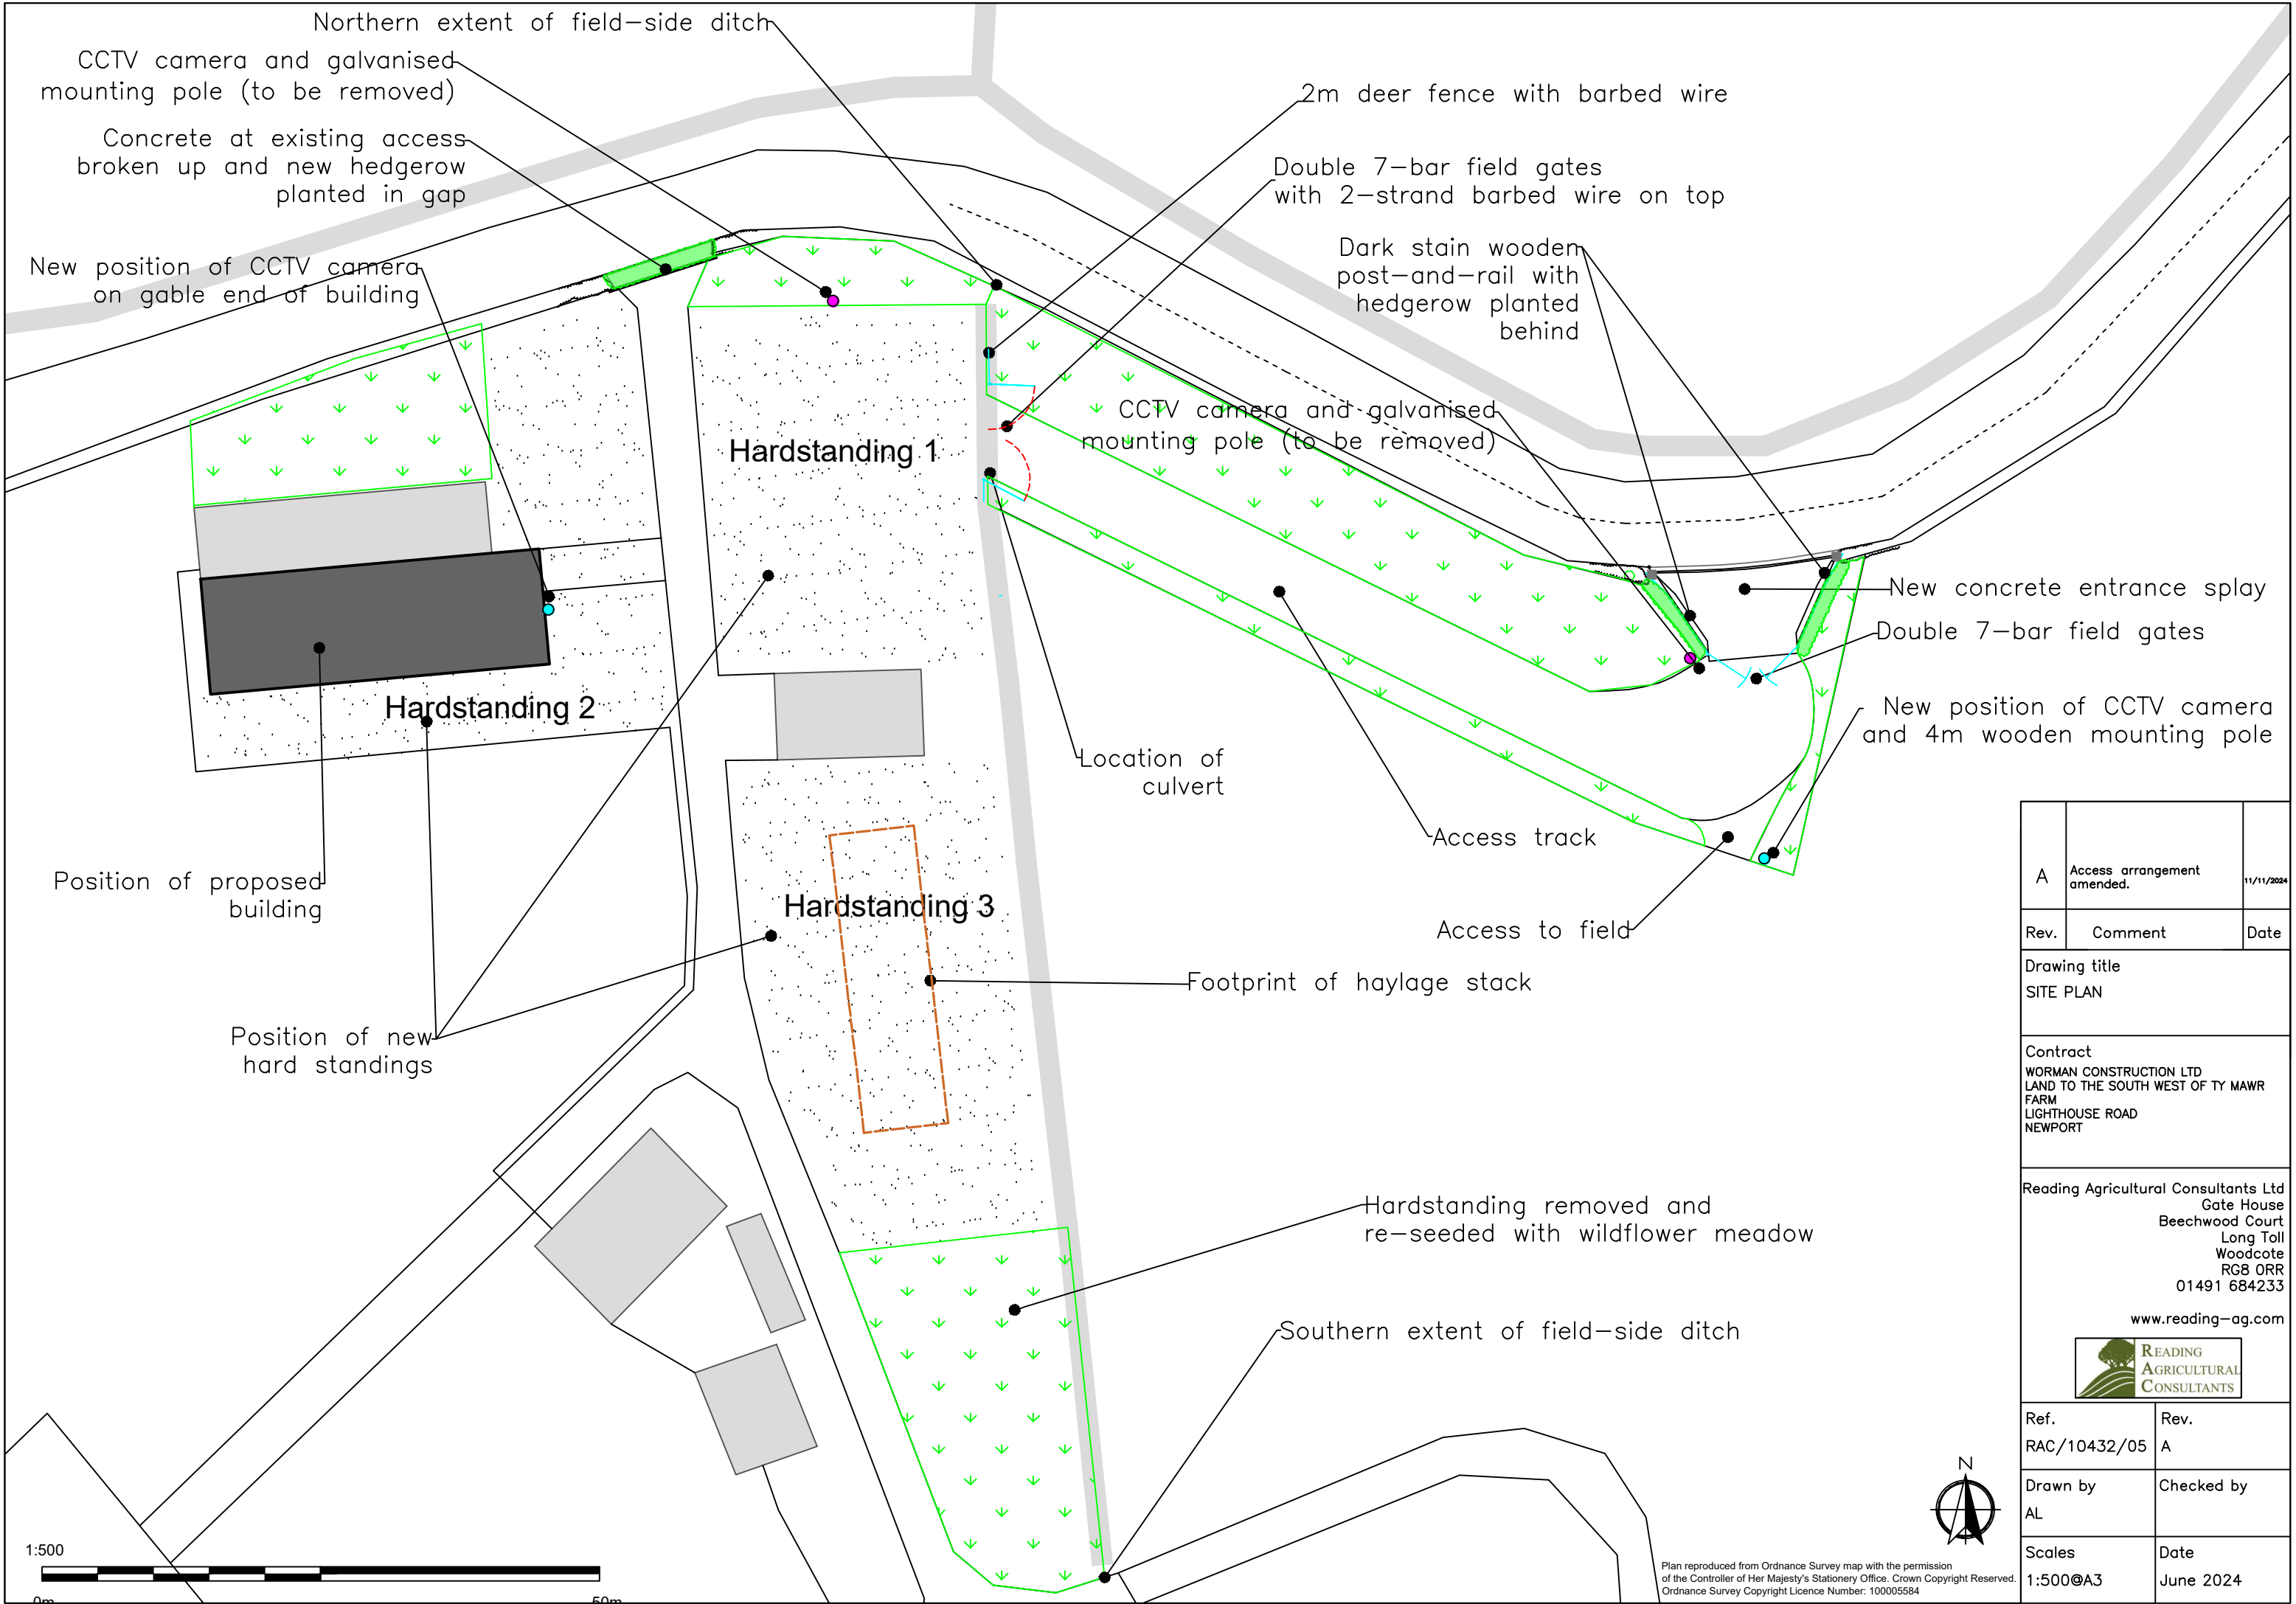

A	Access arrangement amended.	11/11/2024
Rev.	Comment	Date
Drawing title SITE PLAN		
Contract WORMAN CONSTRUCTION LTD LAND TO THE SOUTH WEST OF TY MAWR FARM LIGHTHOUSE ROAD NEWPORT		
Reading Agricultural Consultants Ltd Gate House Beechwood Court Long Toll Woodcote RG8 0RR 01491 684233 www.reading-ag.com		
Ref. RAC/10432/05		Rev. A
Drawn by AL		Checked by
Scales 1:500@A3		Date June 2024