




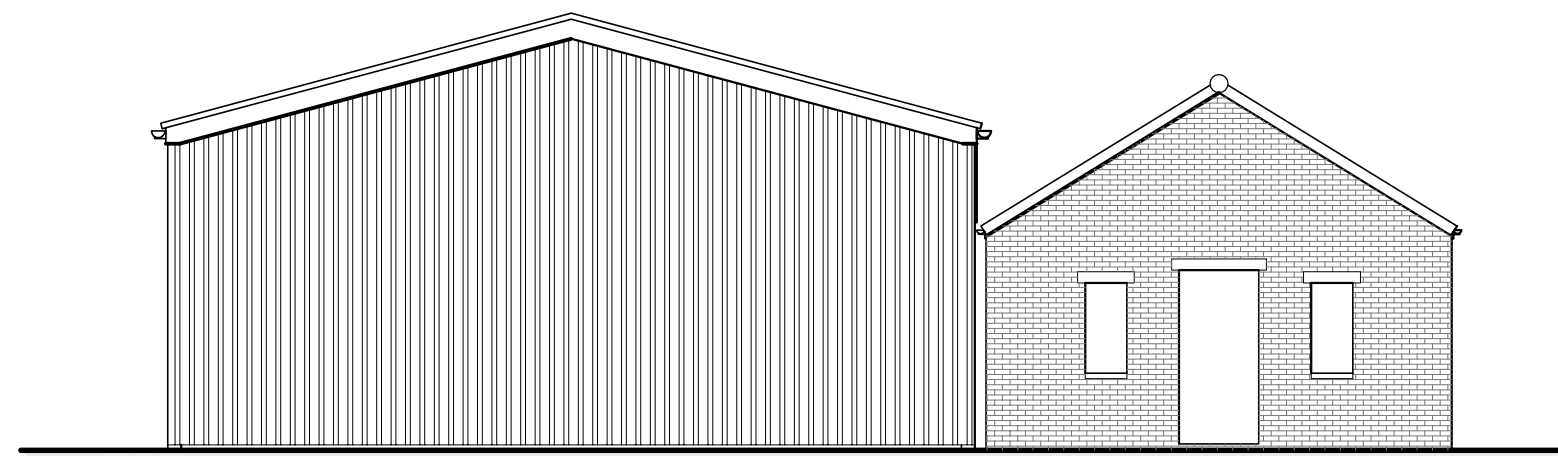


Proposed East Elevation

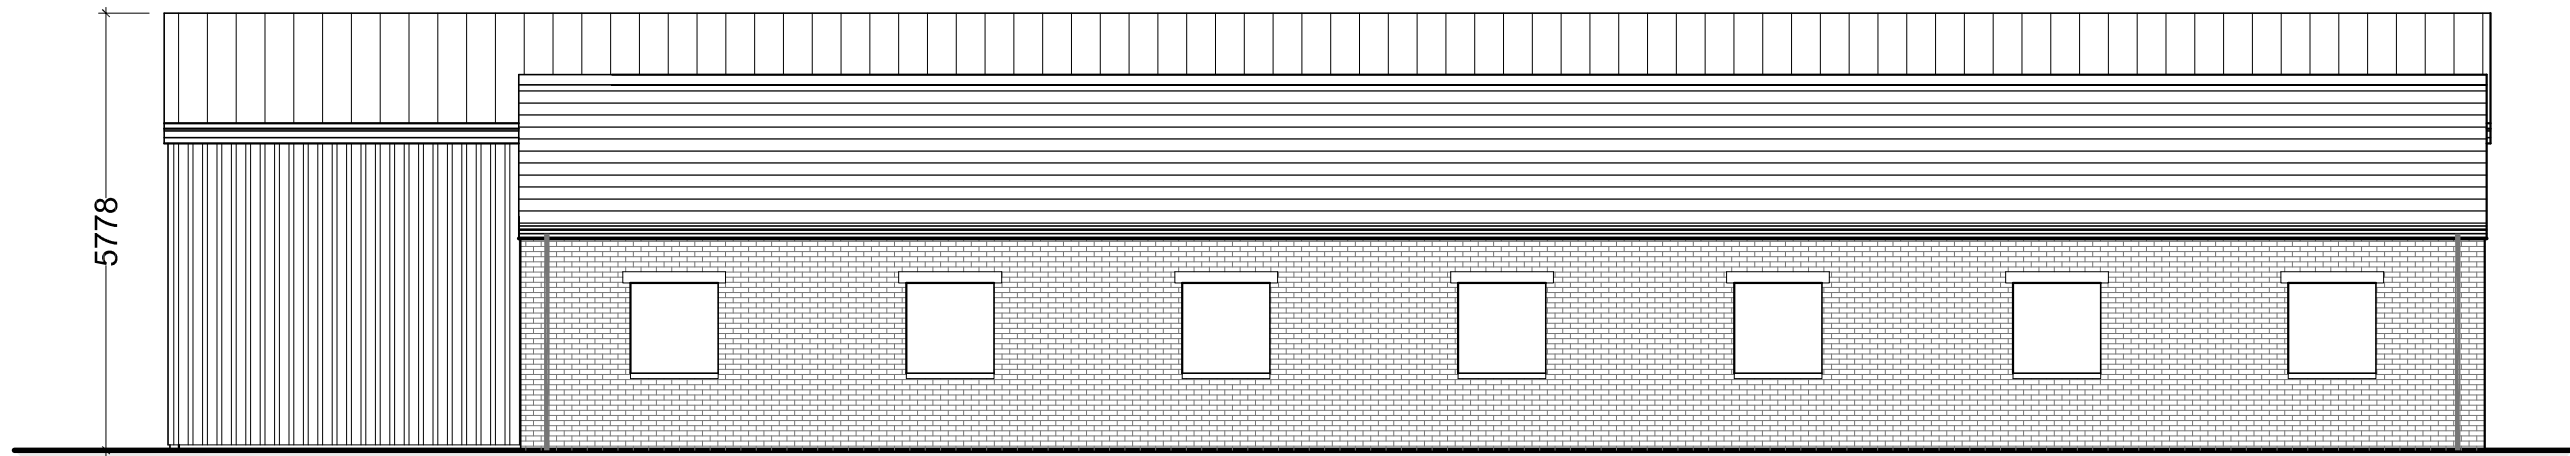


Proposed North Elevation

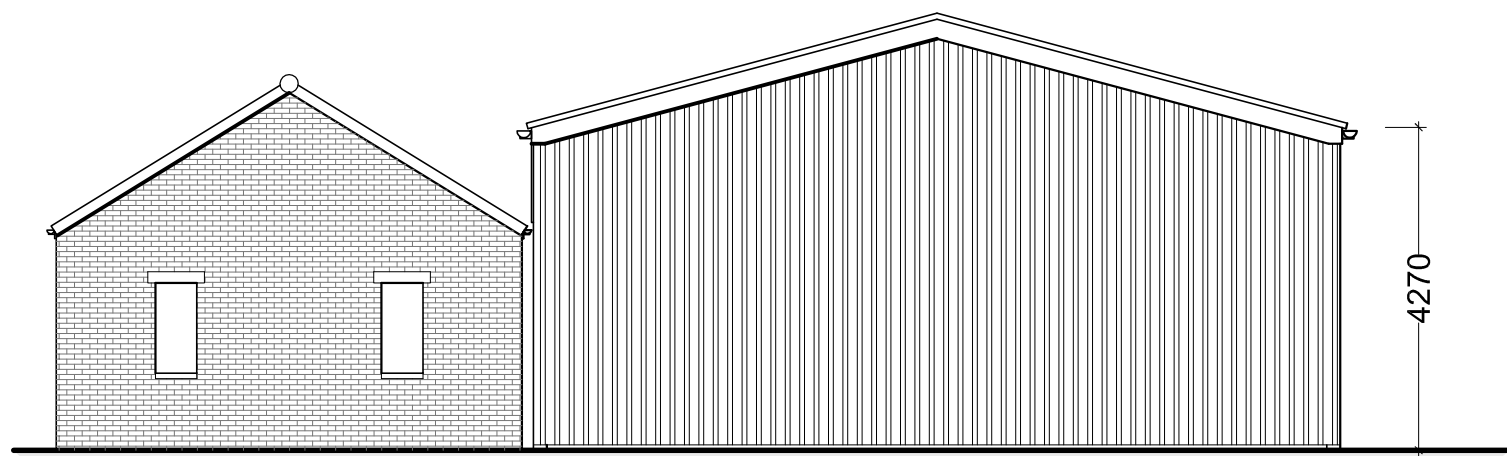

Proposed West Elevation

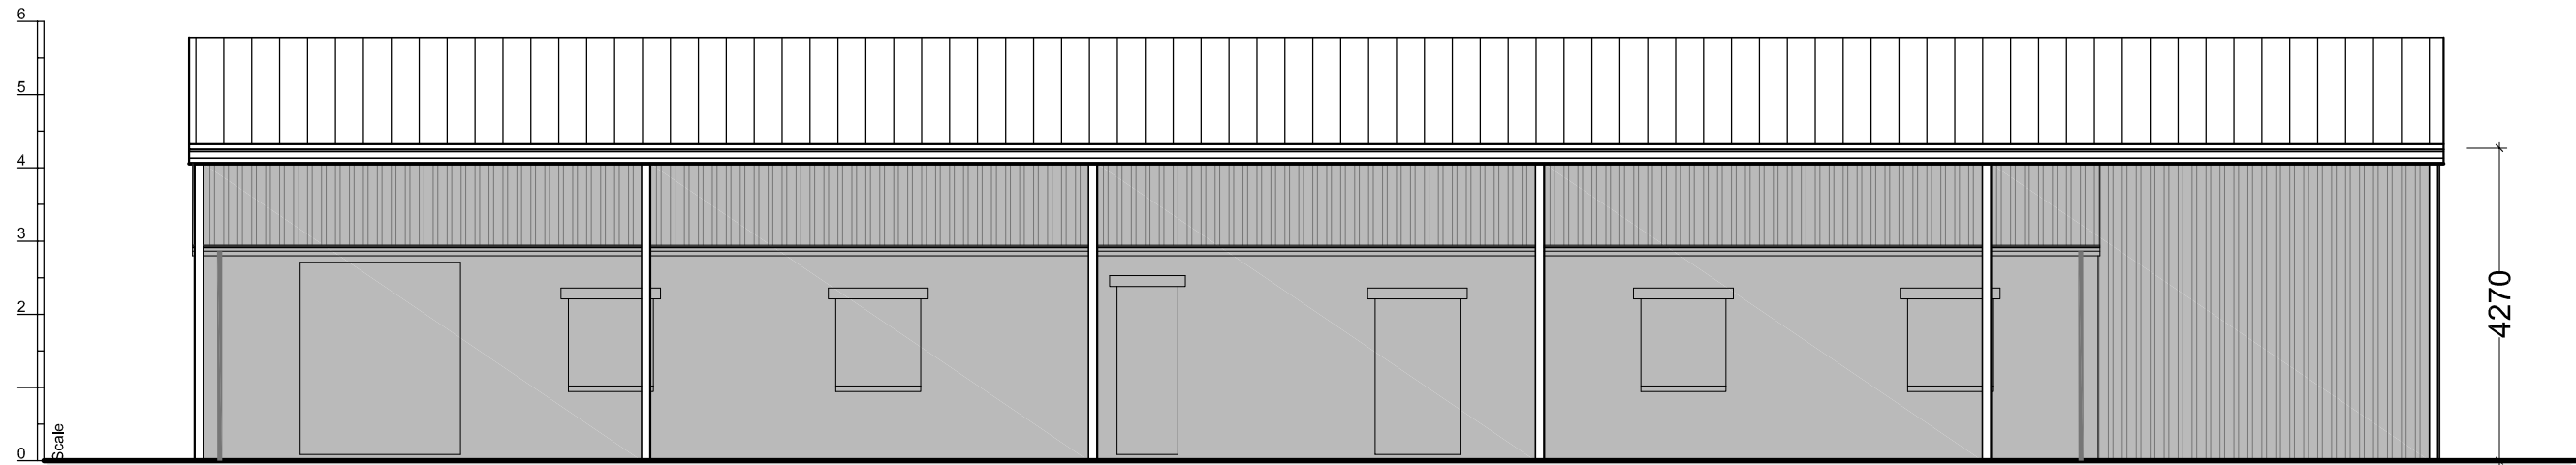


Proposed South Elevation (open fronted)

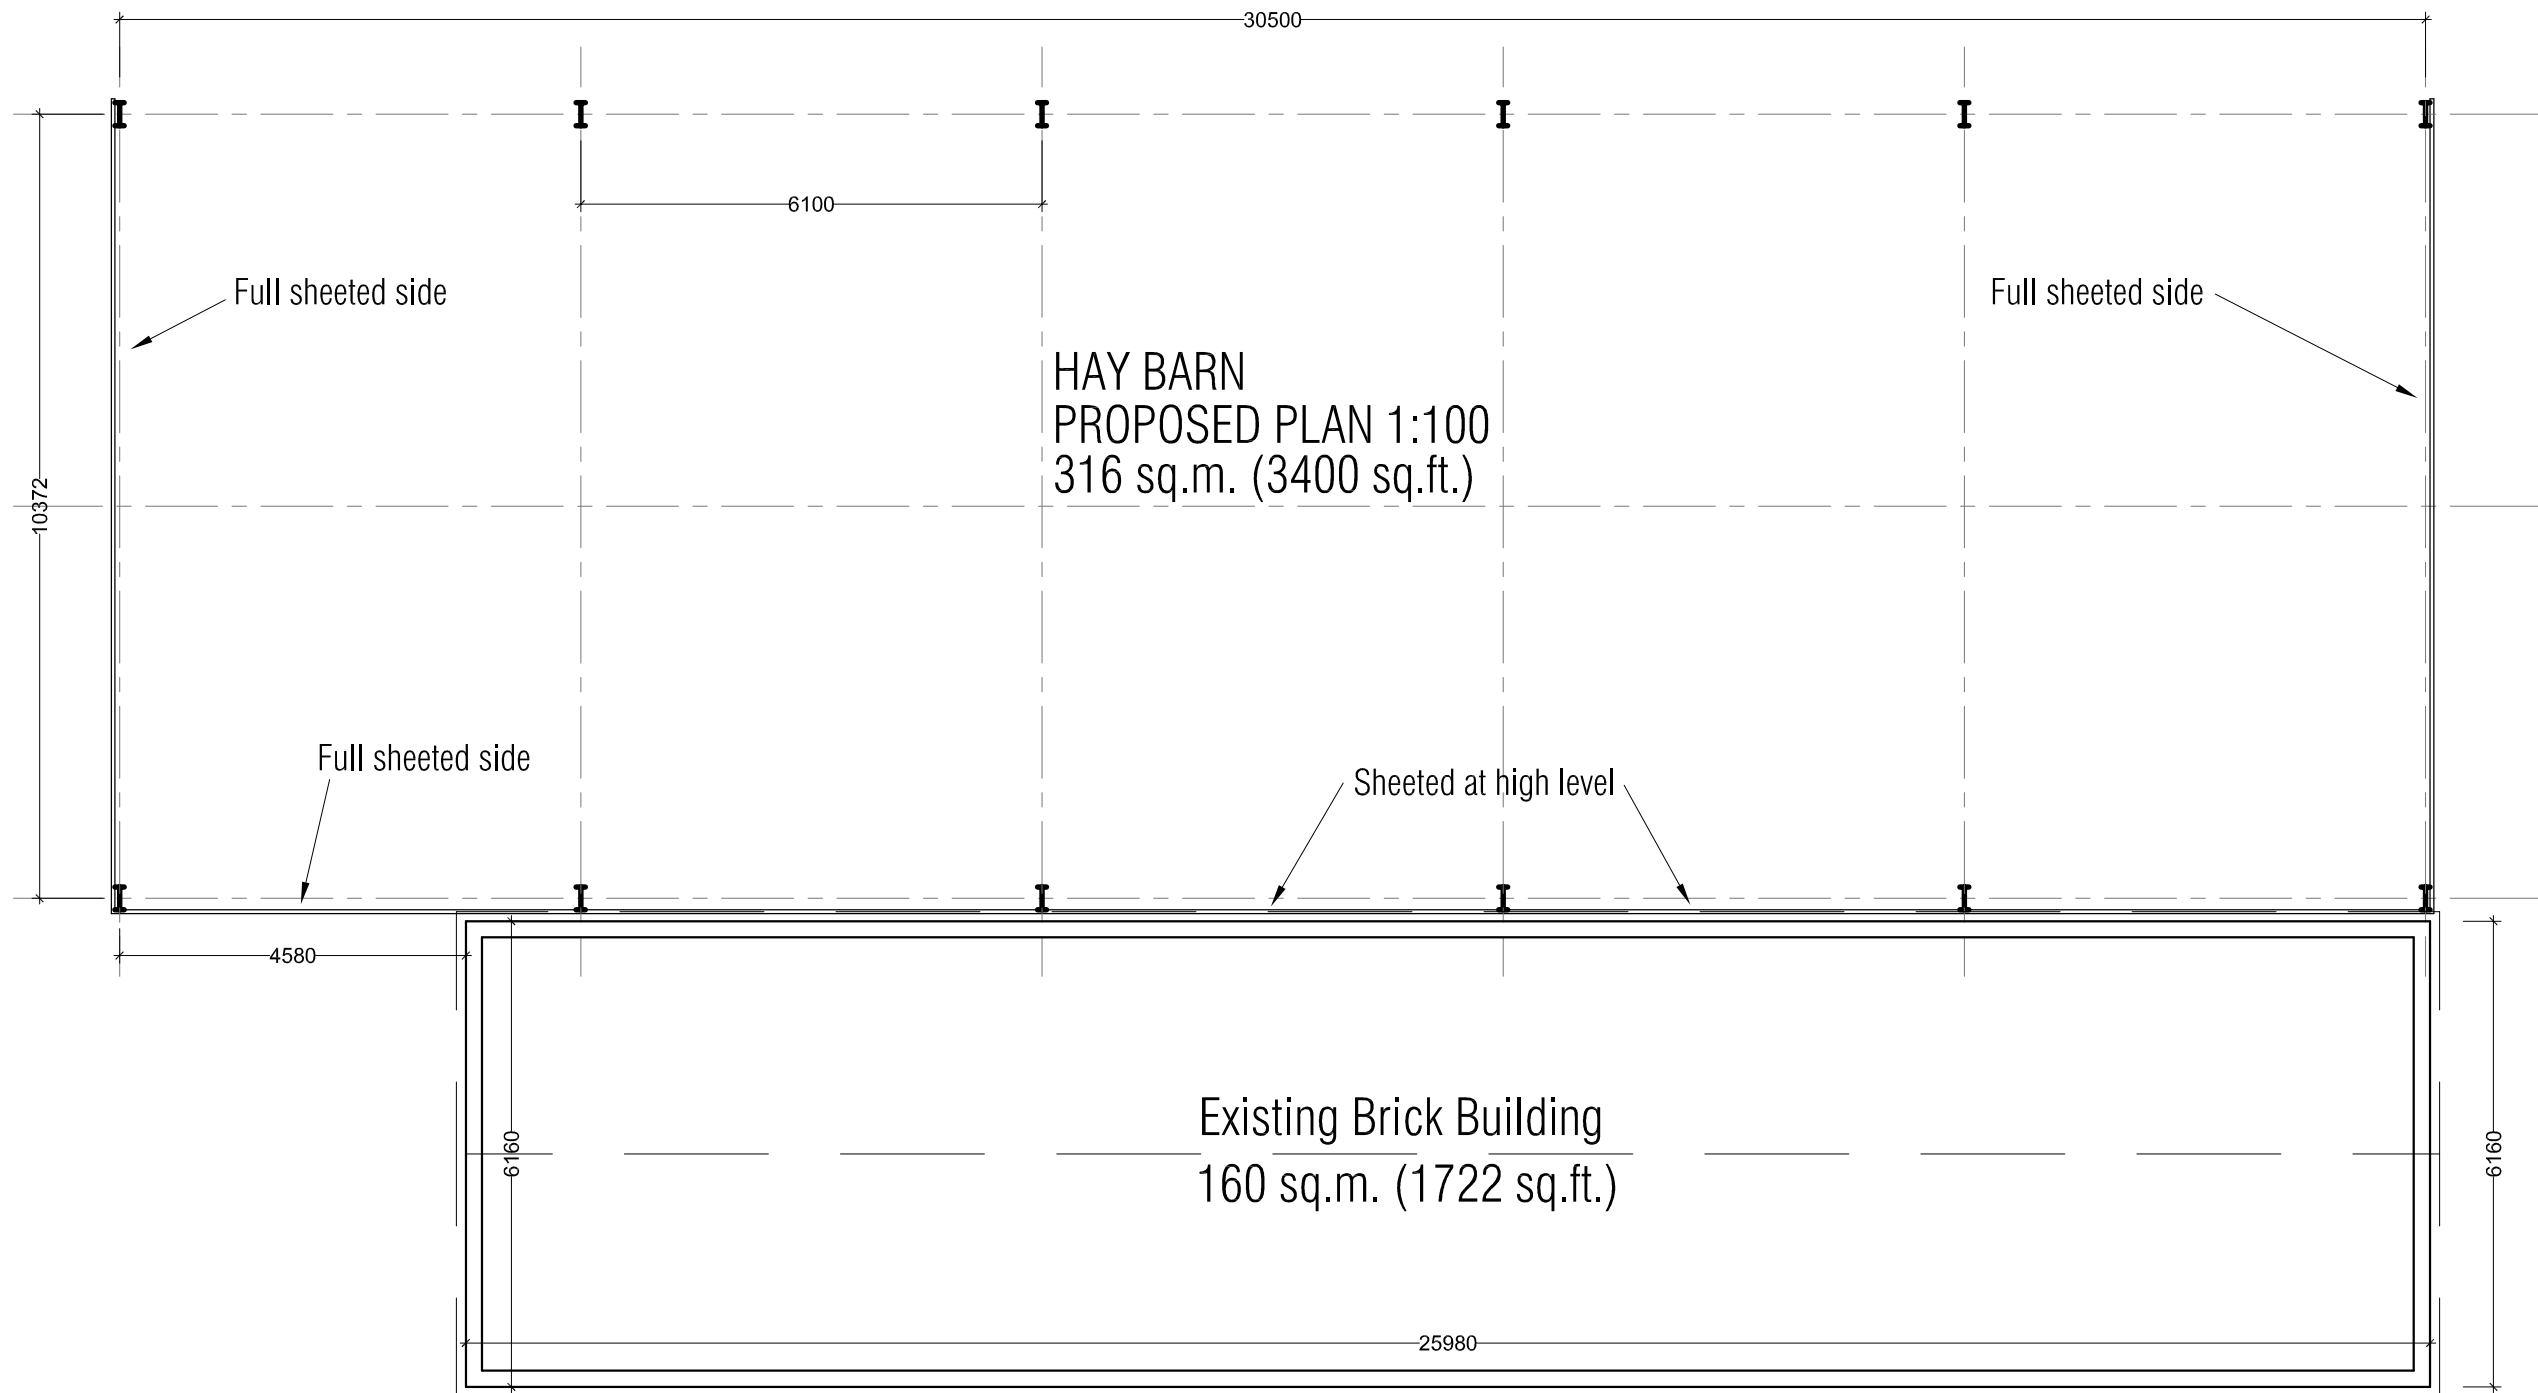


Existing Brick Building
160 sq.m. (1722 sq.ft.)

NOTES:
New hay barn structure to be Class 2, portal frame buildings (5 bays) - 10.37m wide x 30.5m long x 4.27m max to eaves. 5.77m max to ridge. Roof pitch 15' Roofing - natural grey fibre cement profile 6. Walls - Open sided and green coated sheeting. GRP translucent roof light sheets in roof. Upvc fast flow gutters & downpipes.

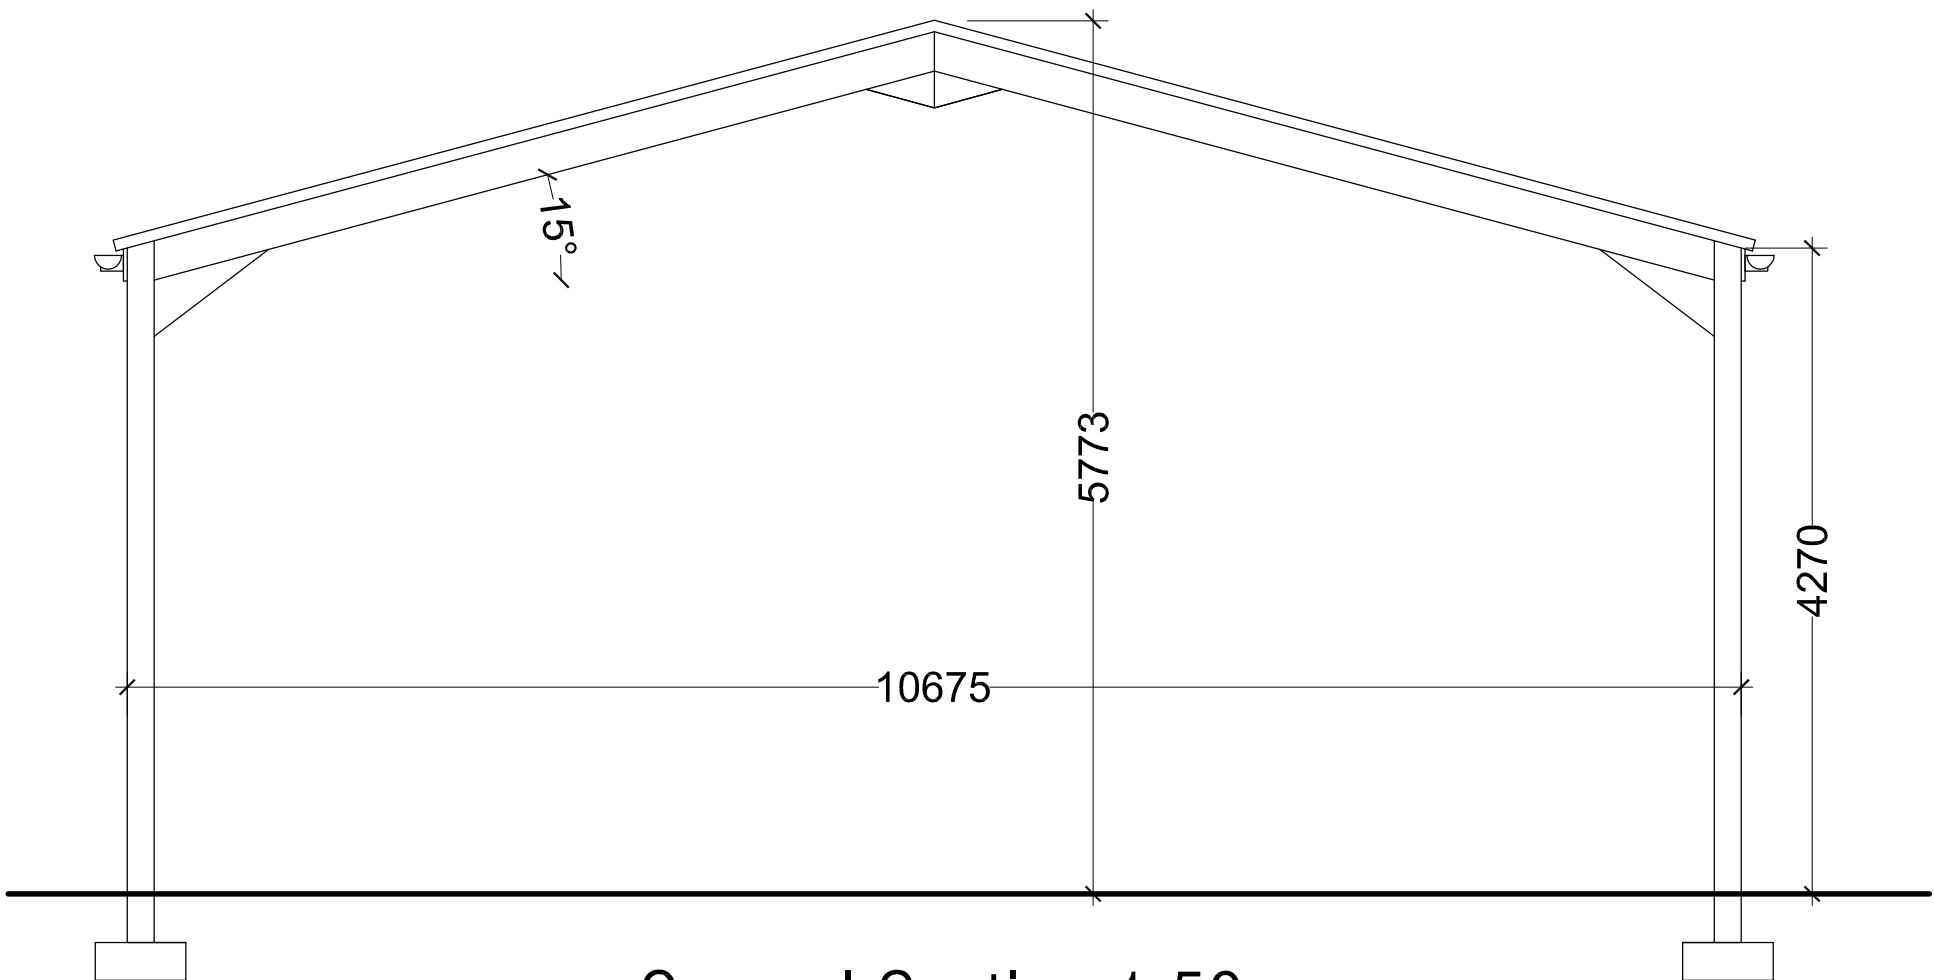

General Section 1:50

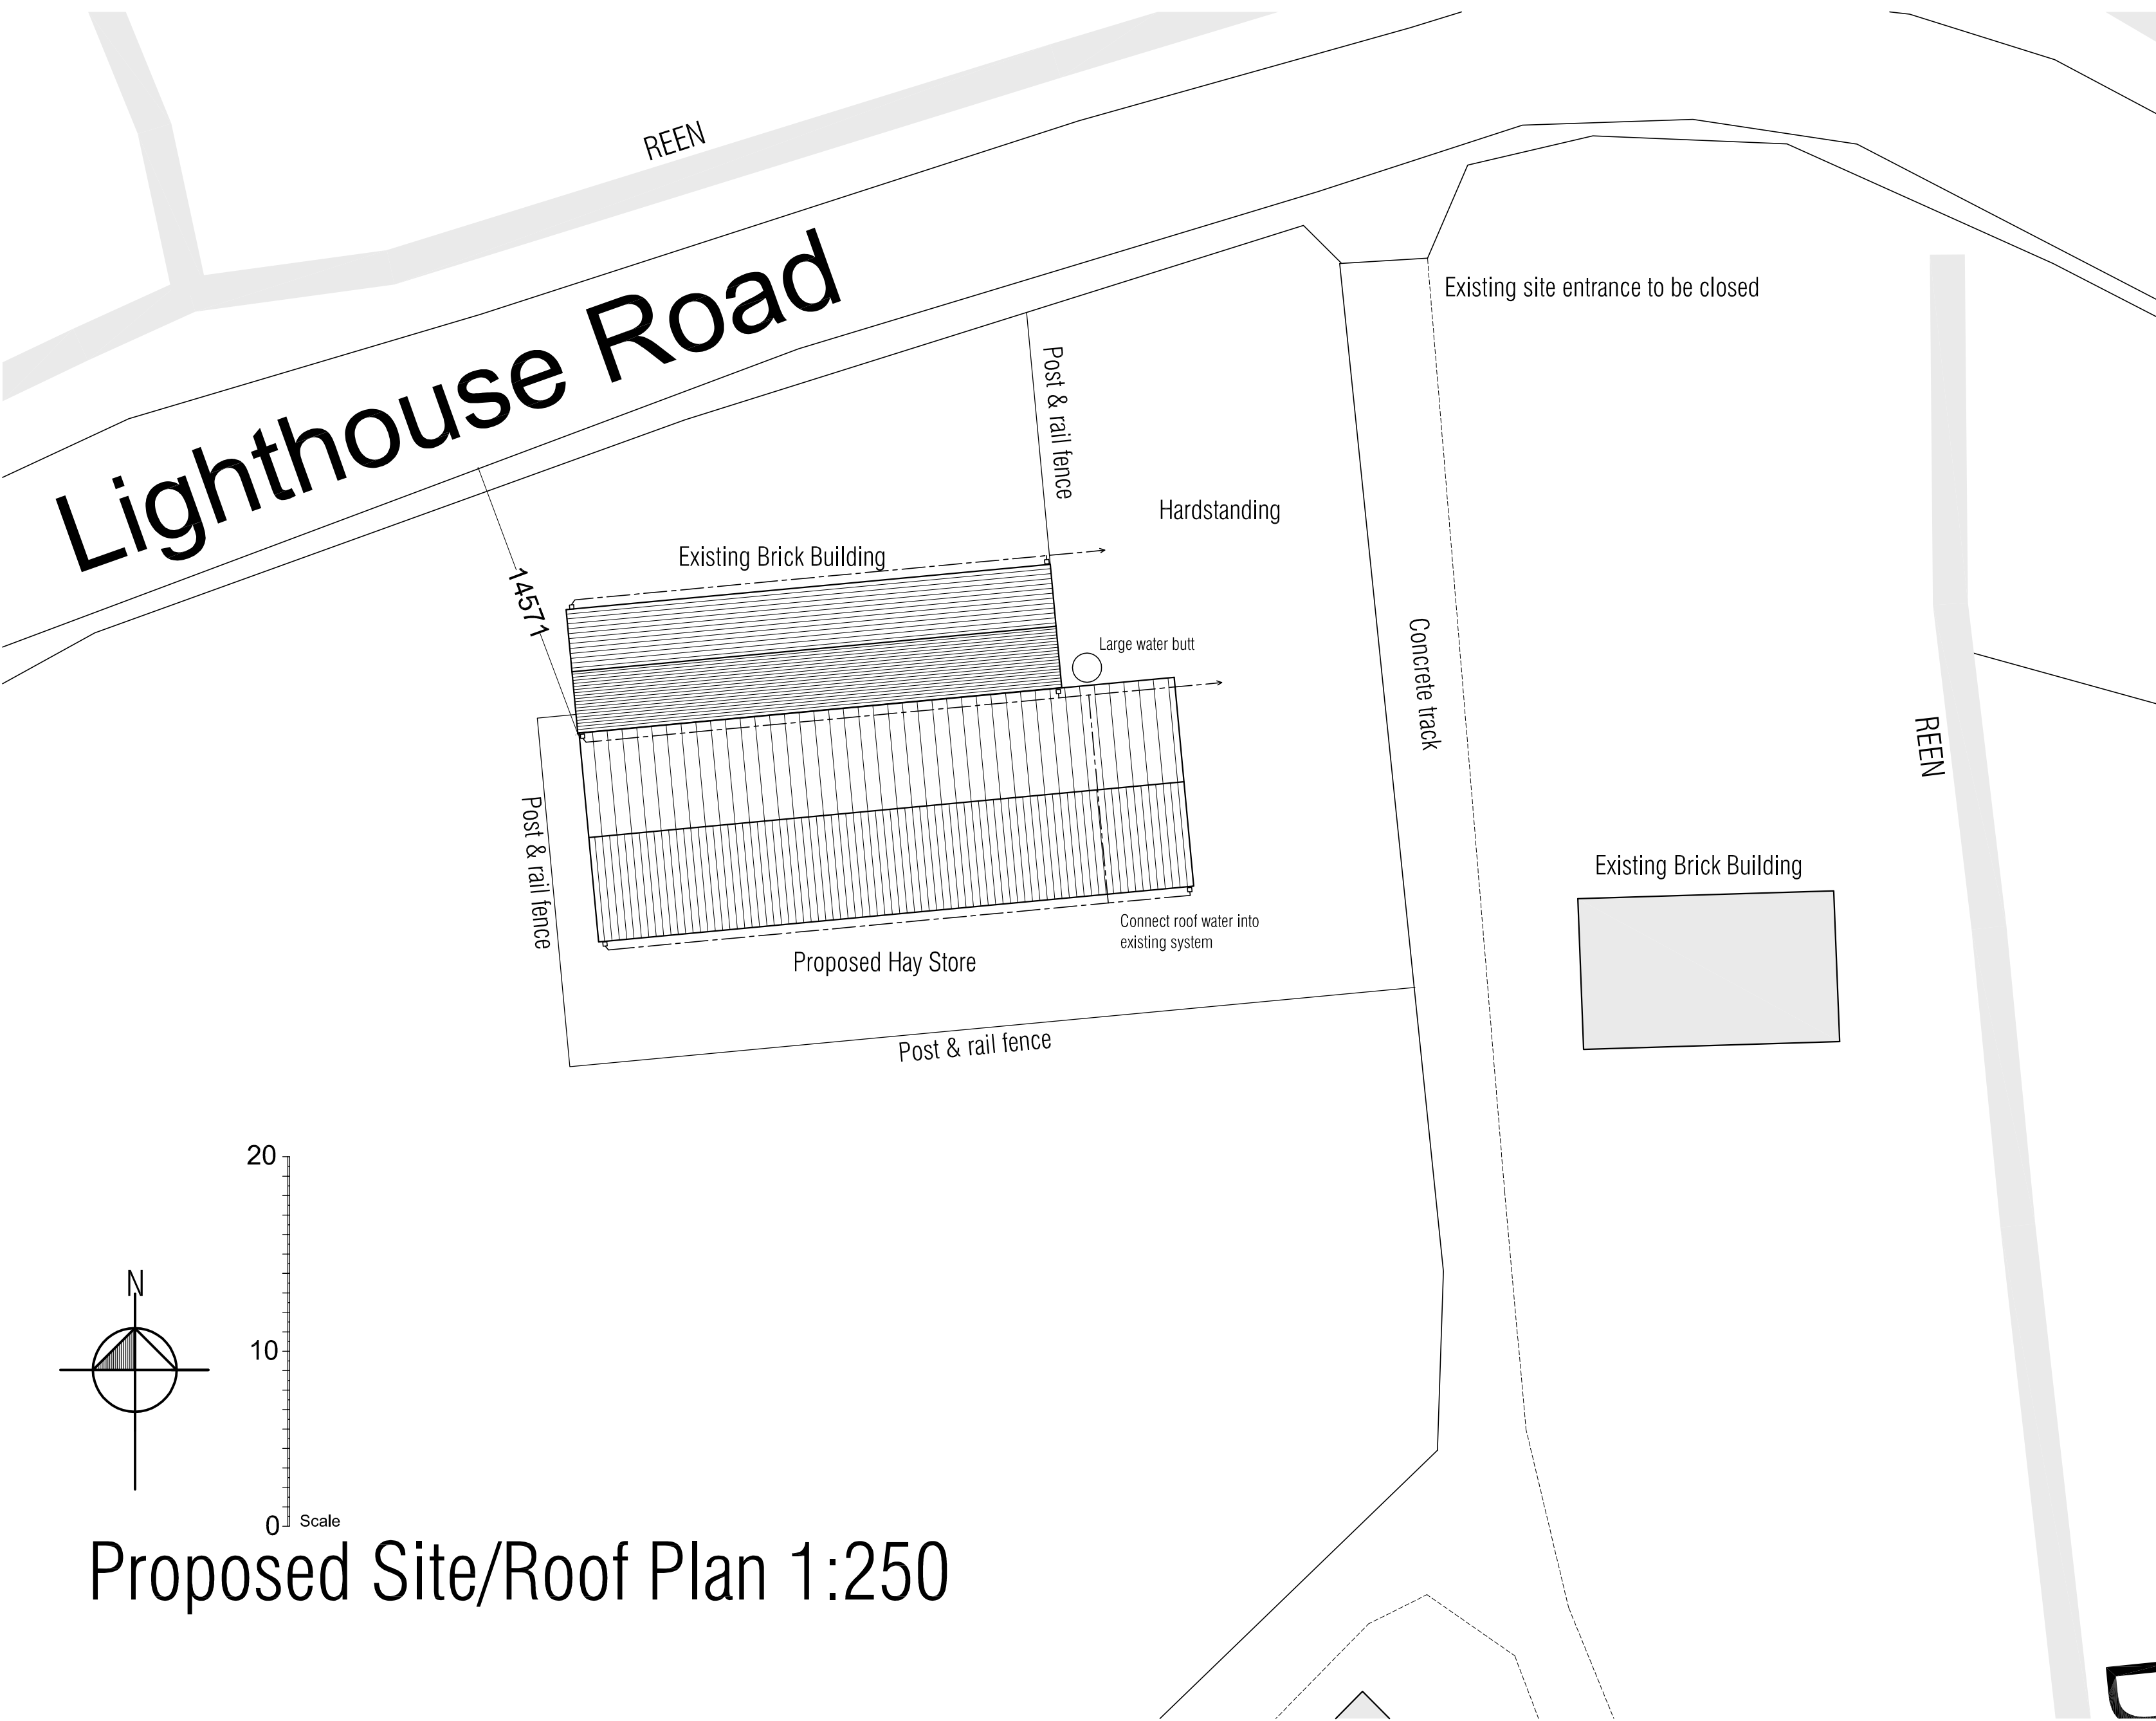

Proposed Site/Roof Plan 1:250

REF	DATE	REVISION
CLIENT: P Worman		
PROJECT: Land near St.Brides Wentlooge NP10 8SF		
SHEET TITLE: Proposed Plan, Elevations, Site		
Proposed Hay Store		
SCALE: 1:100 on A1	DATE: Nov 22	DRAWN: RAP
DRAWING No 050 03		