



46 CAERAU ROAD, NEWPORT

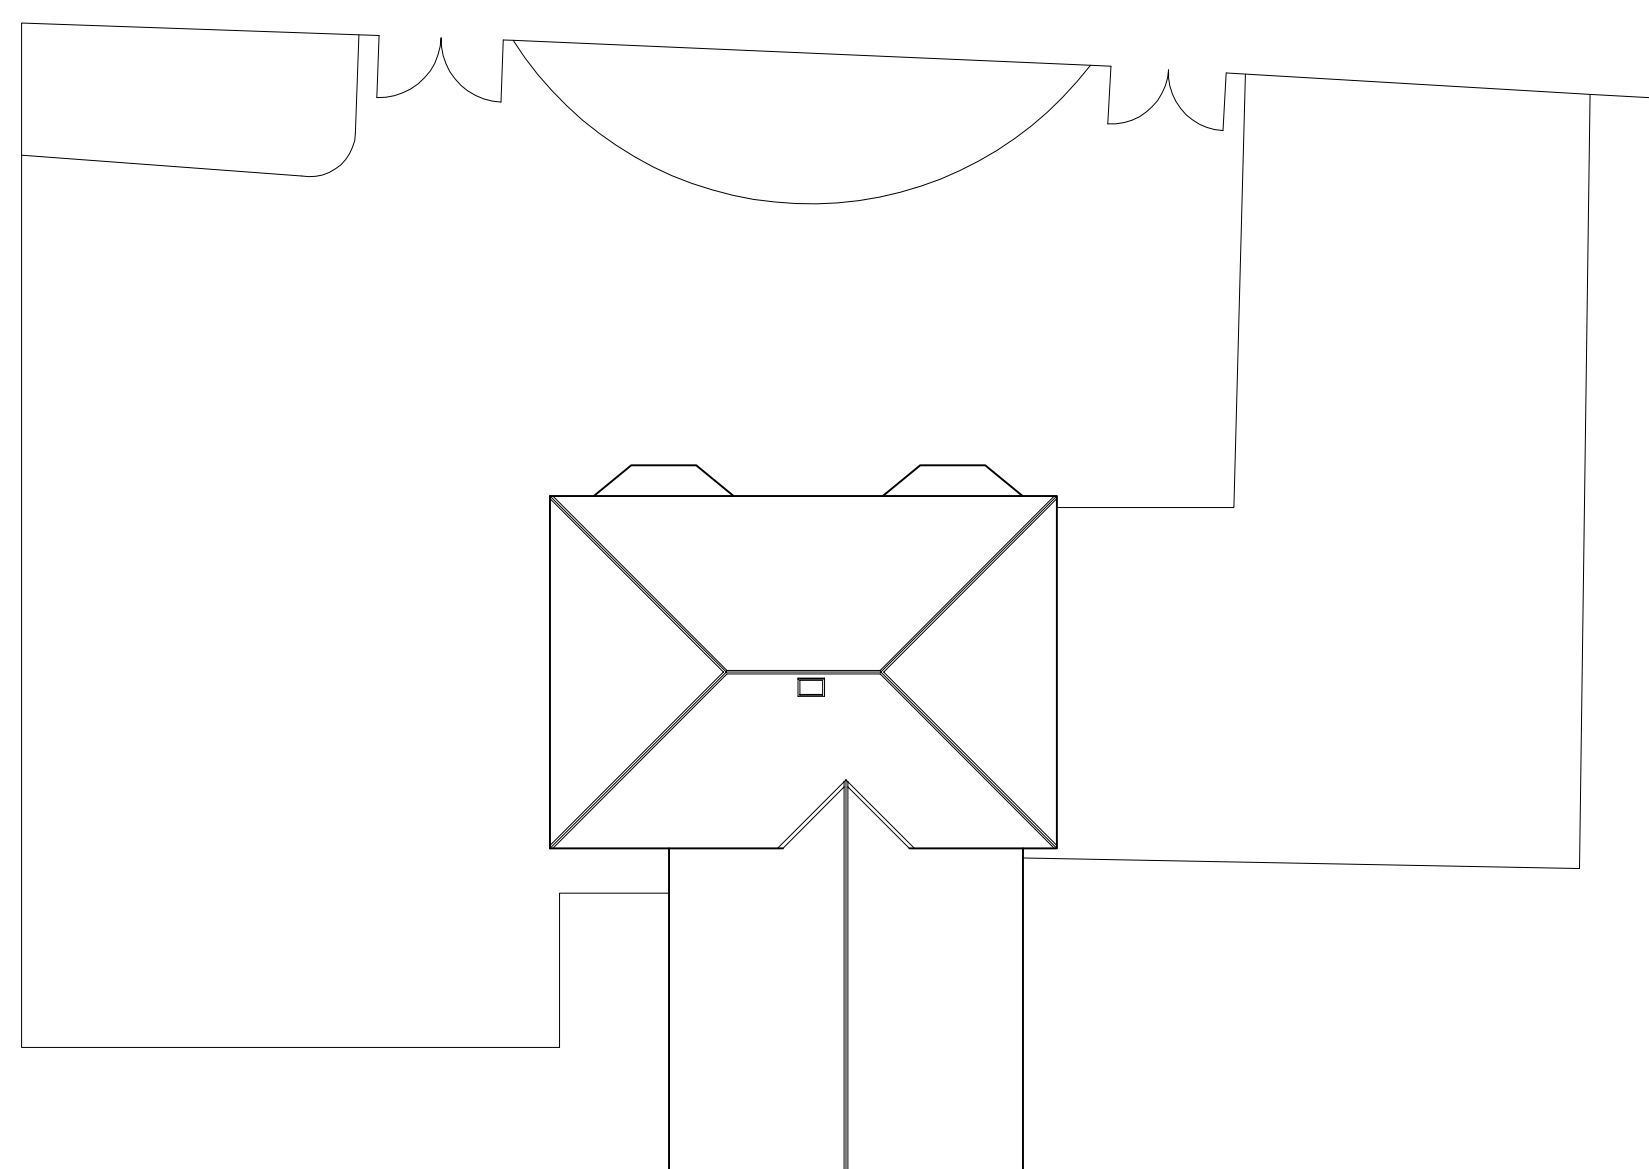

EXISTING SITE PLAN
SCALE 1:200



SITE LOCATION PLAN
SCALE 1:1250

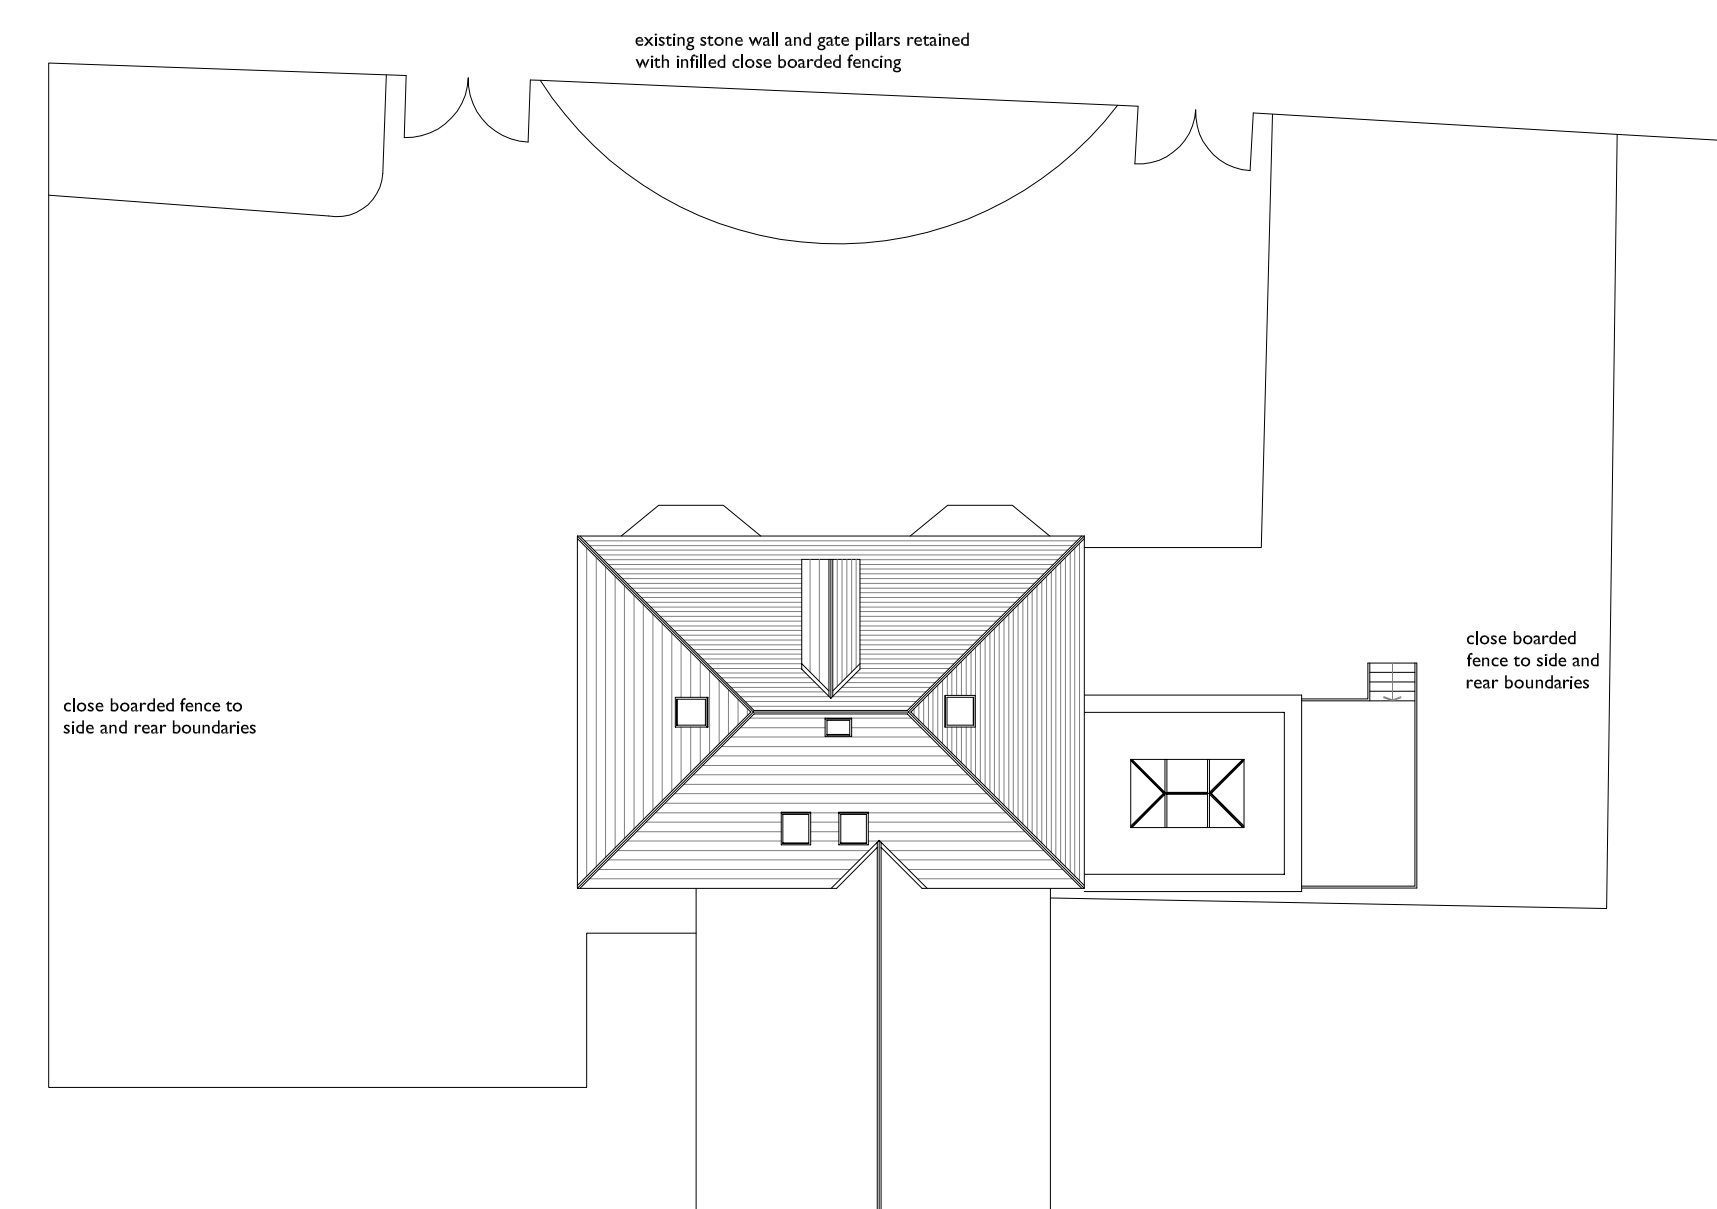

PROPOSED SITE PLAN
SCALE 1:200


SCALE THIS DRAWING ONLY FOR
PLANNING PURPOSES CHECK ALL
DIMENSIONS ON SITE

This drawing is to establish design intent. The contractor is responsible for quantities, dimensions, verification of site conditions, compliance with contract documents for information that pertains to the fabrication processes or techniques of construction and for the co-ordination of work with all trades. All errors or omissions are to be reported to the designers.

Original drawing size A1

[illegible]

Client	MR R. AZIZ				
Project	SIDE EXTENSION AND LOFT CONVERSION AT 46 CAERAU ROAD, NEWPORT.				
Title	SITE PLANS AS EXISTING AND PROPOSED			Scale	I 2001/1:250 @ A1 I 4001/2:500 @ A3
Status	PLANNING	Drawn jmt	Date	Apr 2002	Approved ---
Job No.	2025.499	Draw No.	PL01		-

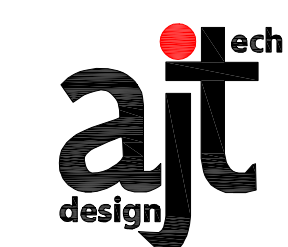

69 St Julians Road, Newport,
South Wales, NP19 7RU.

Tel: 07891 973844
Email: jason@ajtechdesign.co.uk