




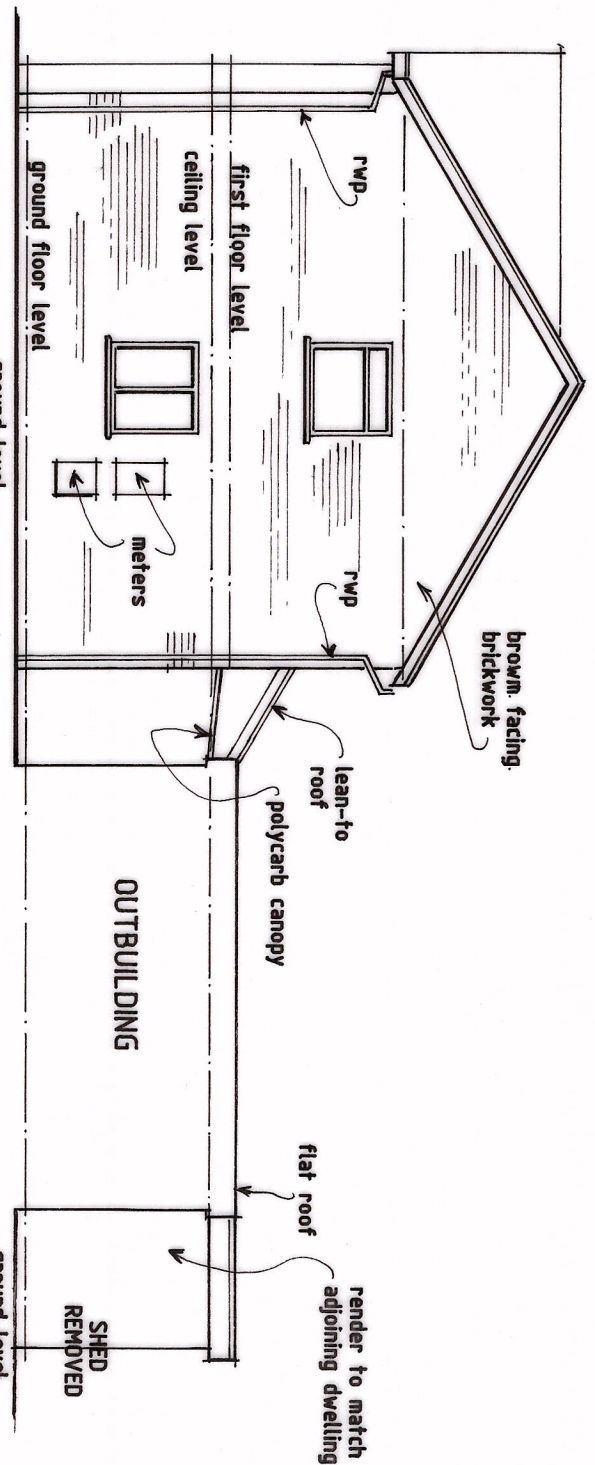


PROPOSED DRIVE SIDE ELEVATION

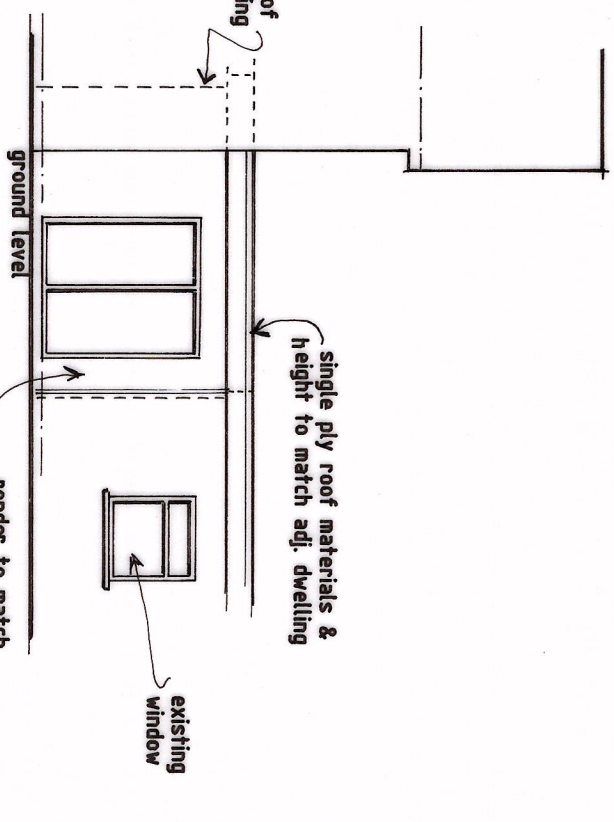


PROP. FRONT ELEVATION

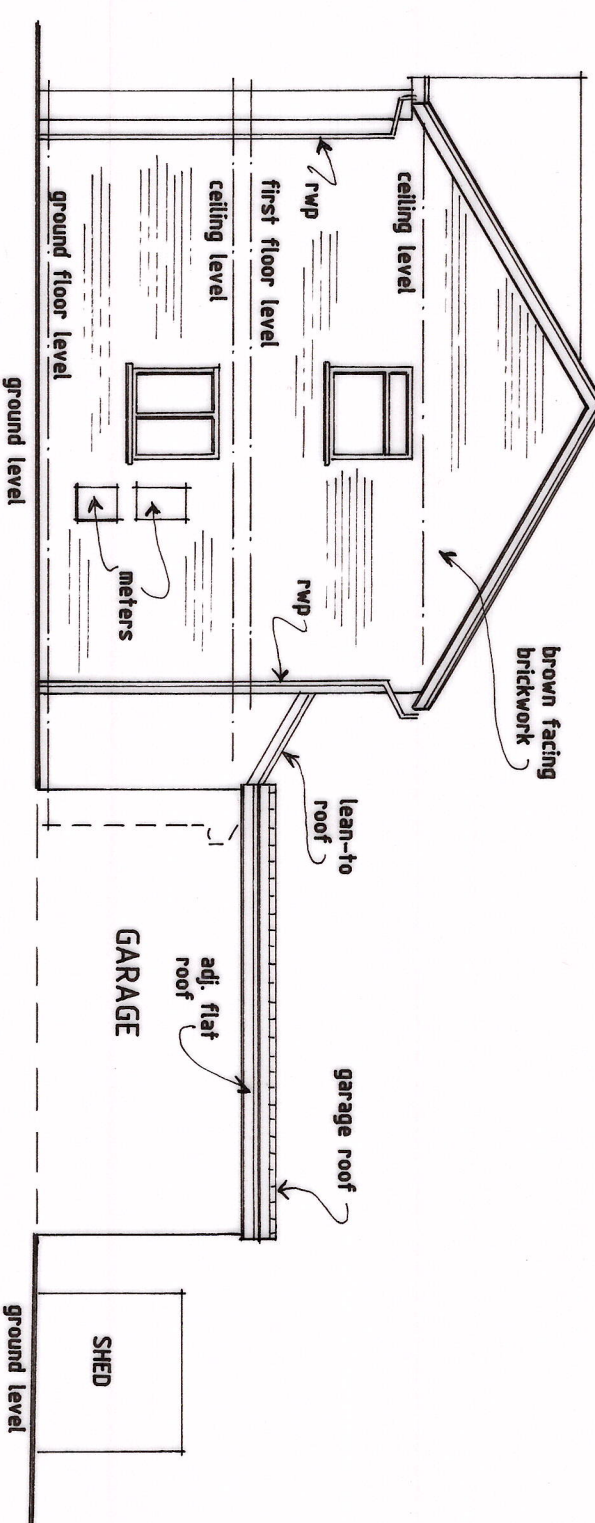


EXISTING DRIVE SIDE ELEVATION

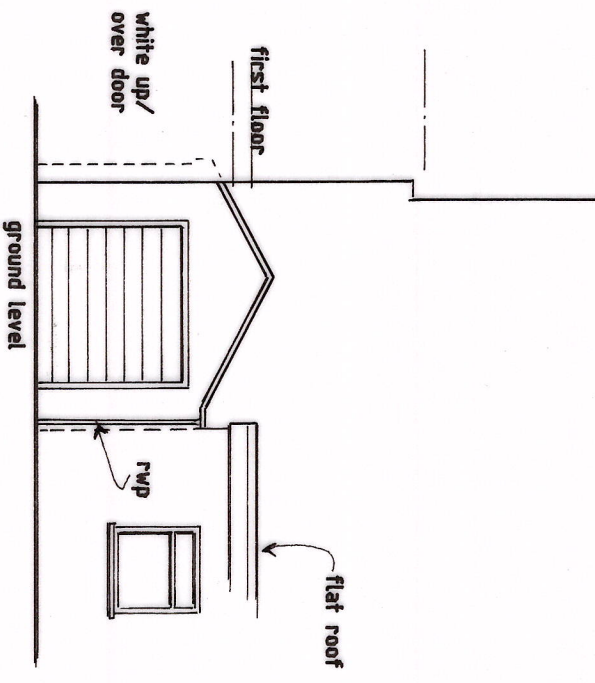


EXISTING FRONT ELEVATION

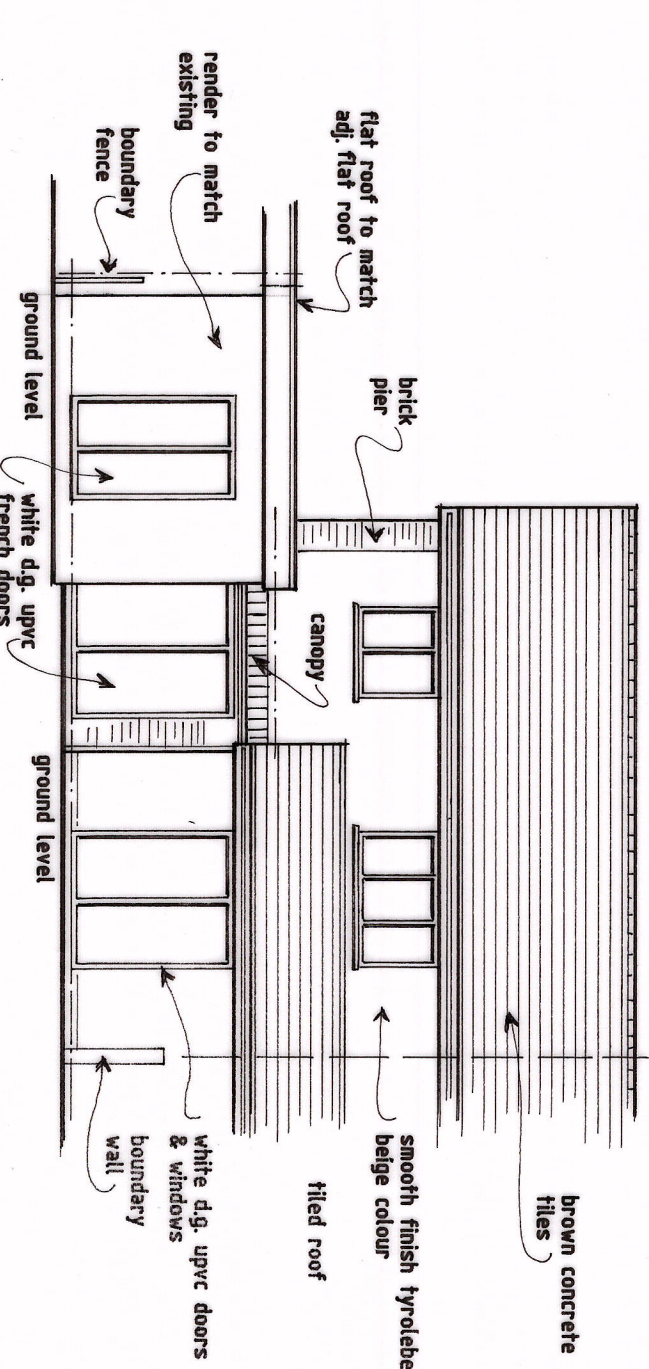


PROPOSED REAR ELEVATION
SCALE - 1:100

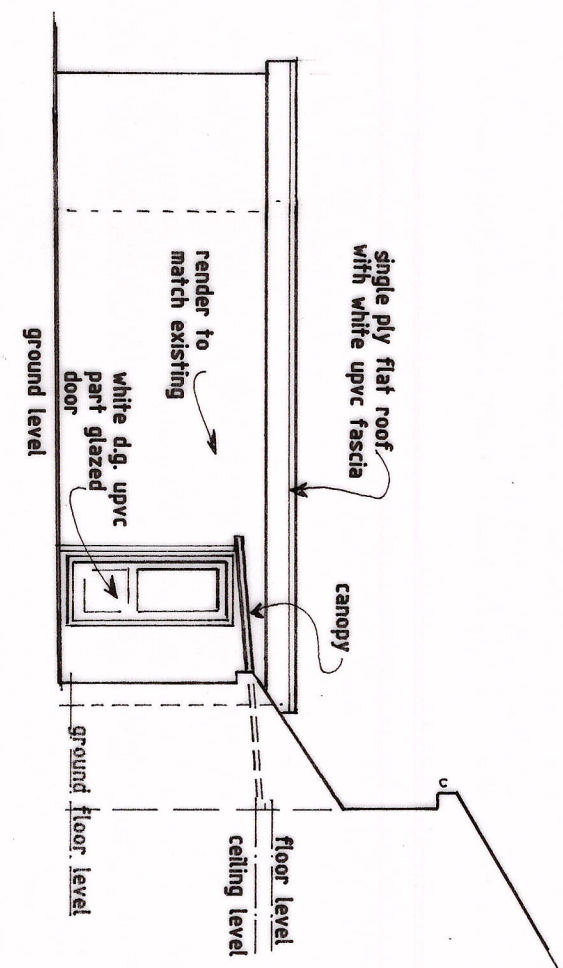


PROP. PATIO SIDE ELEVATION

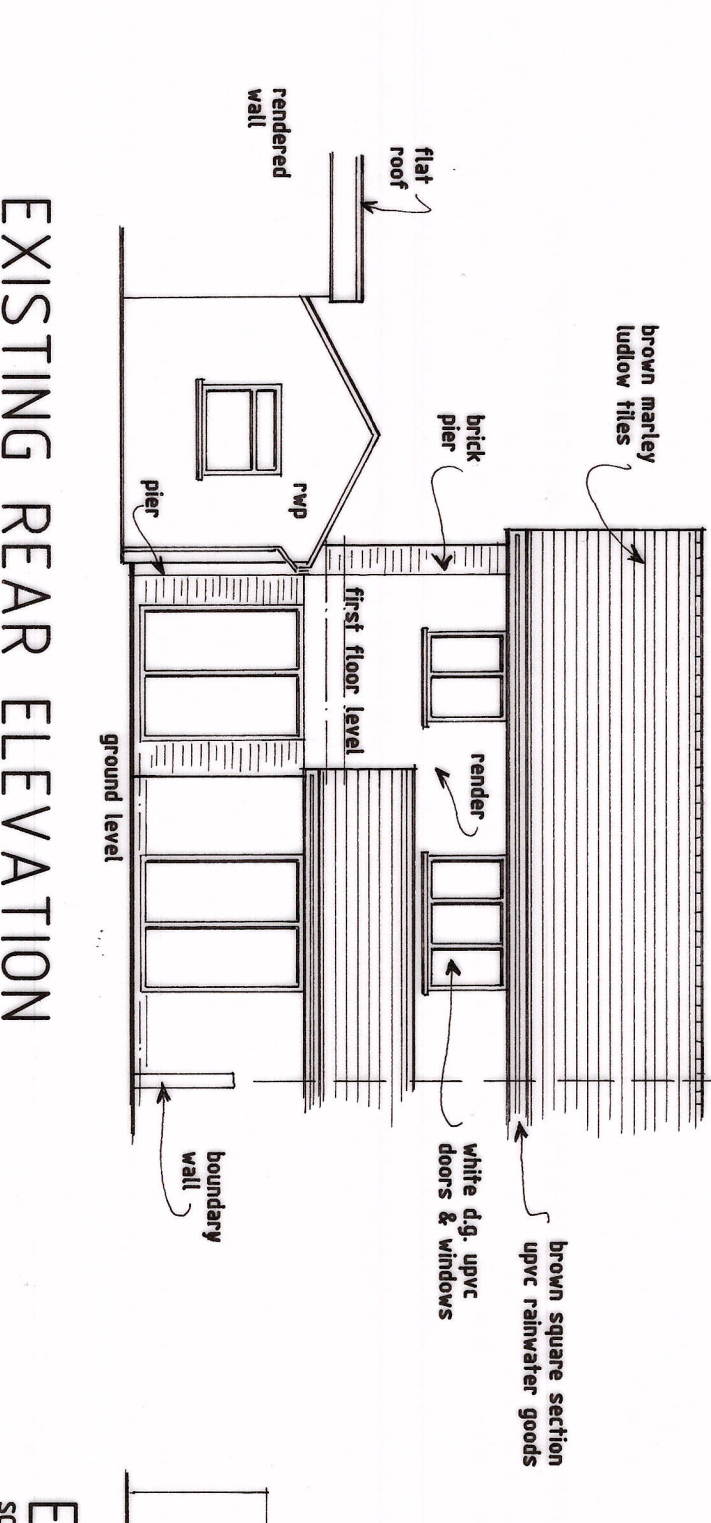


EXISTING REAR ELEVATION

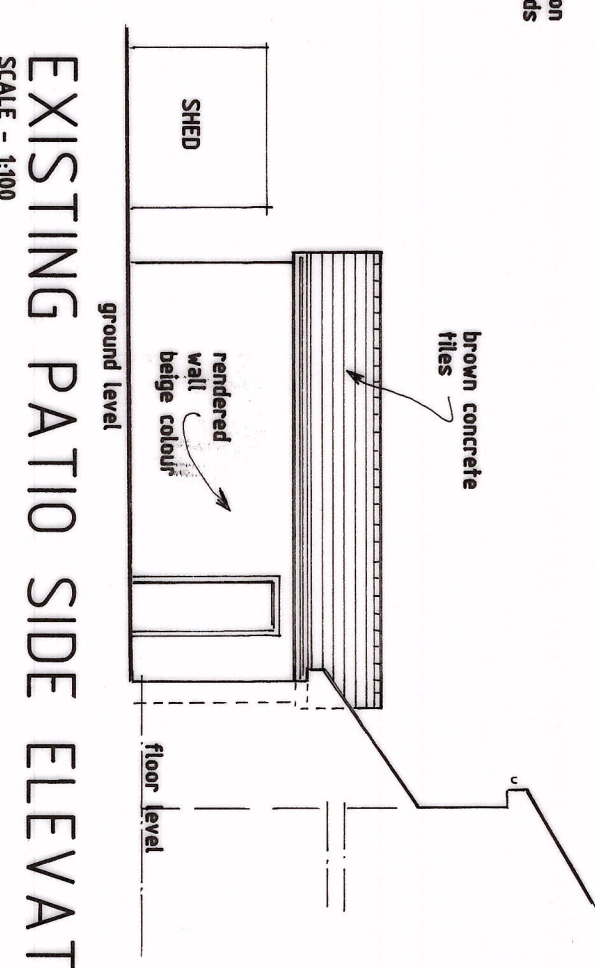


EXISTING PATIO SIDE ELEVATION
SCALE - 1:100

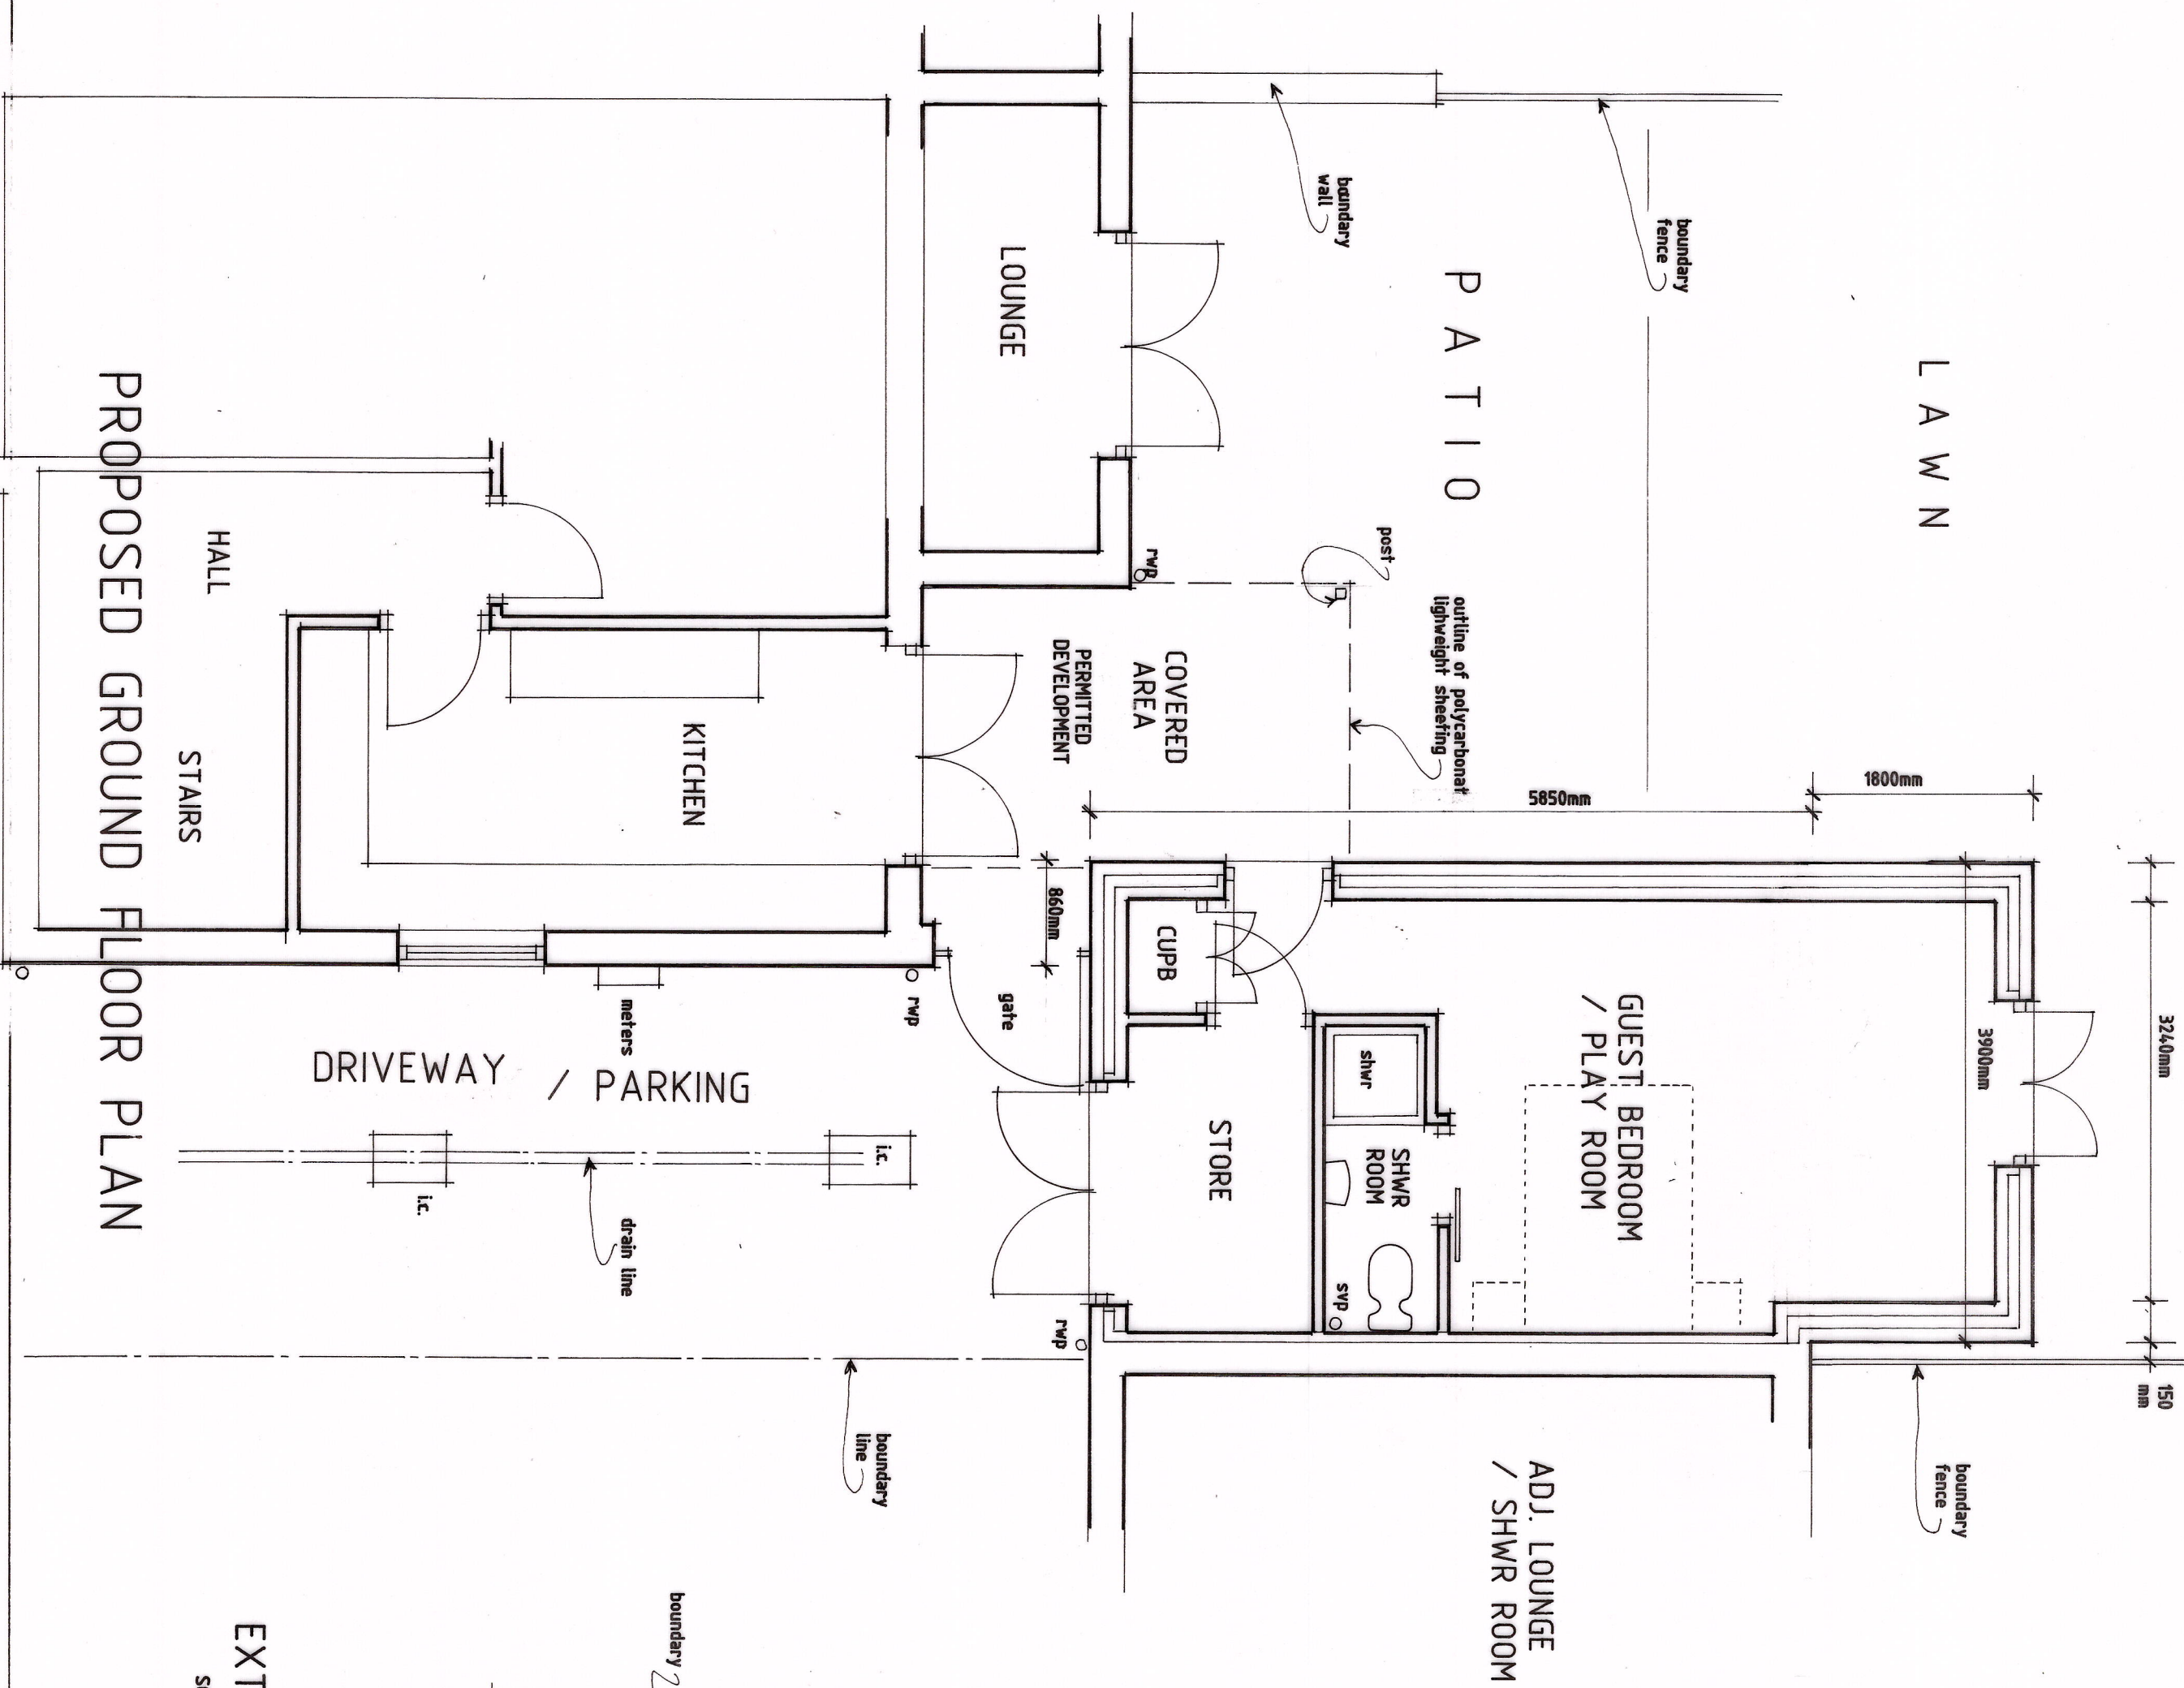


PROPOSED GROUND FLOOR PLAN

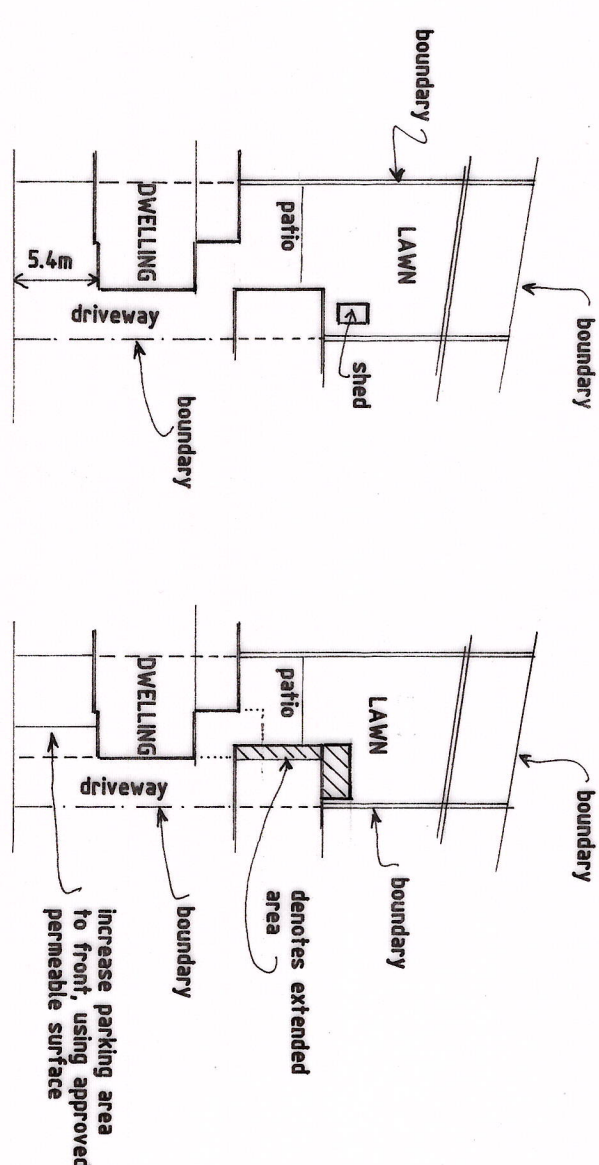

EXTG SITE PLAN
SCALE - 1:500

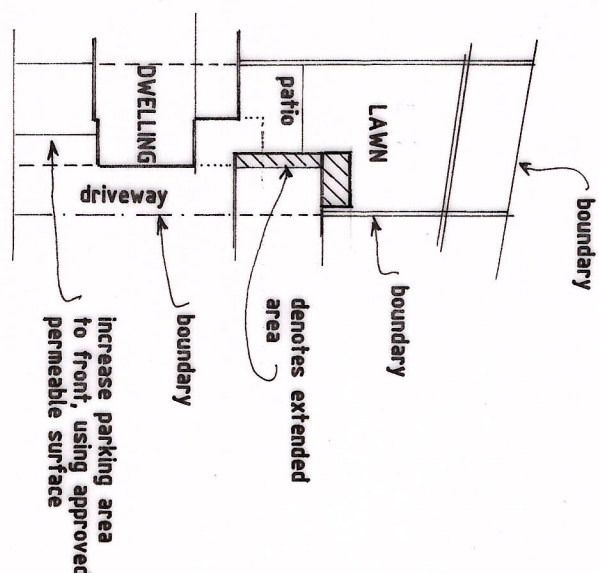

PROPOSED SITE PLAN

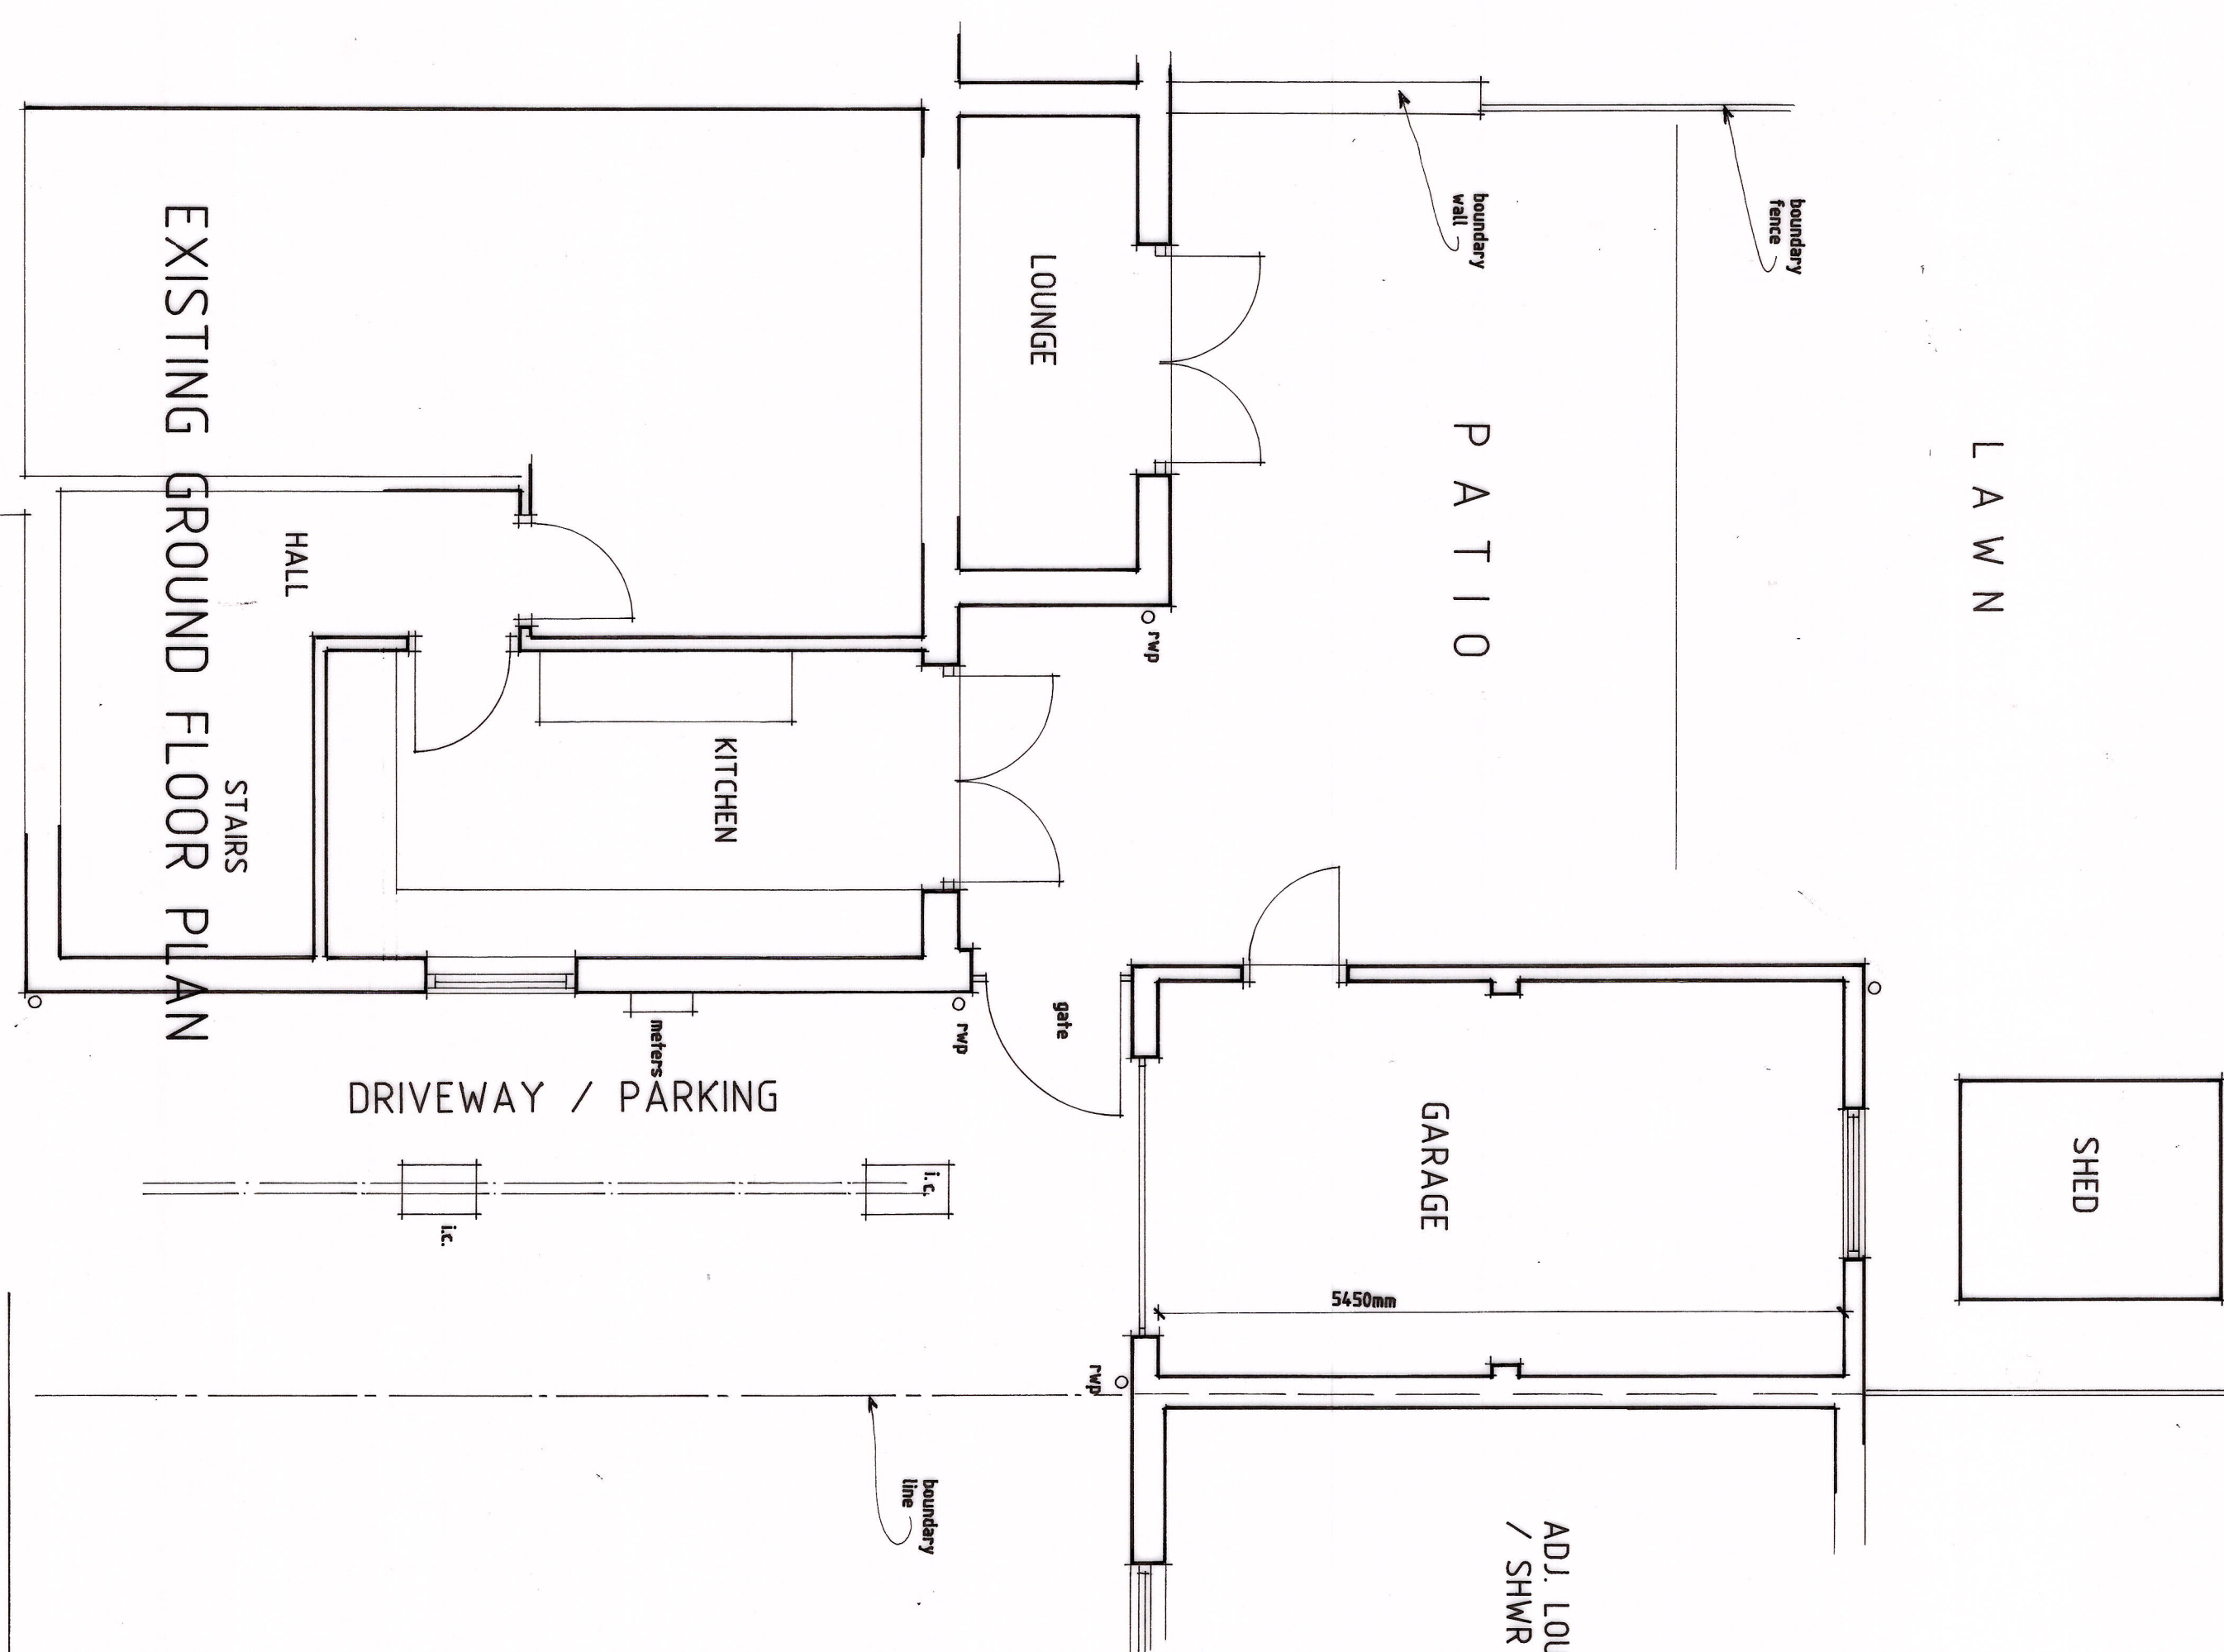

EXISTING GROUND FLOOR PLAN

ADJ. LOUNGE
/ SHWR ROOM

Revisions	
Ref	Description

K.W. DORRINGTON HOAT NCABE
ARCHITECTURAL ASSOCIATES
Tel:(01633) 857566

PROPOSED ANNEXE TO REAR OF -
13, ALLT-YR-YN CRESCENT,
NEWPORT, SOUTH WALES. NP20 5GD.

EXISTING AND PROPOSED

date: MARCH 2026

Scale: PLANS-1:50 & ELEVATIONS-1:100 AT A1

drawing number:
KD2062/1