


Drawing 2 - Existing layout



Garage Elevation
1:100

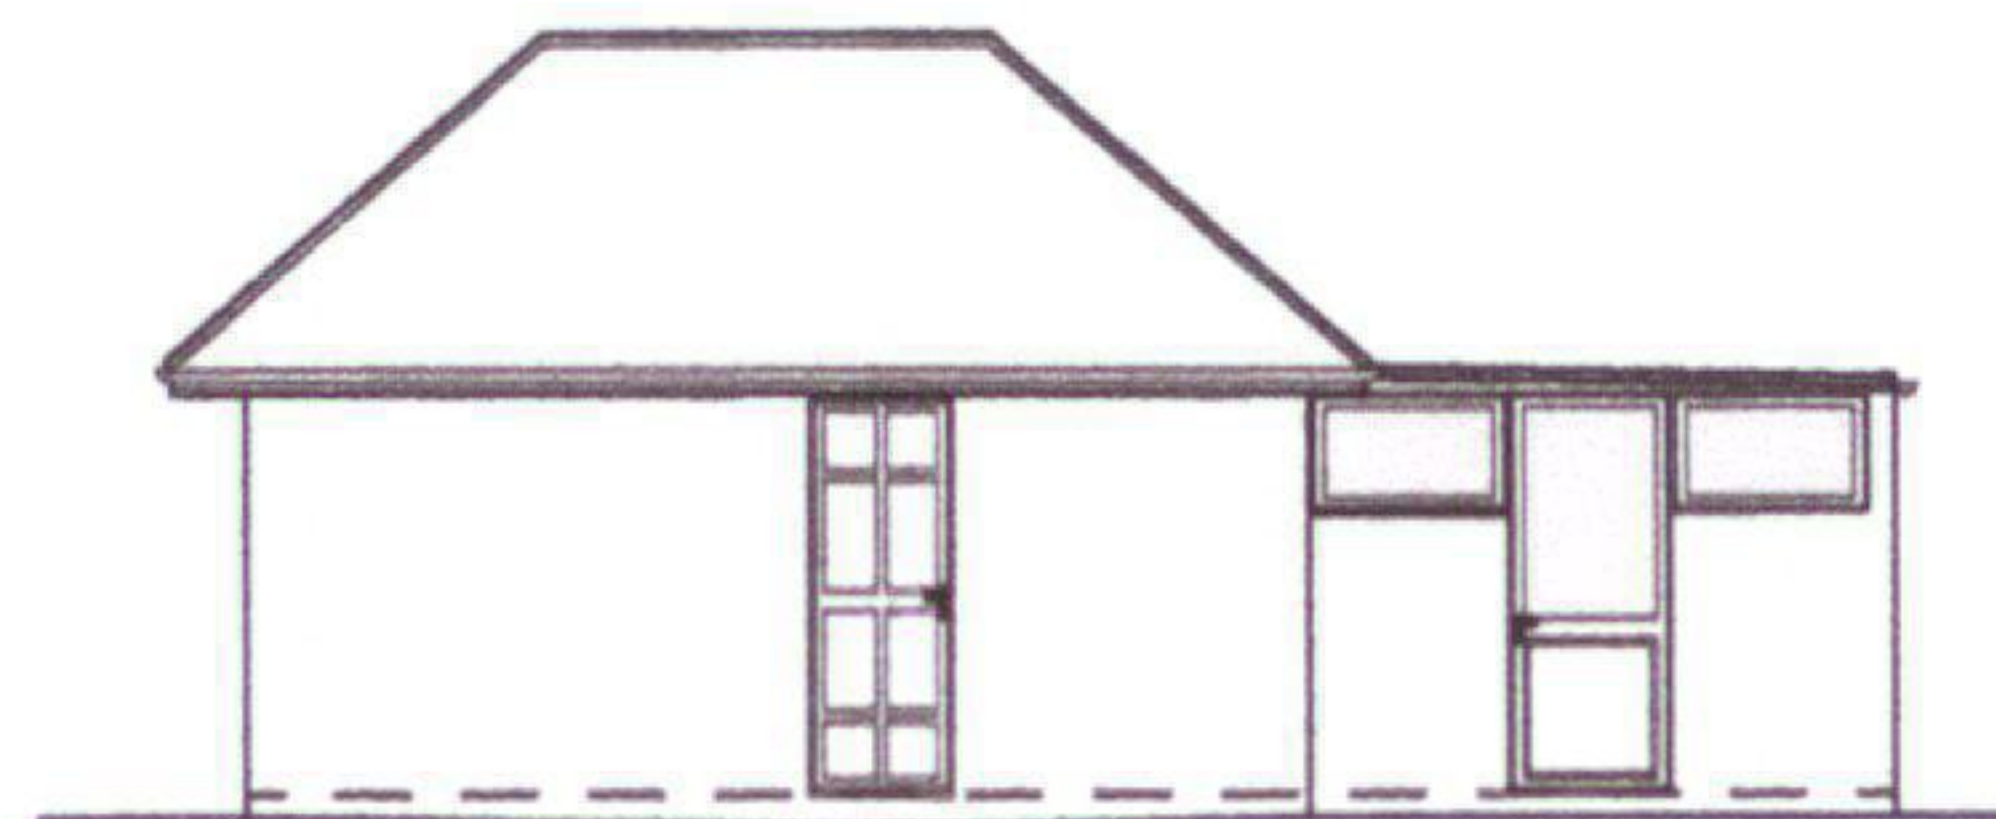


Side Elevation
1:100



Rear Elevation
1:100



Front Elevation
1:100

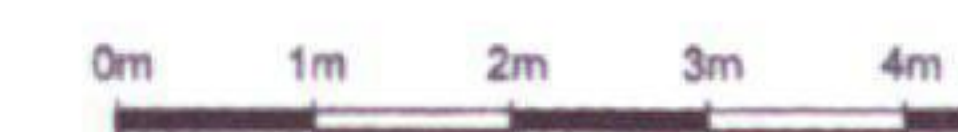

All dimensions to be checked
on site



Party Wall Etc Act 1996
The works indicated on these drawings may
be within the provisions of the Act. It is the
building owner's responsibility to serve the
 requisite notice(s) to adjoining owners and
 otherwise comply with the Act.

Responsibility is not accepted for errors made
by others scaling from this drawing. All
discrepancies should be reported to Western
Building Consultants.

Copyright: 2021 Western Building
Consultants. The document and the design
are the copyright of Western Building
Consultants. This drawing is not to be used or
copied without written authorisation.




Drawing:
Proposed Elevations

Project:
Chwyd House,
Cold Bath Road,
Caerleon,
NP18 1NF

Scale: 1:100 @ A3 Job No: WNP21/014

www.westernbuildingconsultants.co.uk

Drawn By: SA Date: 30/04/2021

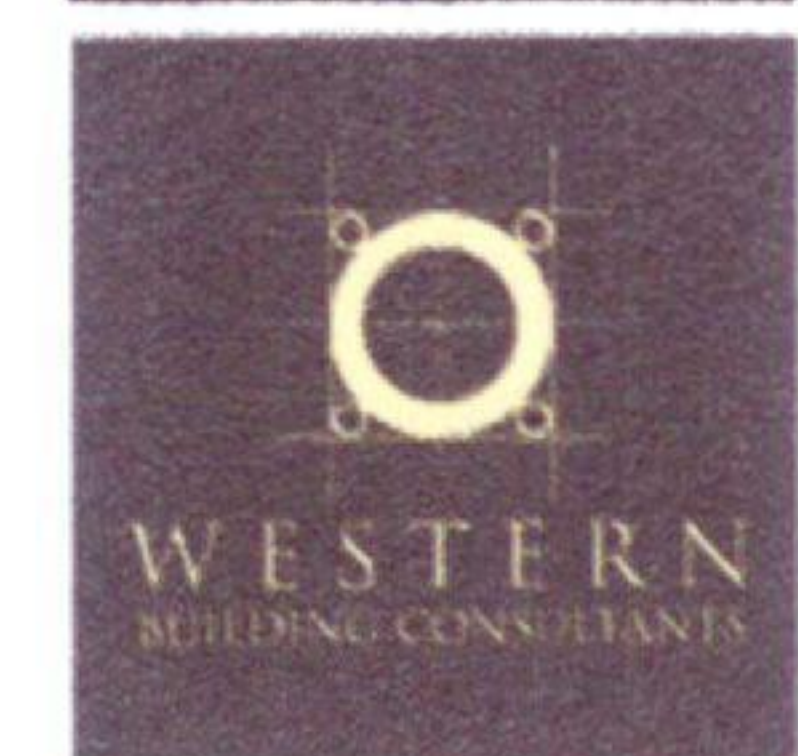

Western House
2 Rush Hill, Bath
BA2 2QH

01225 789 307

enquiries@westernbuildingconsultants.co.uk

Drawing No.: (2004) Revision: -