

NOT FOR CONSTRUCTION
THIS DRAWING IS COPYRIGHT
© 2024 BY RICHARD ANDREWS
ARCHITECTS. ALL RIGHTS RESERVED.
NO PART OF THIS DRAWING MAY
BE REPRODUCED OR TRANSMITTED
IN ANY FORM OR BY ANY MEANS,
ELECTRONIC OR MECHANICAL,
INCLUDING PHOTOCOPYING, RECORDING,
OR BY ANY INFORMATION STORAGE
AND RETRIEVAL SYSTEM, WITHOUT
PERMISSION IN WRITING FROM
RICHARD ANDREWS ARCHITECTS.

NOTES:
1. THIS DRAWING HAS BEEN PREPARED FOR A SPECIFIC PROJECT AND IS NOT TO BE USED FOR ANY OTHER PROJECT.
2. ANY CHANGES TO THE DESIGN MUST BE APPROVED BY THE ARCHITECT.
3. THE CLIENT ACCEPTS RESPONSIBILITY FOR THE ACCURACY OF THE INFORMATION PROVIDED TO THE ARCHITECT.
4. THE ARCHITECT ACCEPTS RESPONSIBILITY FOR THE ACCURACY OF THE INFORMATION PROVIDED TO THE CLIENT.
5. THE CLIENT CONTRACTOR'S BUSINESS OTHERWISE ADHERES TO THE

REVISIONS	DATE	DESCRIPTION
1	02/25	Initial design
2	03/25	Revised design
3	04/25	Final design

REVISIONS	DATE	DESCRIPTION
A	02/25	Urban changes requested by planners


RICHARD ANDREWS ARCHITECTS
SUSTAINABLE DESIGN CREATIVE

THE STABLES, THE ESTATES OFFICE, 25-28 GOLD TOPS, NEWPORT, NP20 4PG
PHONE: 01533 744144
EMAIL: info@ra-architects.co.uk
Richard Andrews Architects Ltd
Registered Office: 25-28 Gold Tops, Newport, NP20 4PG
Wales NP20 4PG
WVW: ra-architects.co.uk


34 Tennyson Road
Newport
NP19 5BN

Proposed Plans and Elevations with Bio-diversity enhancements


Number **R833-20A A0**
Scale 1:50 & 1:100 04/25 LS
Date Drawn Checked

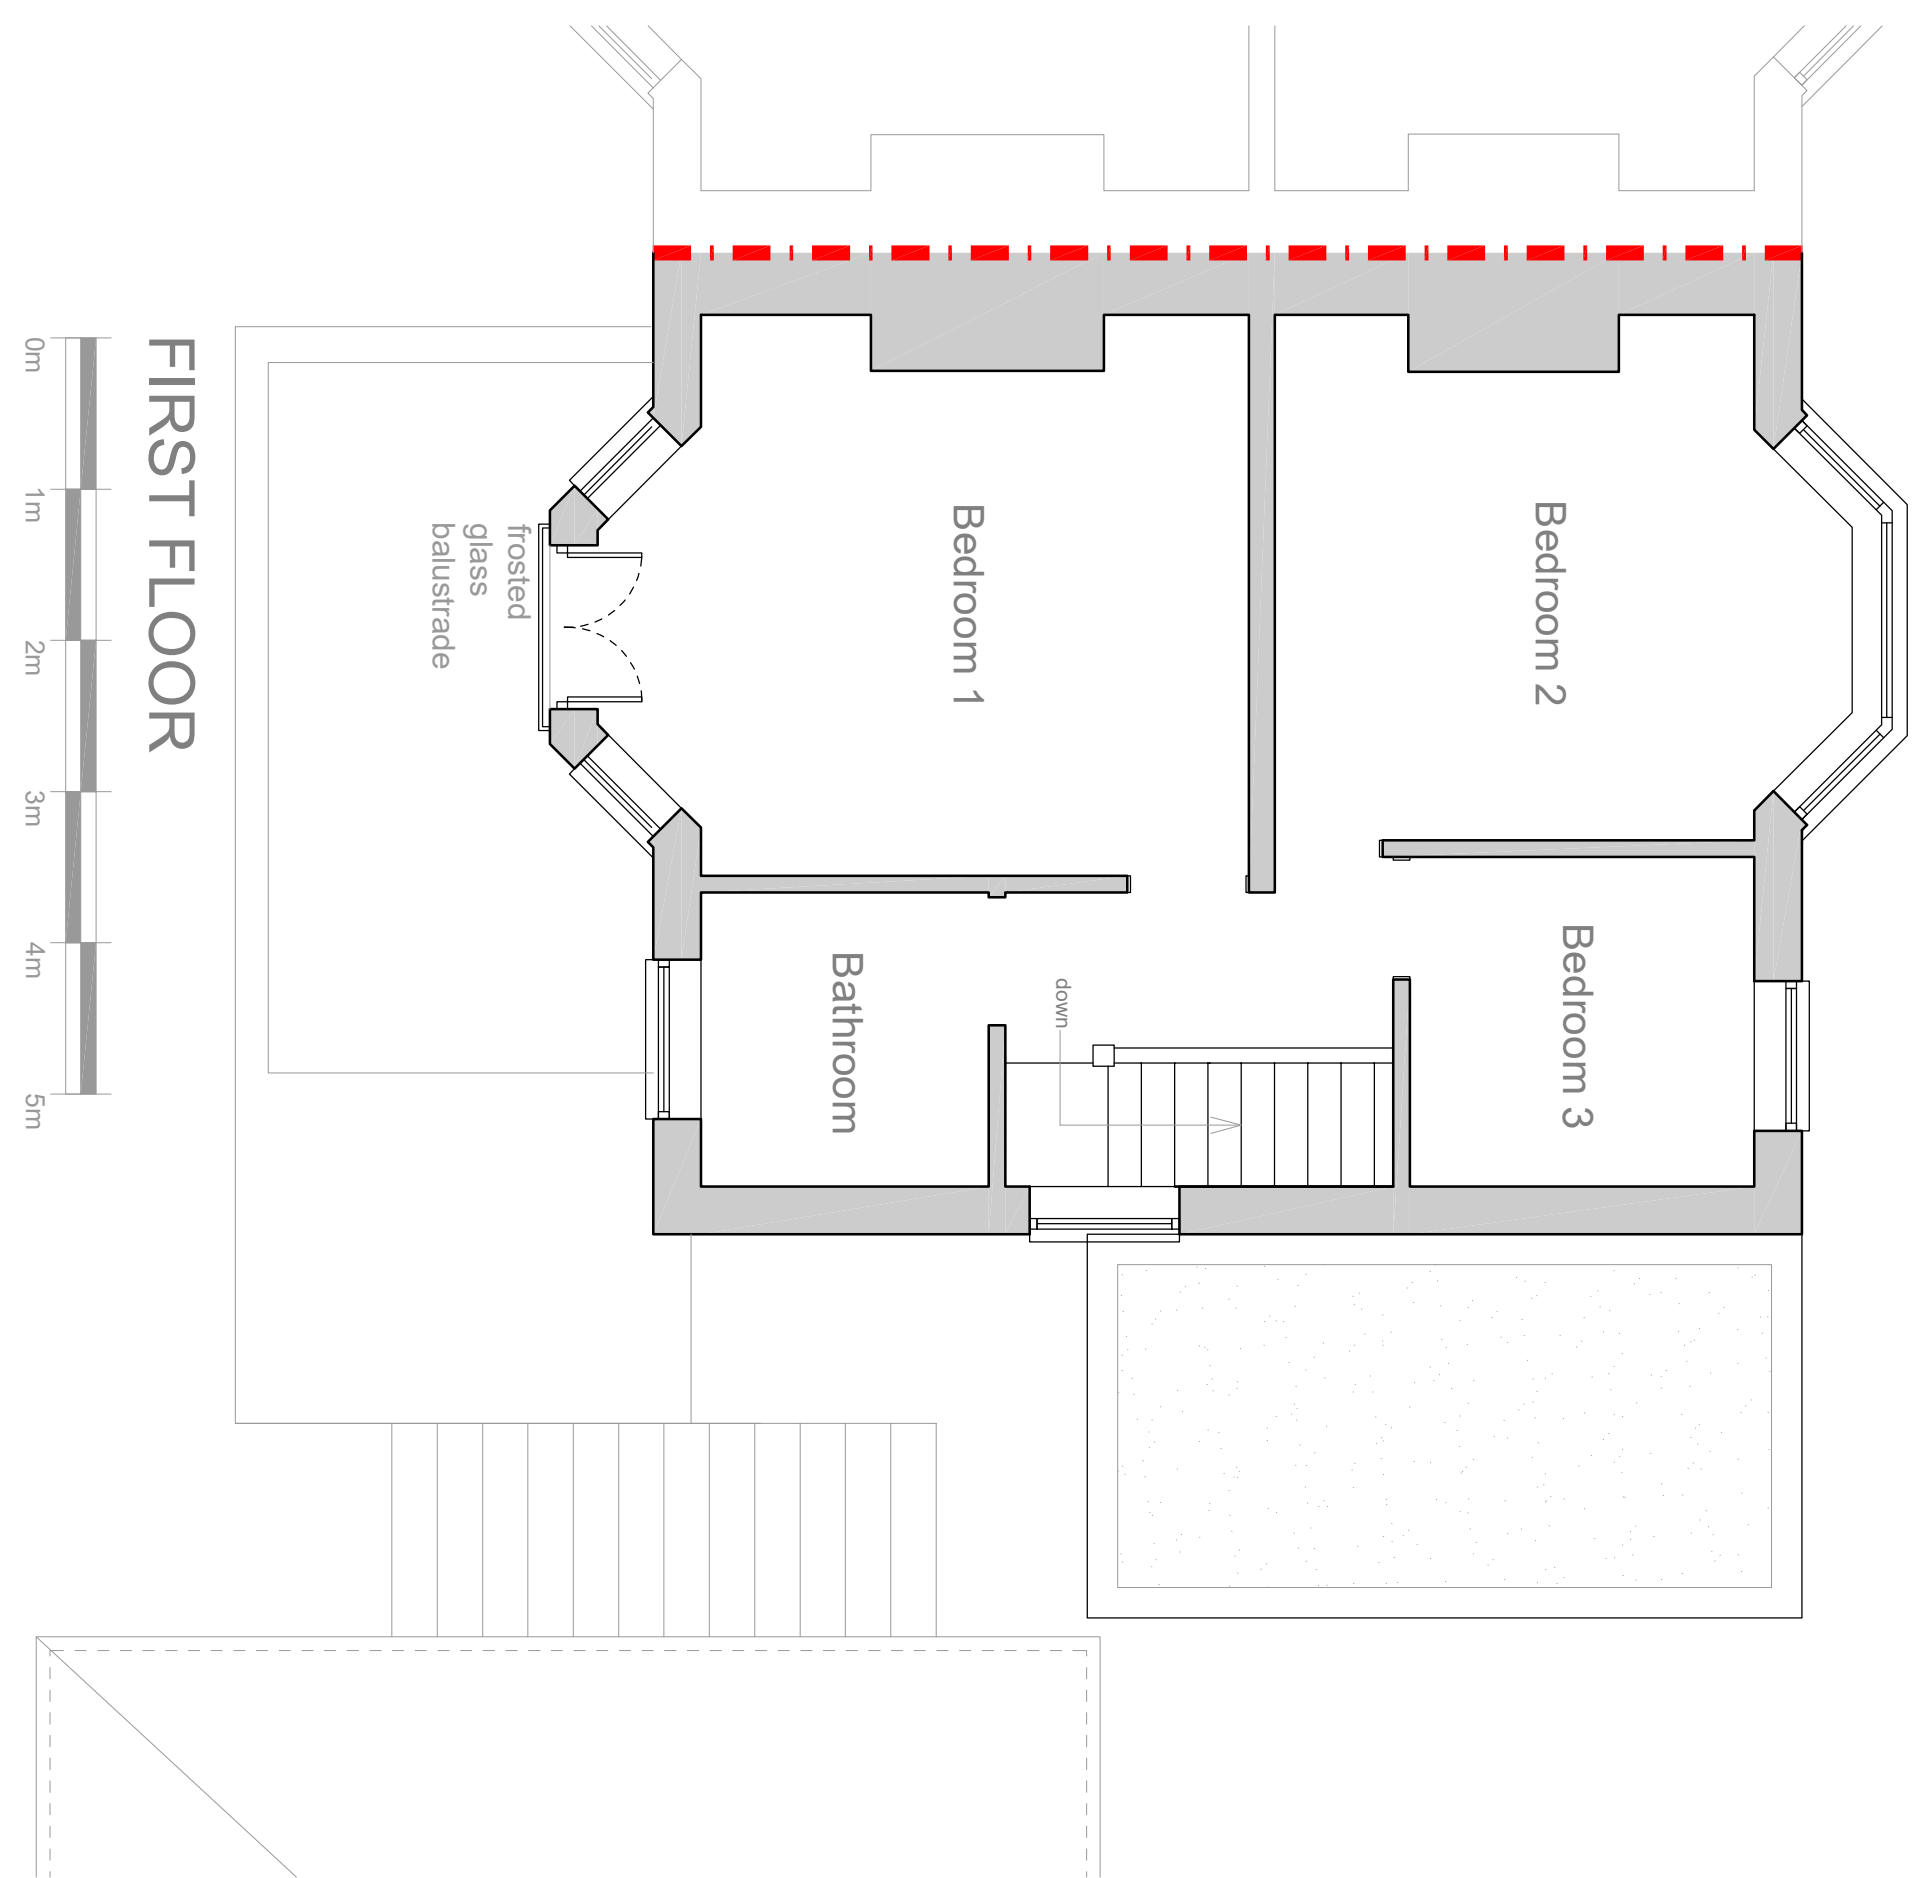


FIRST FLOOR

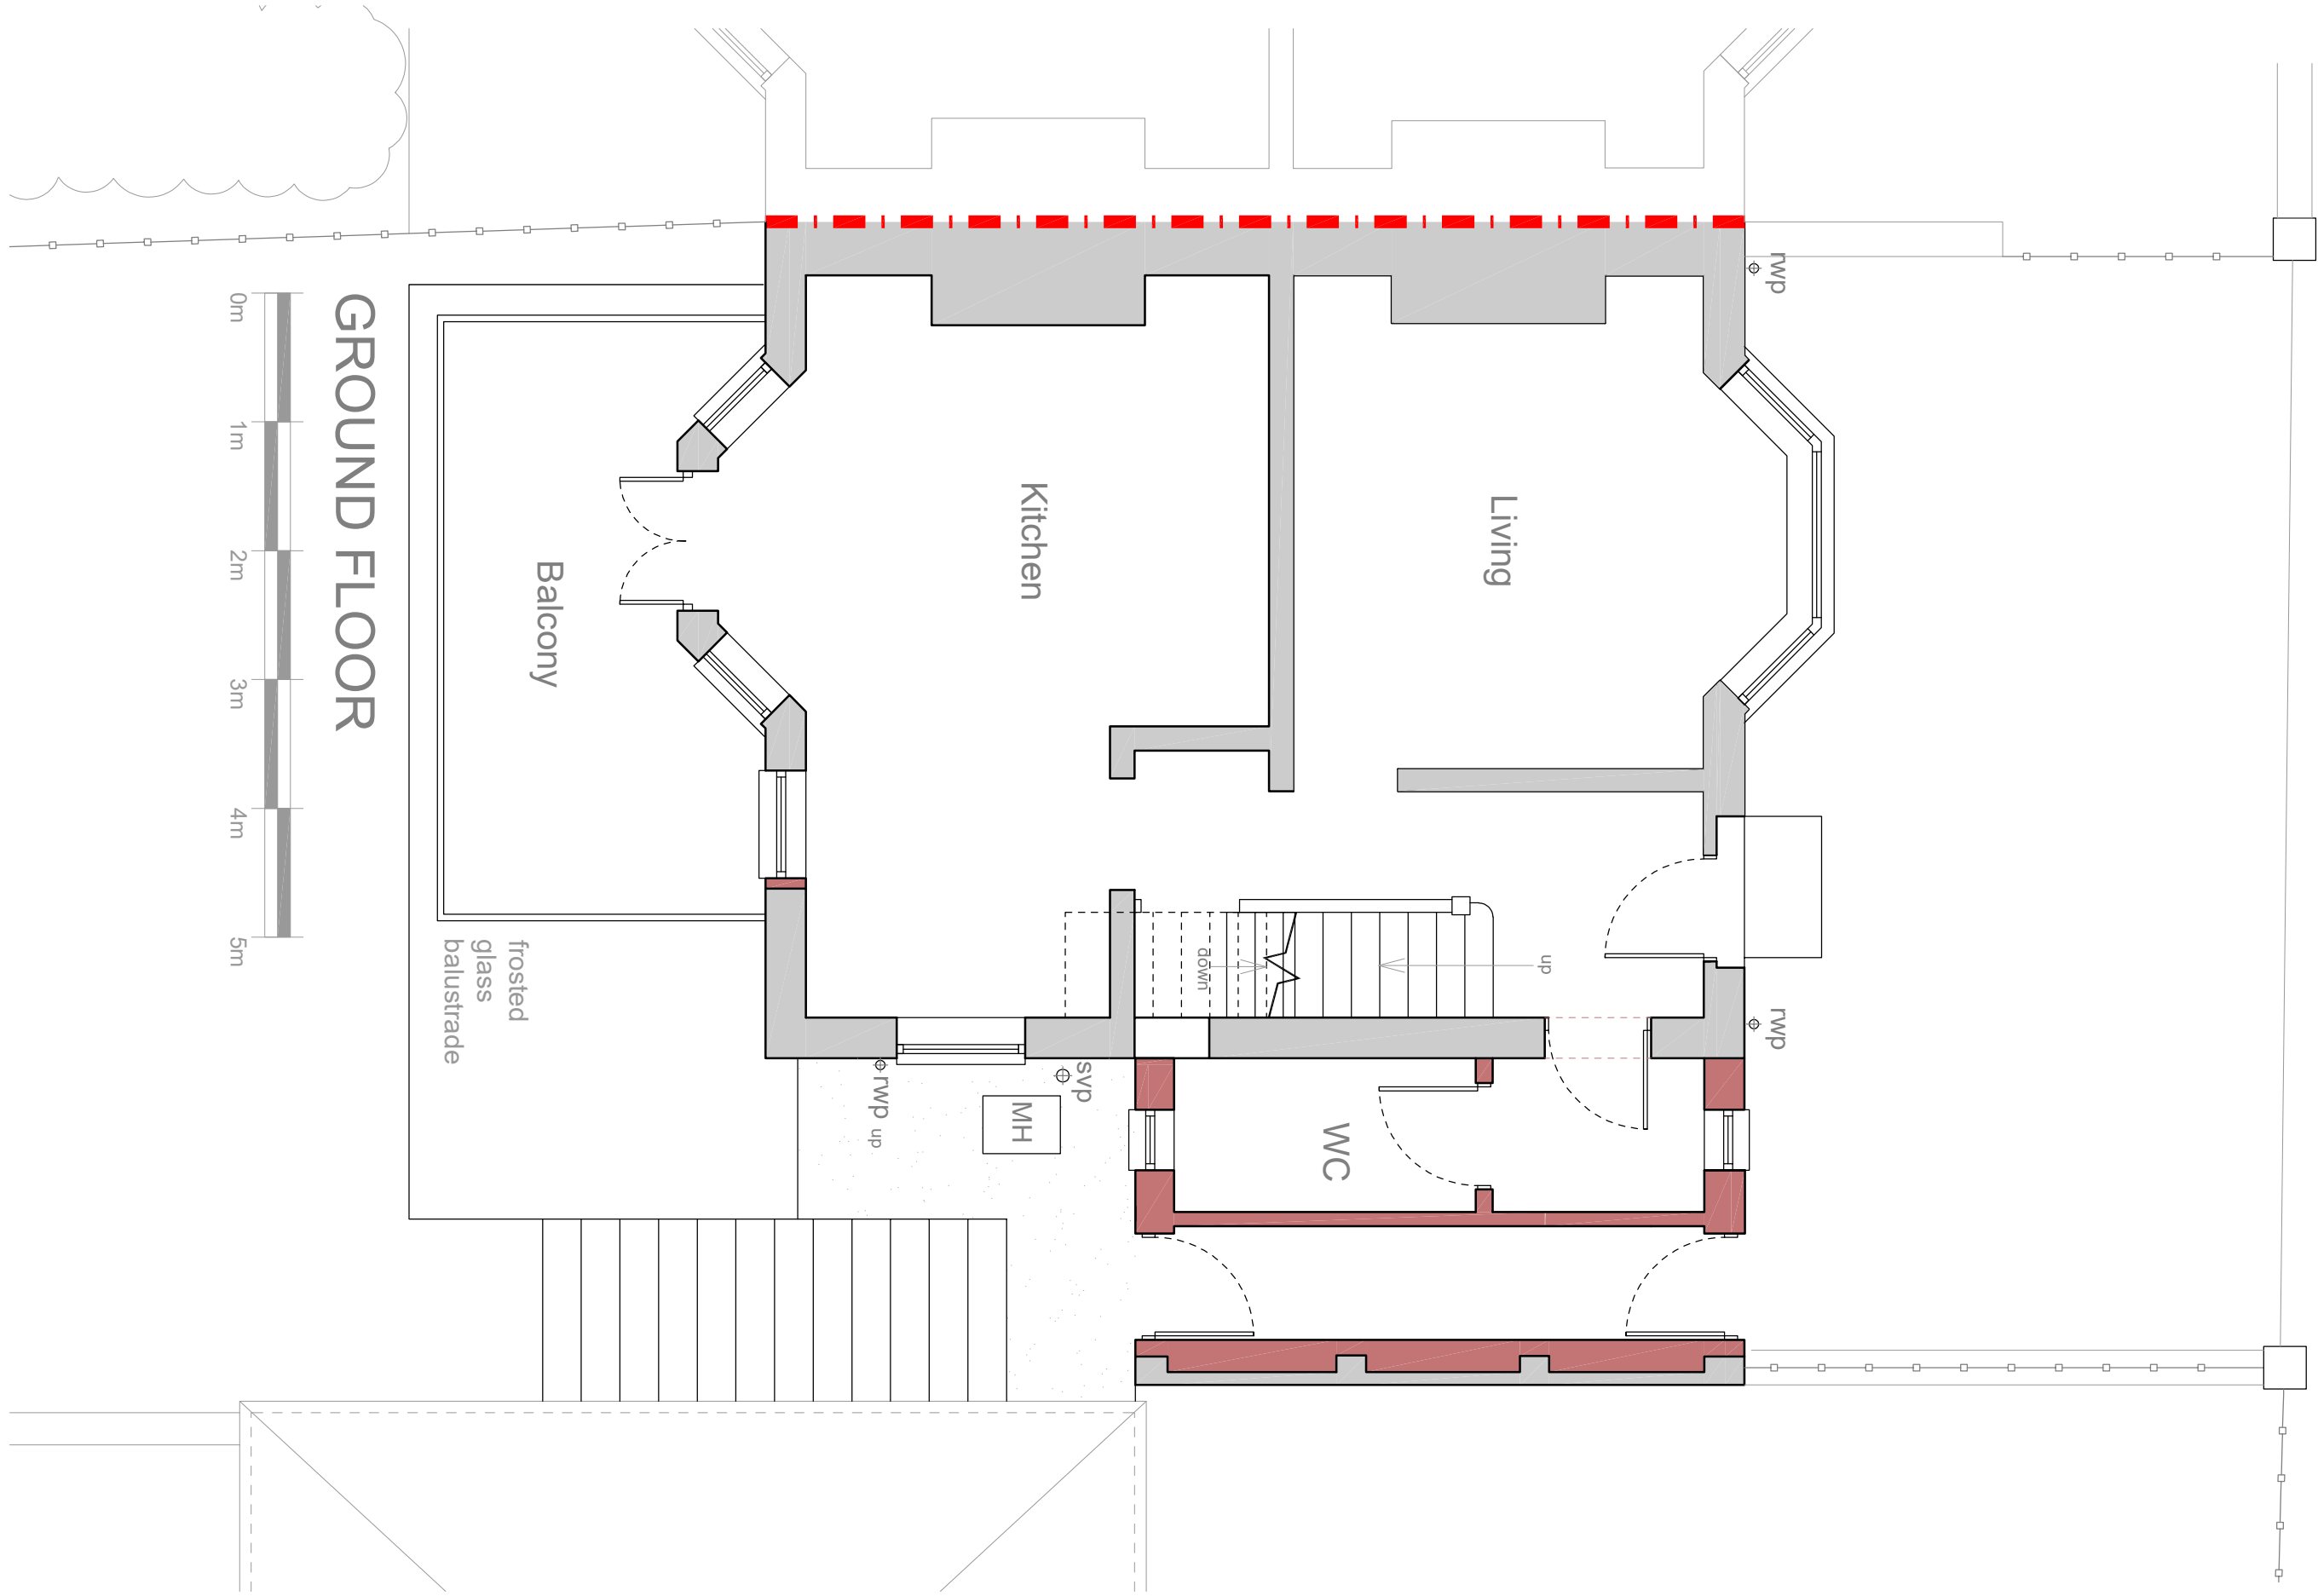


GROUND FLOOR

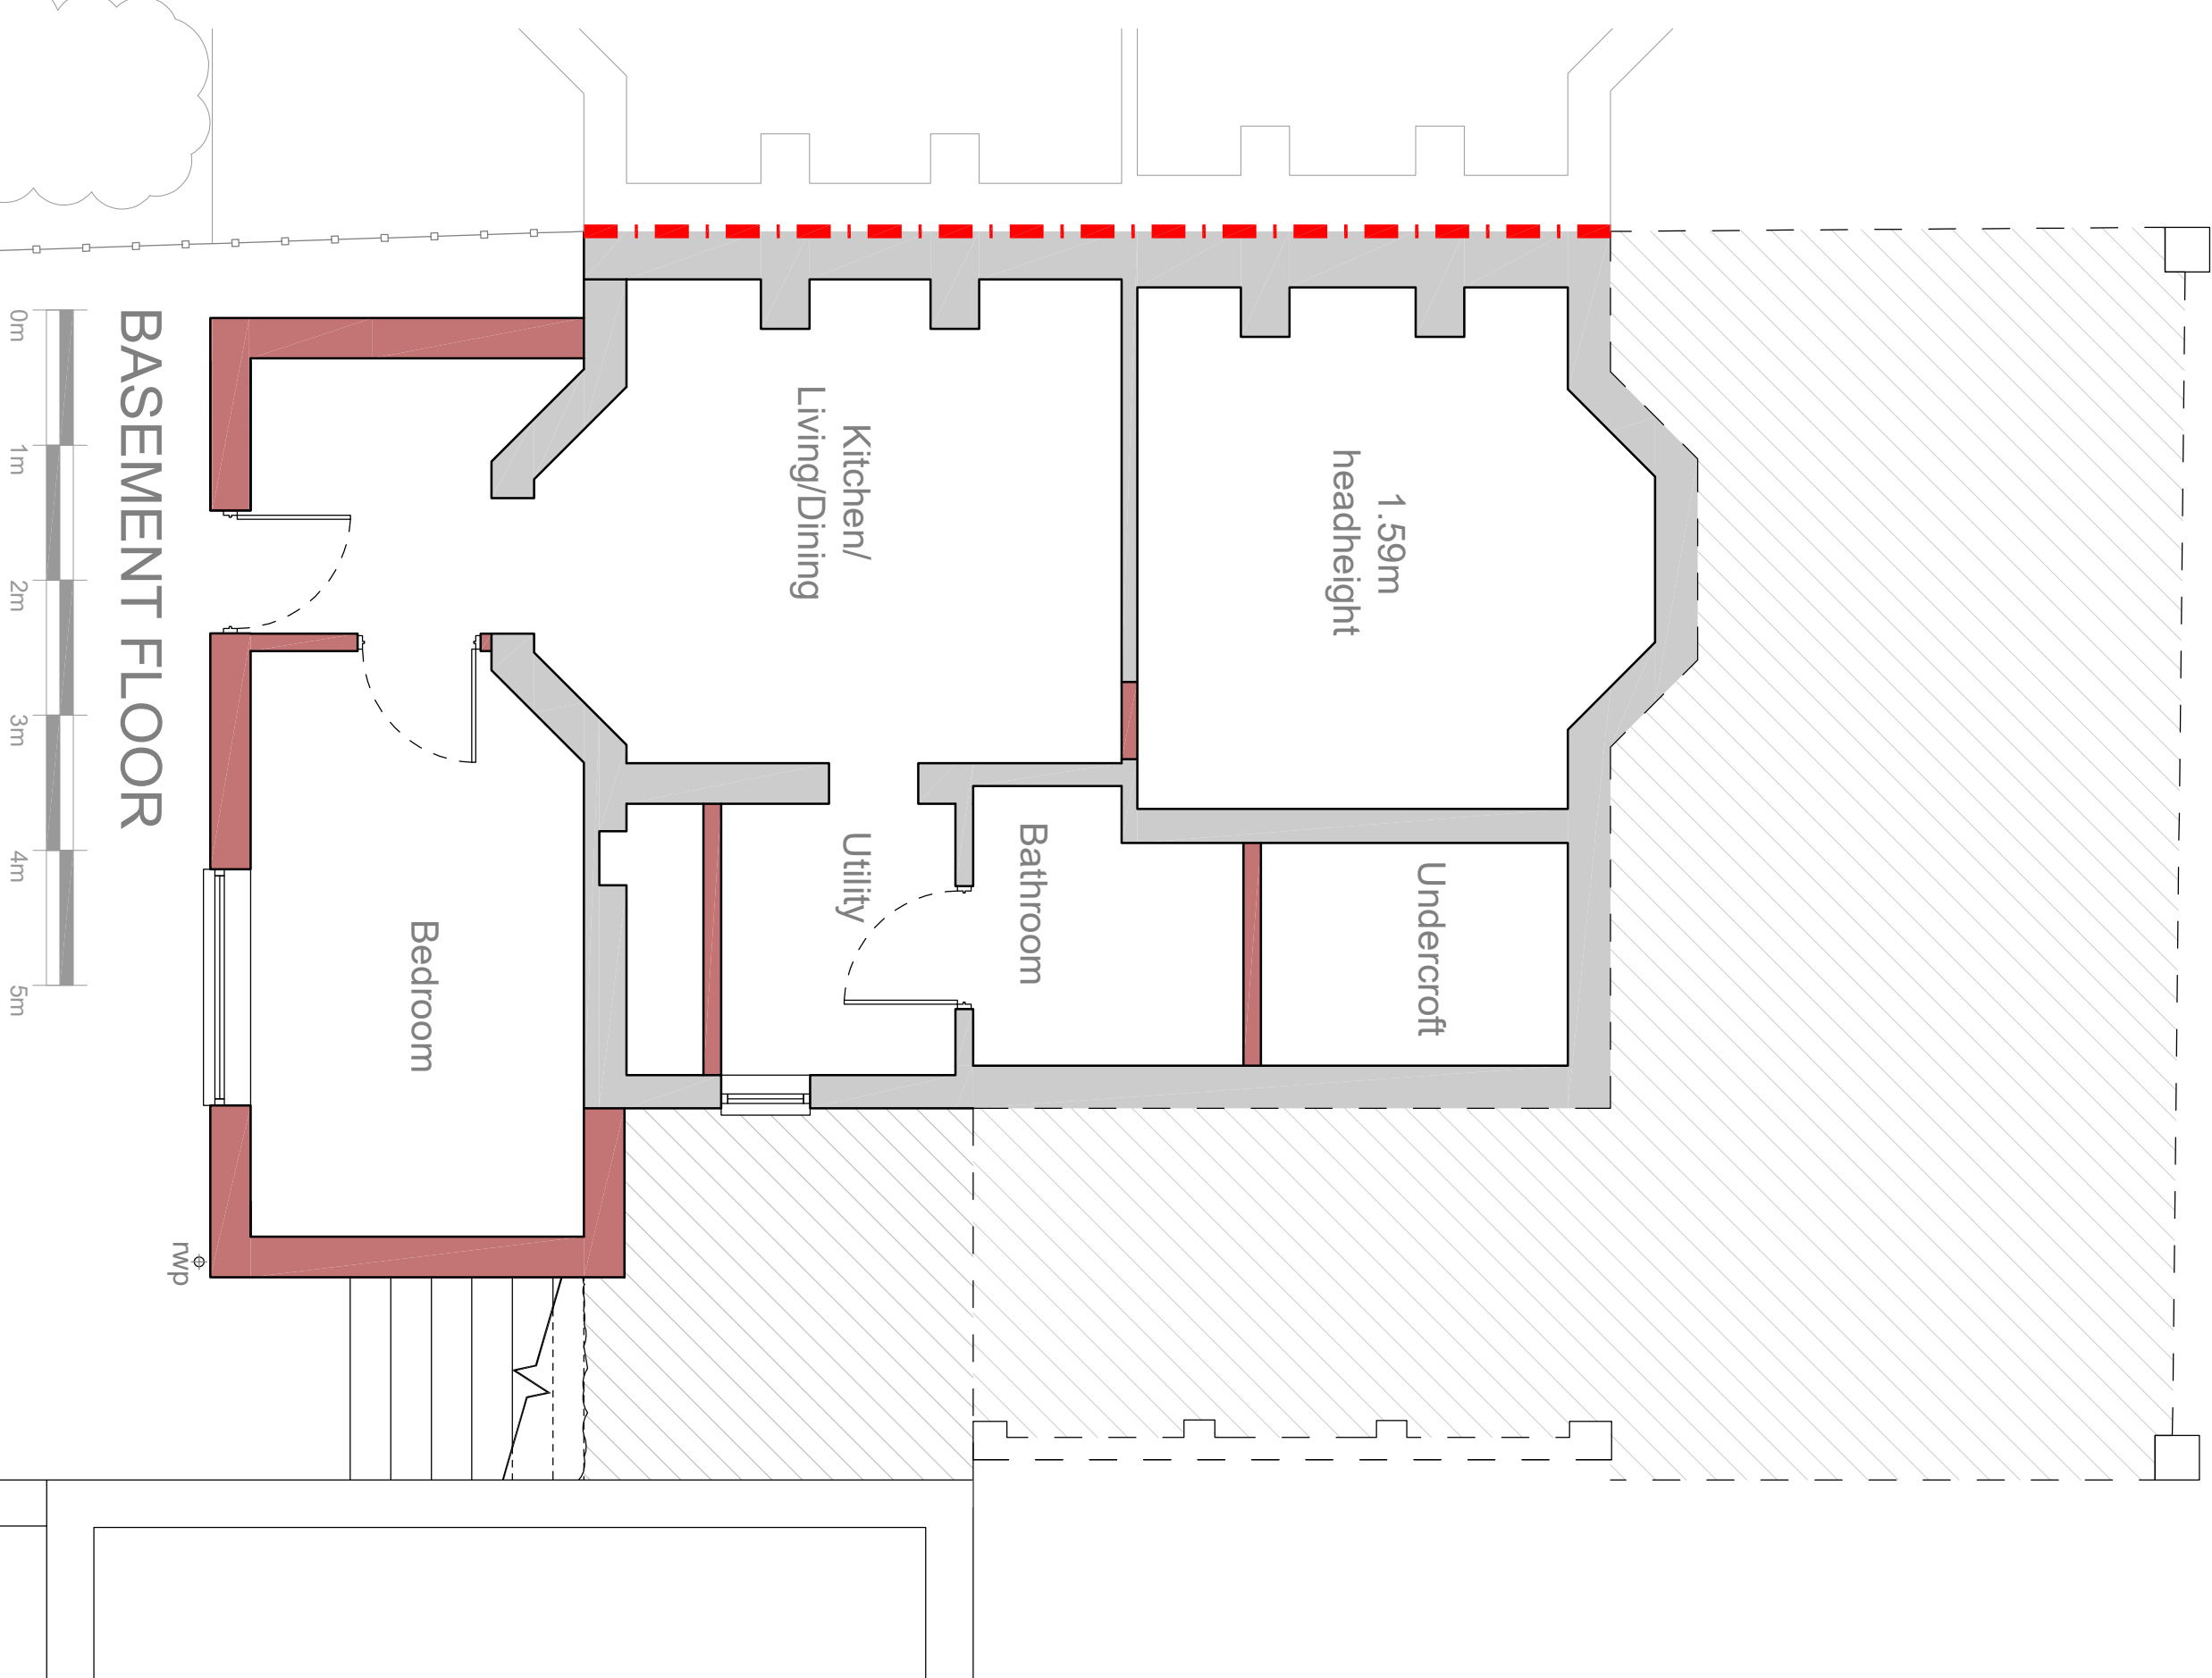


BASEMENT FLOOR

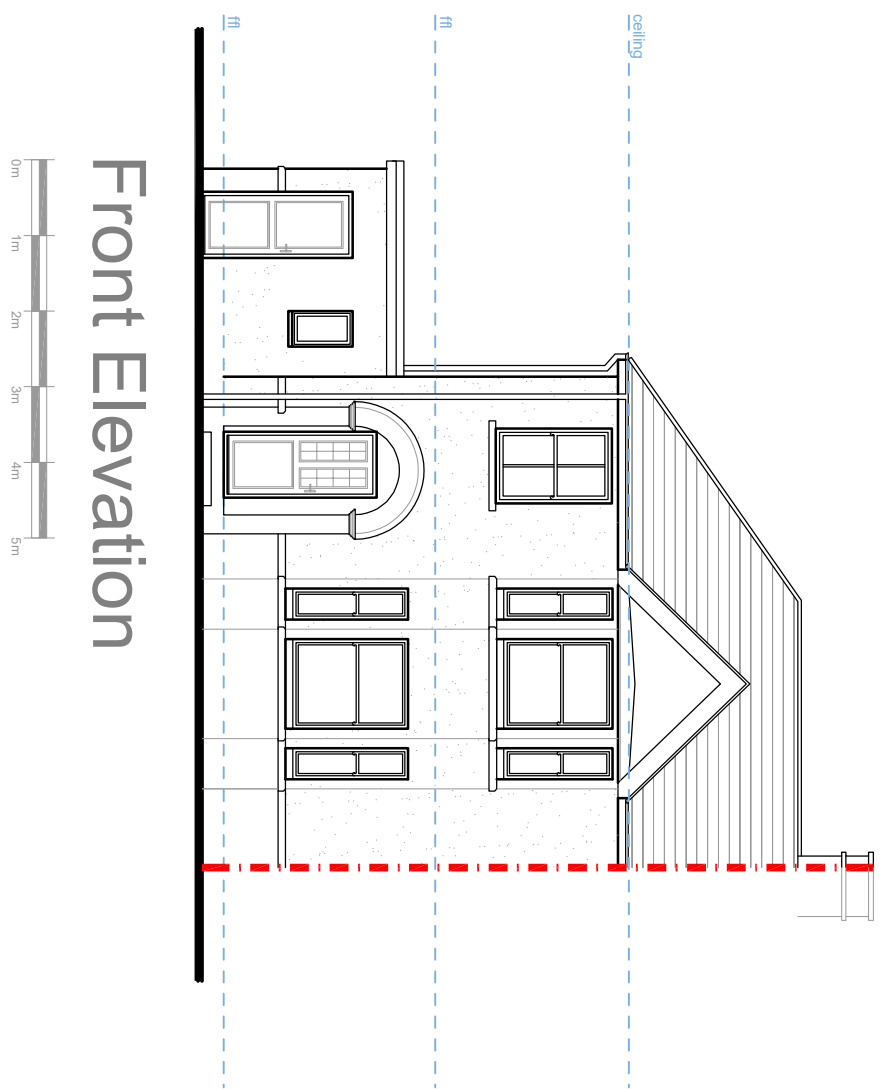


Front Elevation

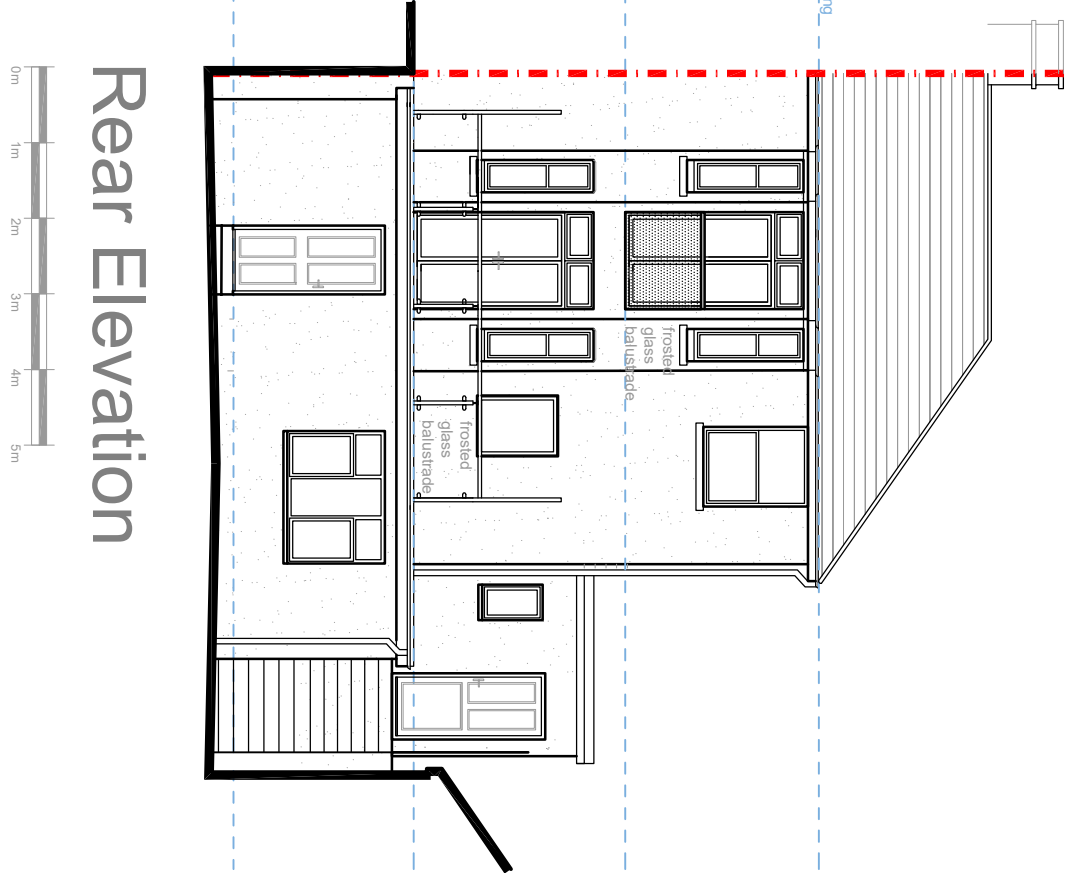

Rear Elevation

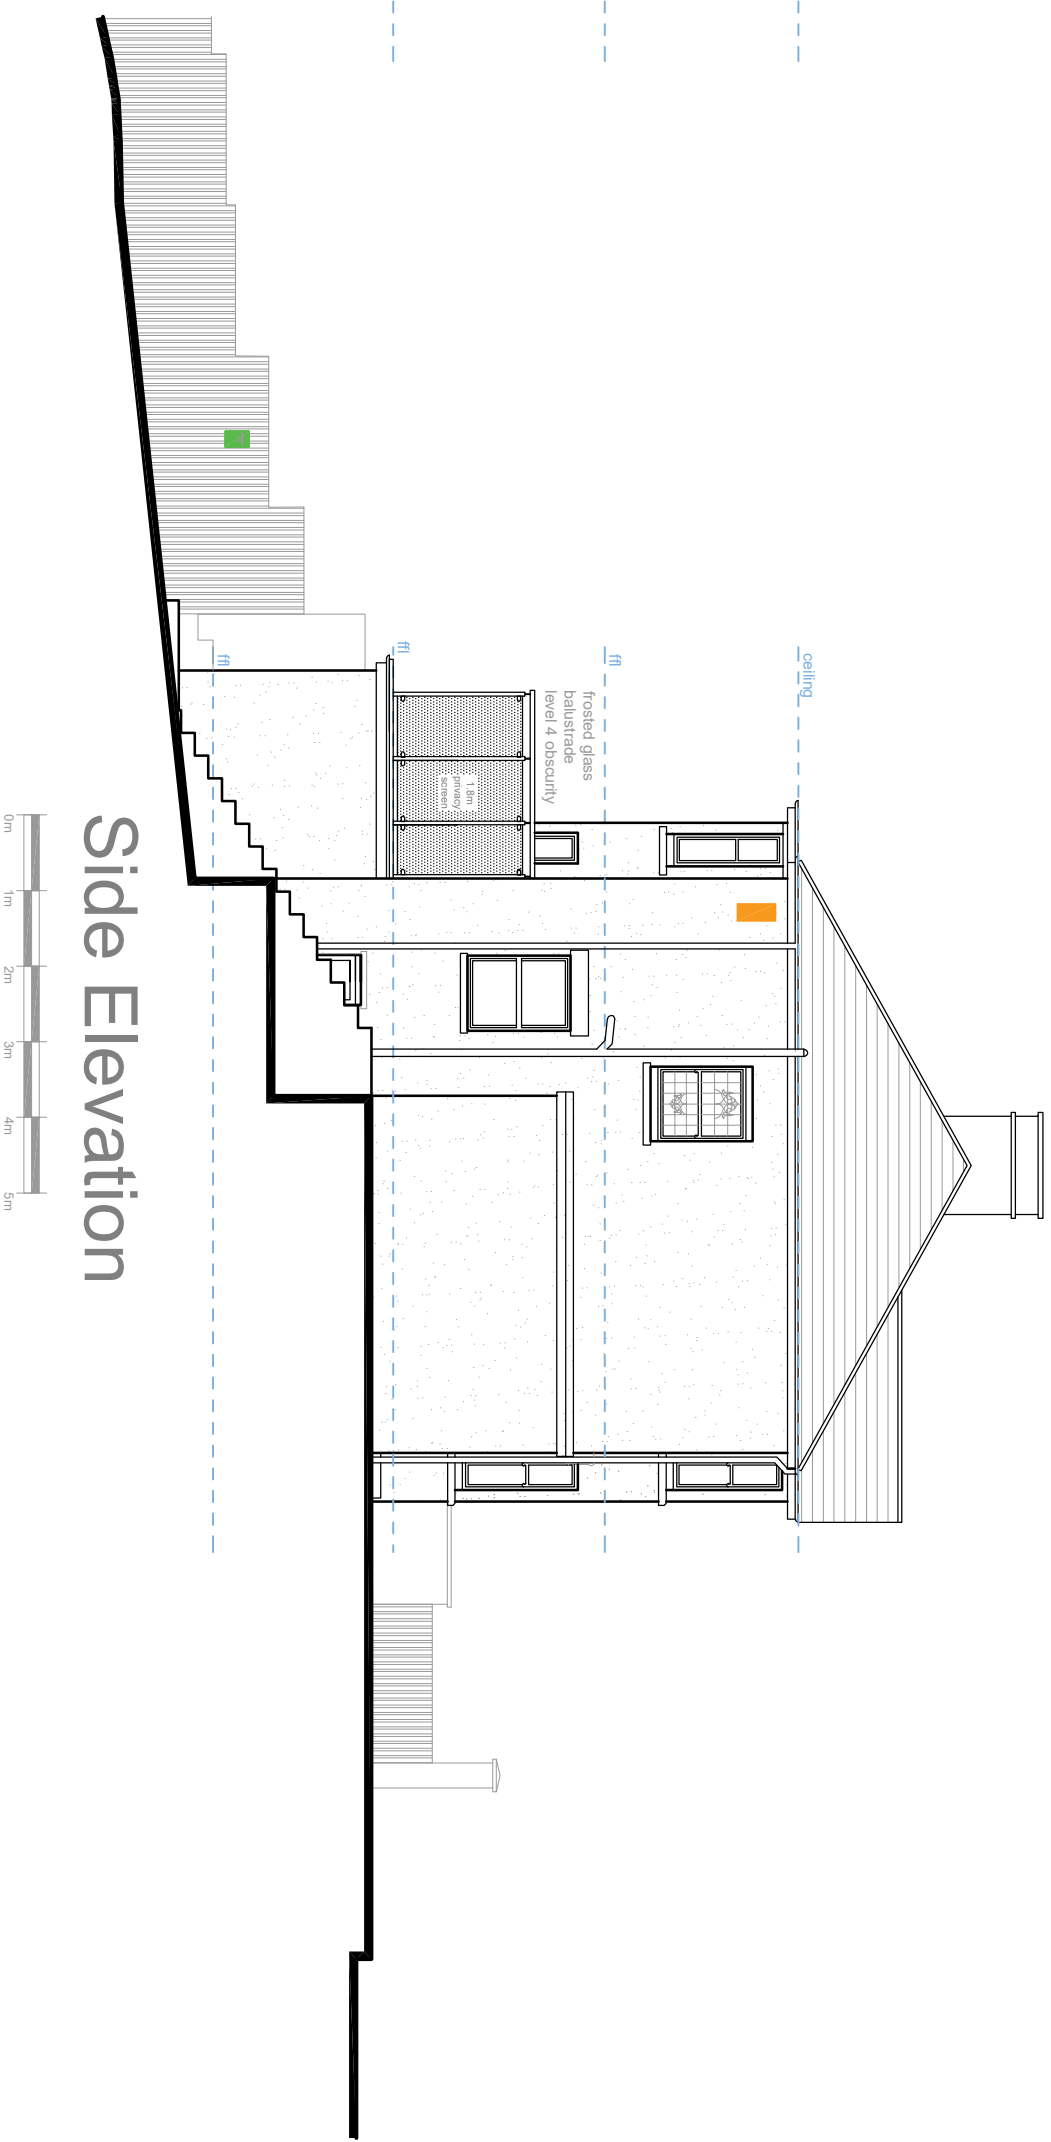

Side Elevation

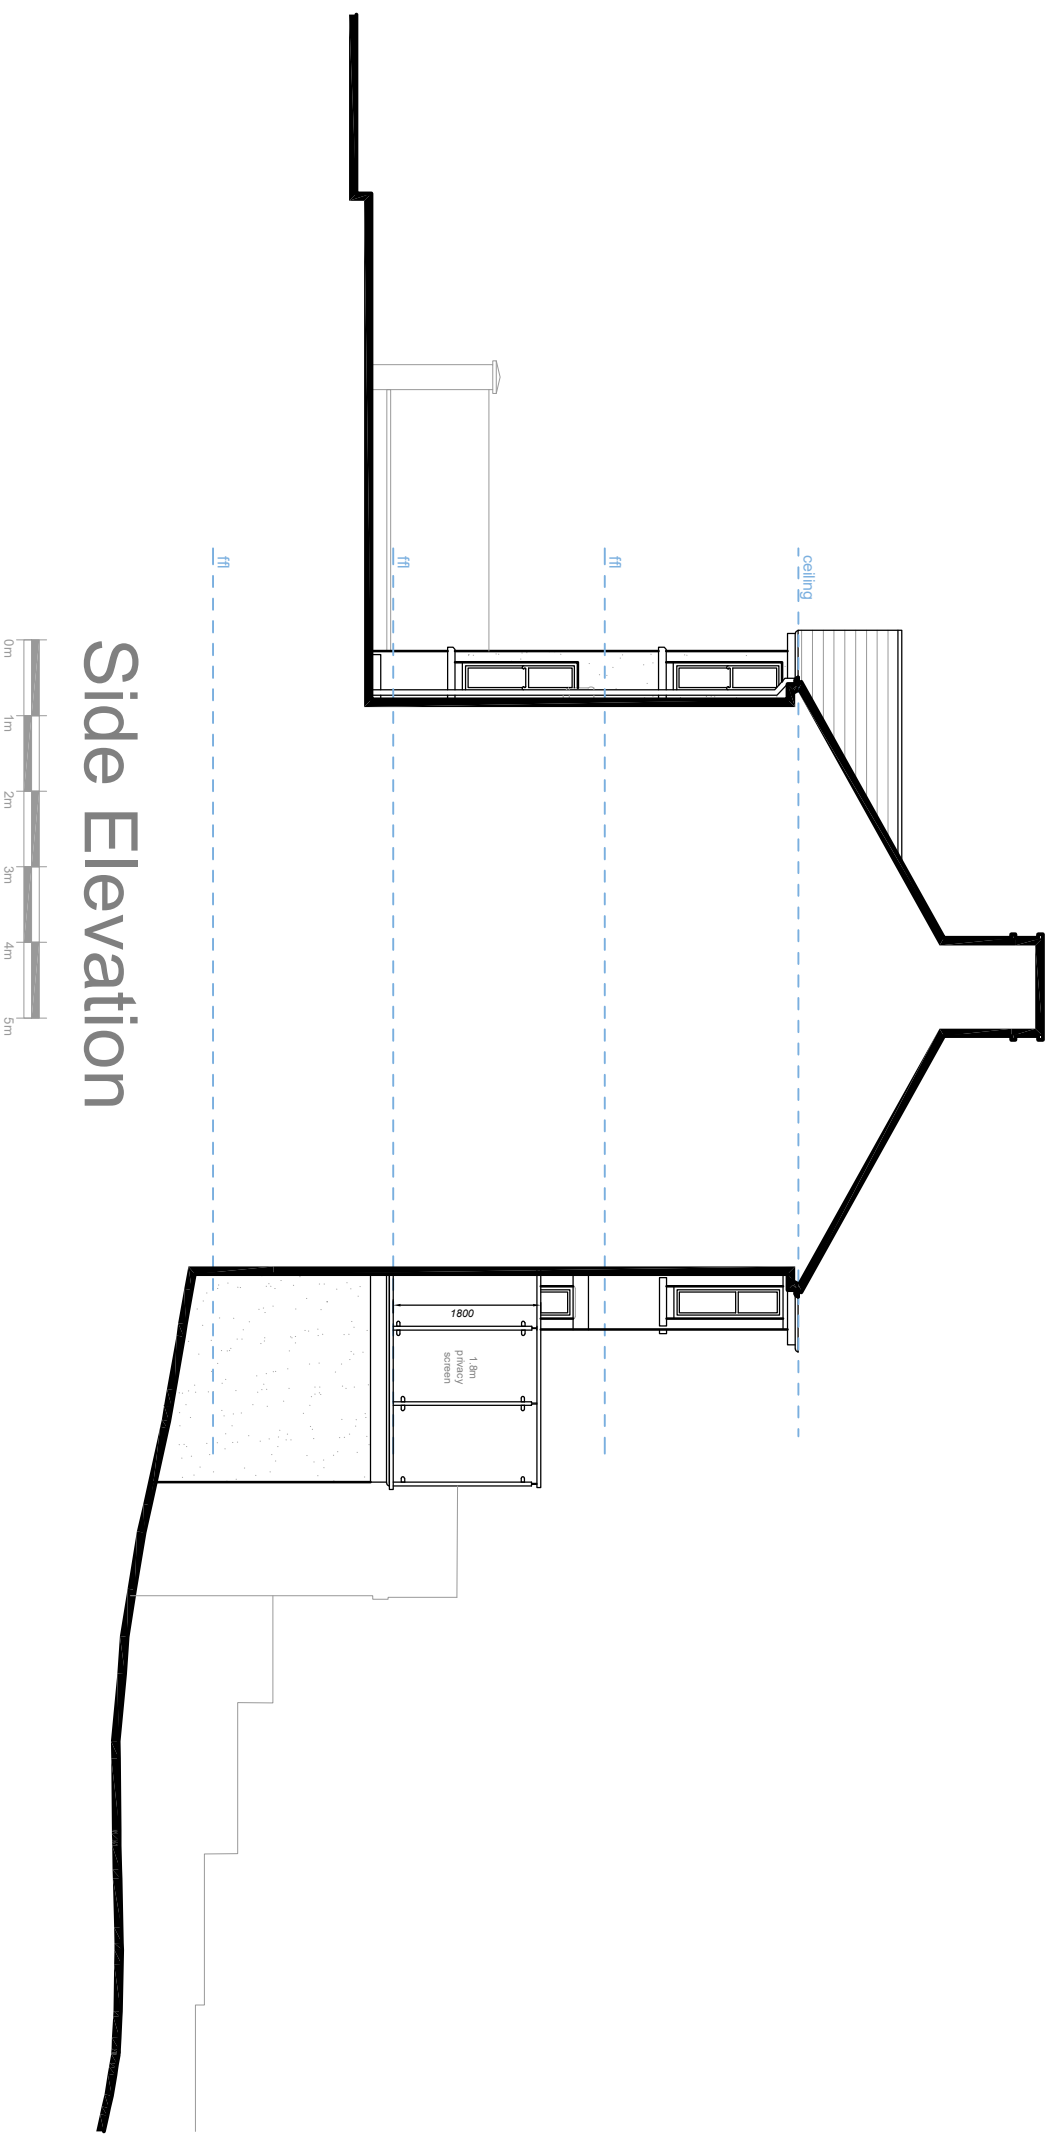

Side Elevation