


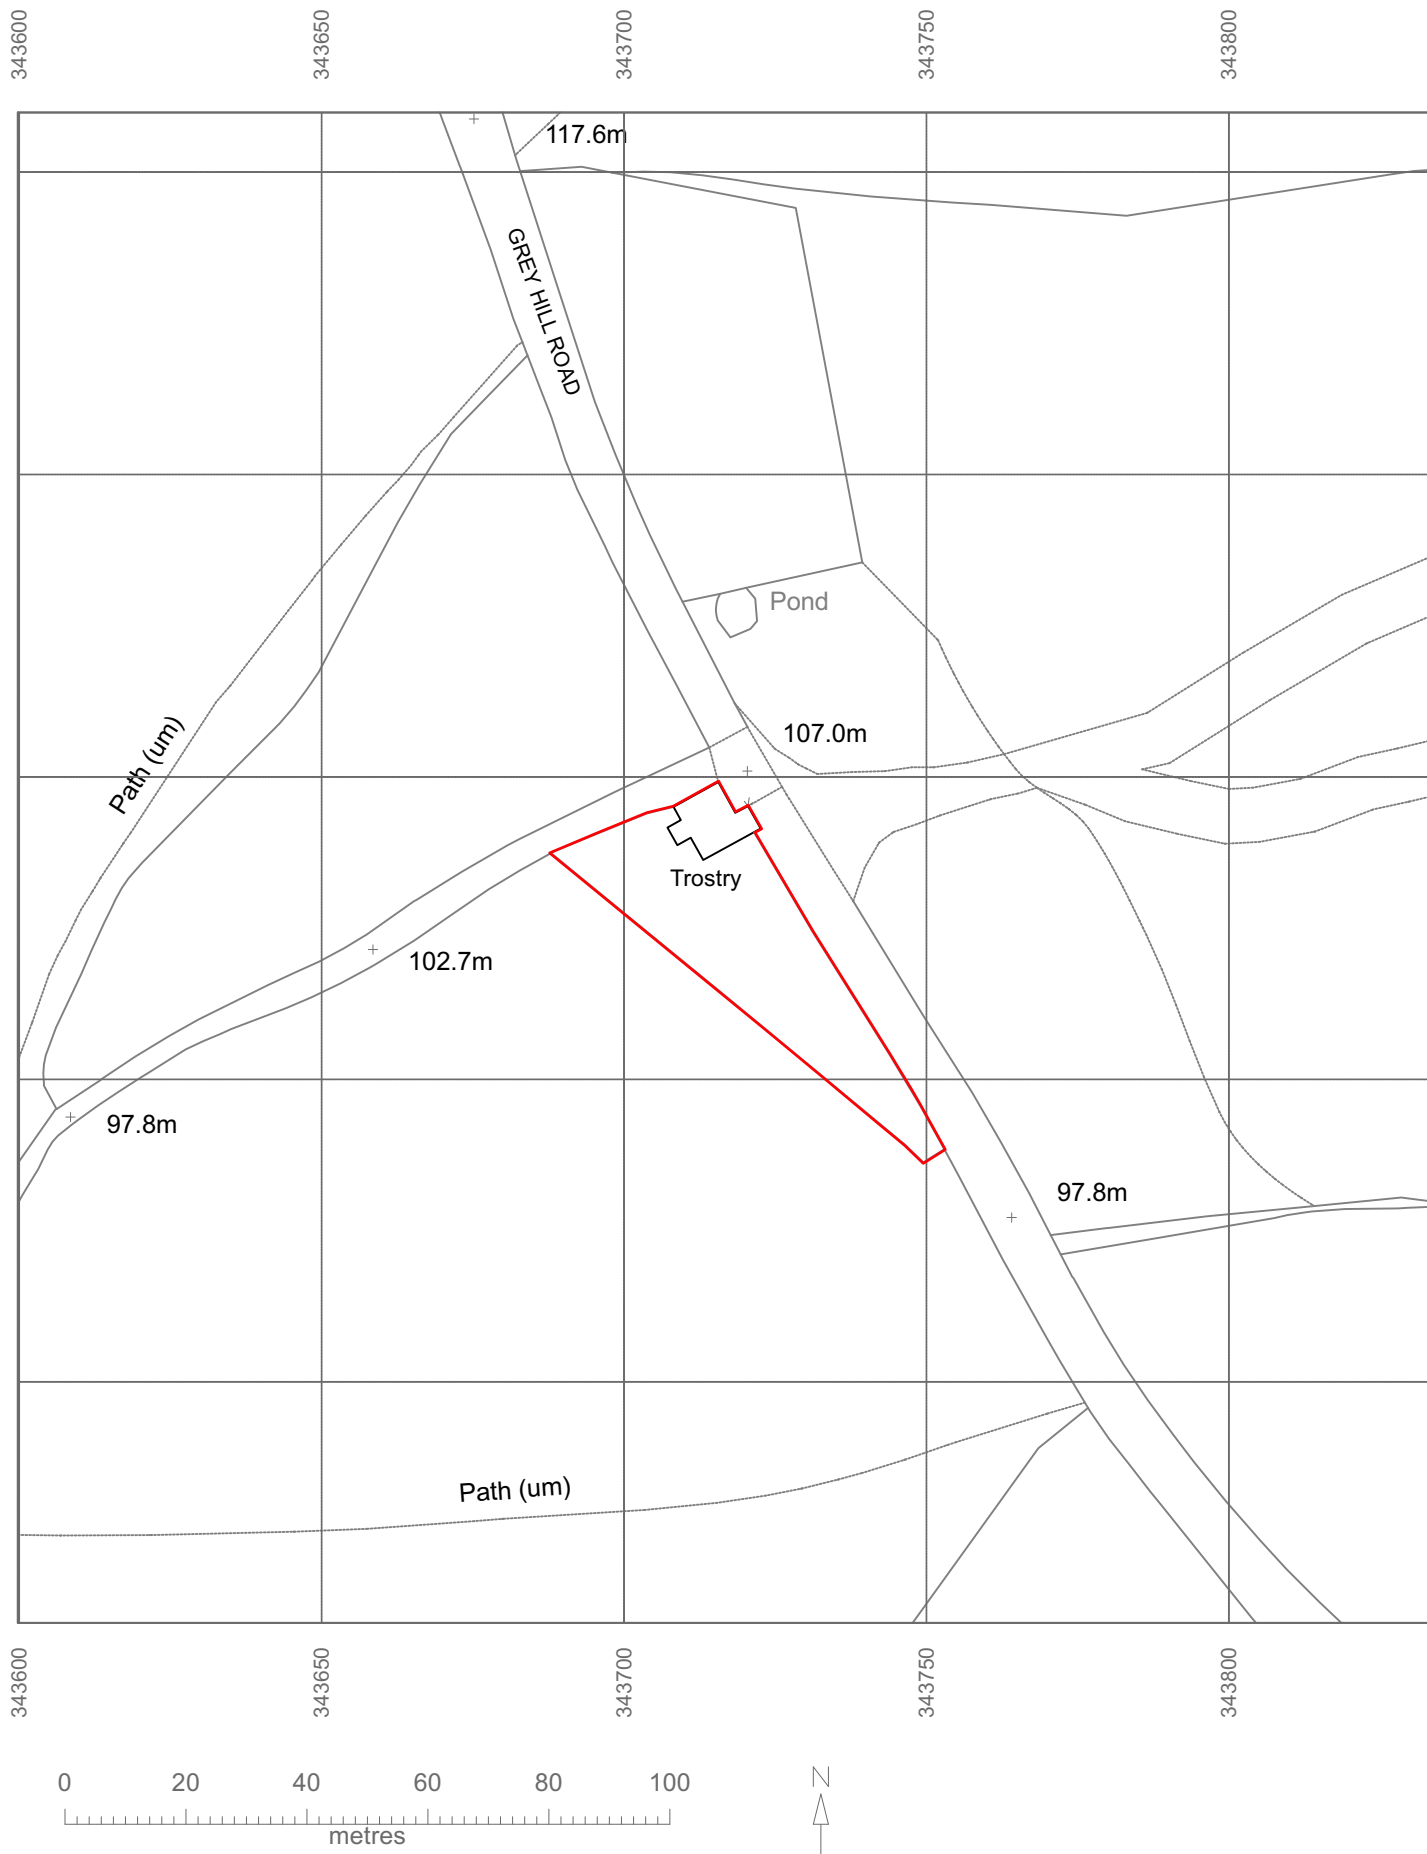

© Crown copyright 2021 Ordnance Survey 100053143

SITE PLAN - SCALE 1:1250