


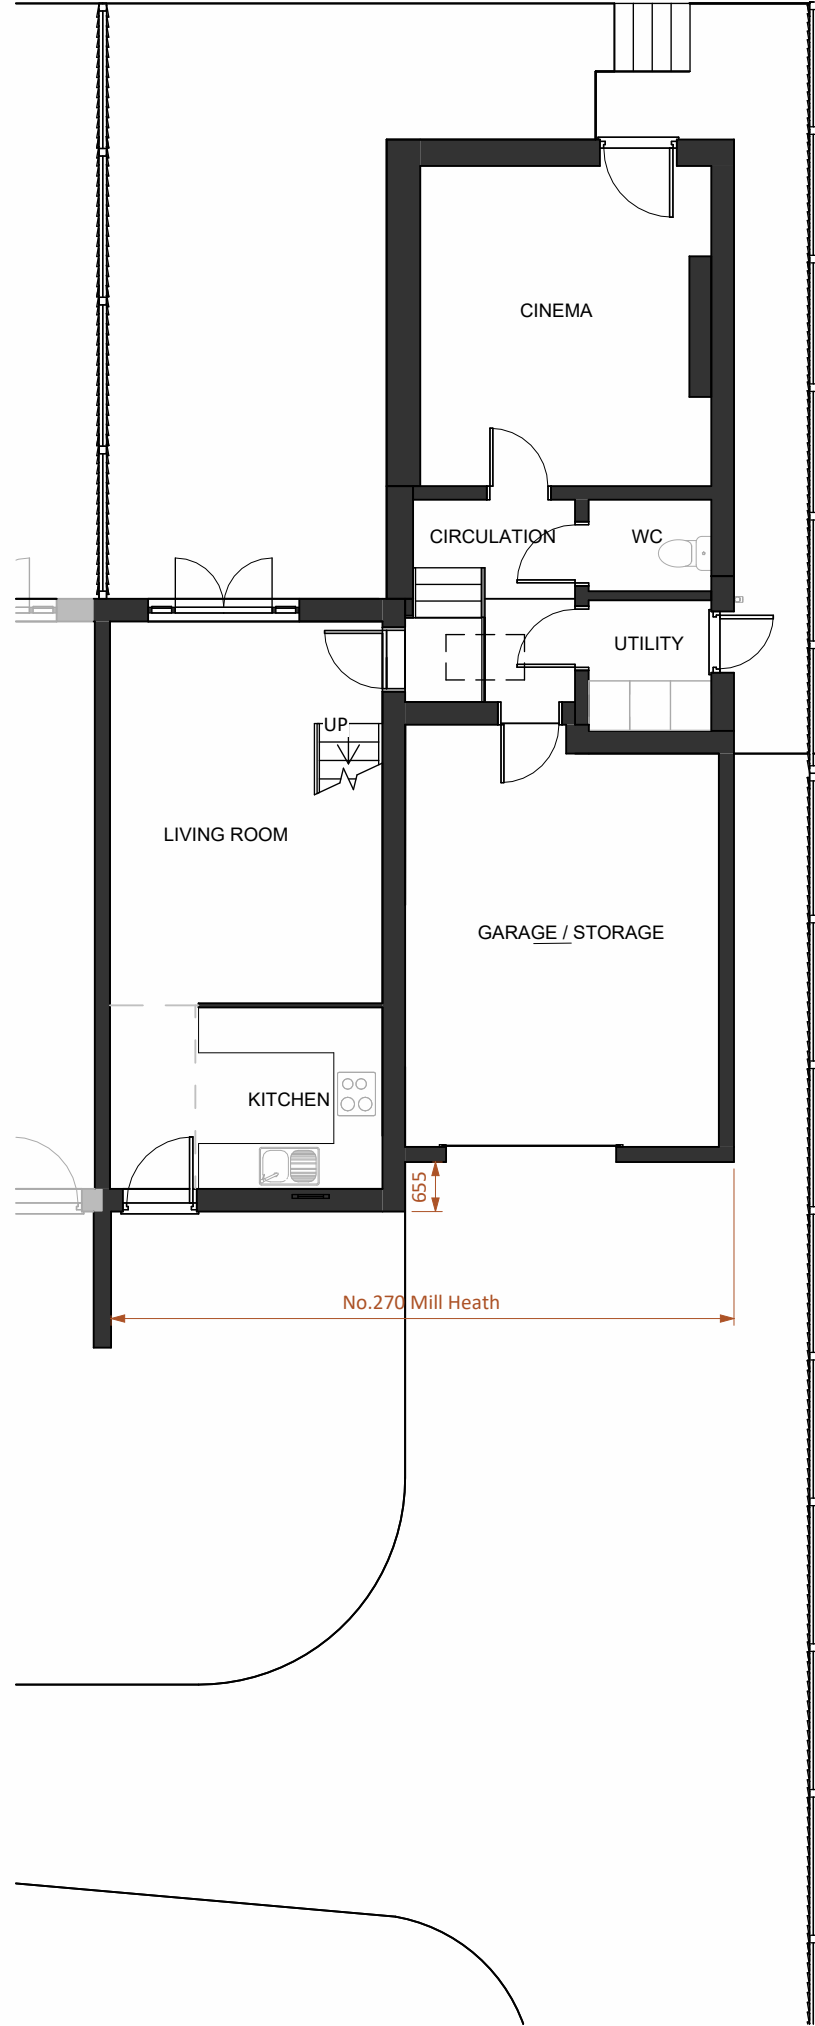


 


Ground Floor Plan
1 : 100

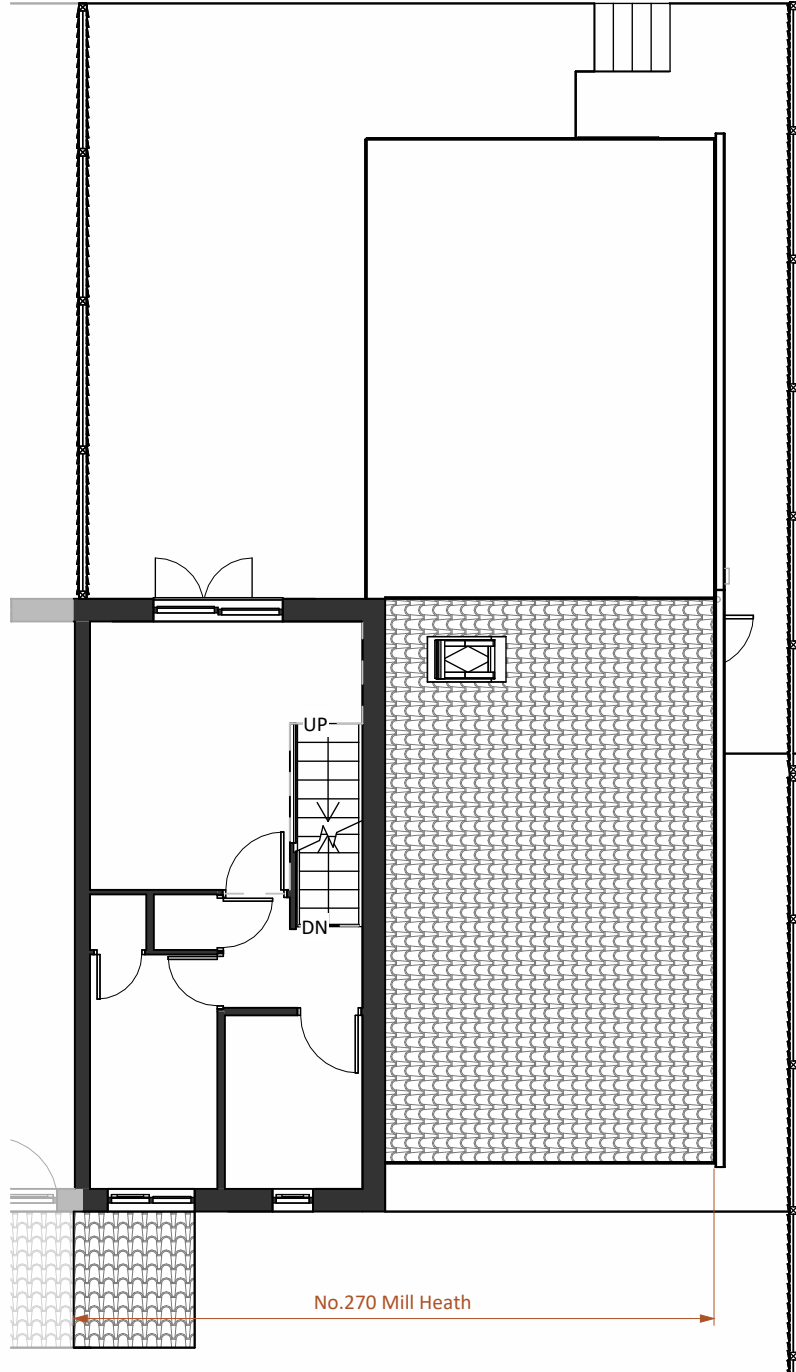


First Floor Plan
1 : 100

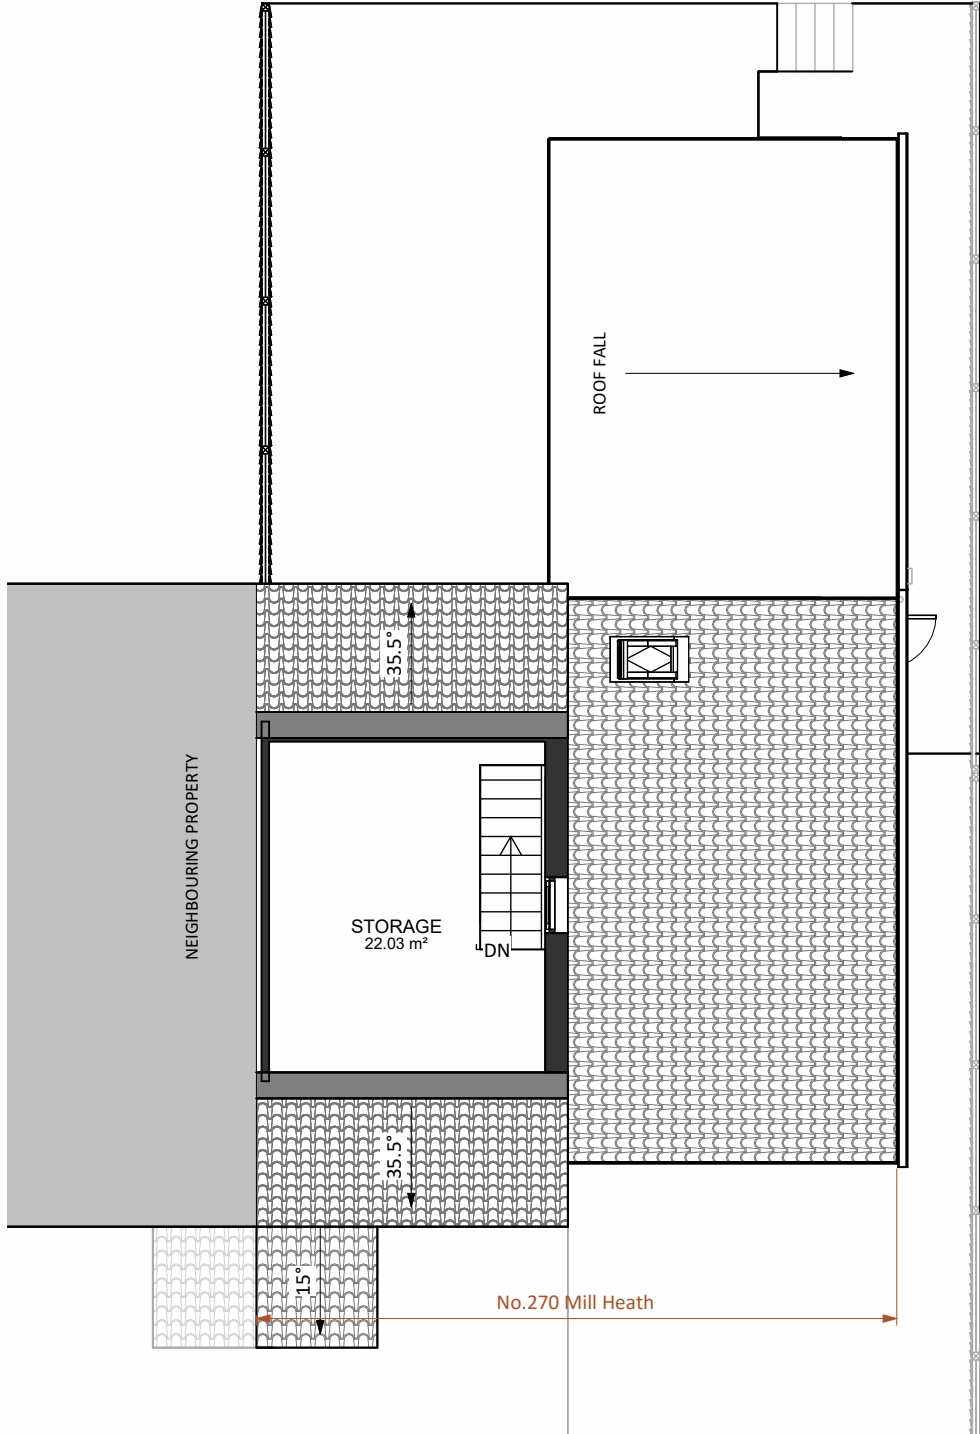

Loft Floor Plan
1 : 100

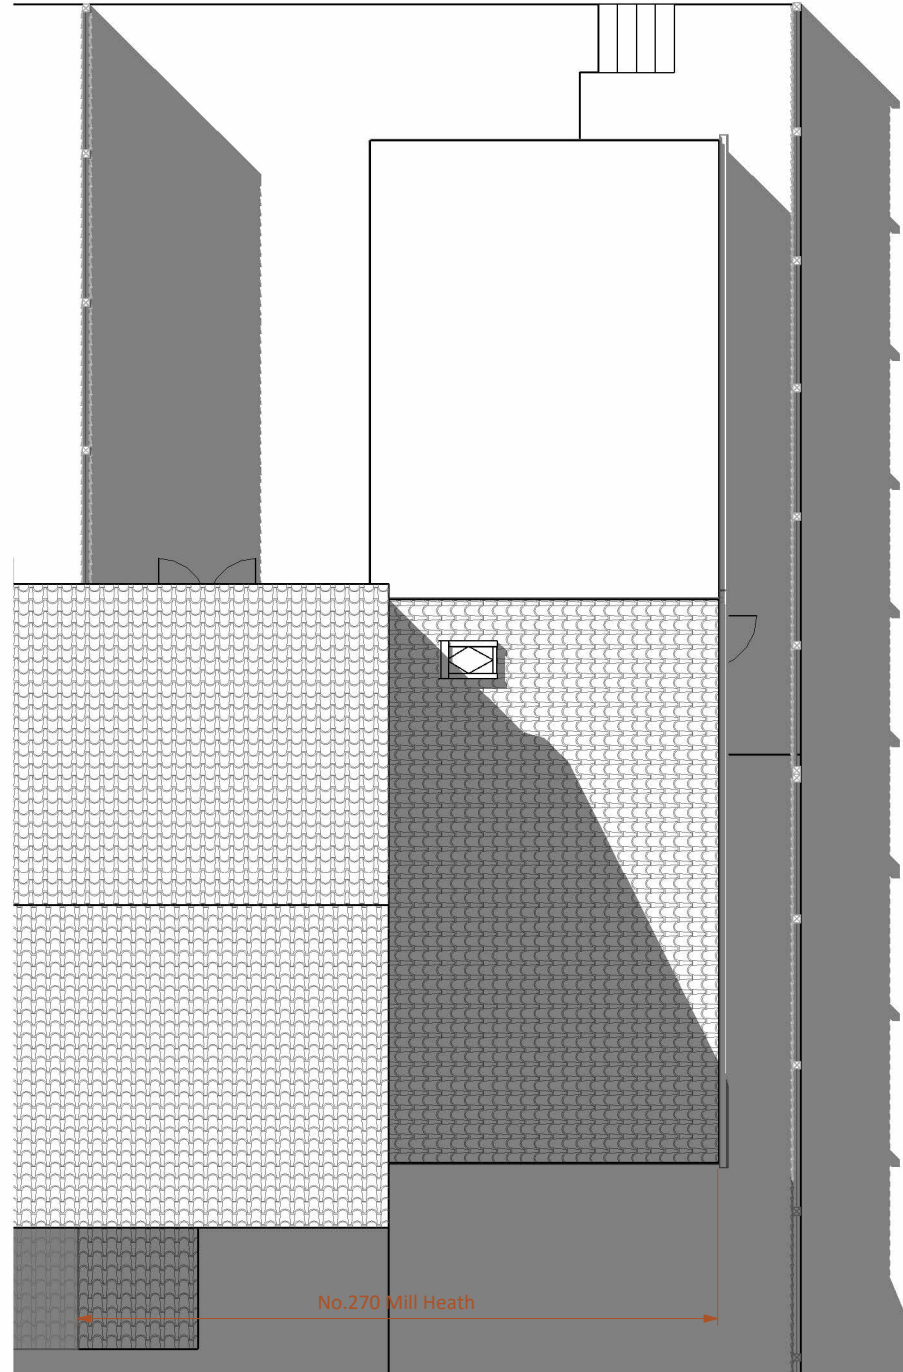


Roof Plan
1 : 100

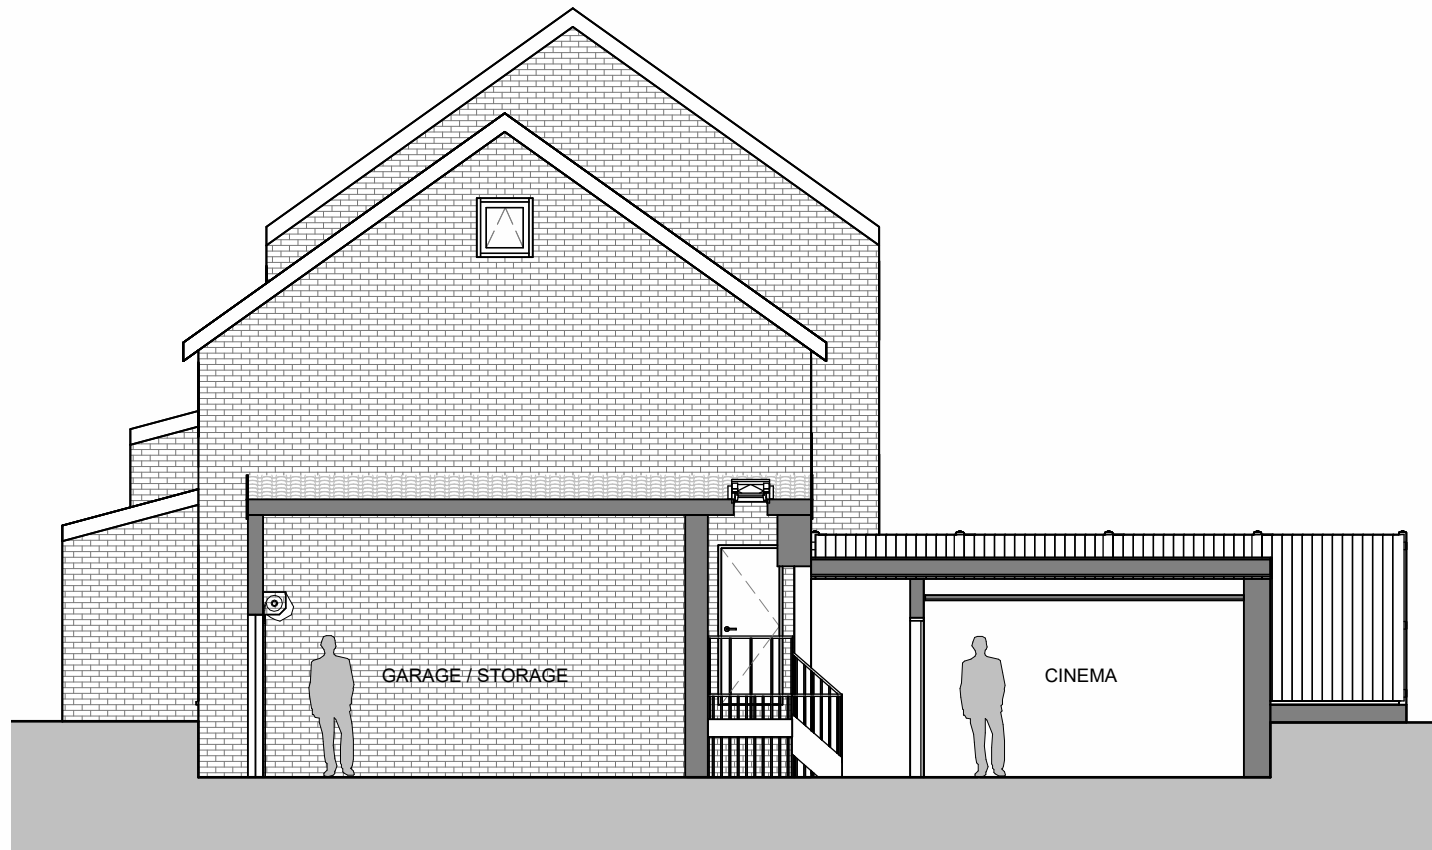


North-South Section
1 : 100

MATERIALS

REF.	ELEMENT	MATERIAL
1.	Walls	Red brickwork
2.	Walls	White paint
3.	Windows	Skylight
4.	Windows	White UPVC glazing
5.	Windows	Dark grey UPVC glazing
6.	Doors	White UPVC
7.	Doors	Dark grey UPVC
8.	Doors	White garage door
9.	Doors	Dark grey garage door
10.	Roof	Concrete tiles
11.	Roof	Felt roof
12.	Fascia	Dark grey plastic
13.	Rainwater Goods	Dark grey plastic
14.	Railing	White painted metal railing
15.	Railing	Dark grey painted metal railing

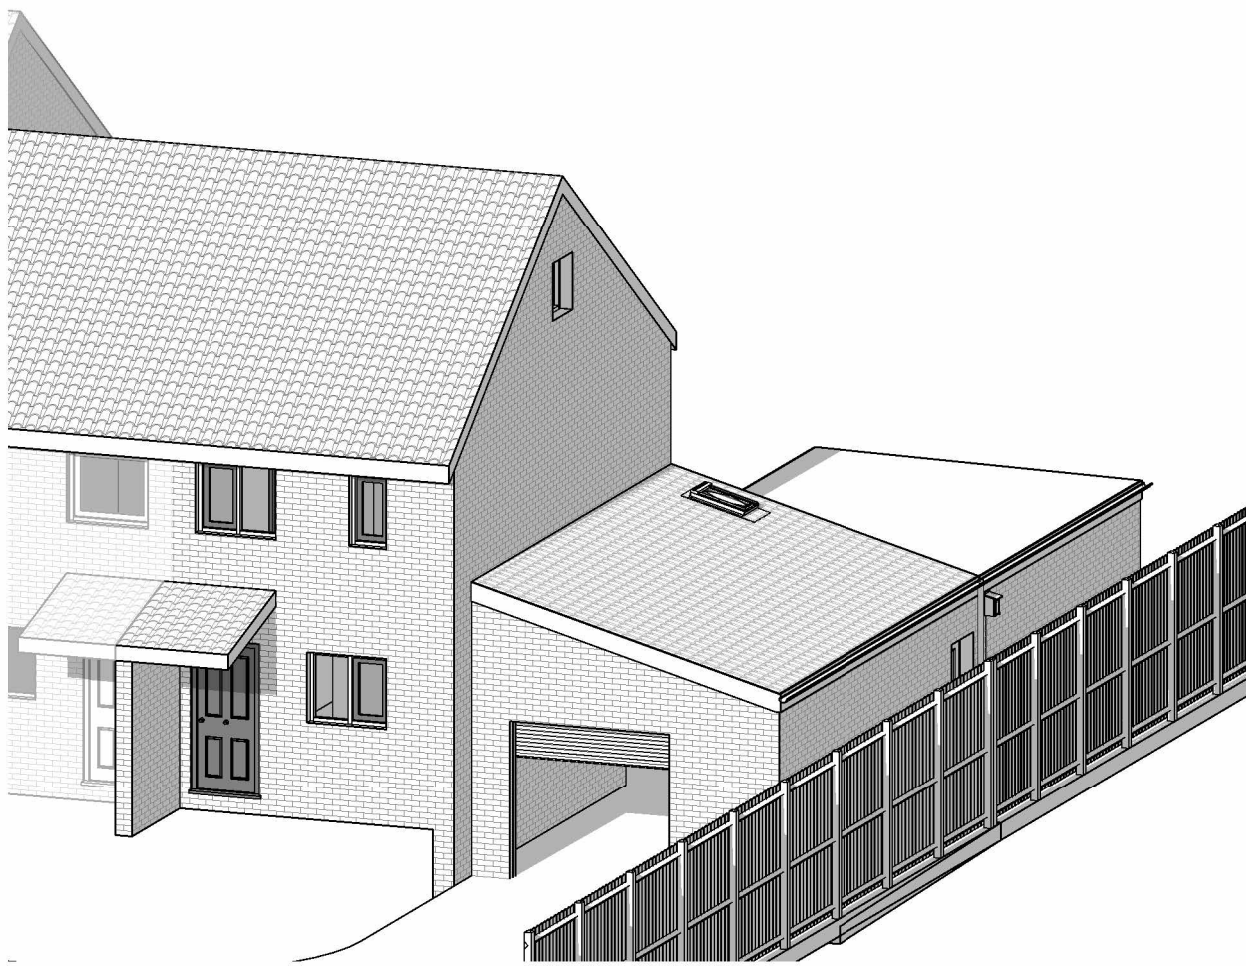

3D Front

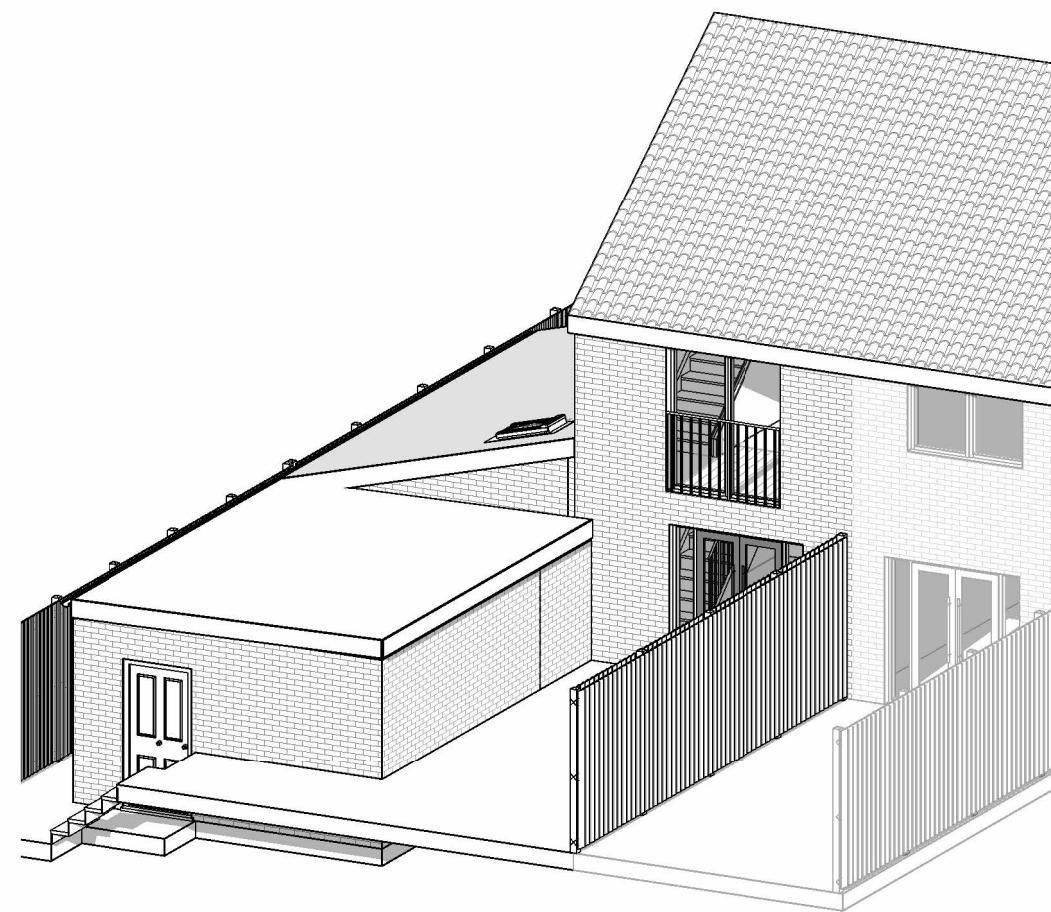

3D Rear



East-West Section
1 : 100

Sustainable
Studio
Architects

SSA

PROJECT

Side Extension
270 Mill Heath
Newport
NP20 7RD

DRAWING TITLE

Proposed Drawings

DRAWING STATUS

PL : PLANNING

NUMBER


PL002

SCALE


As indicated
@ A1

REVISION


A

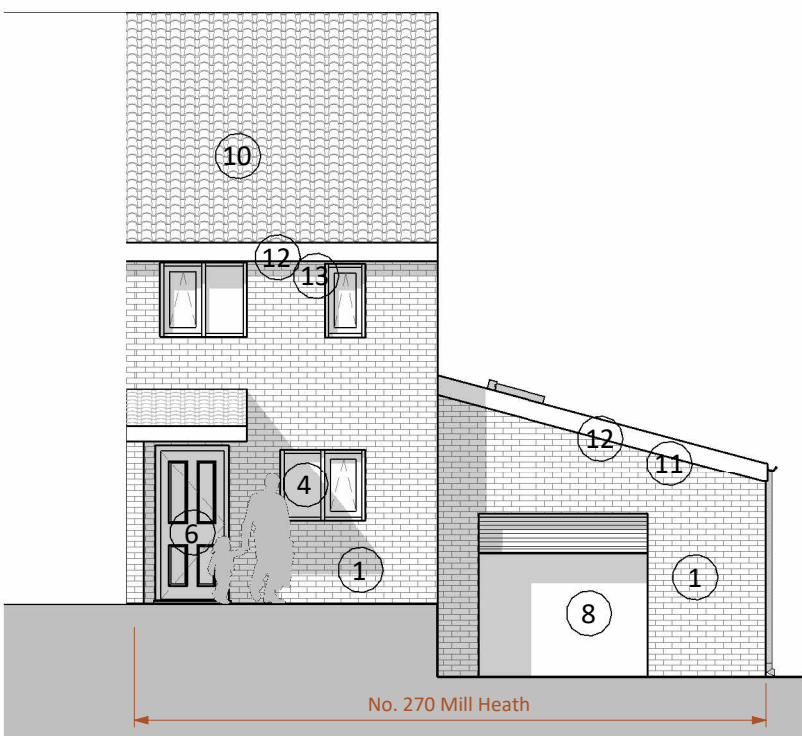


South-Front Elevation
1 : 100

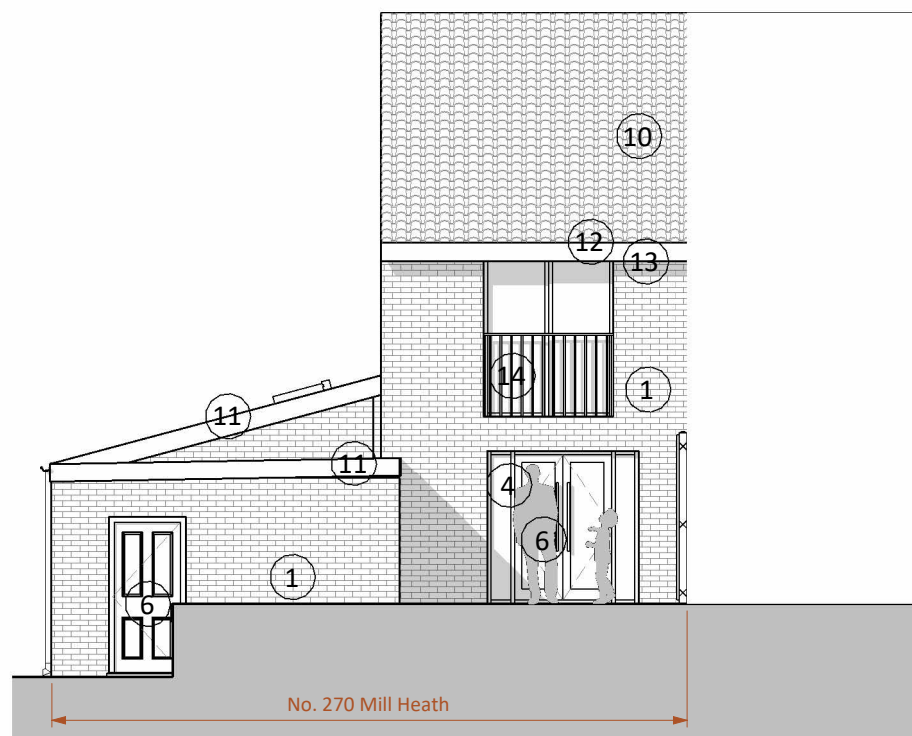

North Rear Elevation
1 : 100

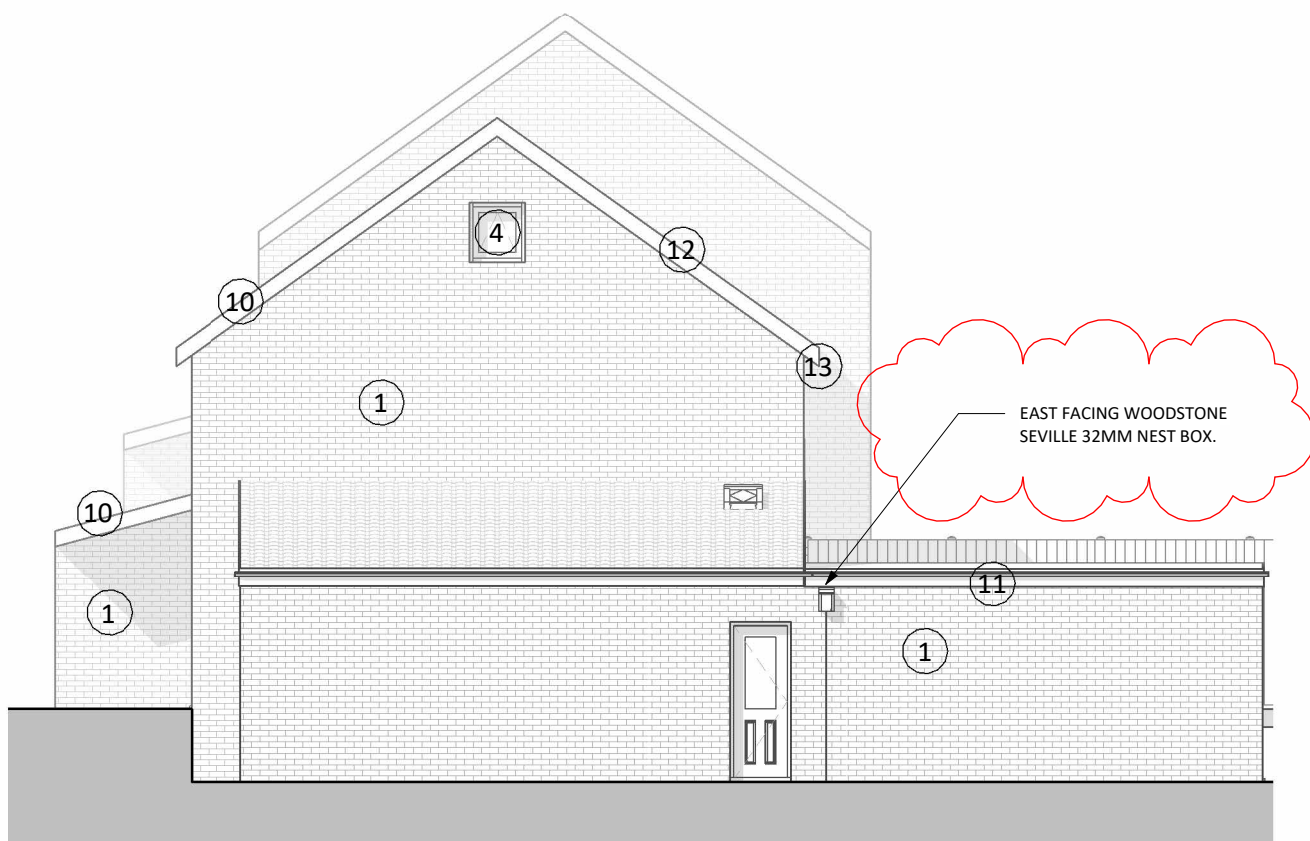

East Side Elevation
1 : 100

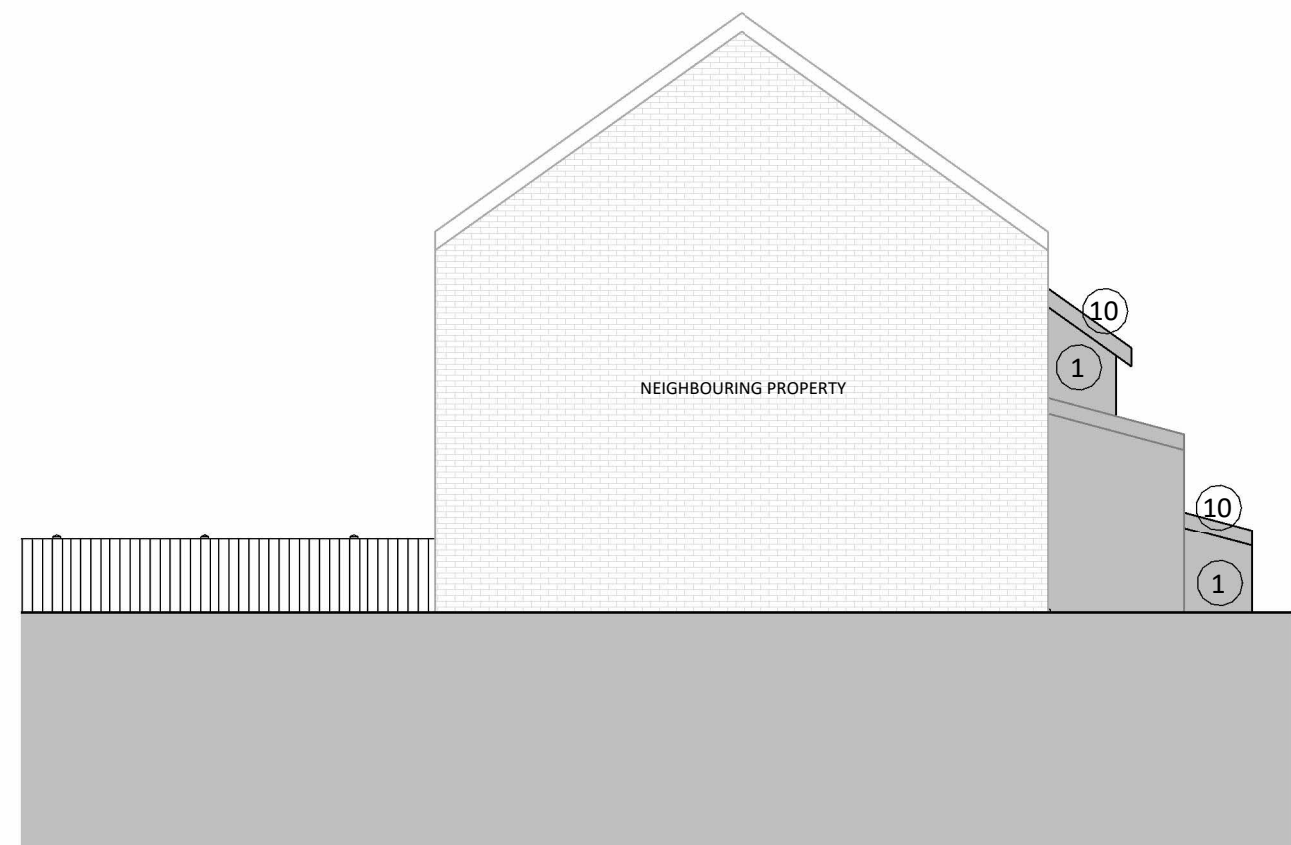

West Side Elevation
1 : 100