


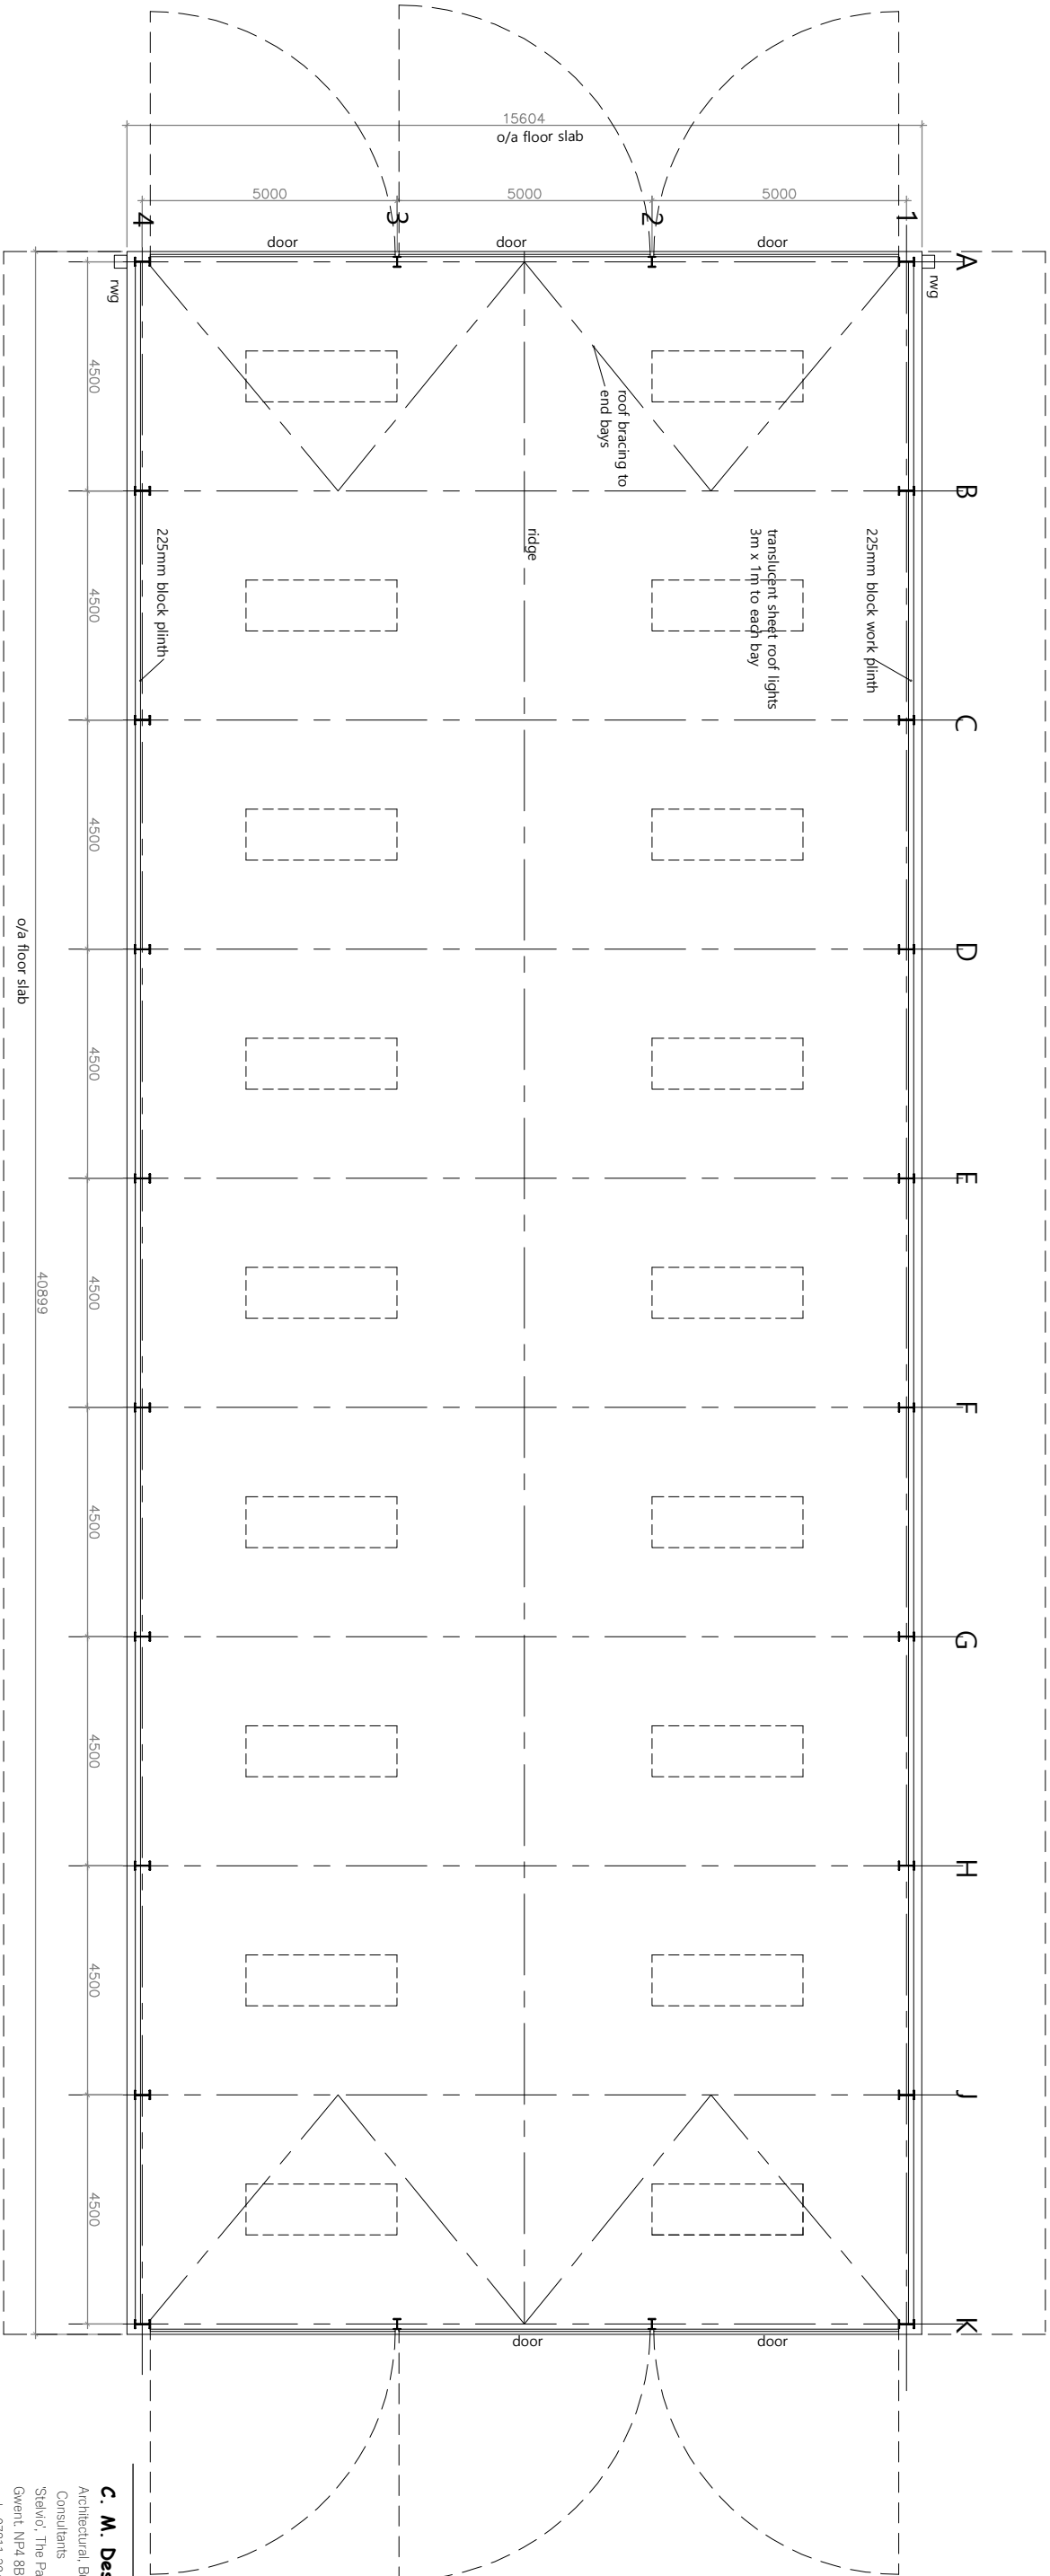

FLOOR PLAN

drawing	
Floor Plan	
Project	
Proposed Hay Barn Building	
Lower Wenallt Farm Rogerstone, Newport NP10 9GR	
scale	date
1:150@A3	May 25
drawn	
cm	
project ref.	
drawing No	rev
WF/P2/01	