



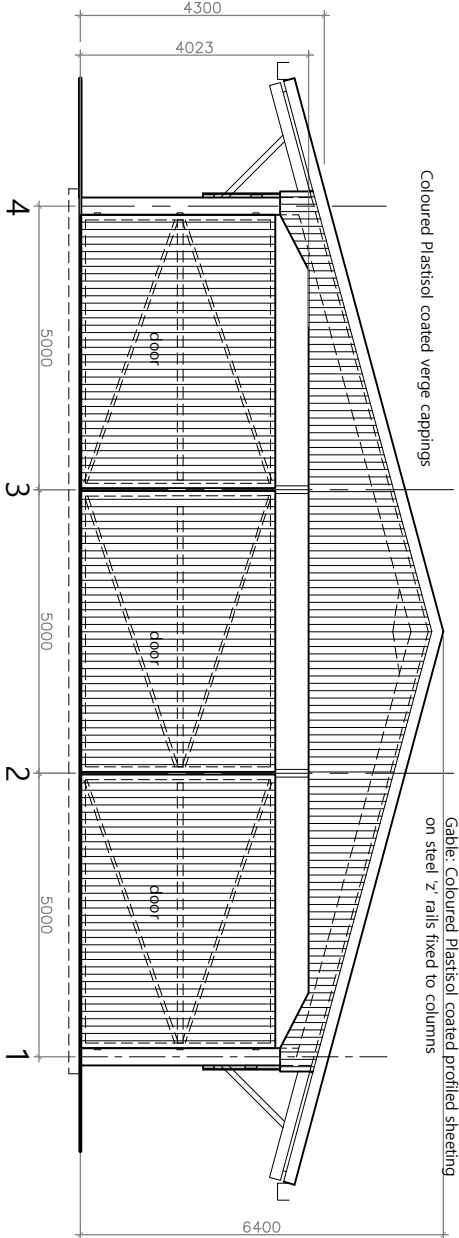

south elevation

Doors:
Coloured Plastisol coated profiled sheeting
on steel frame, heavy duty steel hinge
fixing to steel columns
Coloured plastisol to be Juniper Green

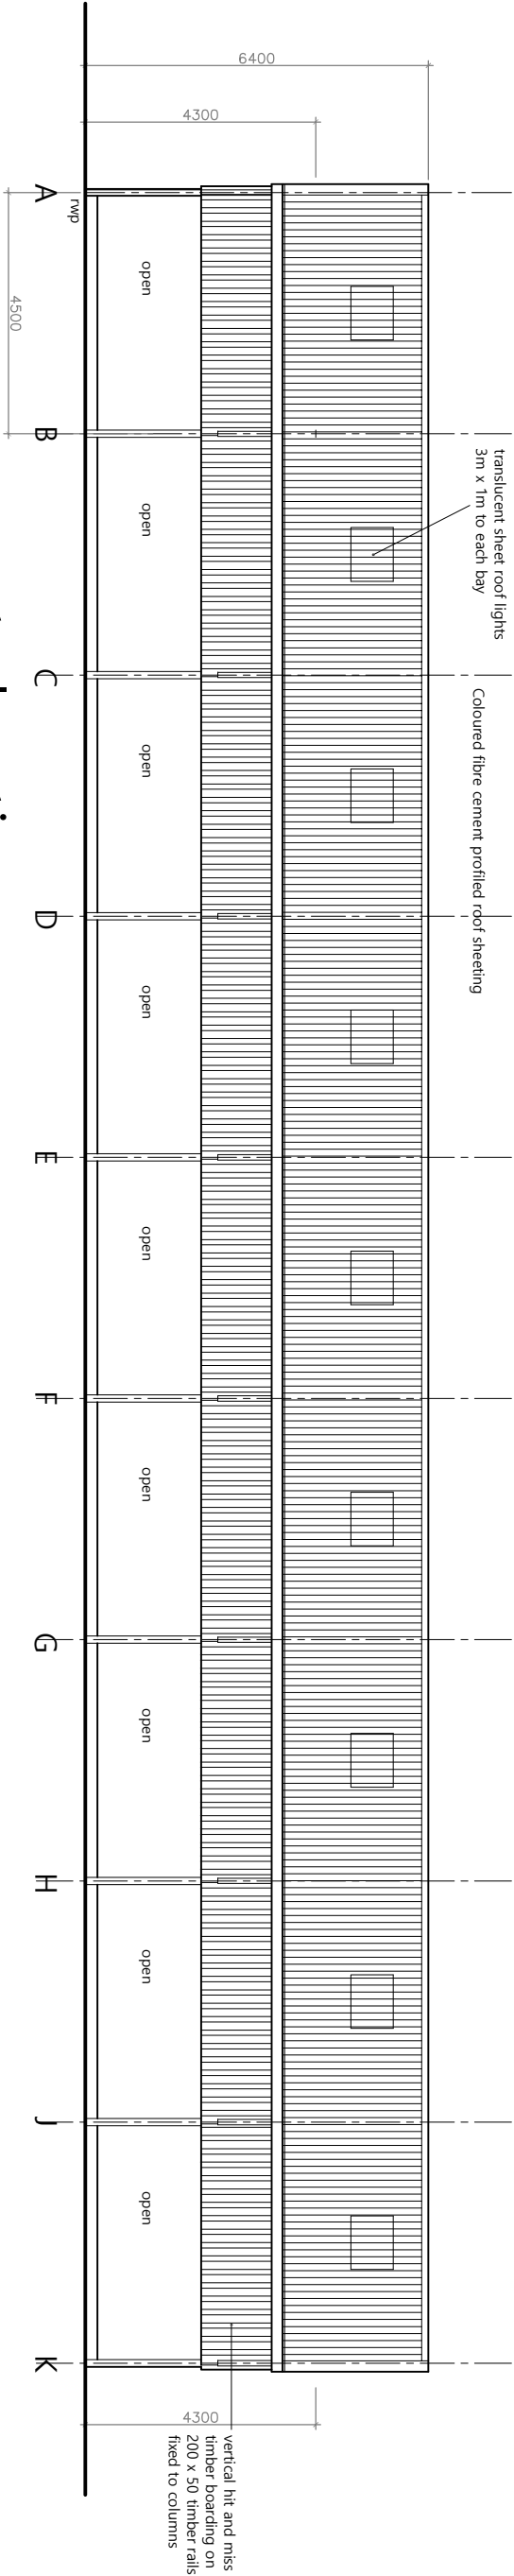

west elevation

drawing South and West Elevations	
Project Proposed Hay Barn Building Lower Wenallt Farm Rogerstone, Newport NP10 9GR	
Scale 1:150@A3	date May 25
drawn CM	
project ref.	
drawing No WF/P2/02	rev

C. M. Design
Architectural, Building and Planning
Consultants
Stewo, The Park, Pontypool,
Gwent, NP4 8BJ
mob. 07811 324628