



GENERAL NOTE

Do not scale.


This drawing to be read in conjunction with Structural Engineers drawings & calculations for all sub-structures, including below ground drainage & external works. Window / Door specialist drawings, M&E Consultant drawings & sub-contractors drawings & performance specifications for all specialist design elements. All works shall be carried out in strict accordance with the British Standards Codes of Practice relating to Workmanship and Materials, & current manufacturers details & instructions where appropriate.

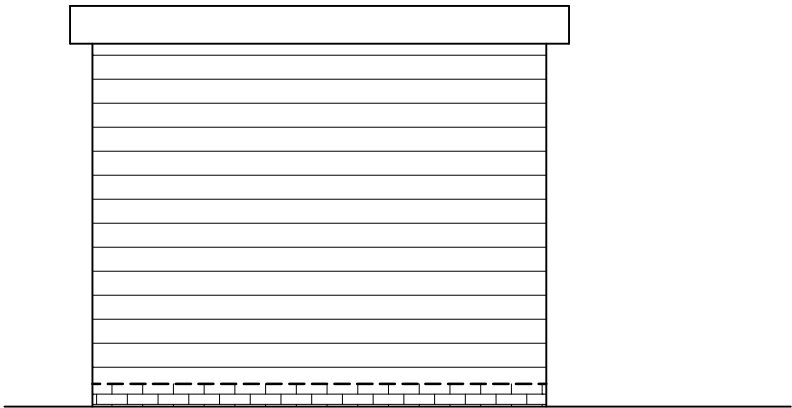


SIDE ELEVATION
1:50

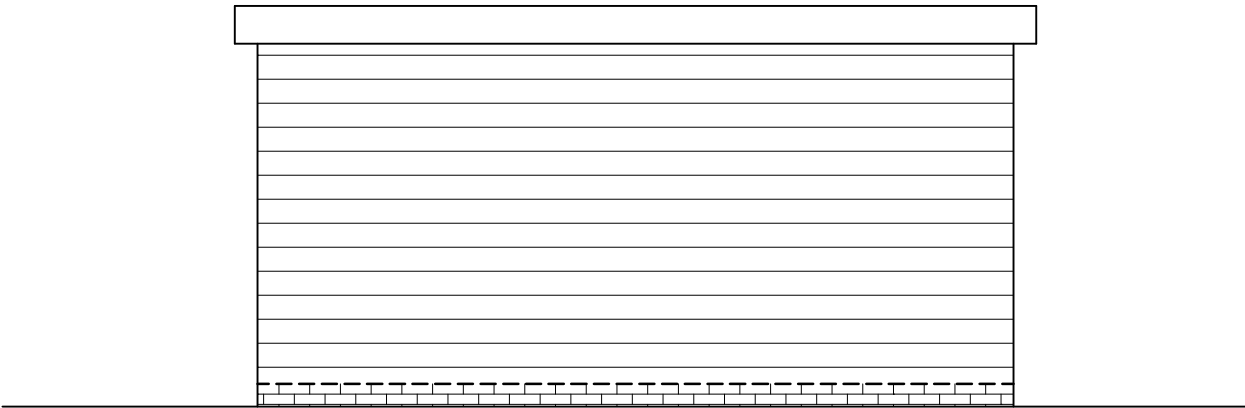


REAR ELEVATION
1:50

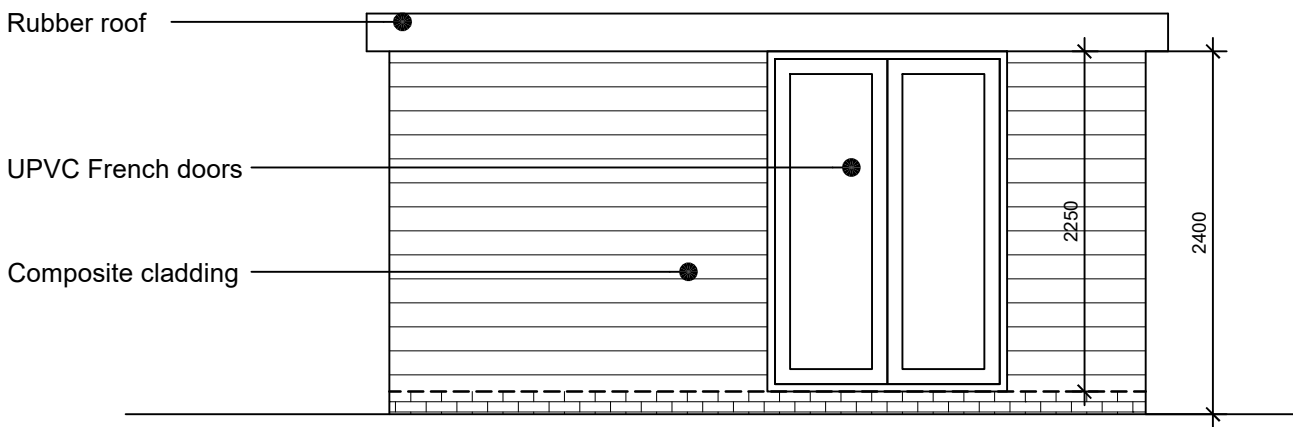


FRONT ELEVATION
1:50

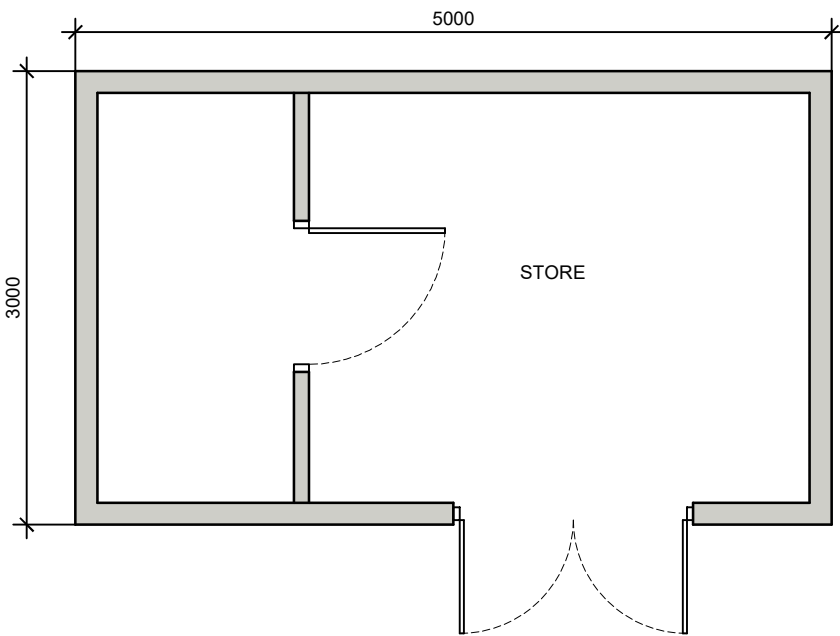


Shed GA
1:50

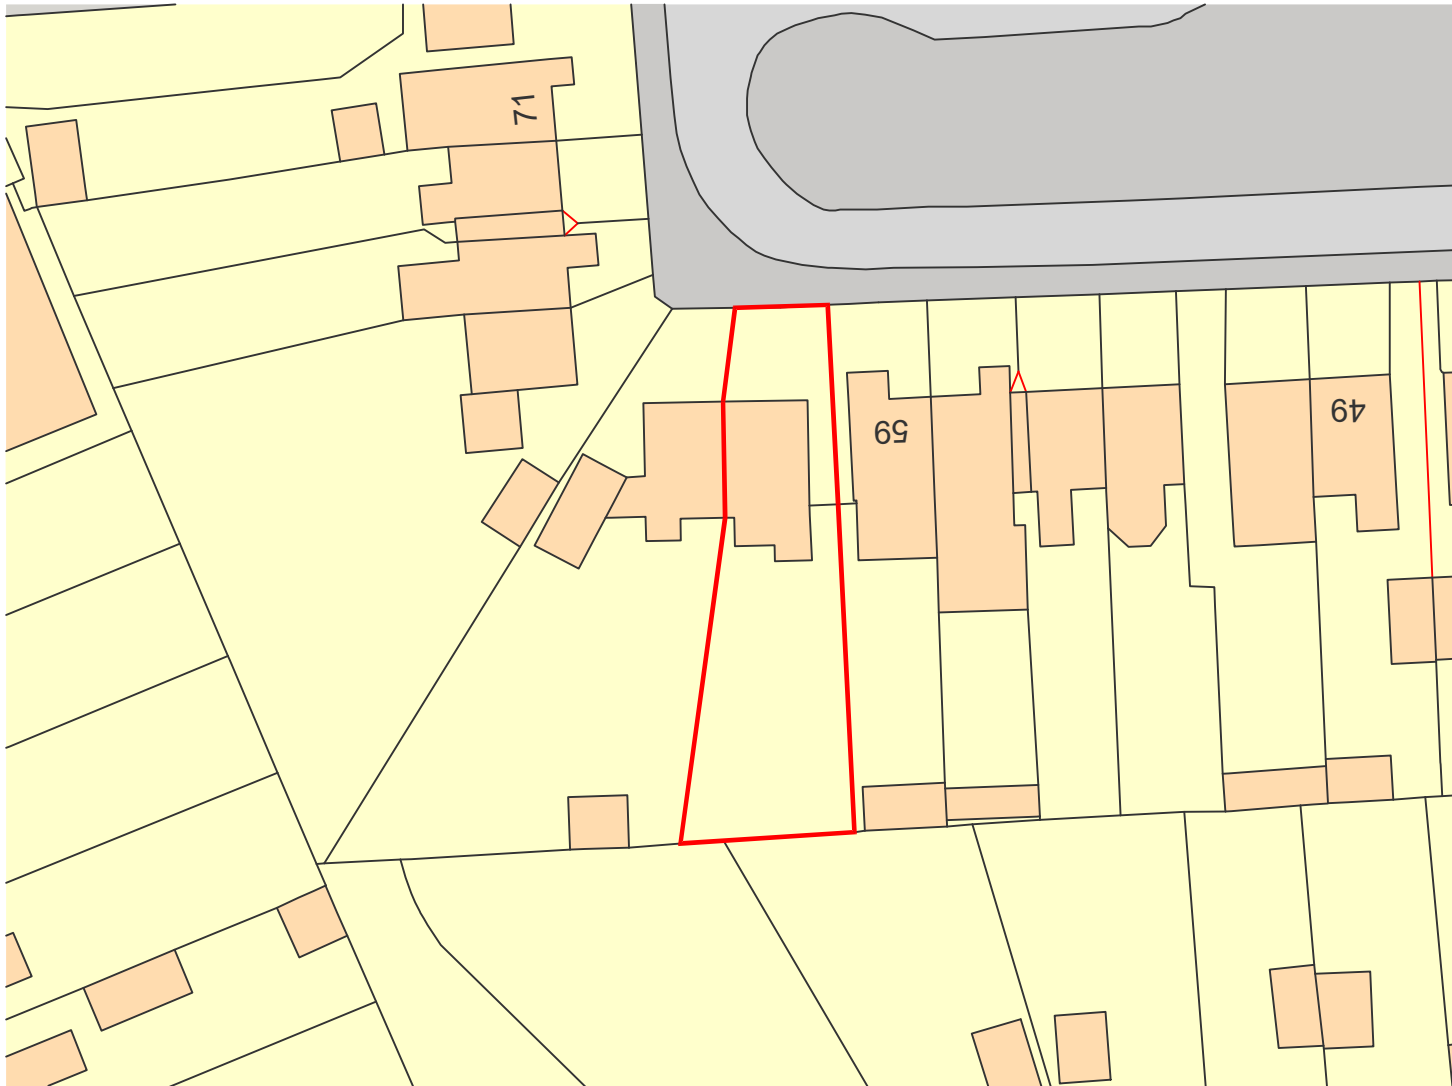


SITE LOCATION
1:500

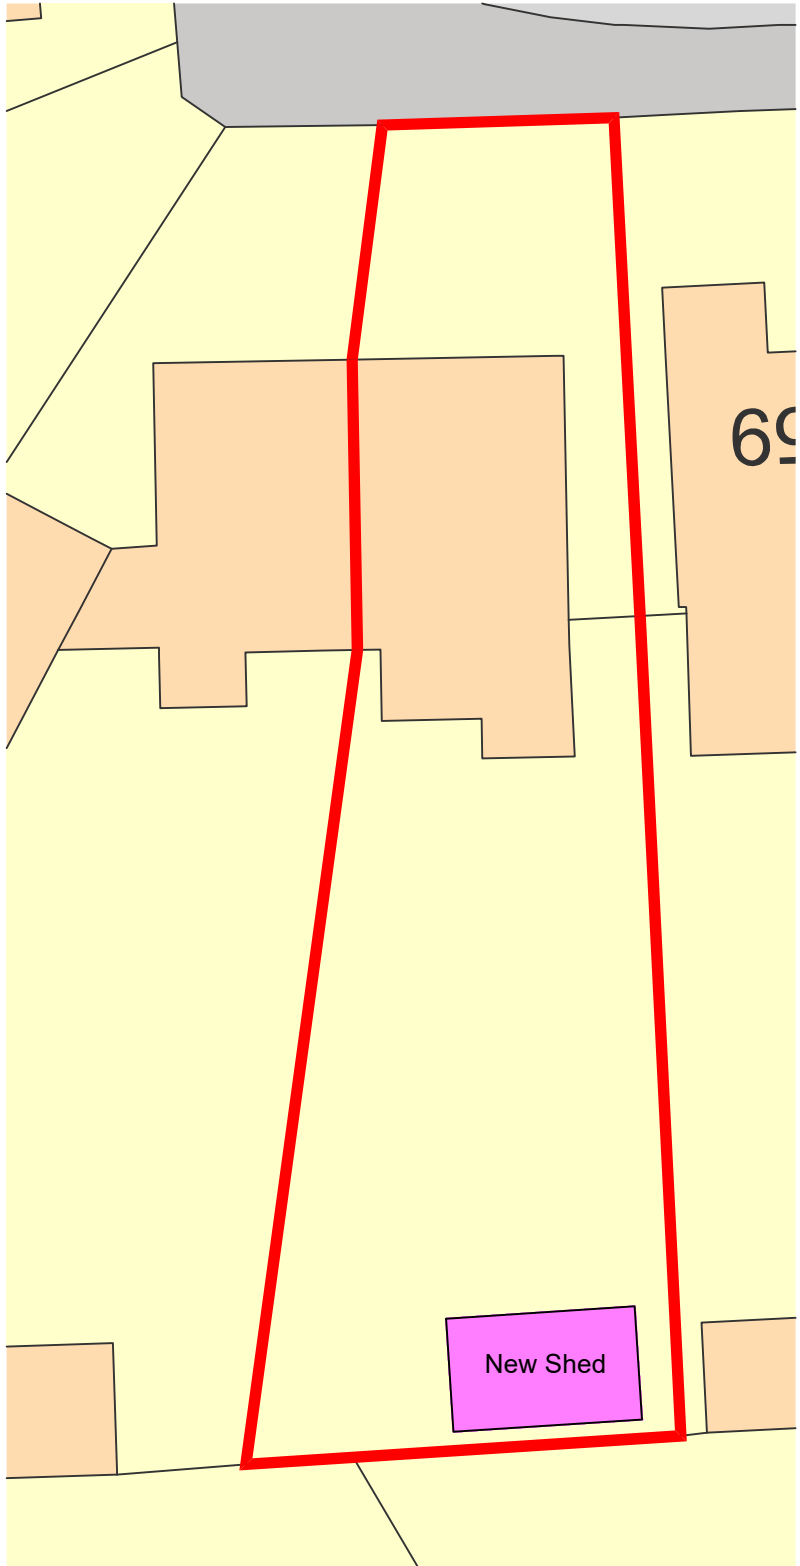

SITE LAYOUT
1:200

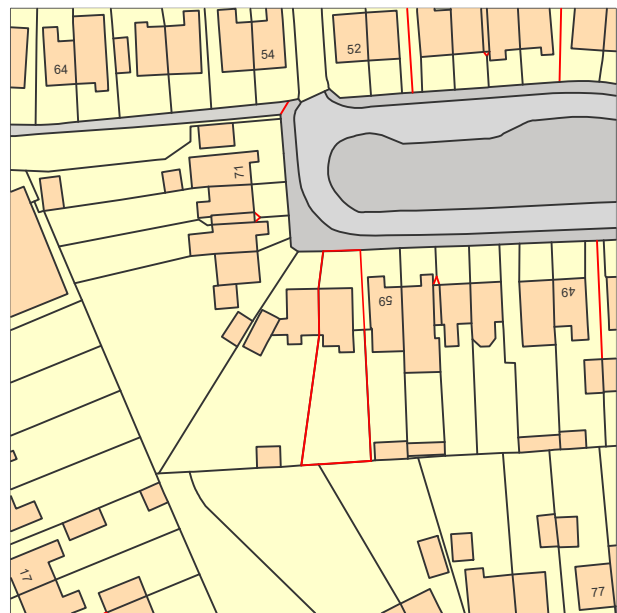

SITE LOCATION
1:1250

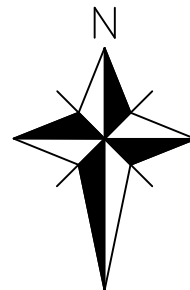

Client Darren Williams			
Project 61 Nash Grove, Newport, NP19 4NL New shed/ storage in rear garden			
Title Site Location, Layout, Plans and Elevations			
Date Mar 25	Scale As Shown @ A2	Dwg No. A100	Rev.