
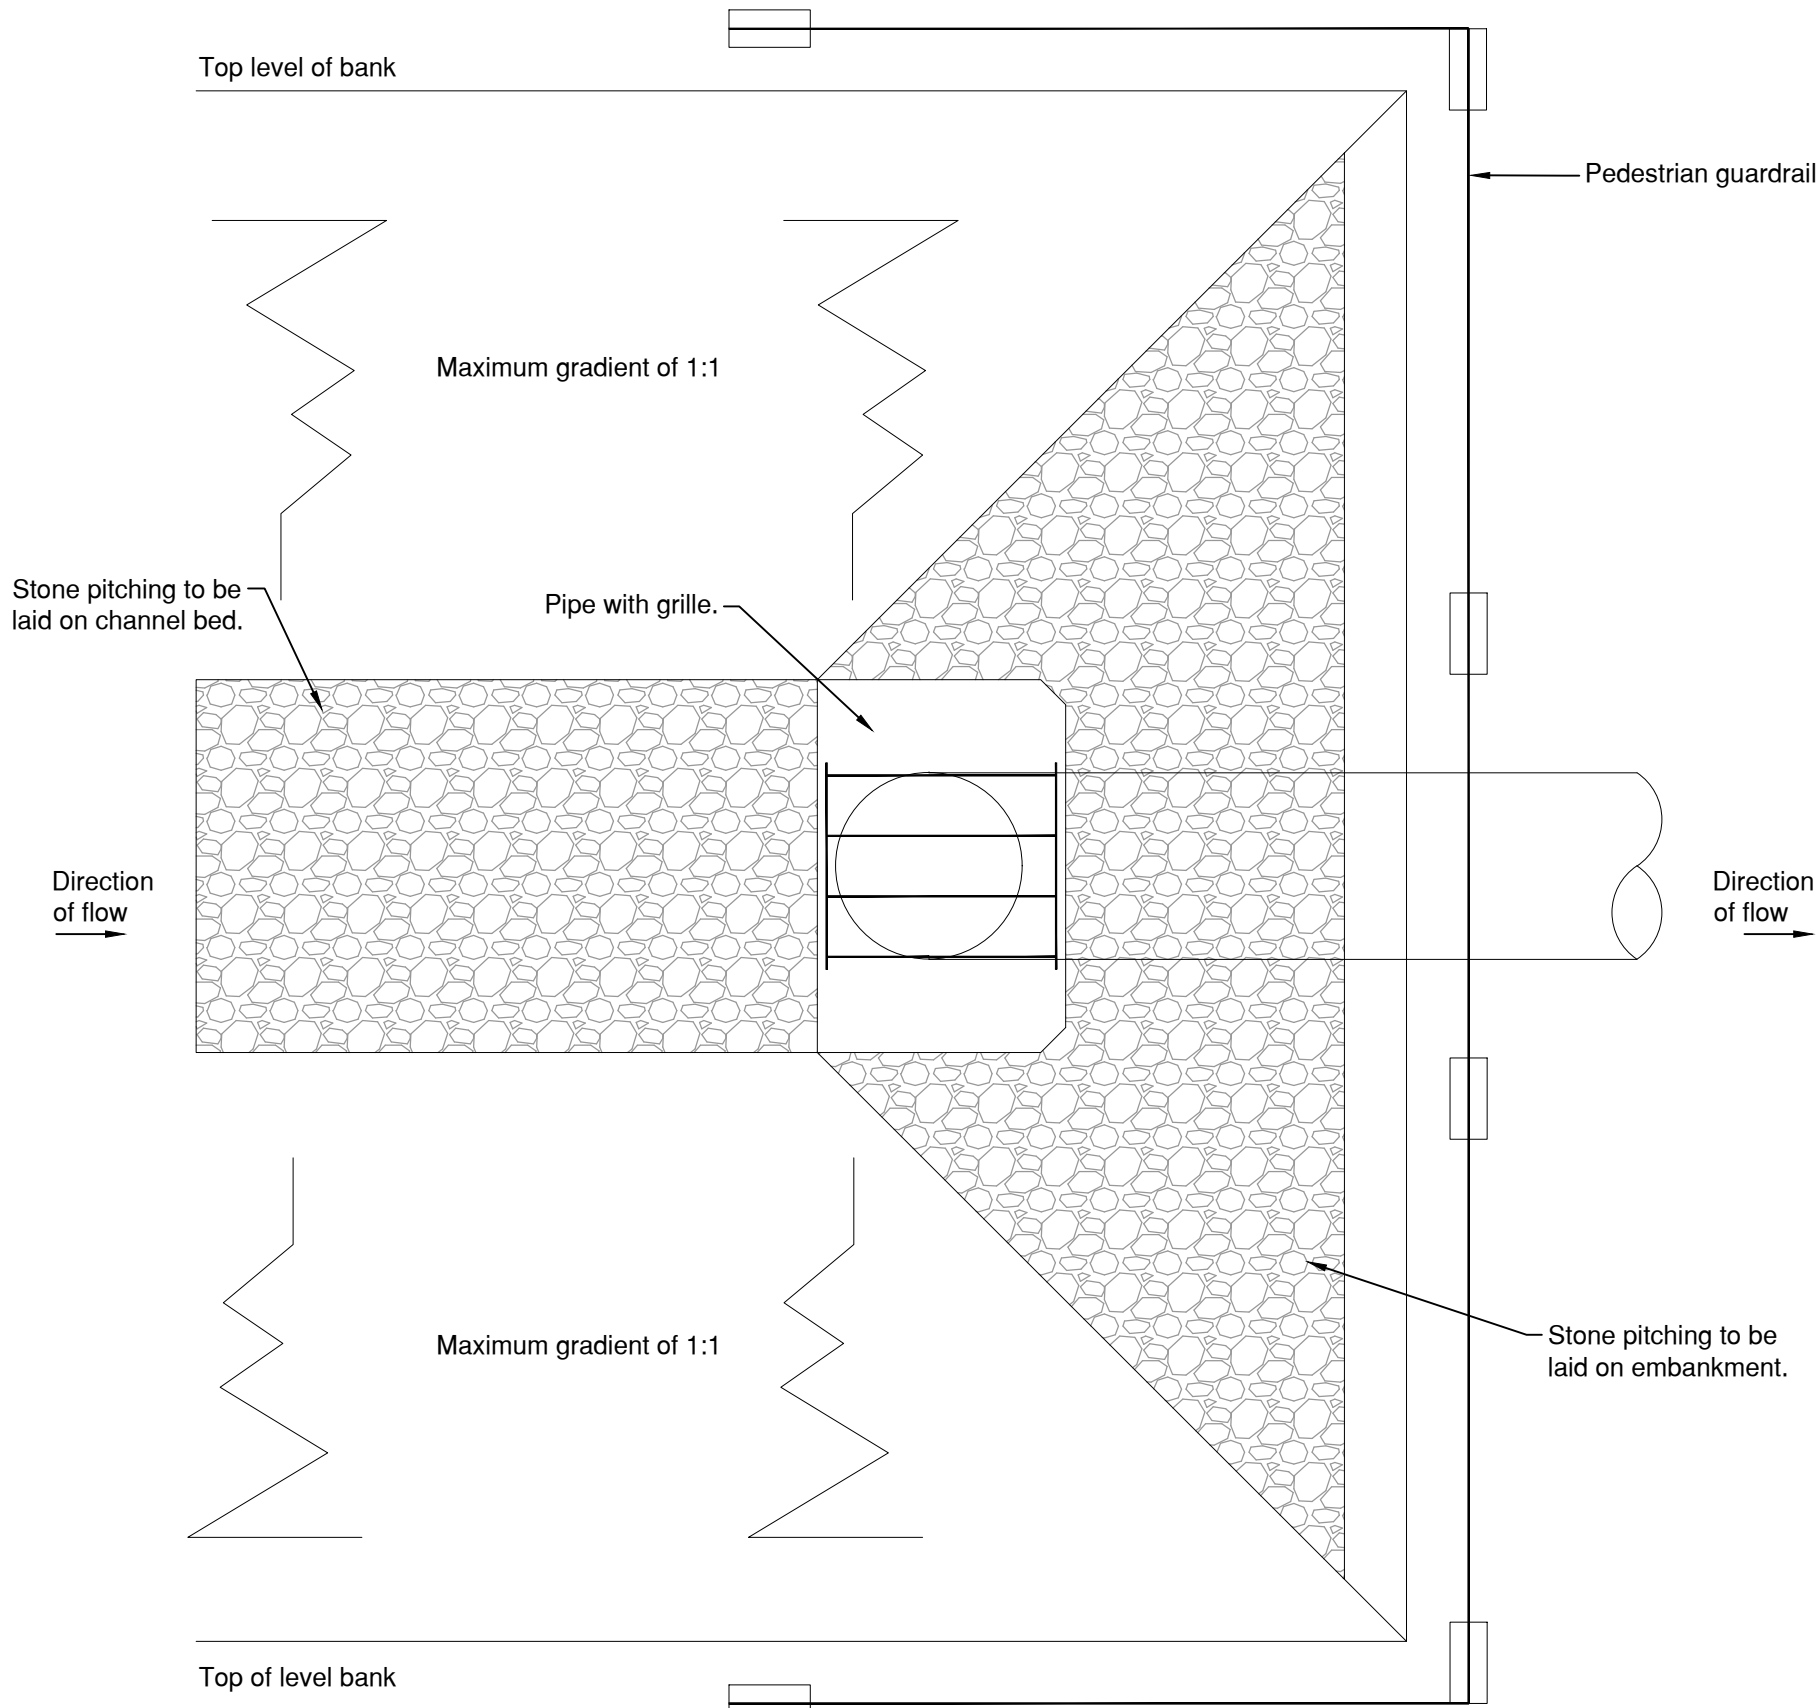


Althorn 1200 diameter sloped trash screen (or similar approved) at 45 degrees with 50x12mm flats at 100mm centres. Angle can be adjusted slightly to suit the reen slope by adjusting bolt positions at either end.


Angle to be fixed by two 150mm long Rawl bolts.

Pipe Invert level.

Grille for 1200mm Diameter Pipe (Not to scale)

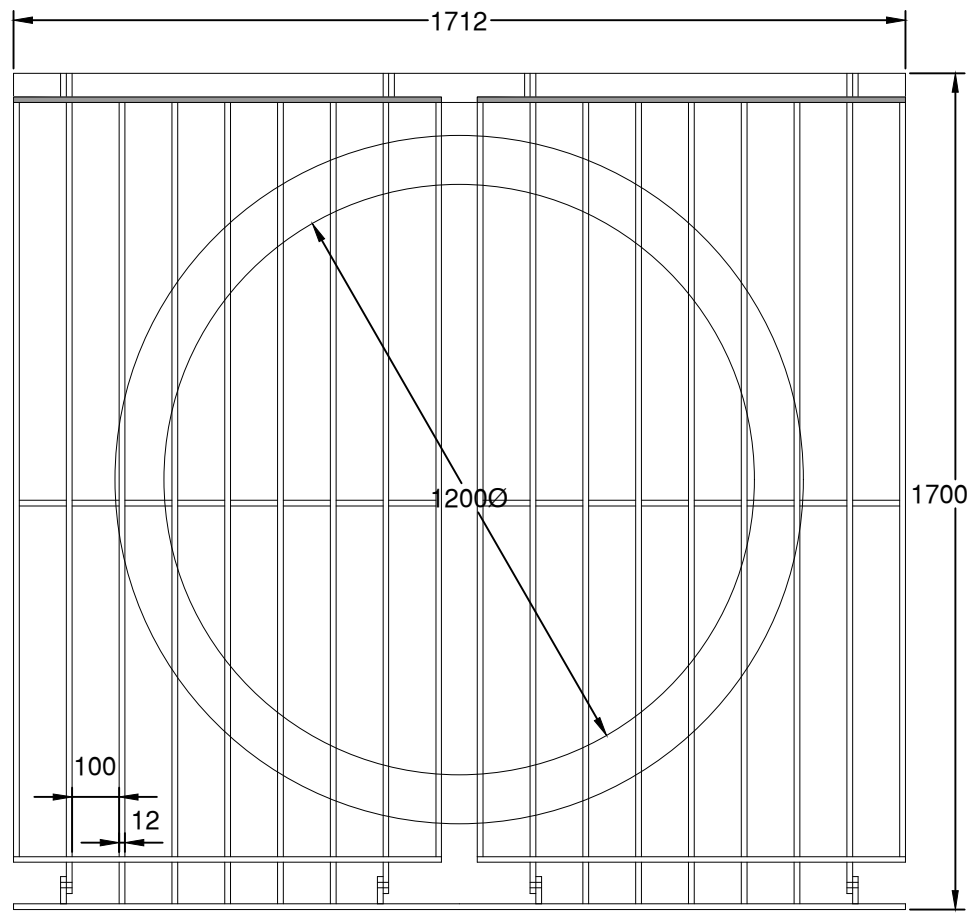

Reen Culvert Headwall Plan (Not to Scale)

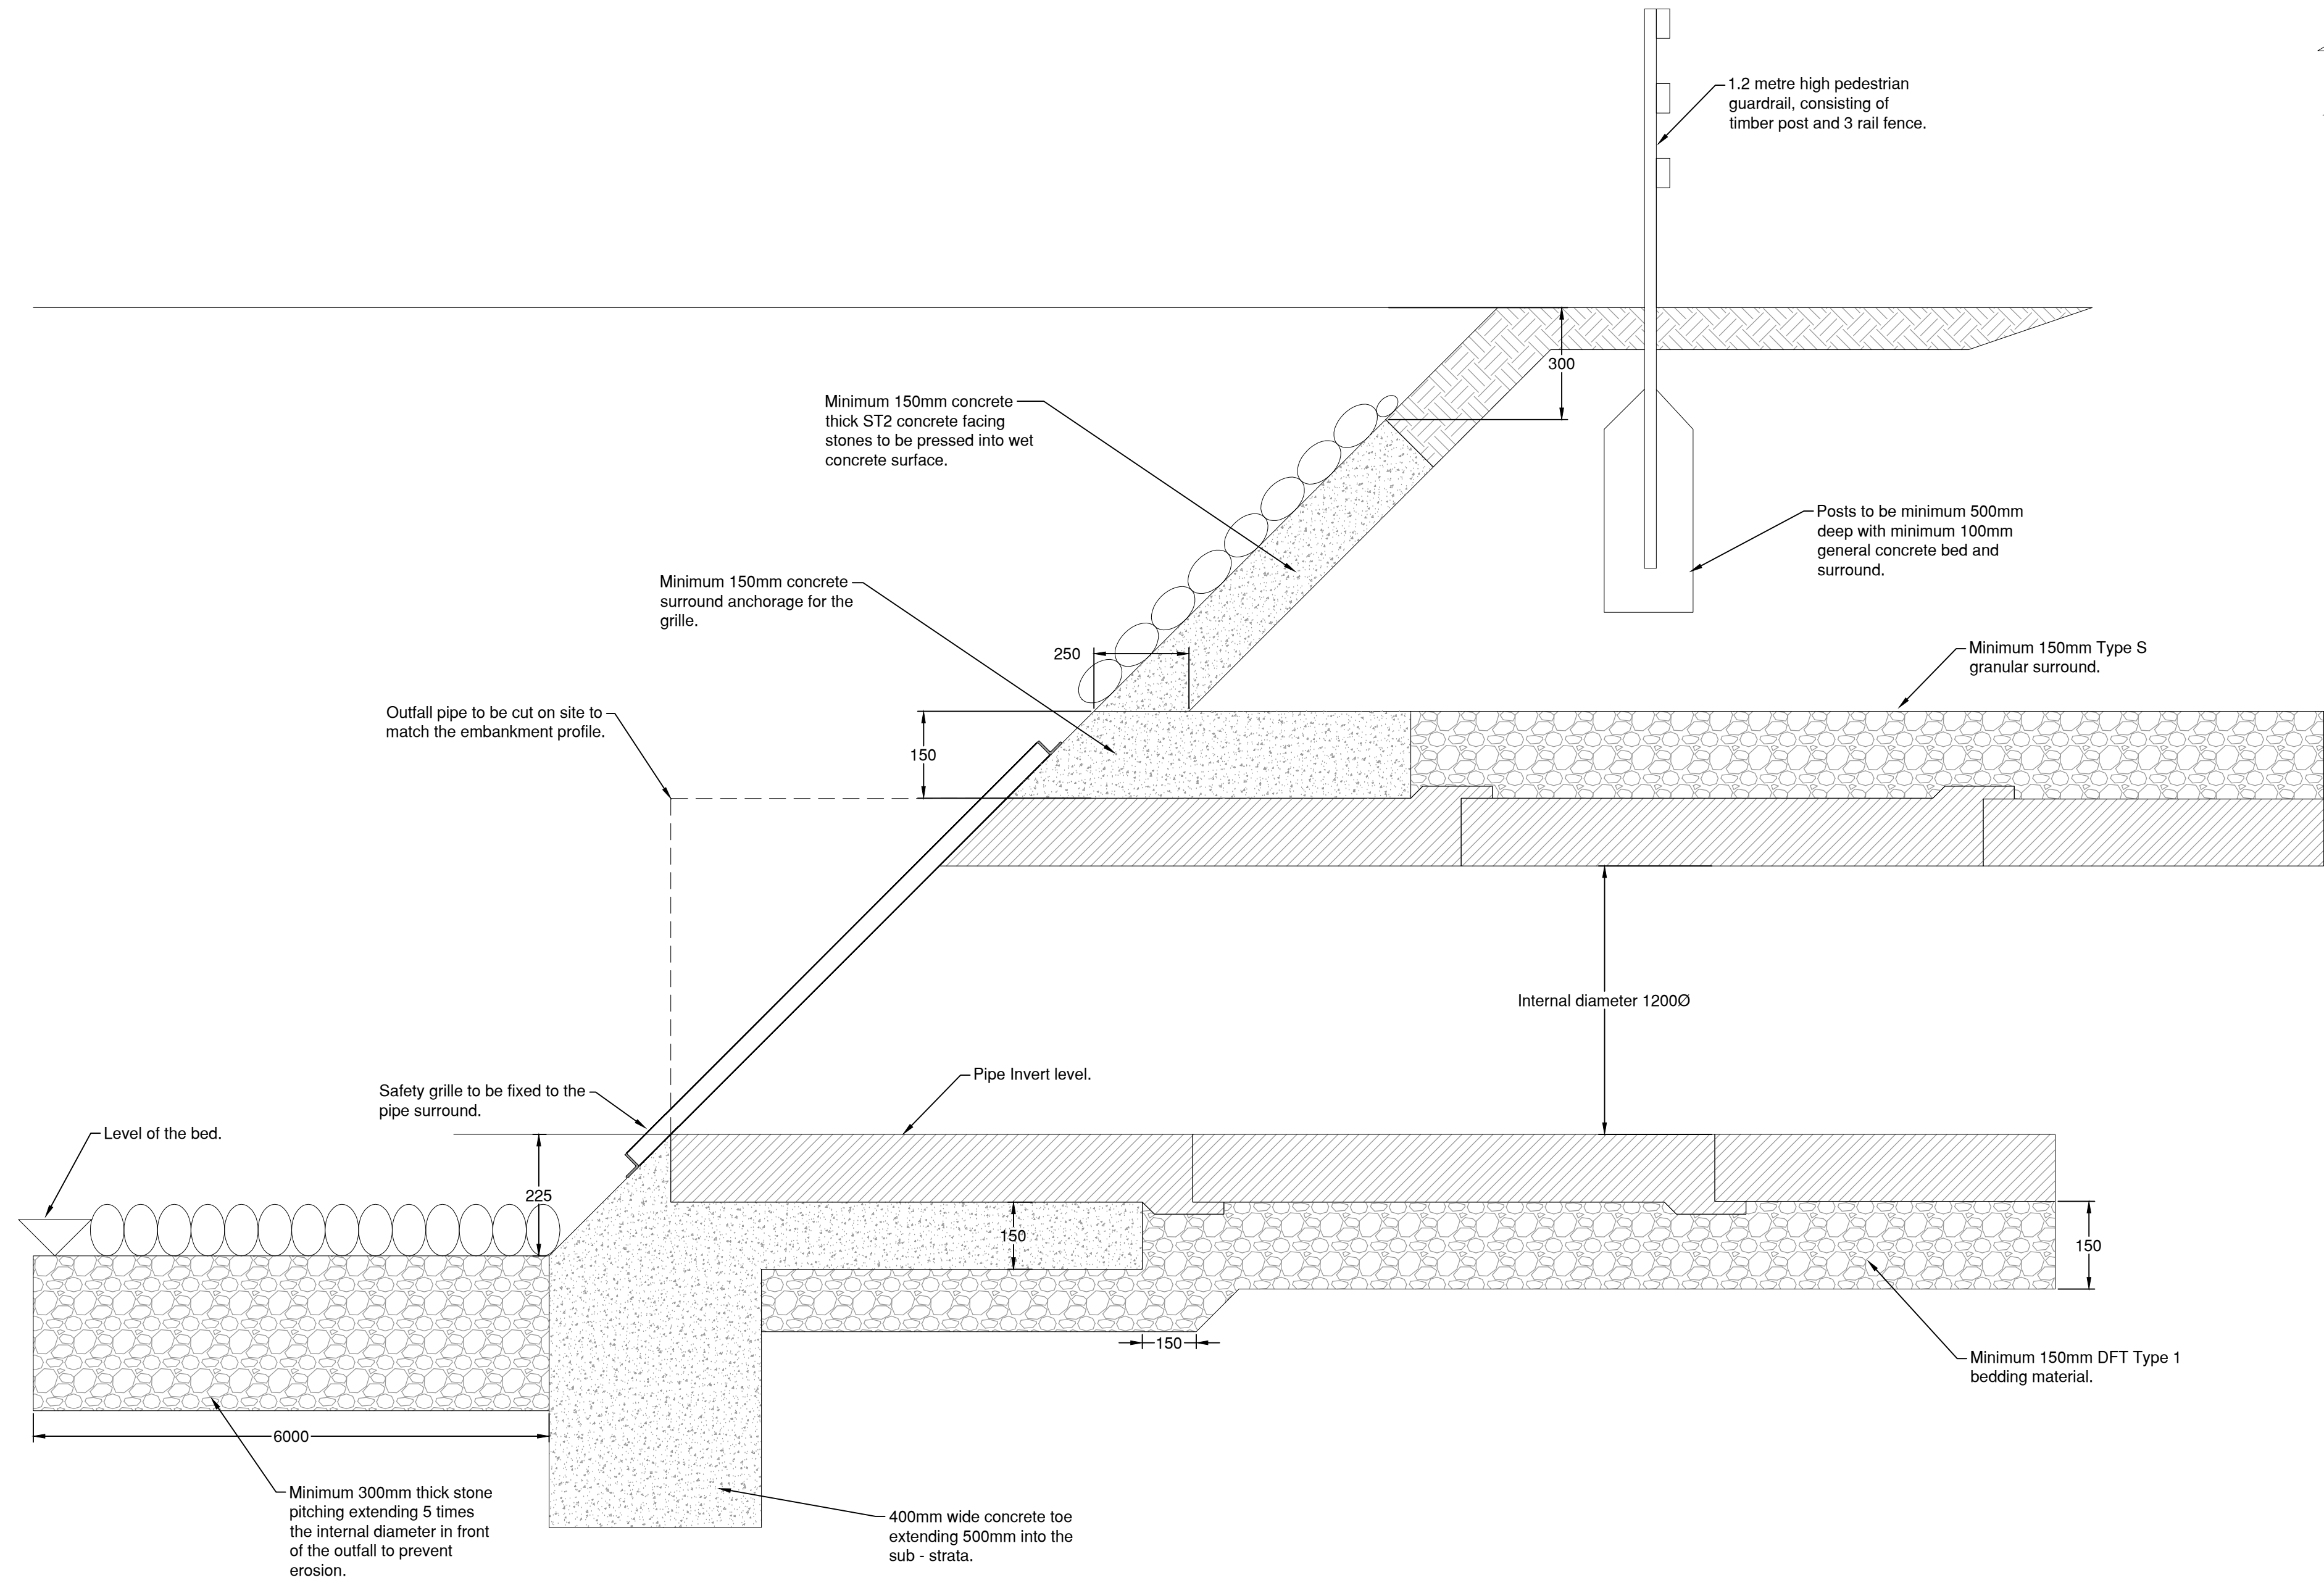

Reen Culvert Headwall Section (Not to Scale)

GENERAL NOTES

1. DO NOT SCALE.
2. This drawing is to be read in conjunction with all other relevant drawings and details.
3. Should there be any conflict between the details indicated on this drawing and those on other drawings the Engineer should be informed PRIOR to construction on site.
4. Until technical approval has been obtained from the relevant Authority, it should be understood that all drawings issued are Preliminary and NOT for construction. Should the Contractor commence site works prior to such approval being provided it is entirely at their own risk.
5. All dimensions are in millimetres unless otherwise stated.
6. The Rodgers Leask Designer's Risk Assessment(s) for this project must be reviewed PRIOR to the commencement of any works on site.
7. Temporary protection to be provided to drainage work during construction as necessary.
8. All drainage work is to be strictly in accordance with the requirements of the Building Regulations 2015, Approved Document Part H, "Drainage and waste disposal".
9. This drawing is for planning issue only and is not for construction.

|     |          |             |    |     |
|-----|----------|-------------|----|-----|
|     |          |             |    |     |
| P01 | 21.02.25 | First Issue | CB | DB  |
| Rev | Date     | Amendments  | By | Chk |

**RLRE**  
Consulting Engineers  
LIMITED

Indurent

Project  
**Indurent Park, Newport  
Units 15-18**

Drawing Title  
**Drainage Construction Details  
Sheet 3 of 3**

Status

For Planning

|       |       |         |          |
|-------|-------|---------|----------|
| Scale | Drawn | Checked | Date     |
| NTS   | CB    | DB      | 21.02.25 |

|                            |          |
|----------------------------|----------|
| RLL Project/Drawing Number | Revision |
| 24054-RLL-25-XX-DR-C-0113  | P01      |

BIM Drawing Reference

-

Copyright © Rodgers Leask Limited