


Scaling

THIS SHOULD MEASURE 60mm WHEN PRINTED CORRECTLY

This drawing is the copyright of Roberts Limbrick Ltd and should not be reproduced in whole or in part, or used in any manner whatsoever without their written permission.
Responsibility is not accepted for errors made by others in scaling from this drawing. Use only figure dimensions and report any discrepancies or omissions to Roberts Limbrick immediately.

Drawing Revisions

REV. DATE BY ORG. DESCRIPTION

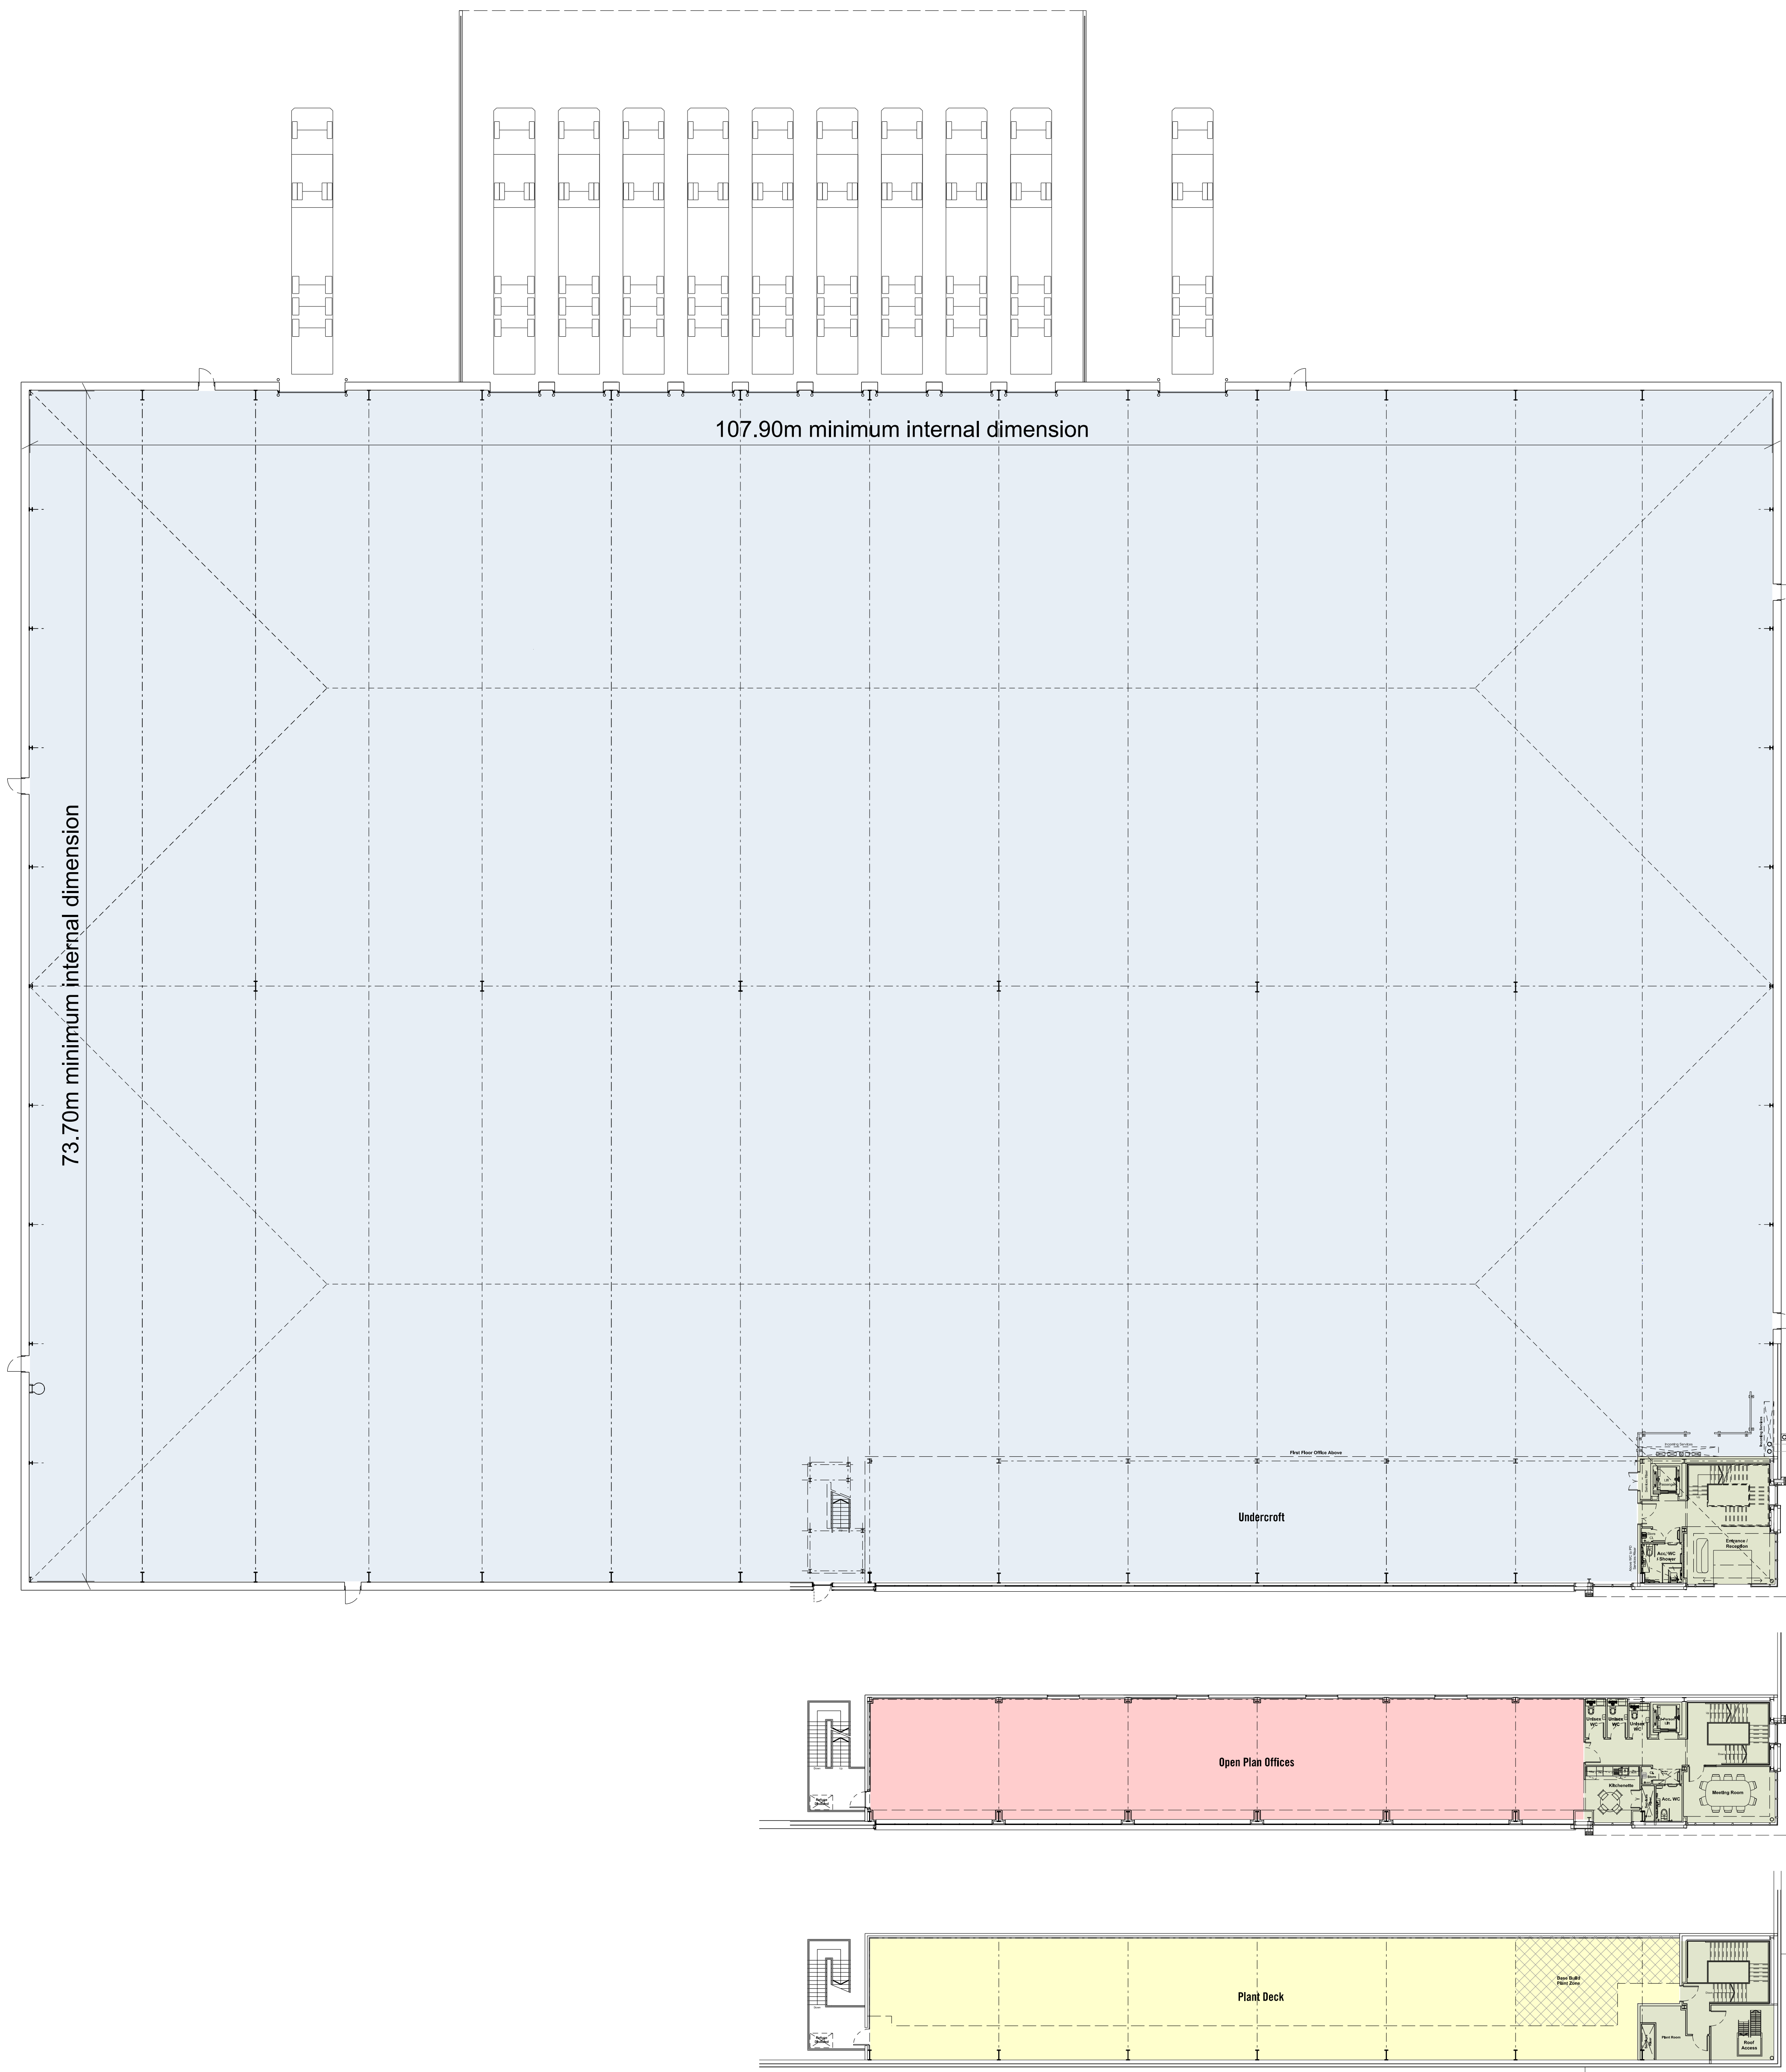


GROSS INTERNAL AREAS

Ground floor warehouse (incl. undercroft)	84901 ft²
Ground floor core (incl. party wall)	694 ft²
First floor office	3544 ft²
First floor core (incl. party wall to office)	927 ft²
	90,066 ft²
	8,367.40 SQ. M.
Second floor Plant Area	3940 ft²
Second floor stair / core (incl. party wall)	540 ft²
Total	94,546 ft²
	8,783.61 SQ. M.

PLEASE NOTE: DIMENSIONS AND FLOOR AREAS ARE APPROXIMATE AND SUBJECT TO FINAL CONSTRUCTION DETAILS AND TOLERANCES

GROSS EXTERNAL AREAS

Ground floor	87766 ft²
First Floor	5056 ft²
Plant Deck	5056 ft²
Total	97,888 ft²
	9,094.09 SQ. M.

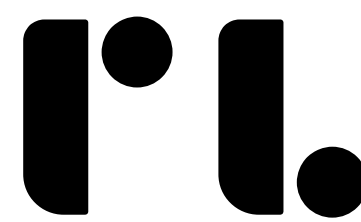

Roberts Limbrick

03333 405500
mail@robertslimbrick.com
robertslimbrick.com

Registered Office: England No. 0858029

Project

UNITS 15 - 18
INDURENT PARK
NEWPORT

Client



Drawing Title

PROPOSED FLOOR PLANS
UNIT 17
-

Scale

1/200 @ A0

RL Project No.

11044

Status

A3

Purpose of Issue

PLANNING

Project Org Yr Level Type Role
701103 • RLA • 25 • XX • DR • A

Number

0009

Revision

-