

Scaling


THIS SHOULD MEASURE 70mm WHEN PRINTED CORRECTLY

This drawing is the copyright of Roberts Limbrick Ltd and should not be reproduced in whole or in part, or used in any manner whatsoever without their written permission.
Responsibility is not accepted for errors made by others in scaling from this drawing. Use only figured dimensions and report any discrepancies or omissions to Roberts Limbrick immediately.


Drawing Revisions

REV. DATE BY CHK DESCRIPTION

WEST ELEVATION

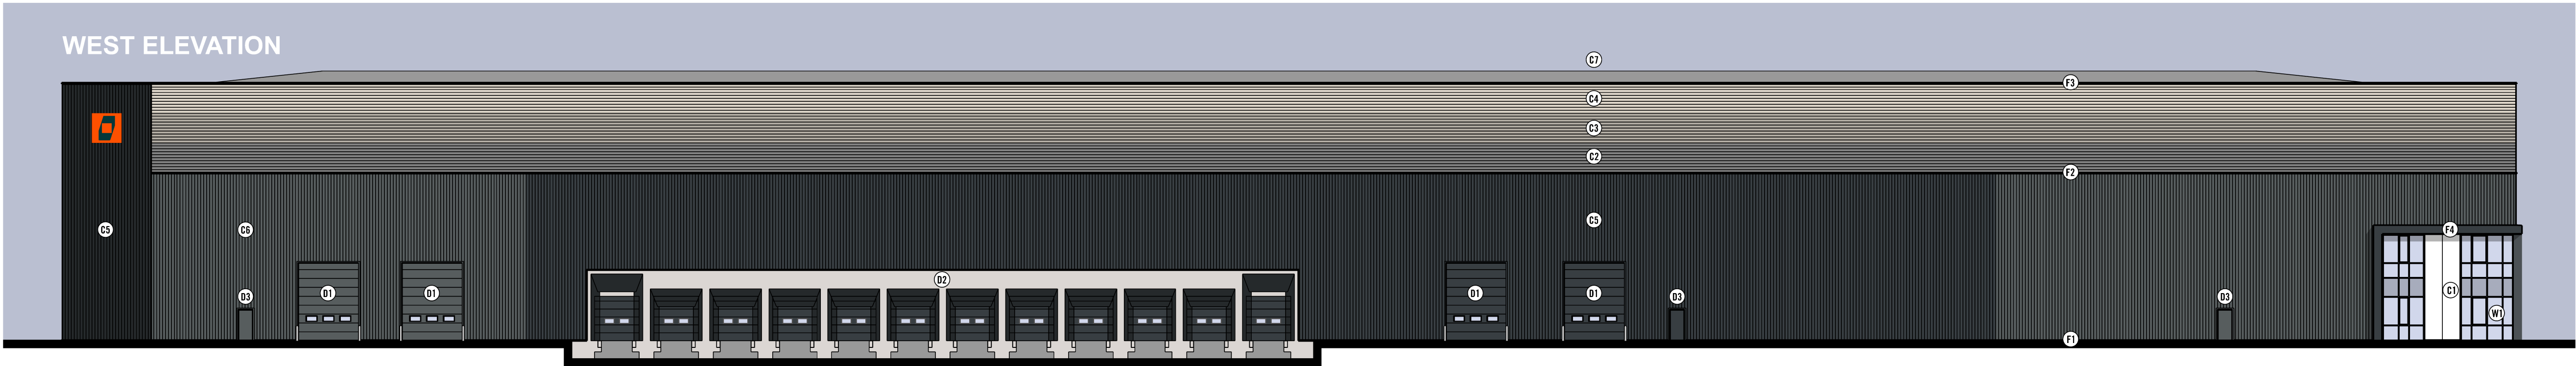


EAST ELEVATION

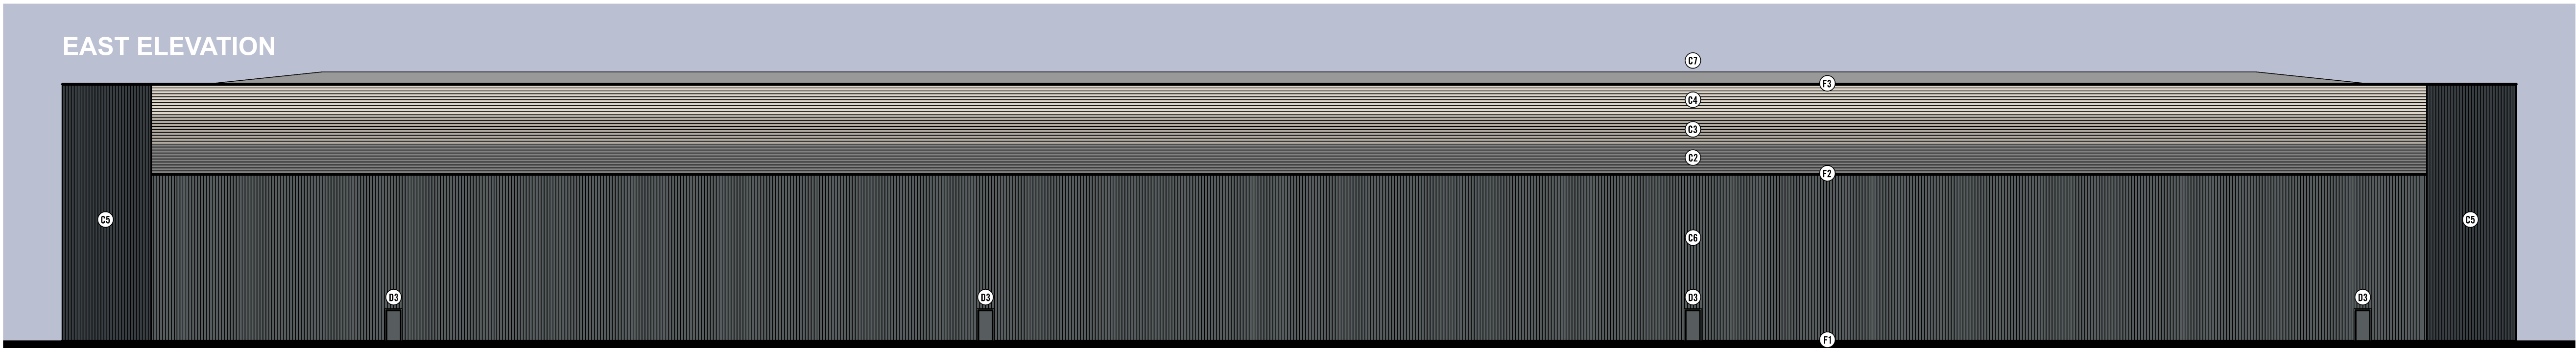


SOUTH ELEVATION

TOP OF PARAPET 17.45
USE STEEL HAUNCH 15.30
PLANT DECK LEVEL 8.10
FIRST FLOOR CEILING 7.32
FIRST FLOOR LEVEL 4.95
GROUND FLOOR CEILING 3.10
GROUND FLOOR LEVEL 0.10

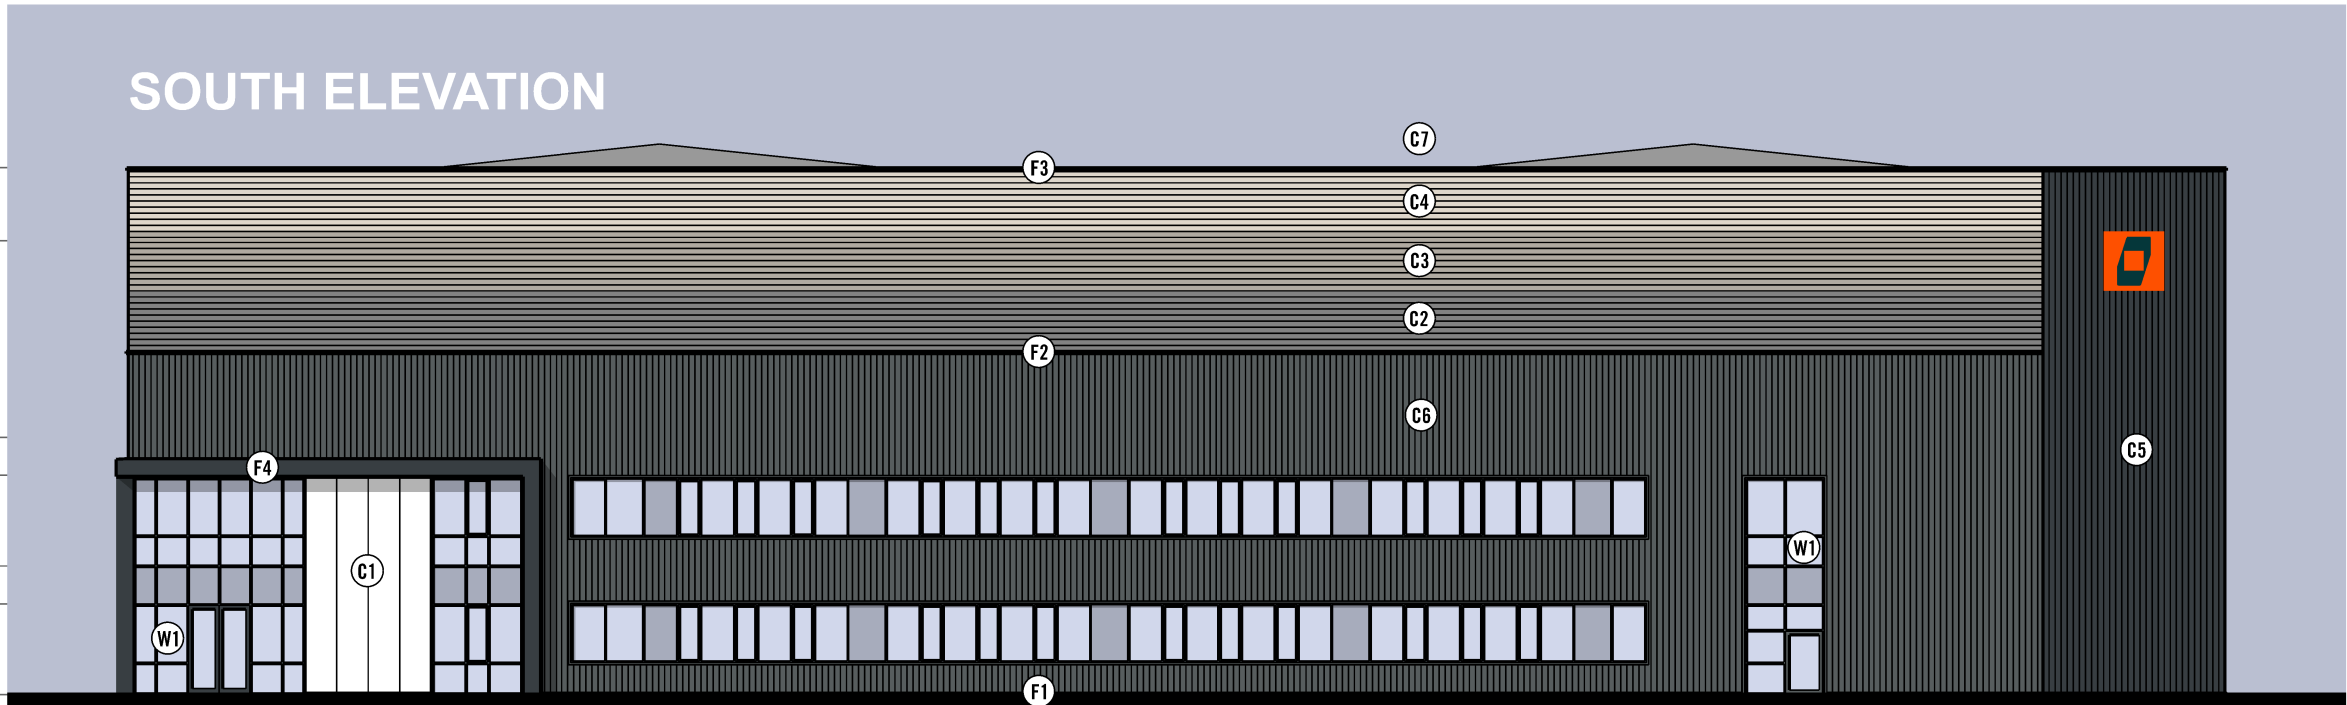

NORTH ELEVATION

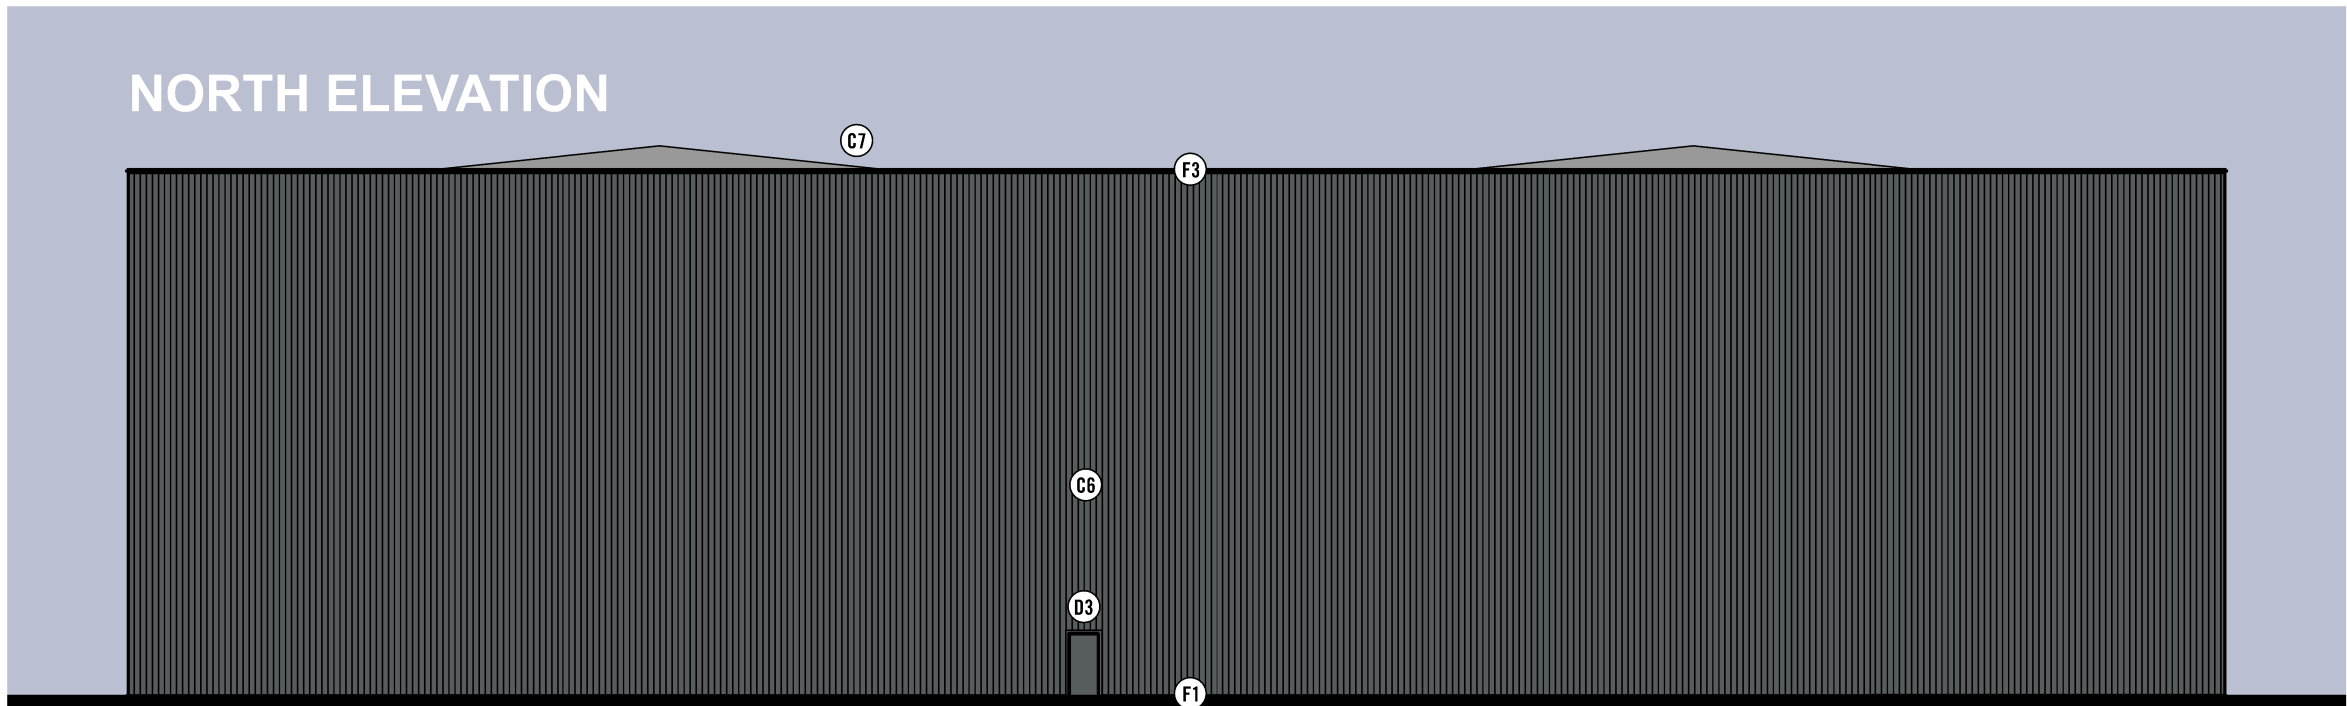

MATERIALS LEGEND:

CLADDINGS

- (C1) VERTICALLY LAID COLORCOAT PRISMA MICRORIB CLADDING. COLOUR: WHITE (RAL 9003)
- (C2) HORIZONTALLY LAID BUILT-UP COLORCOAT PRISMA CLADDING EUROCLAD ELITE PLUS S5. COLOUR: PURE GREY (RAL 000 55 00)
- (C3) HORIZONTALLY LAID BUILT-UP COLORCOAT PRISMA CLADDING EUROCLAD ELITE PLUS S5. COLOUR: GOOSEWING GREY (RAL 7038)
- (C4) HORIZONTALLY LAID BUILT-UP COLORCOAT PRISMA CLADDING EUROCLAD ELITE PLUS S5. COLOUR: HAMLET (RAL 9002)
- (C5) VERTICALLY LAID BUILT-UP COLORCOAT PRISMA CLADDING EUROCLAD ELITE PLUS S1. COLOUR: ANTHRACITE (RAL 7016)
- (C6) VERTICALLY LAID BUILT-UP COLORCOAT PRISMA CLADDING EUROCLAD ELITE PLUS S1. COLOUR: SLATE GREY (RAL 7012)
- (C7) BUILT-UP COLORCOAT PRISMA EUROCLAD ELITE ROOF CLADDING WITH 10% ROOFLIGHTS. COLOUR: GOOSEWING GREY (RAL 7038)

FLASHINGS


- (F1) FLASHING TO FULL PERIMETER OF BUILDING. COLOUR: ANTHRACITE (RAL 7016)
- (F2) FLASHING. COLOUR: TO MATCH ABOVE CLADDING
- (F3) PARAPET FLASHINGS TO MATCH CLADDINGS BELOW.
- (F4) COLORCOAT HPS200 OR PRISMA COATED HORIZONTAL & VERTICAL FEATURE FLASHING COLOUR: ANTHRACITE (RAL 7016)

DOORS, WINDOWS AND SCREENS

- (D1) OVERHEAD SECTIONAL LEVEL ACCESS DOORS FINISH: POLYESTER POWDER COATED COLOUR: TO MATCH SURROUNDING CLADDING
- (D2) PRE-CAST INSULATED CONCRETE PROWALL WITH INSET OVERHEAD SECTIONAL DOORS AND DOCK SHELTERS. COLOUR: ANTHRACITE (RAL 7016) SHELTER COLOUR: BLACK
- (D3) INSULATED STEEL EMERGENCY EXIT / PERSONNEL DOORS FINISH: POLYESTER POWDER COATED. COLOUR: TO MATCH SURROUNDING CLADDING COLOUR
- (W1) THERMALLY BROKEN, POLYESTER POWDER COATED ALUMINIUM WINDOW / DOOR SYSTEM (MILLION DRAINED) FRAME COLOUR: ANTHRACITE (RAL 7016) SPANDOREL COLOUR: ANTHRACITE (RAL 7016) GLASS COLOUR: GREY

SIGNAGE: SUBJECT TO SEPARATE ADVERTISING APPLICATION(S)

INDURENT LOGO BRANDING: FINISH: 2000 x 2000mm POLYESTER POWDER COATED STAINLESS STEEL, THROUGH-FIXED TO PATRESS BEHIND CLADDING. BACKGROUND COLOUR: ORANGE (RAL 2008) / PANTONE 021C. BOX COLOUR: GREEN (RAL 6009) / PANTONE 5483 CP.

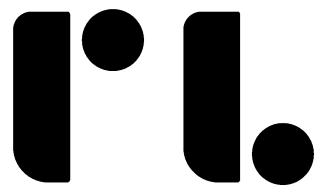

Roberts Limbrick

03333 405500
mail@robertslimbrick.com
robertslimbrick.com

Registered Office: England No. 06658029

Project

UNITS 15 - 18
INDURENT PARK
NEWPORT

Client



Drawing Title

PROPOSED ELEVATIONS
UNIT 18
-

Scale

1/250 @ A1

Status

A3

Project

701103 • RLA • 25 • XX • EL • A

Number

0012

Revision

-

RL Project No.

11044

Purpose of Issue

PLANNING

Project Org Yr Level Type Role

701103 • RLA • 25 • XX • EL • A

Number Revision

0012

-

0 5 10 25m