


Scaling

THIS SHOULD MEASURE 70mm WHEN PRINTED CORRECTLY

This drawing is the copyright of Roberts Limbrick Ltd and should not be reproduced in whole or in part, or used in any manner whatsoever without their written permission.
Responsibility is not accepted for errors made by others in scaling from this drawing. Use only figured dimensions and report any discrepancies or omissions to Roberts Limbrick immediately.

Drawing Revisions

REV.	DATE	BY	CHK	DESCRIPTION
------	------	----	-----	-------------

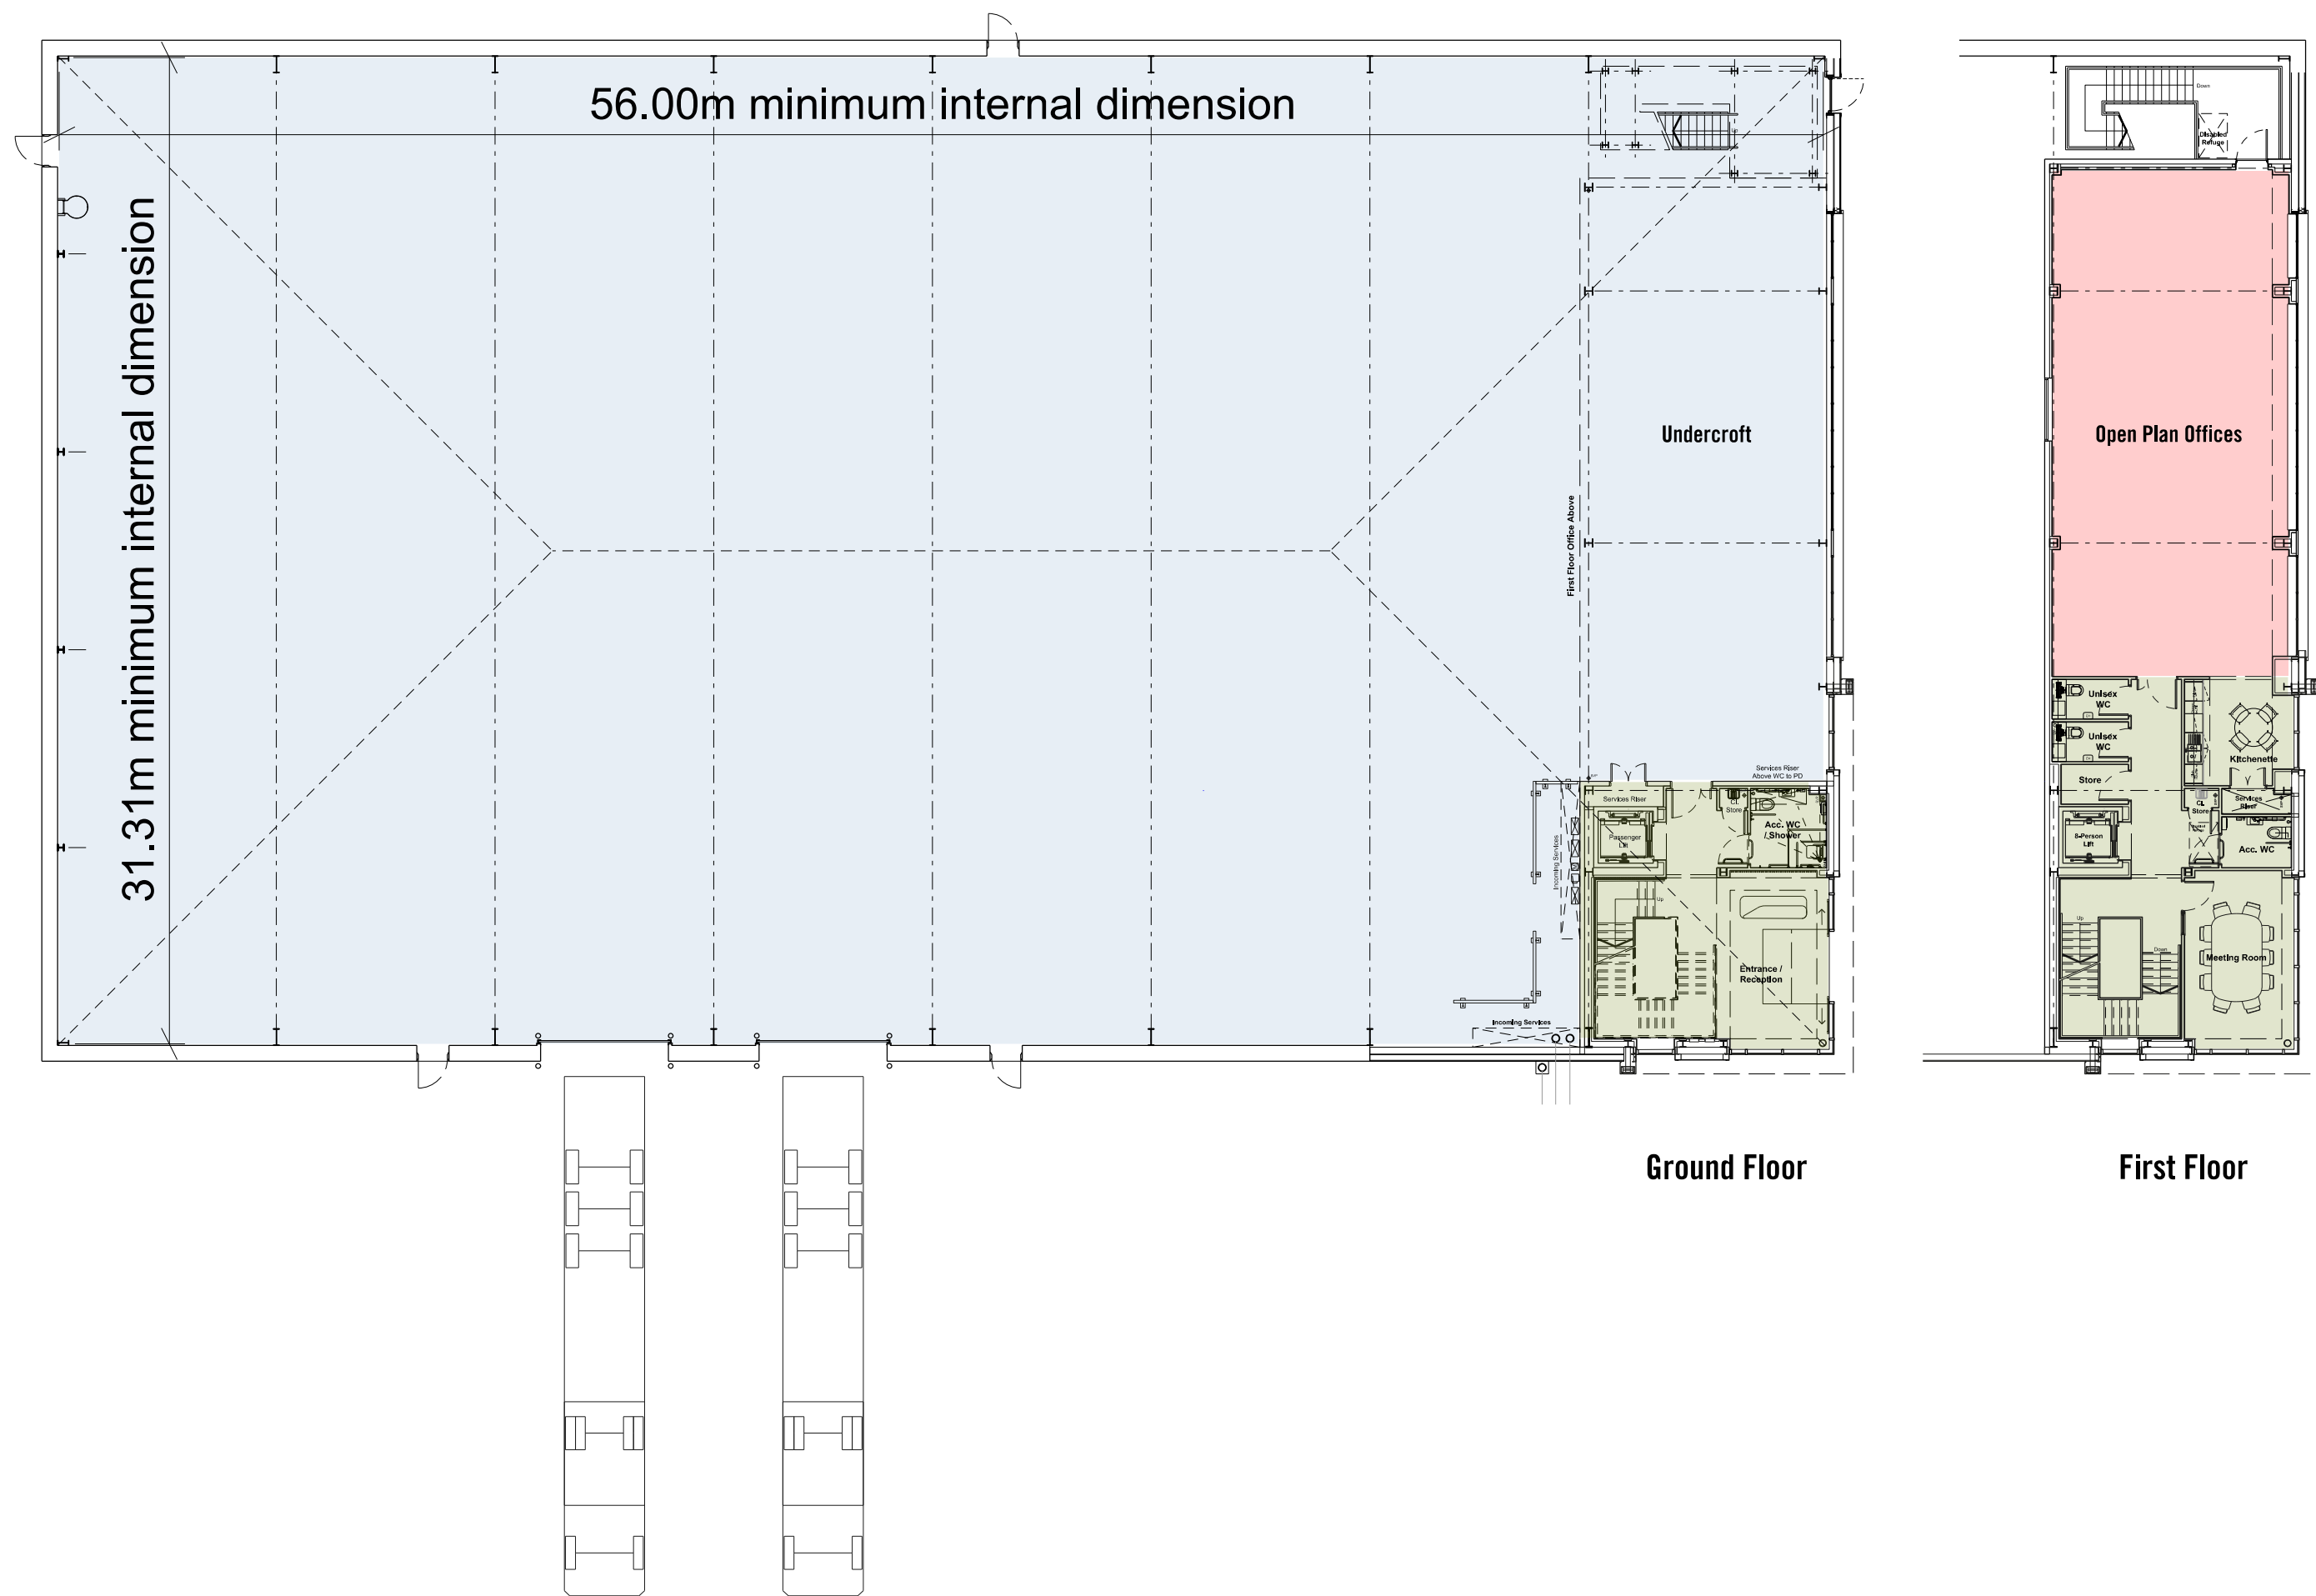


GROSS INTERNAL AREAS

Ground floor warehouse (incl. undercroft)	18173 ft²
Ground floor core (incl. party wall)	694 ft²
First floor office	1288 ft²
First floor core (incl. party wall to office)	927 ft²
Total	21,082 ft² 1,958.58 SQ. M.

PLEASE NOTE: DIMENSIONS AND FLOOR AREAS ARE APPROXIMATE AND SUBJECT TO FINAL CONSTRUCTION DETAILS AND TOLERANCES

GROSS EXTERNAL AREAS

Ground floor	19924 ft²
First Floor	2552 ft²
Total	22,476 ft² 2,088.08 SQ. M.

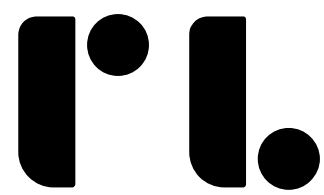

Roberts Limbrick

03333 405500

mail@robertslimbrick.com

robertslimbrick.com

Registered Office: England No. 06658029

Project

UNITS 19 - 21

INDURENT PARK

NEWPORT

Client



Drawing Title

PROPOSED FLOOR PLANS

UNIT 20

-

Scale

1/200 @ A1

RL Project No.

10259

Status

A3

Purpose of Issue

PLANNING

Project	Org	Yr	Level	Type	Role
---------	-----	----	-------	------	------

701103 • RLA • 25 • XX • DR • A

Number

0007

Revision

-

