


Existing Site Plan

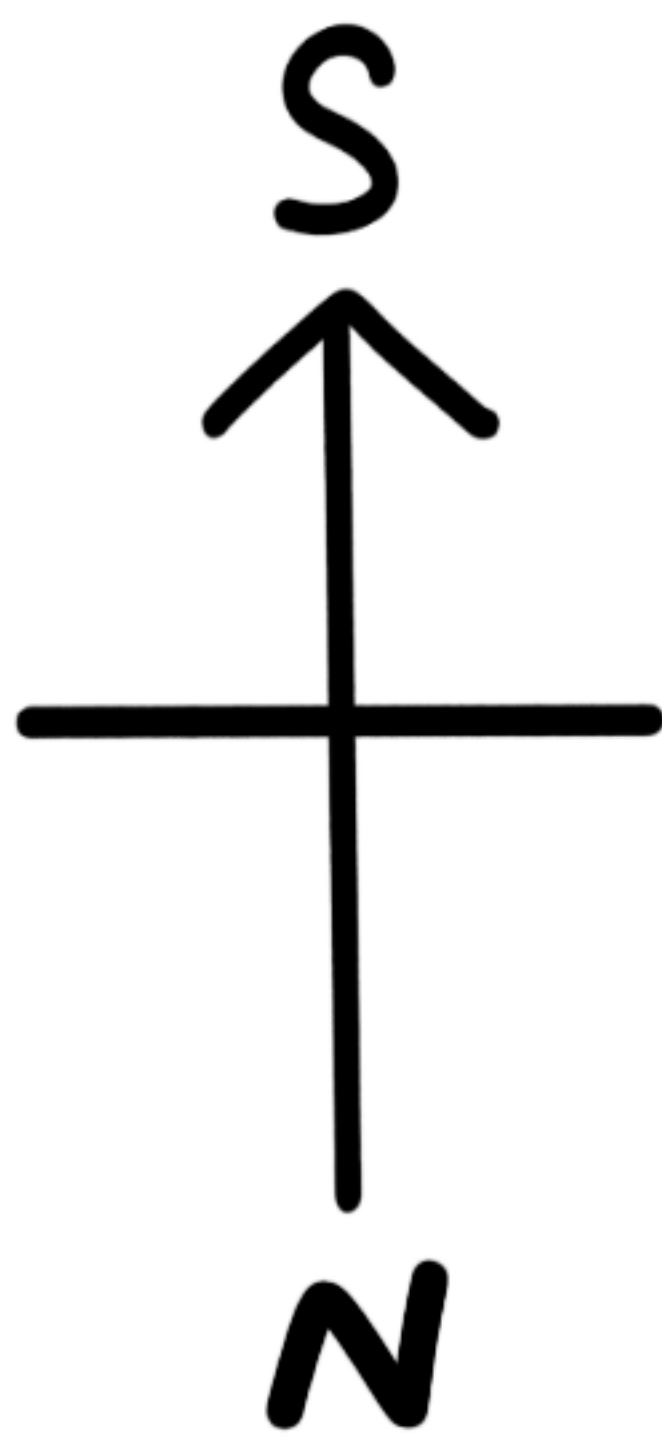

carpark


550cm



500cm

Neighbour garden

Neighbour garden

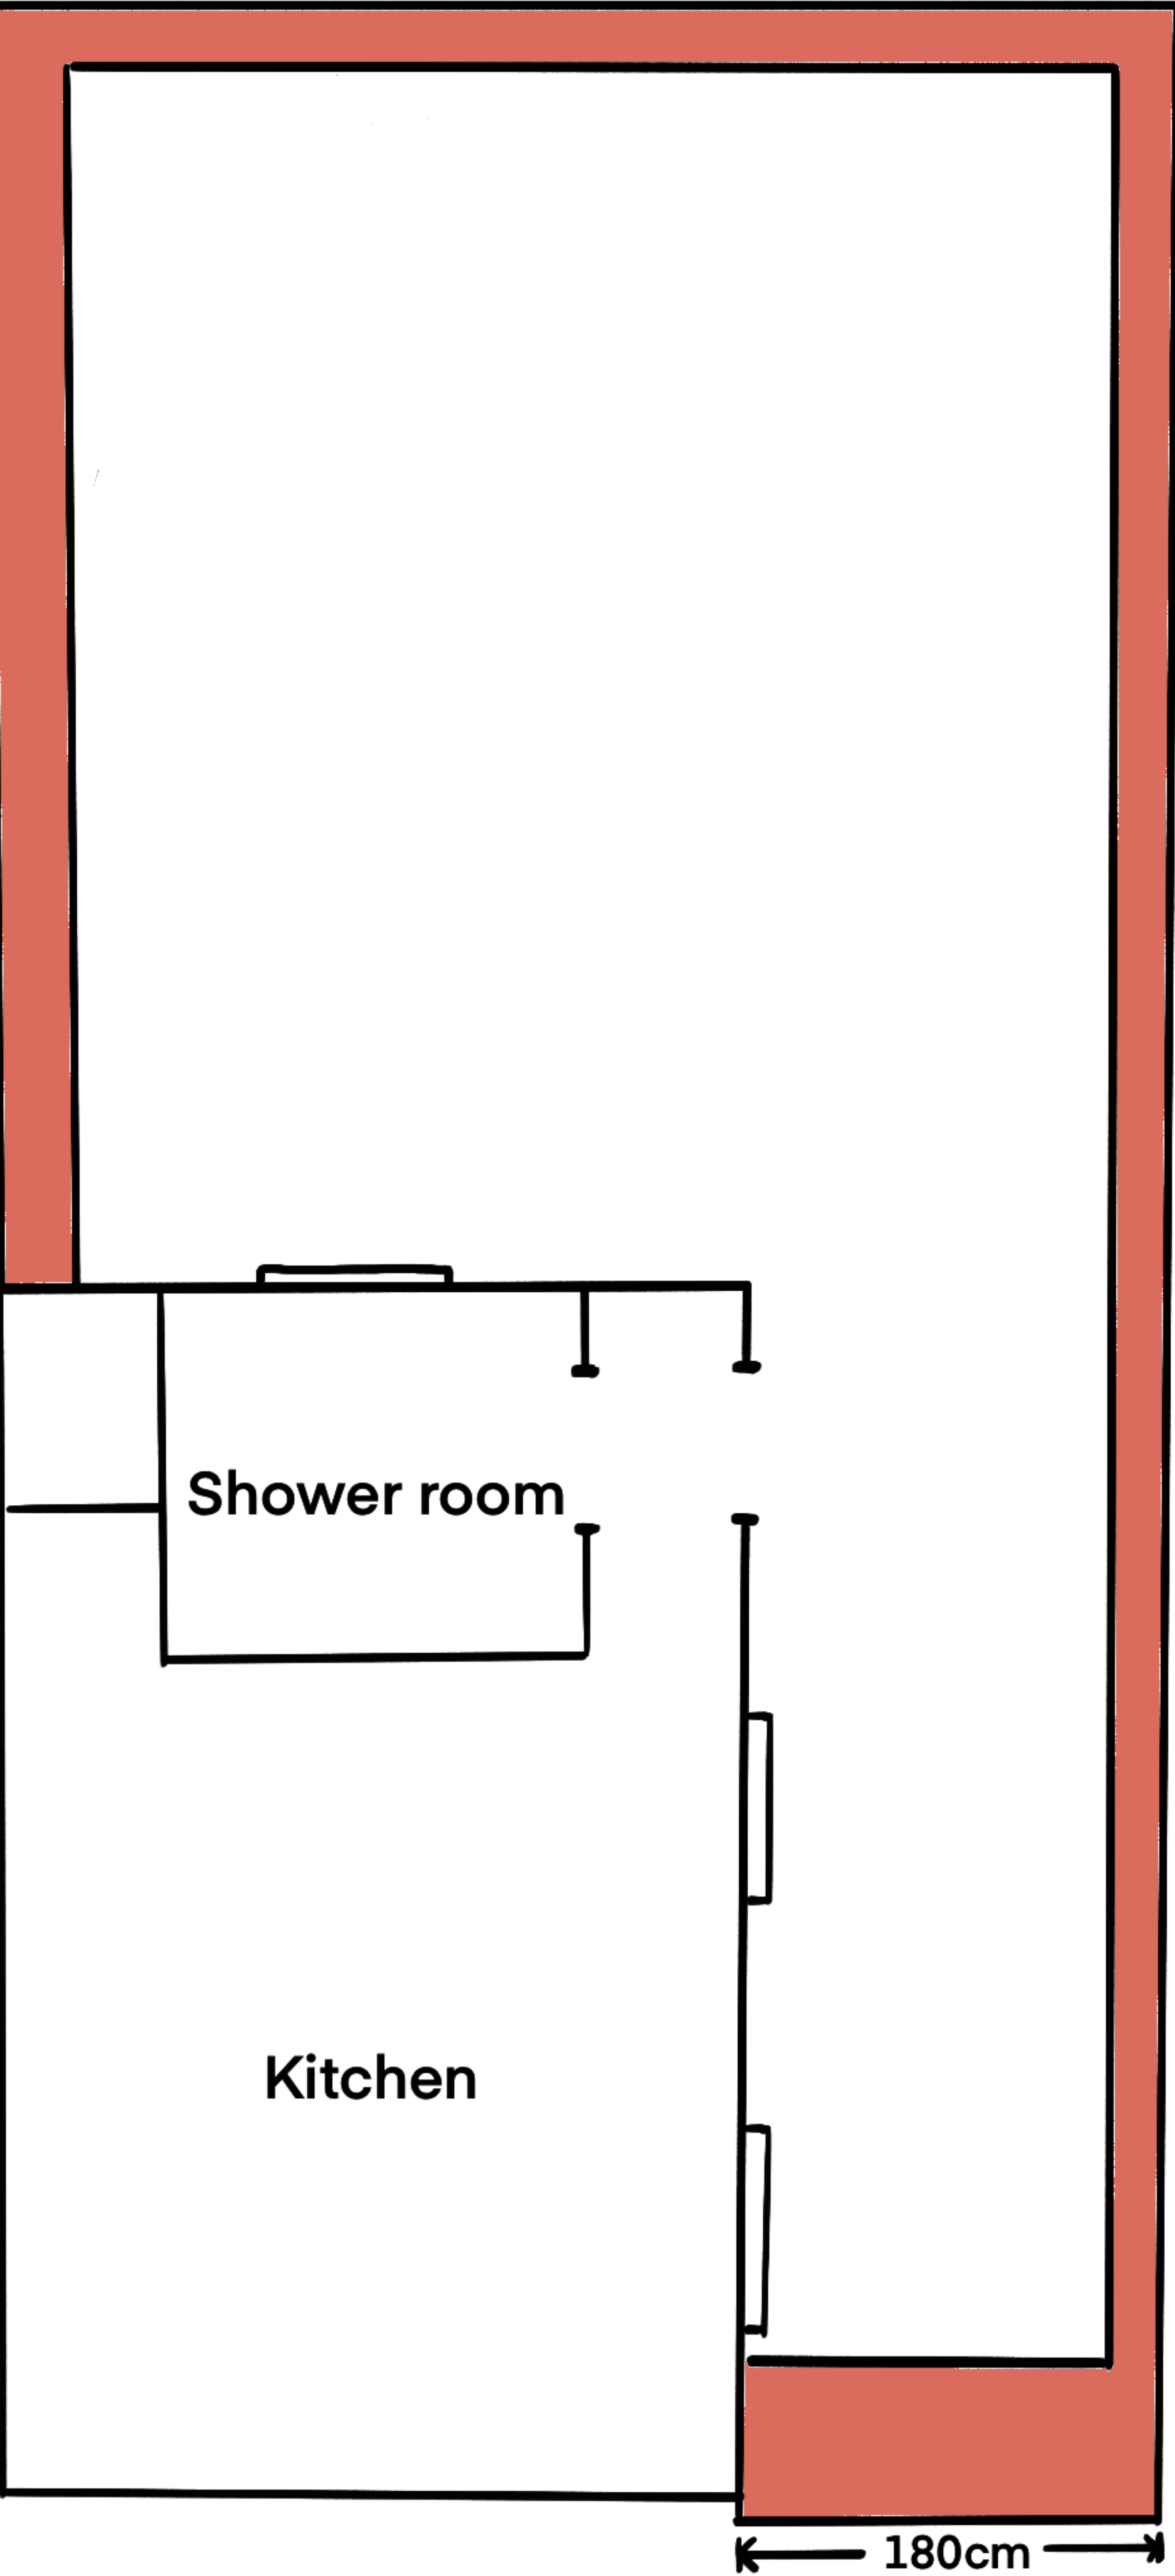

180cm

Scale : not to scale (indicative layout only)